

© This Drawing & Design is the copyright of Jenkins Design Services Ltd and should not be reproduced without written consent.

Contractors are to check all levels & dimensions on site prior to site works commencing & report discrepancies to the Designers.

DO NOT SCALE FROM THIS DRAWING

PLANNING


New UPVC windows with opaque glazing. Window frame to be Anthracite Grey in colour.

New 4x3m P.V. Solar panels.


New smooth white thru colour render

New UPVC window. Window frame to be anthracite grey.

New glass door with side light

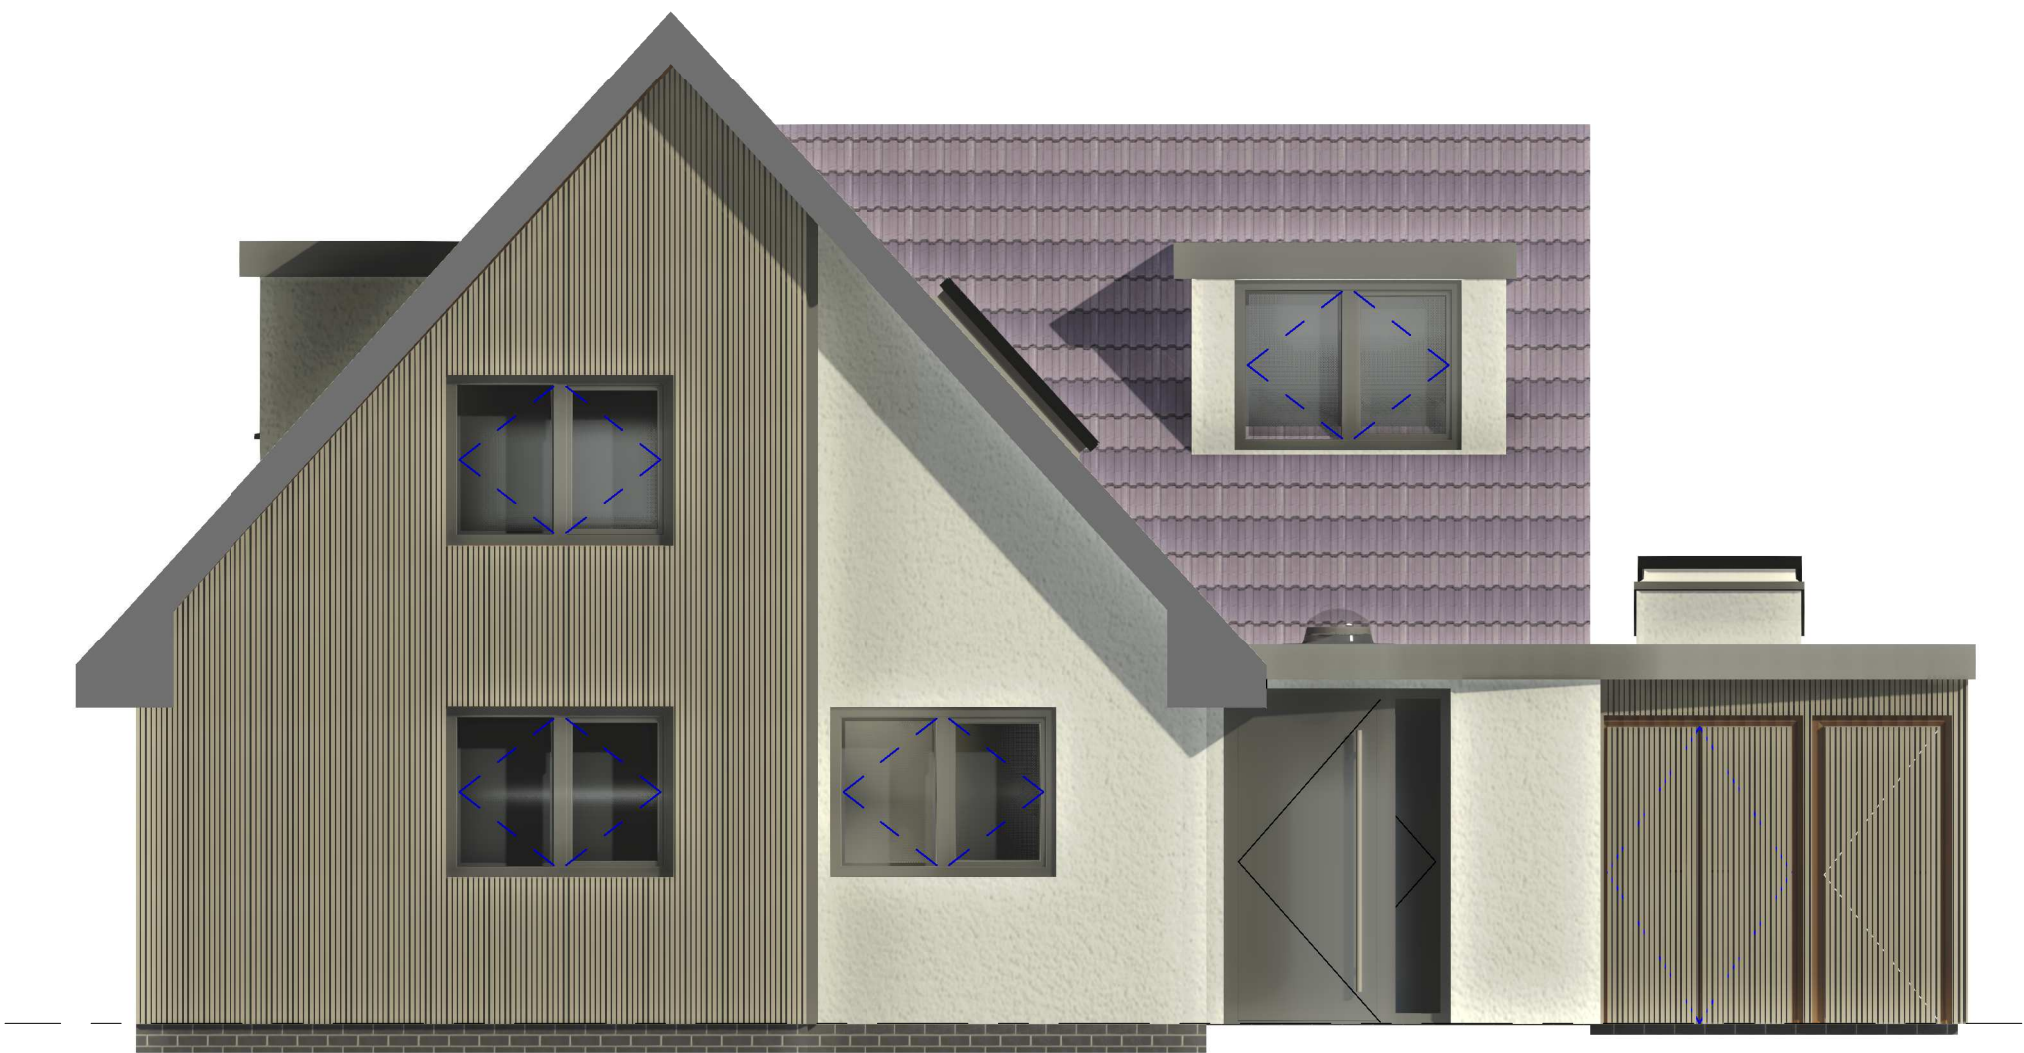

Proposed Front Elevation (South)
1 : 50

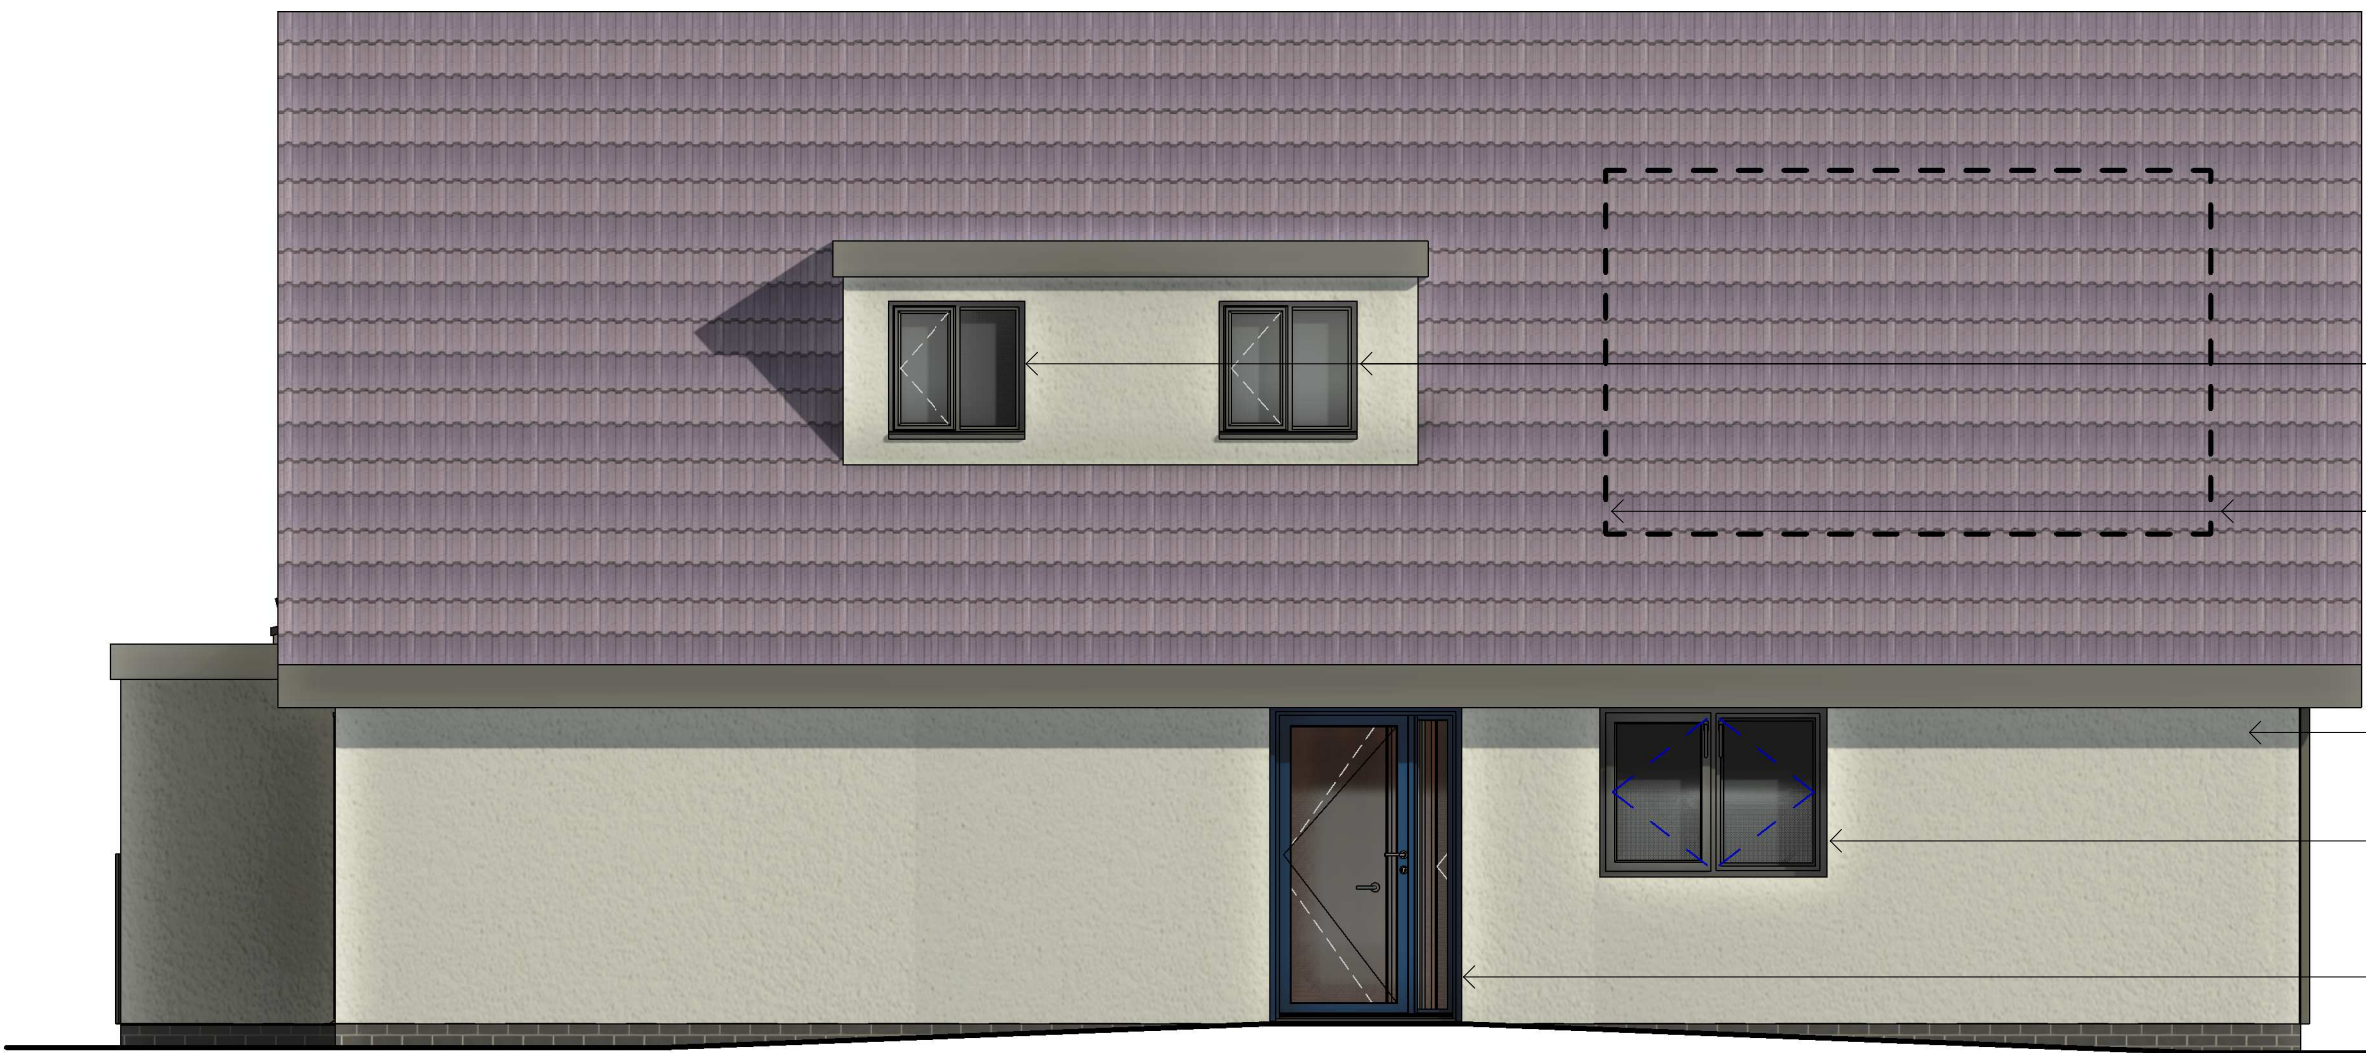

Proposed Left Side Elevation (West)
1 : 50



Proposed Rear Elevation (North)
1 : 50



Scale Bar 1:50 @ A1



Proposed Right Side Elevation (East)
1 : 50

A	Revision made in line with client's comments dated 20/07/23.	AL	BJ	24/07/23
Rev	Description	By	Chk	Date
Project:	Proposed Refurbishment at 8 Slaidburn Drive, Walshaw, Bury, BL8 3DG			
Title:	Proposed Elevations			
Client:	Mr Toni Hankins			
Drawn By:	AL	Checked By:	BJ	on 24/07/23
Original Size:	A1	Project Number:	22113	
Drawing Number:	B1-XX-DR-A-3101			REV A

