

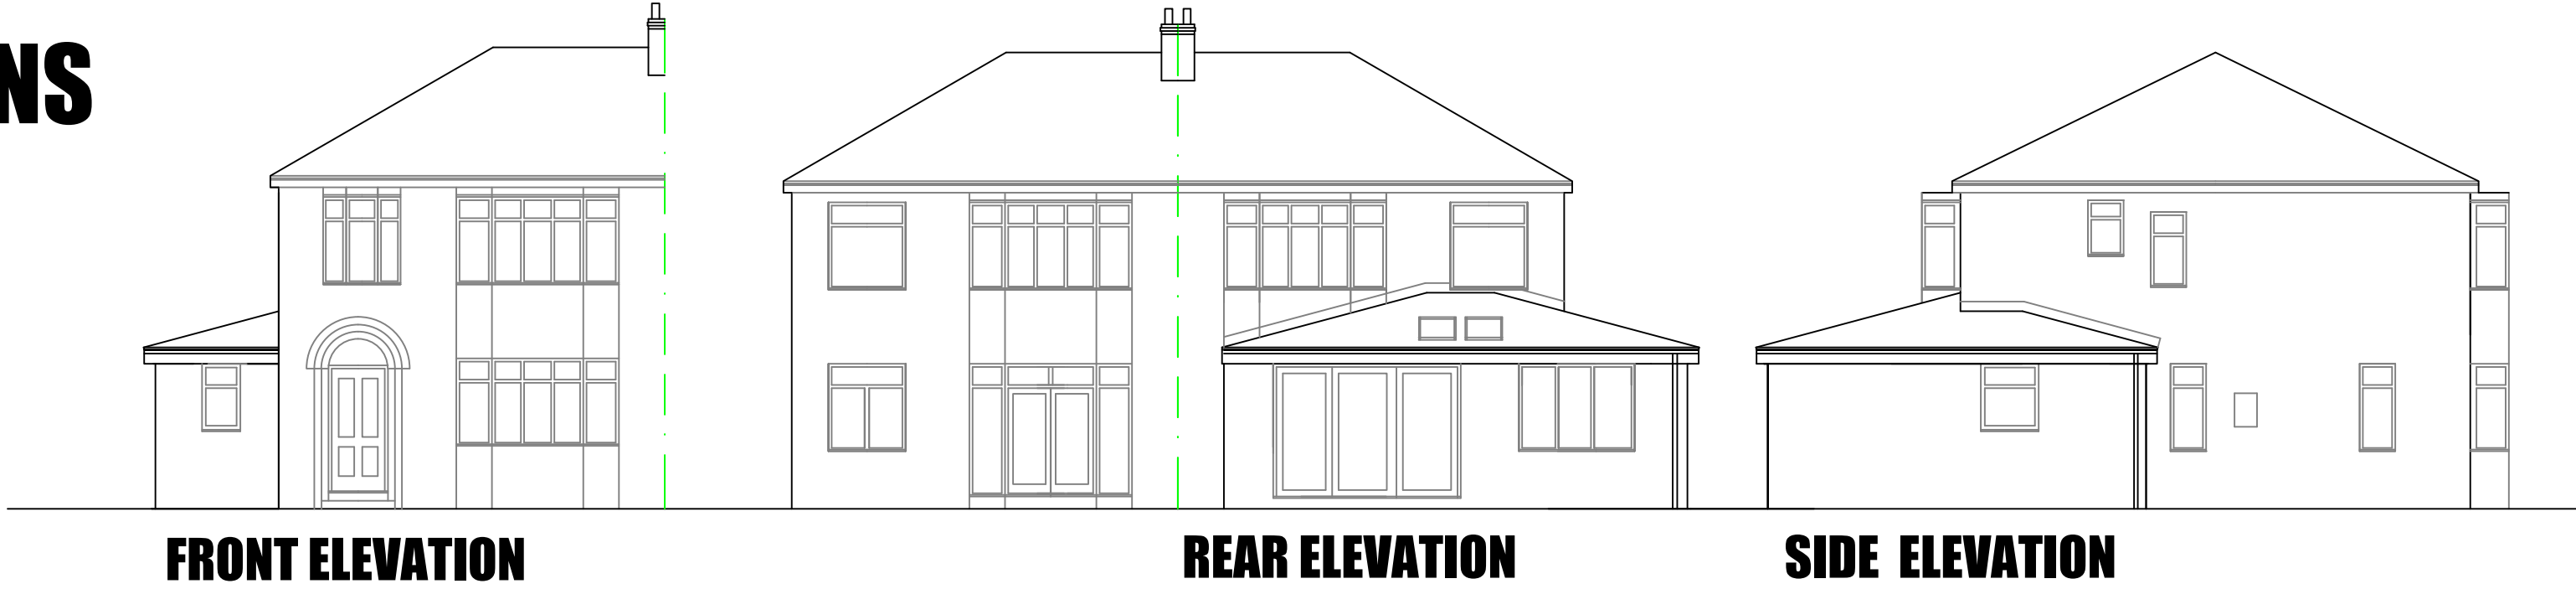



EXISTING ELEVATIONS

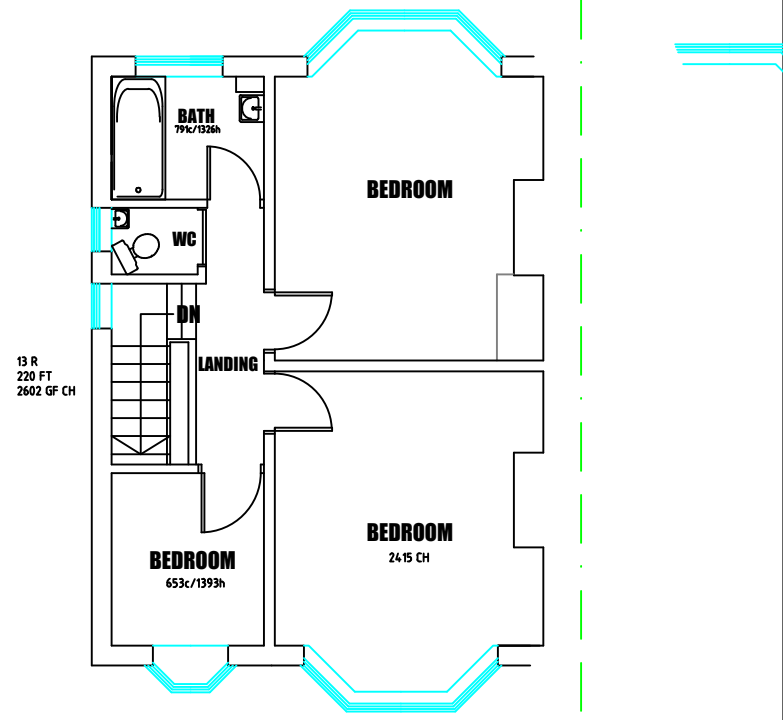

EXISTING PLANS

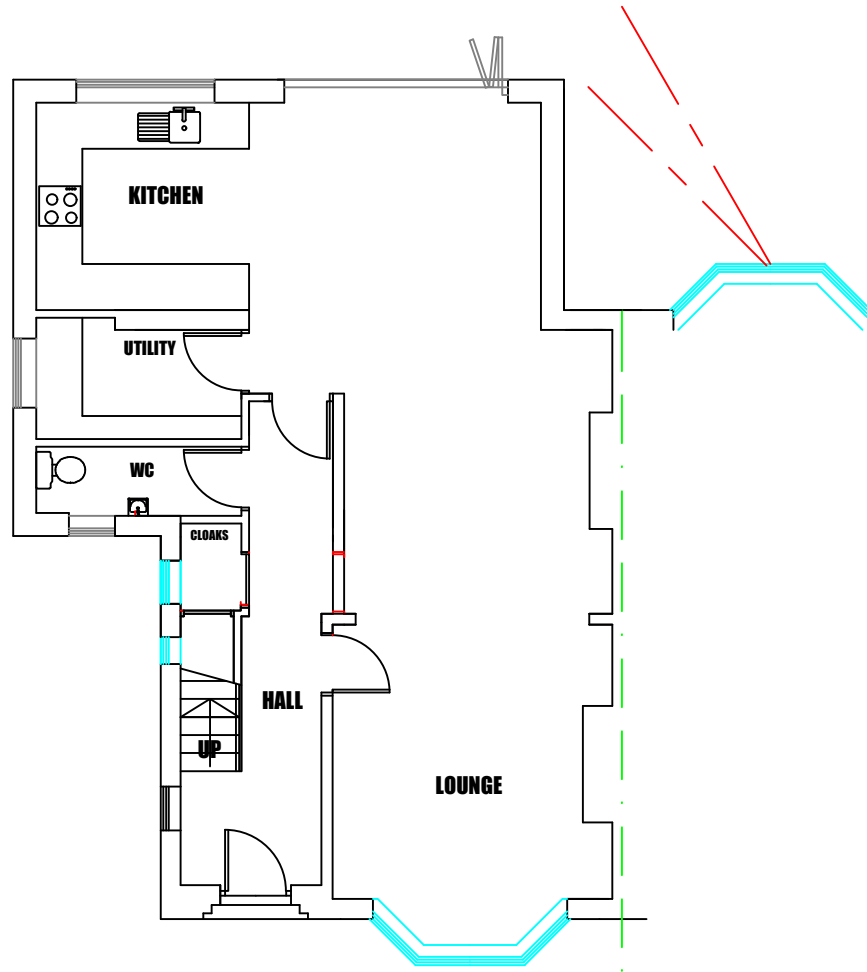

PROPOSED PLANS 1:50

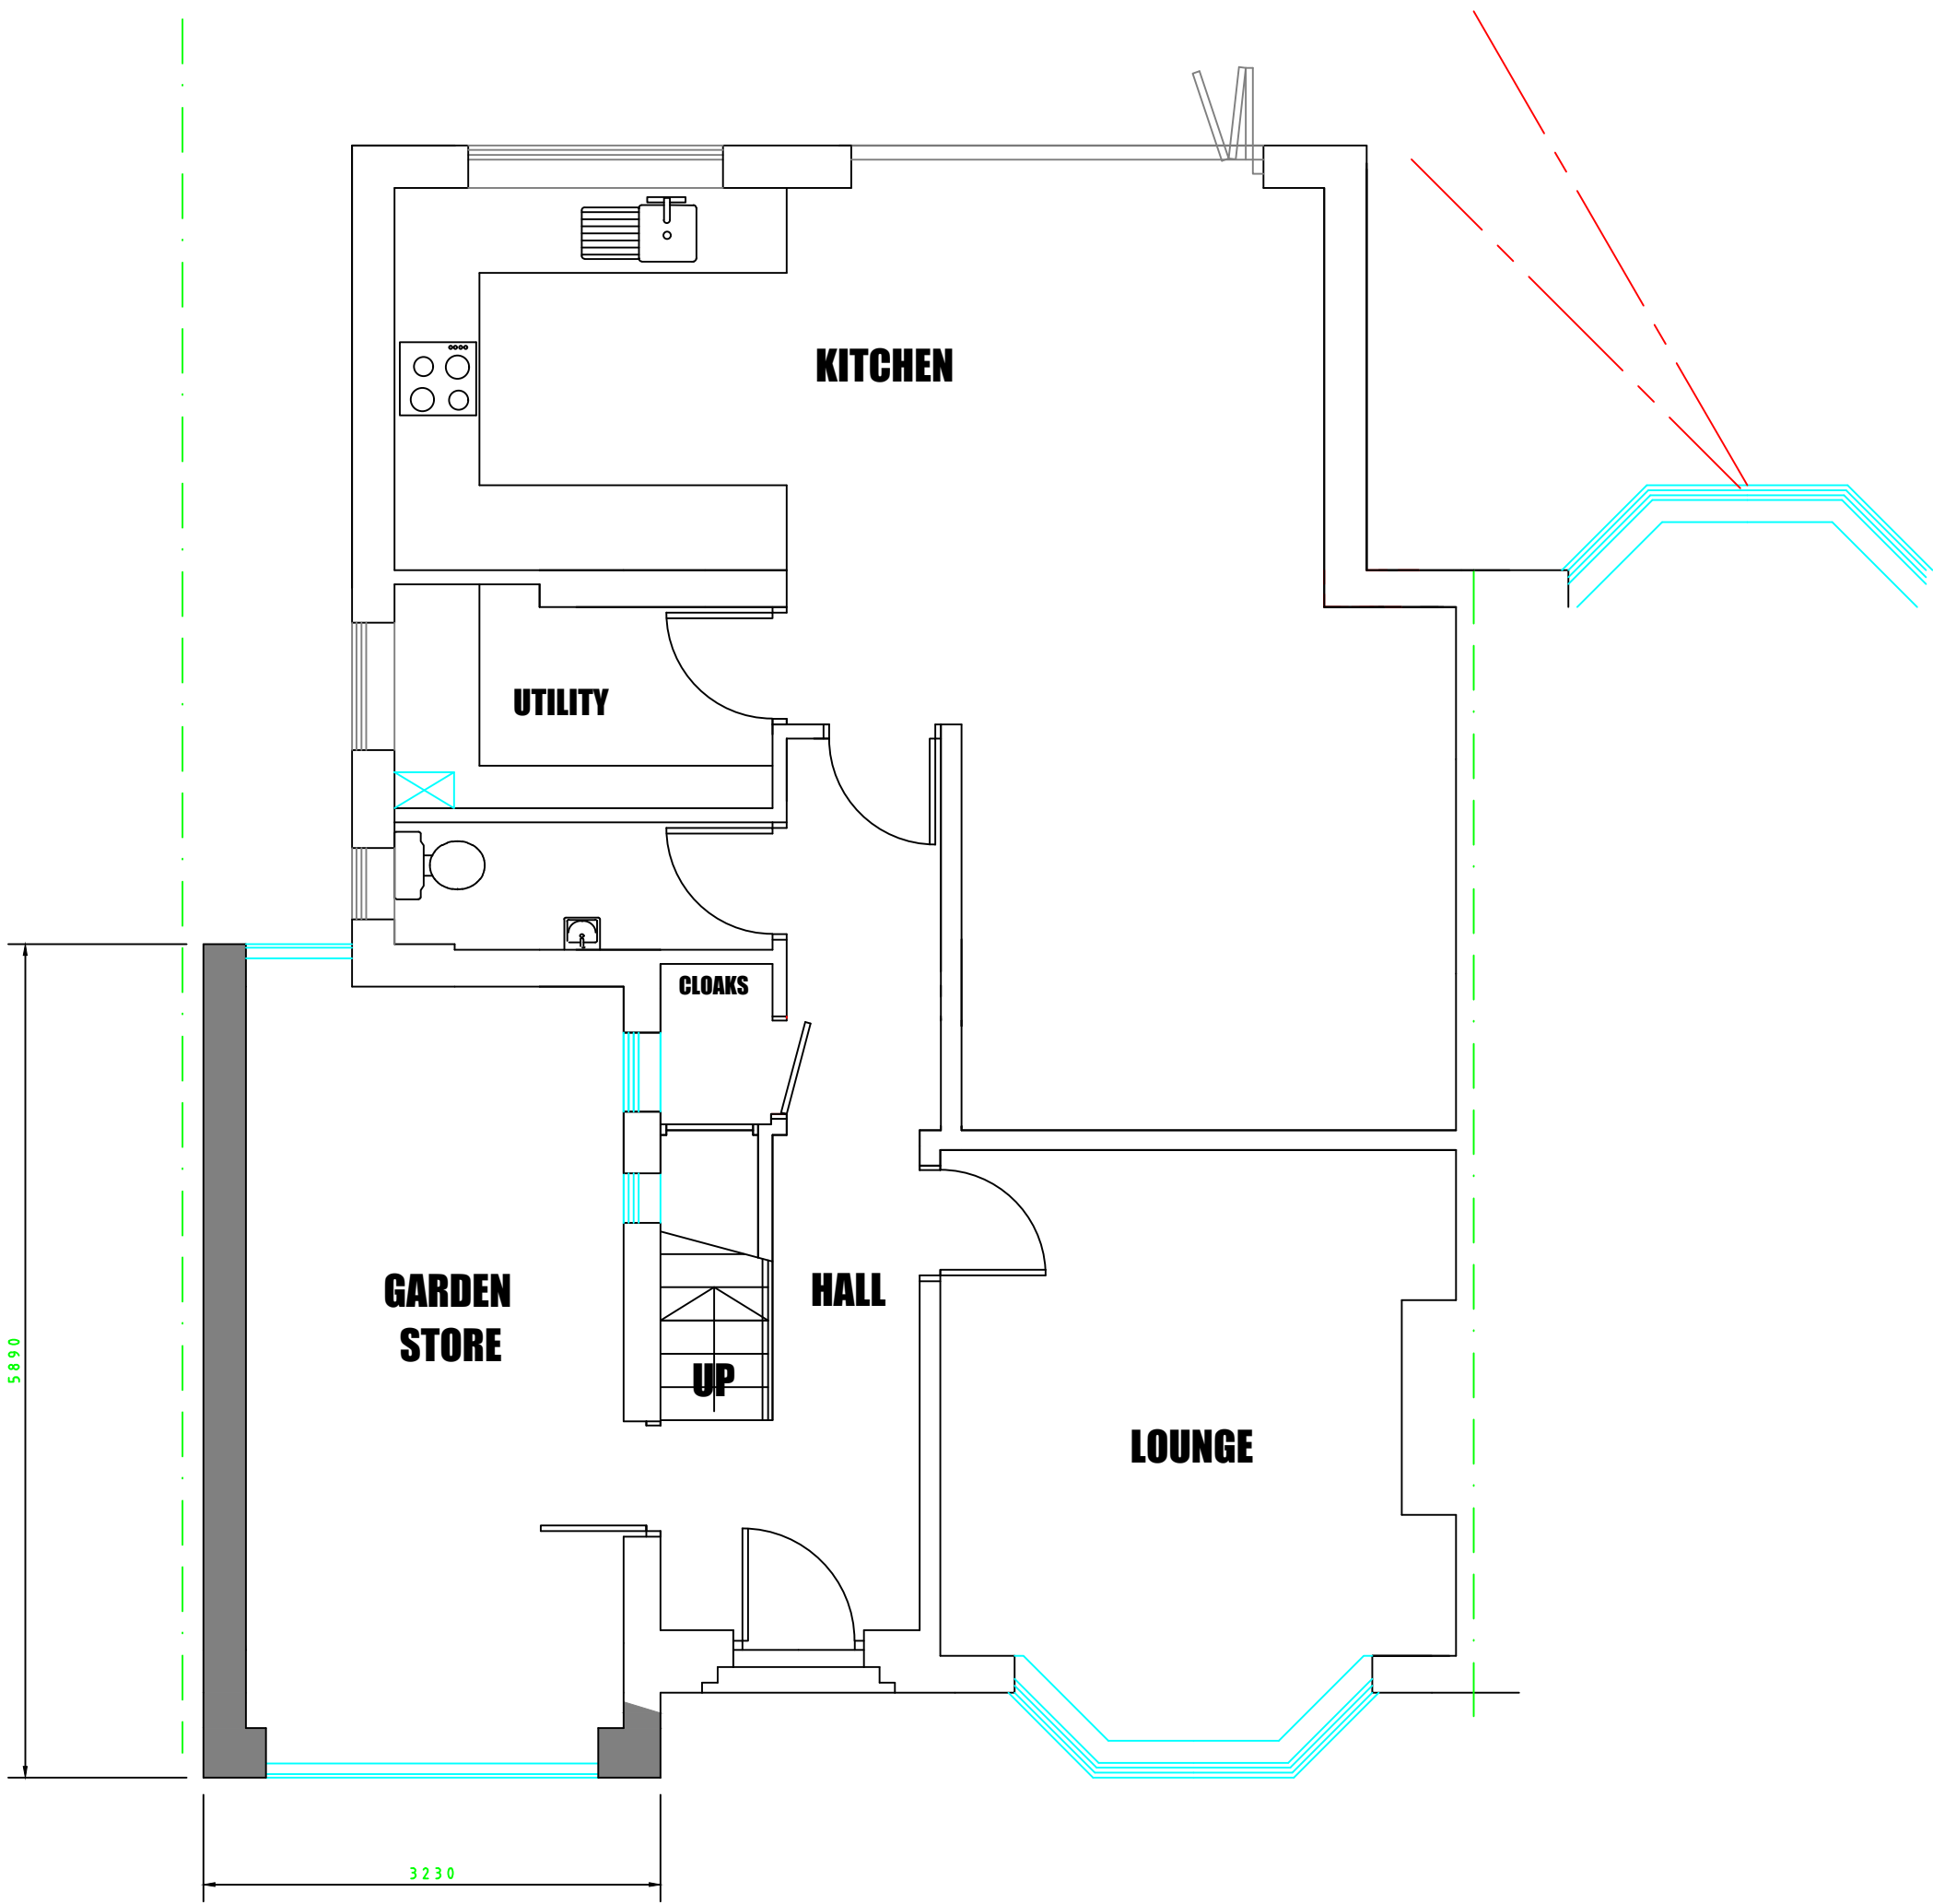


EXISTING GROUND FLOOR PLAN

EX FIRST FLOOR

PROPOSED GROUND FLOOR PLAN

PROPOSED FIRST FLOOR PLAN

PROPOSED ELEVATIONS

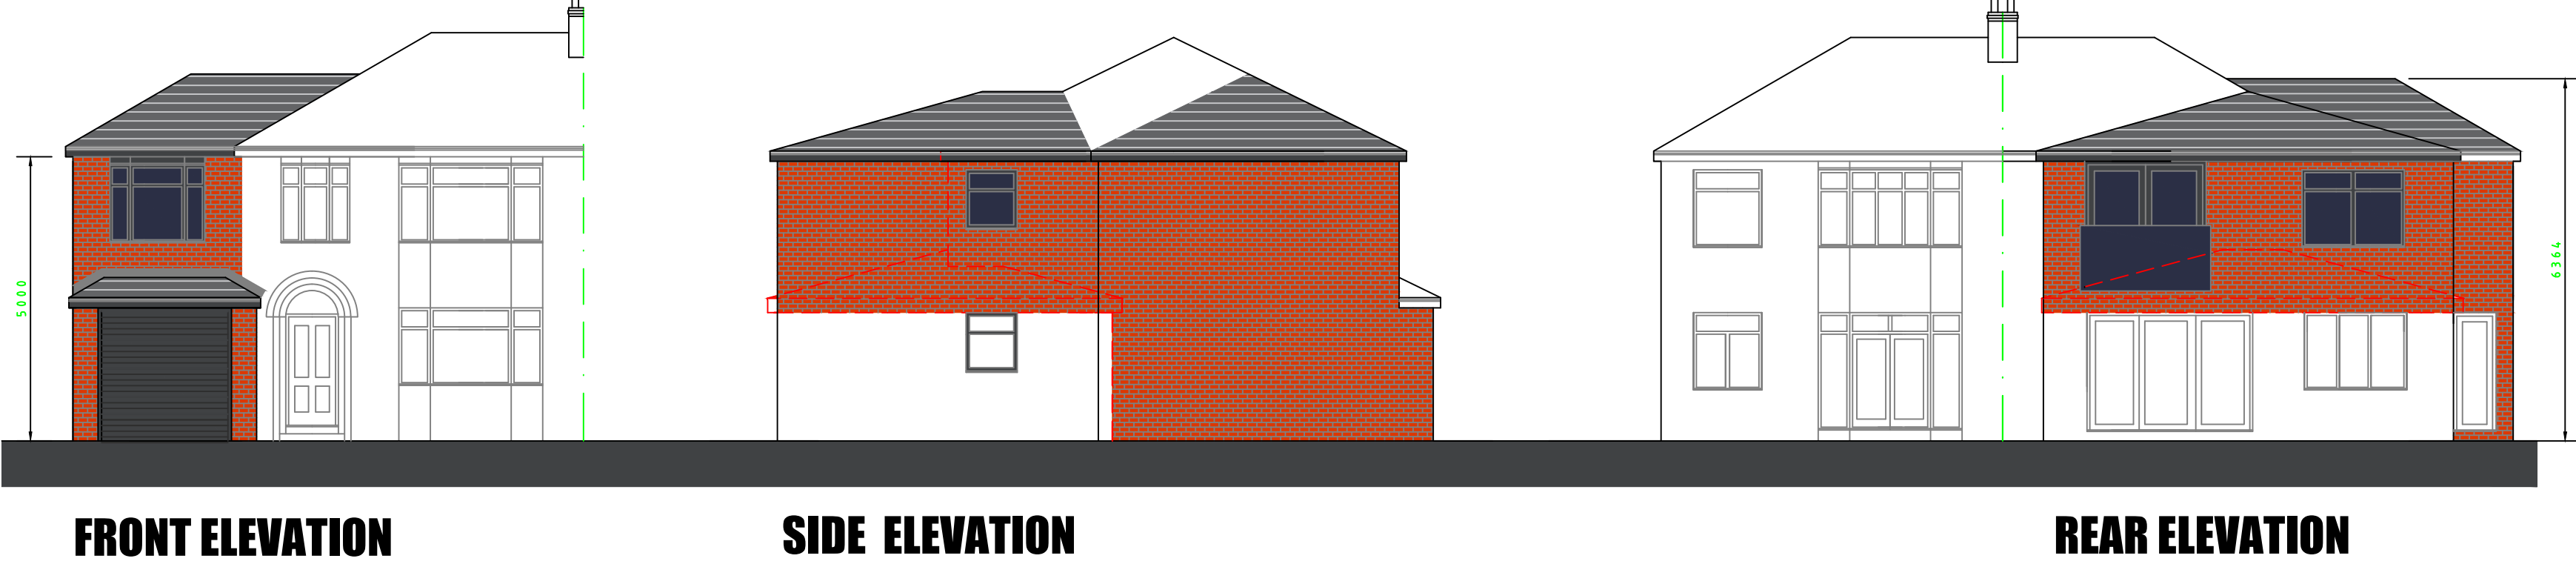

REV.	DESCRIPTION.	DATE.

ph

ARCHITECTURE

Tel: 01457 838801

Mobile: 07967 233507

Fax: 01457 838801

email:pharchitecture@aol.com

7 Larkwood Close, Carrbrook,

Salfybridge,Cheshire,SK15 3NL.

Drawing Number,	Date	
26/ND/P1	FEB-26	
Revision,	Scale,	Drawn,
	1:100	PH
	1:50	

Drawing / Job Title,
Proposed Extension.
BUILDING PLANS

Client.
Mr& Mrs N Dayalji
11 HOPE ROAD
PRESTWICH
MANCHESTER
M25 9GX