

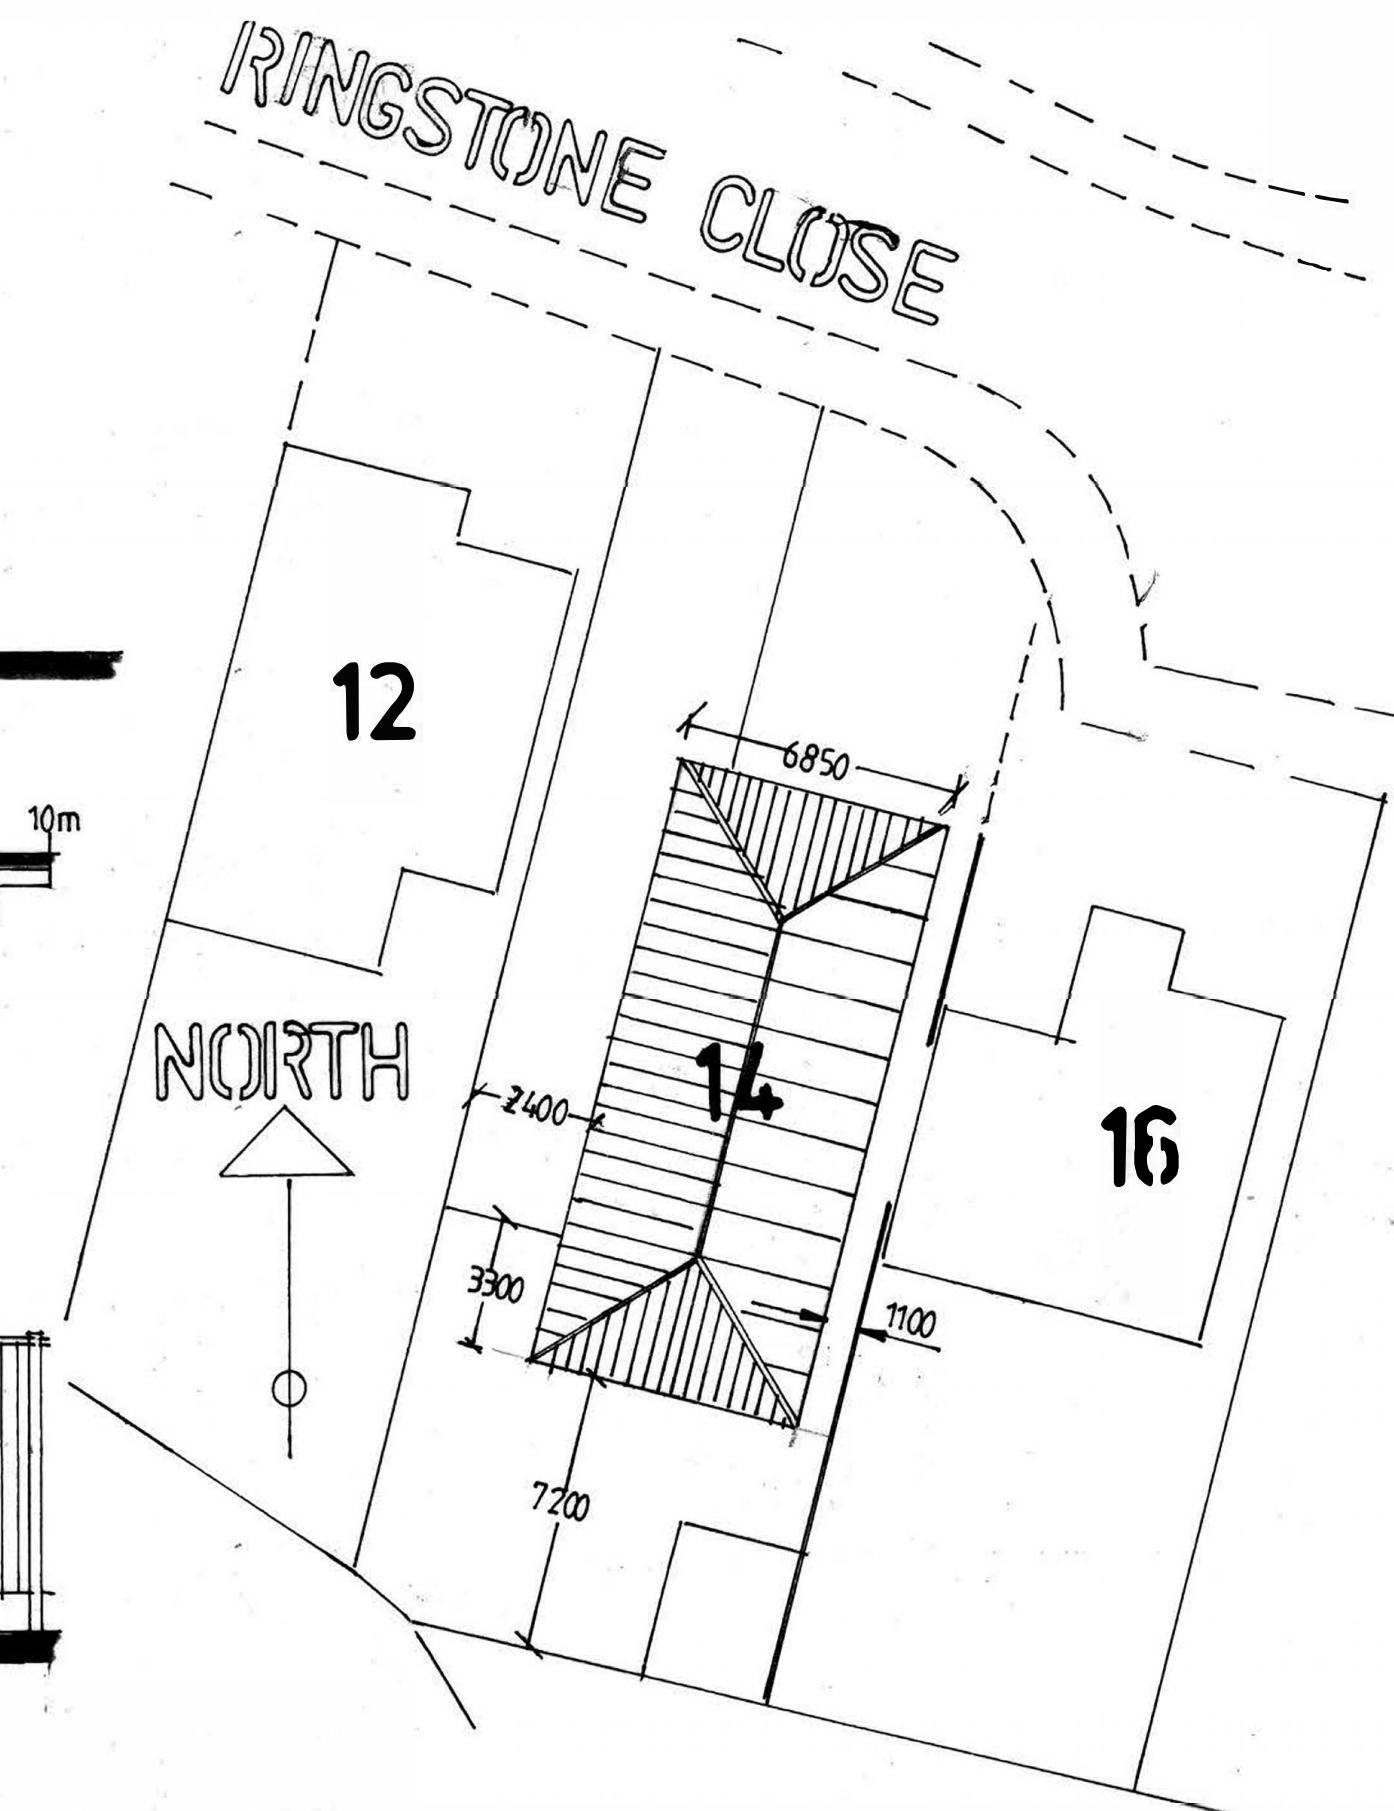
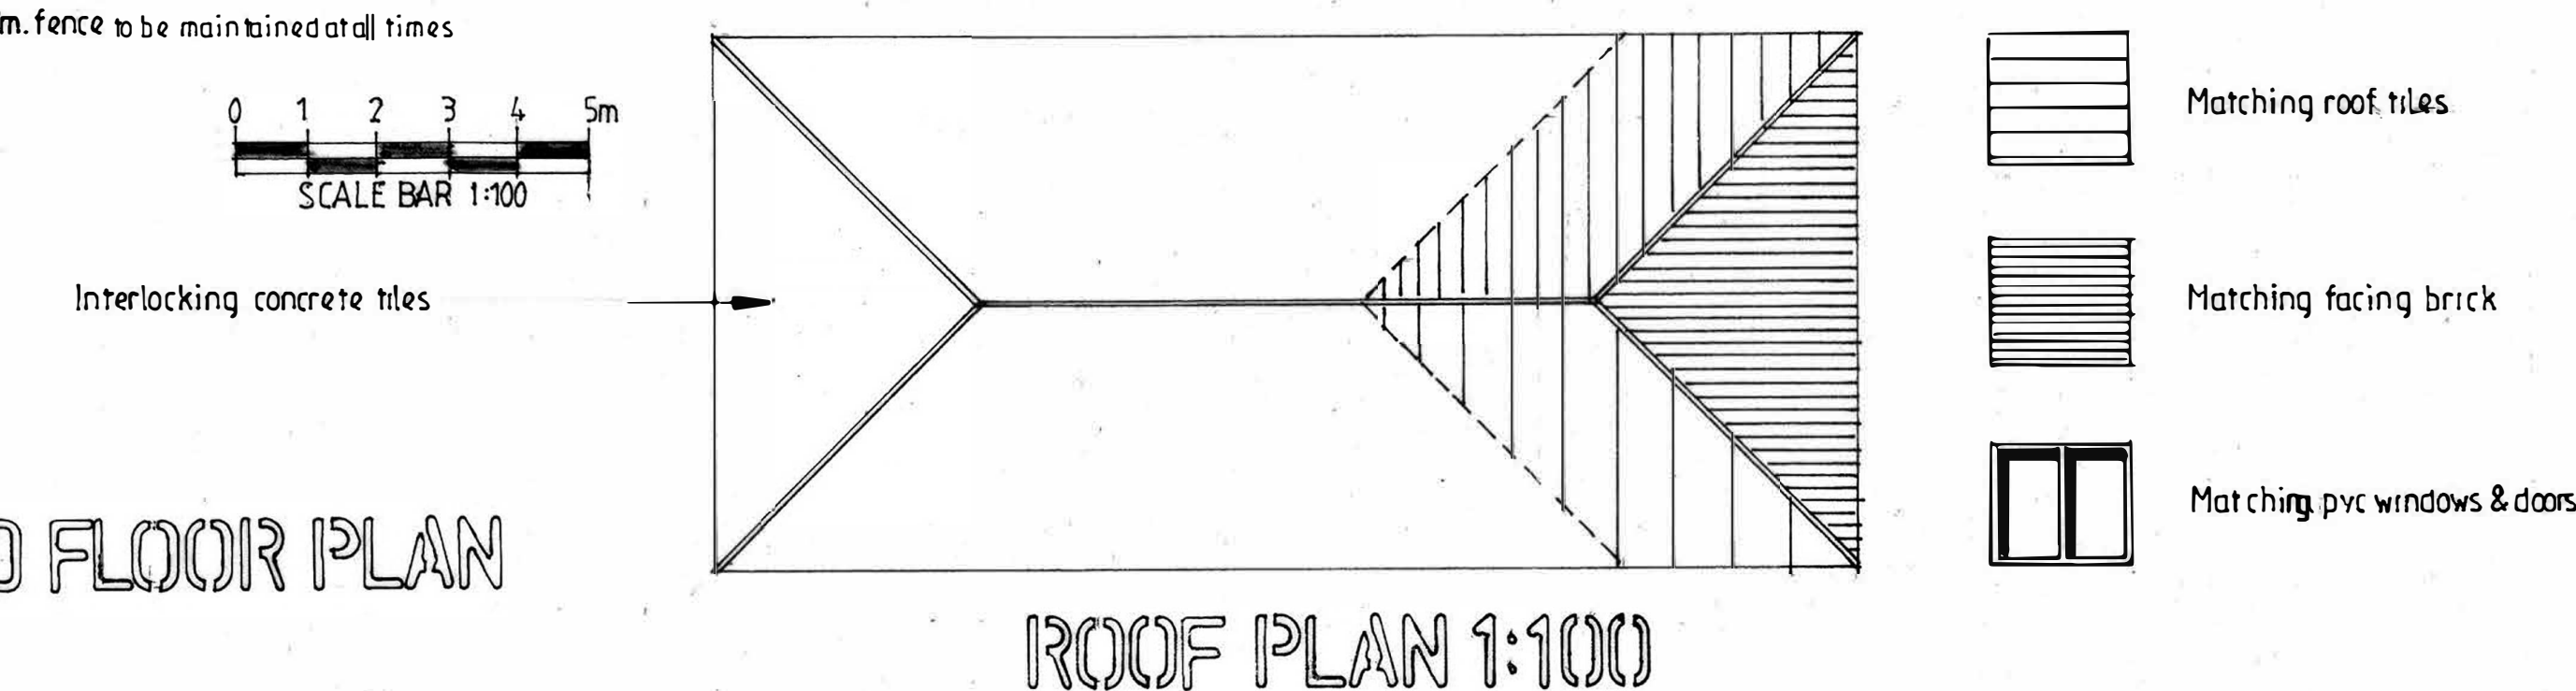
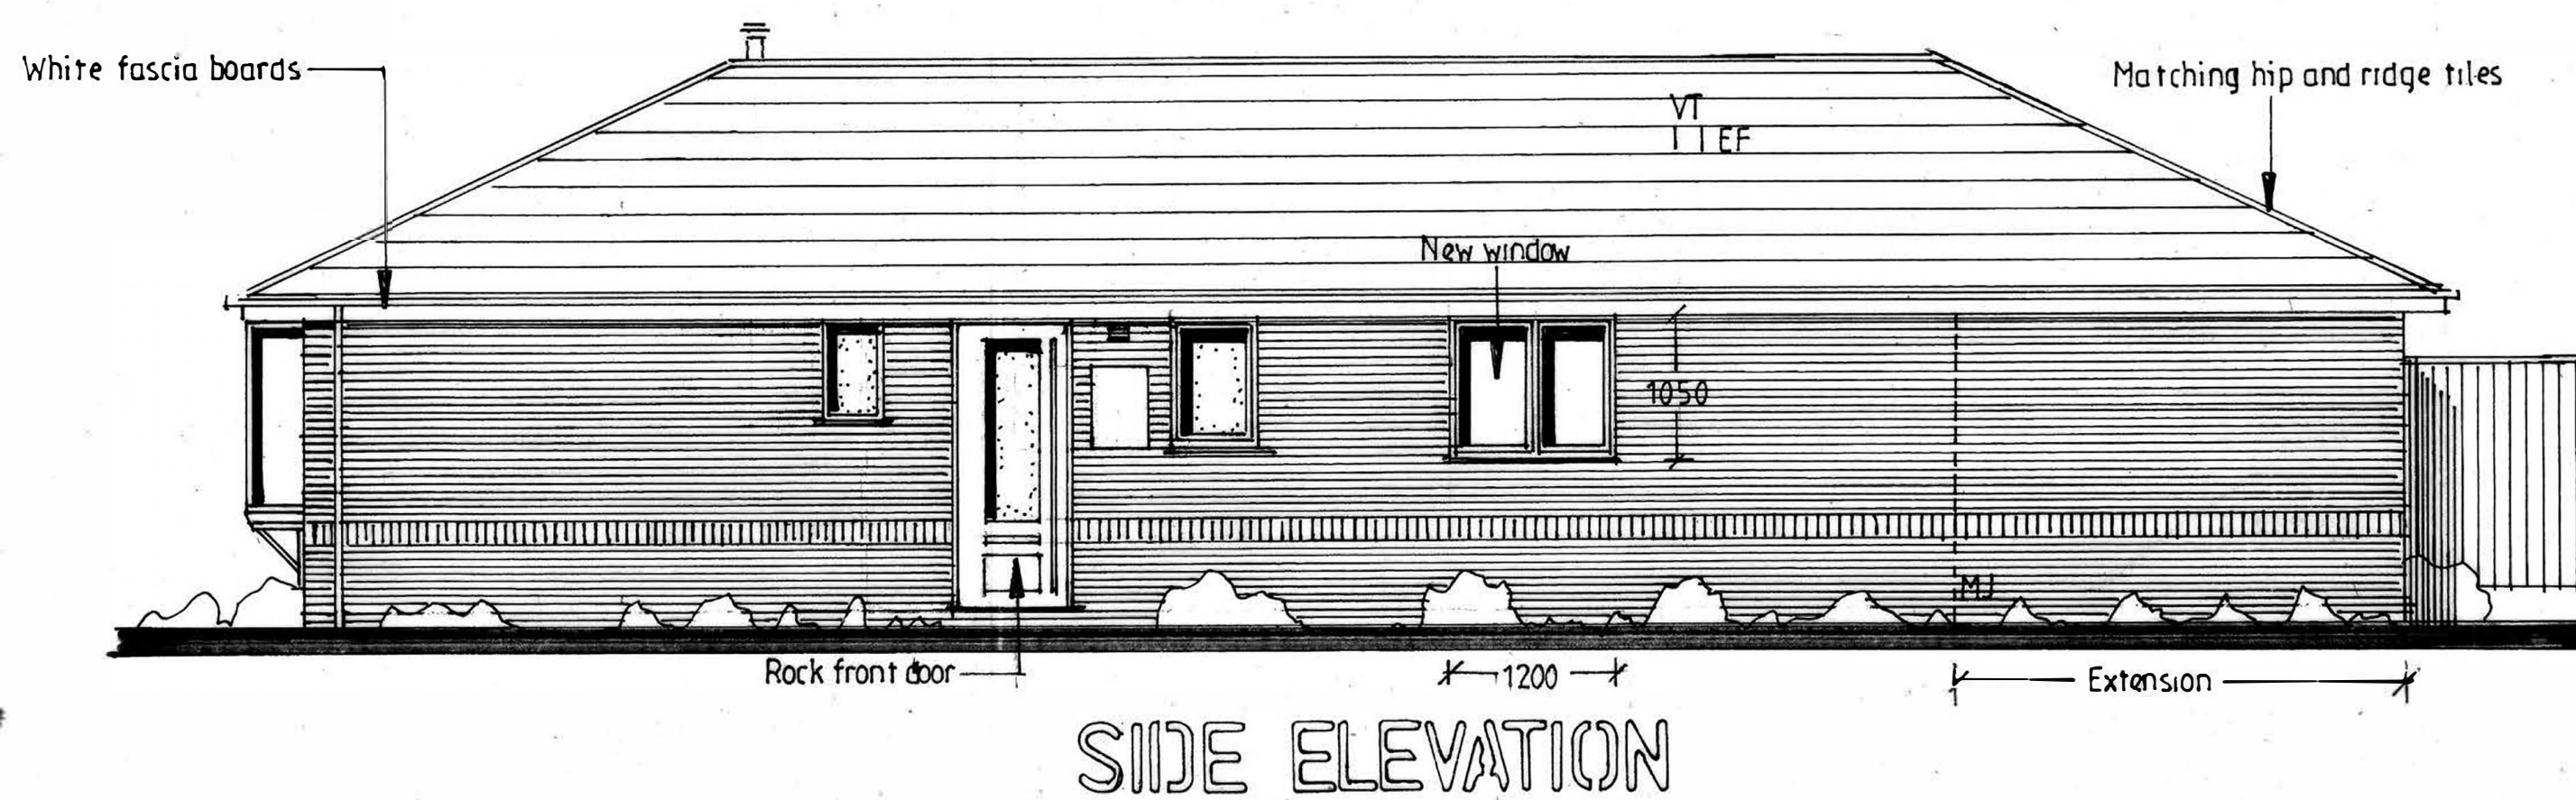
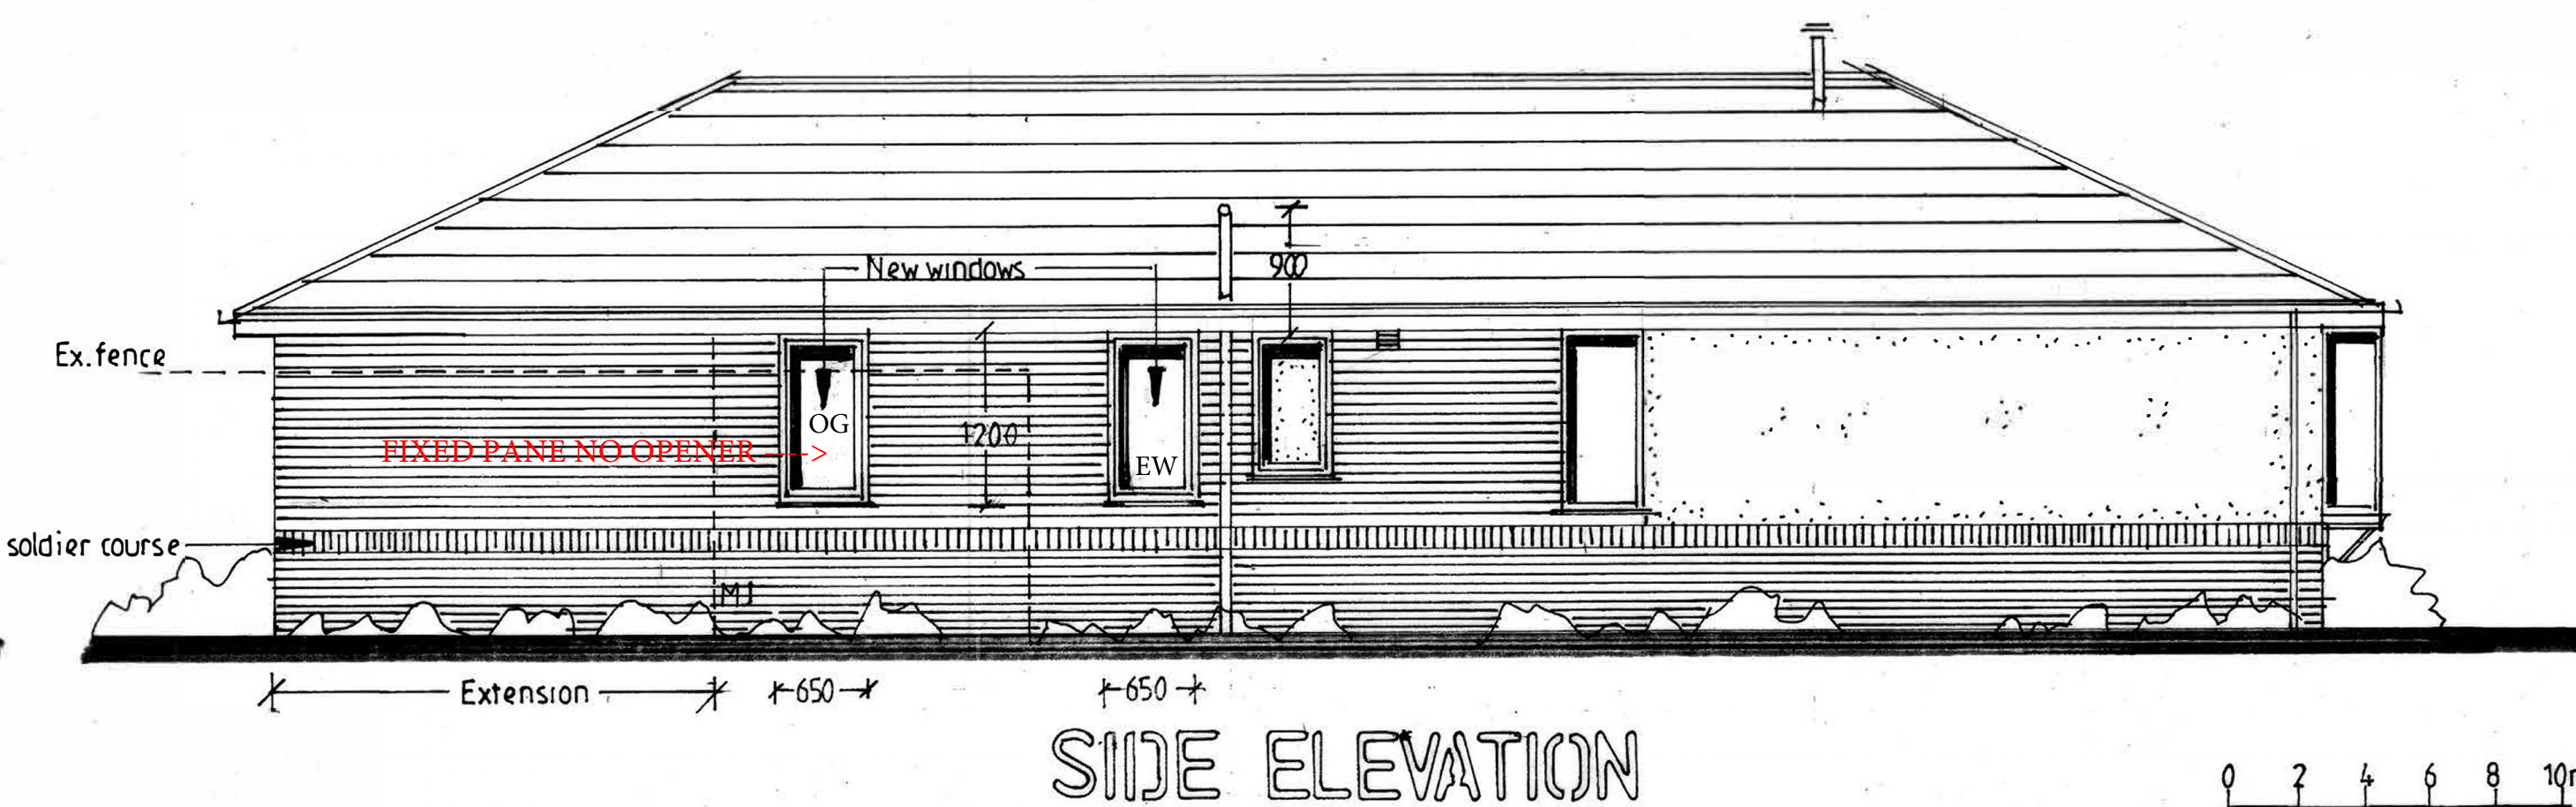
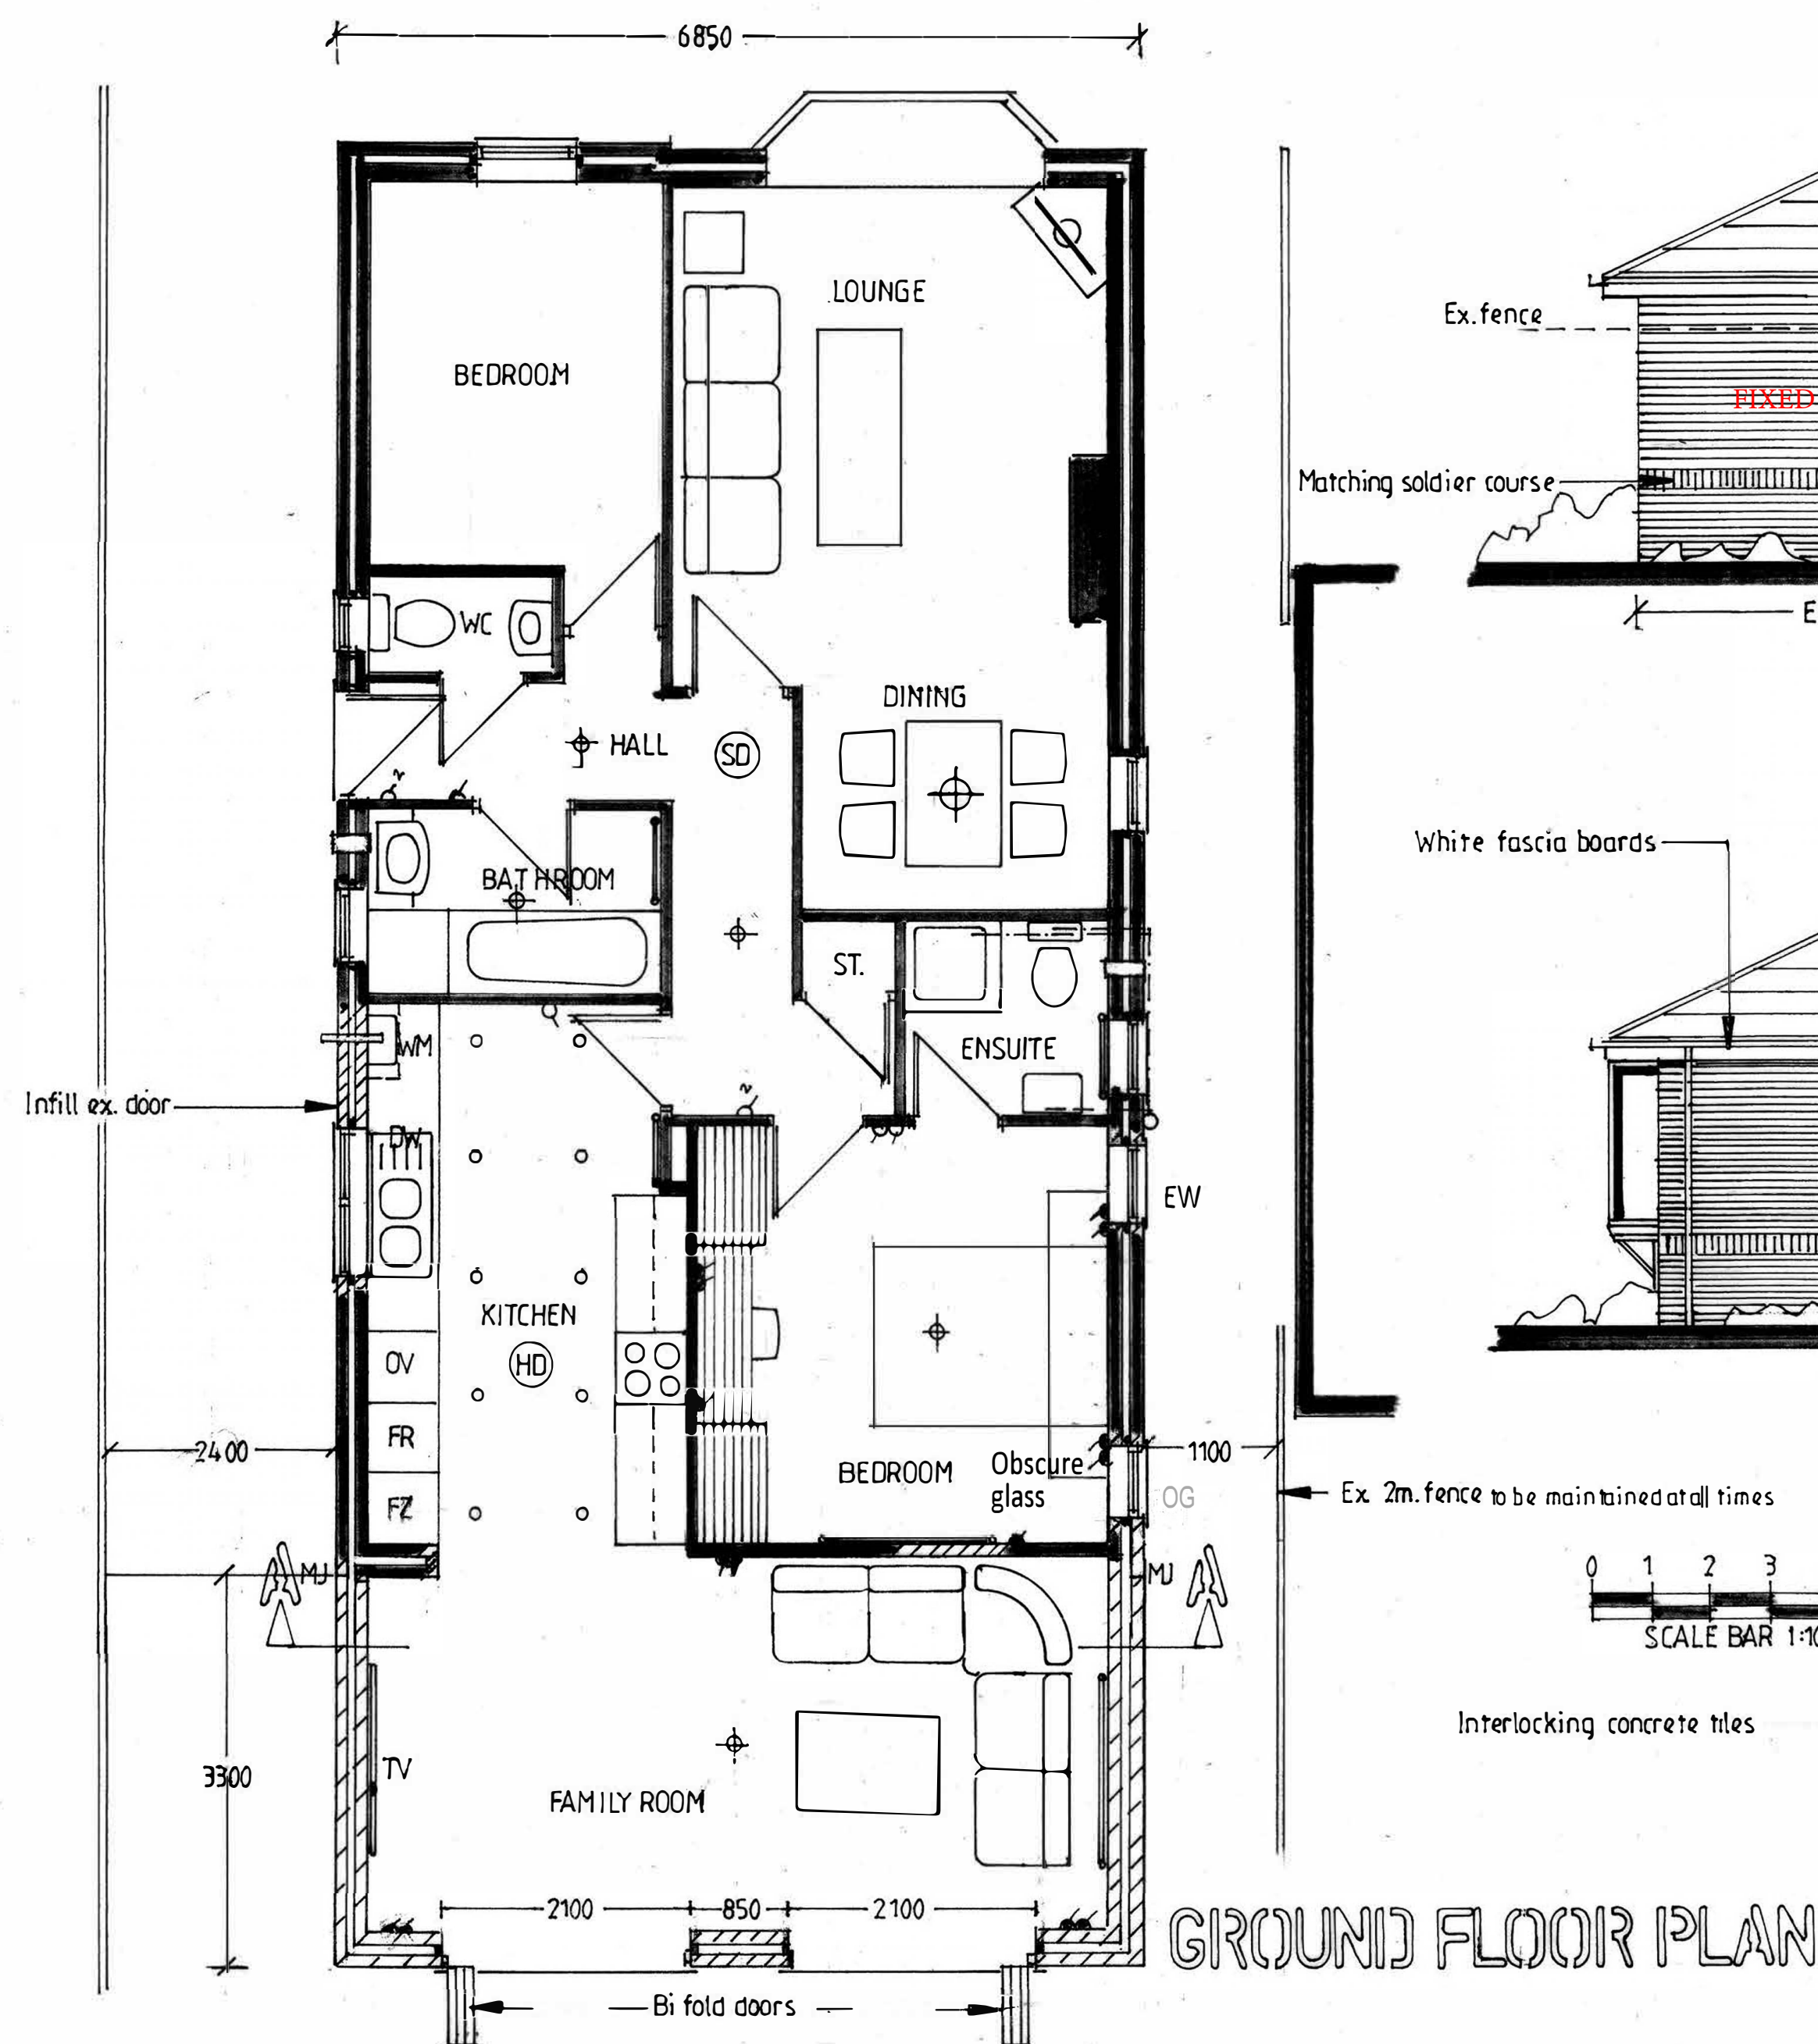
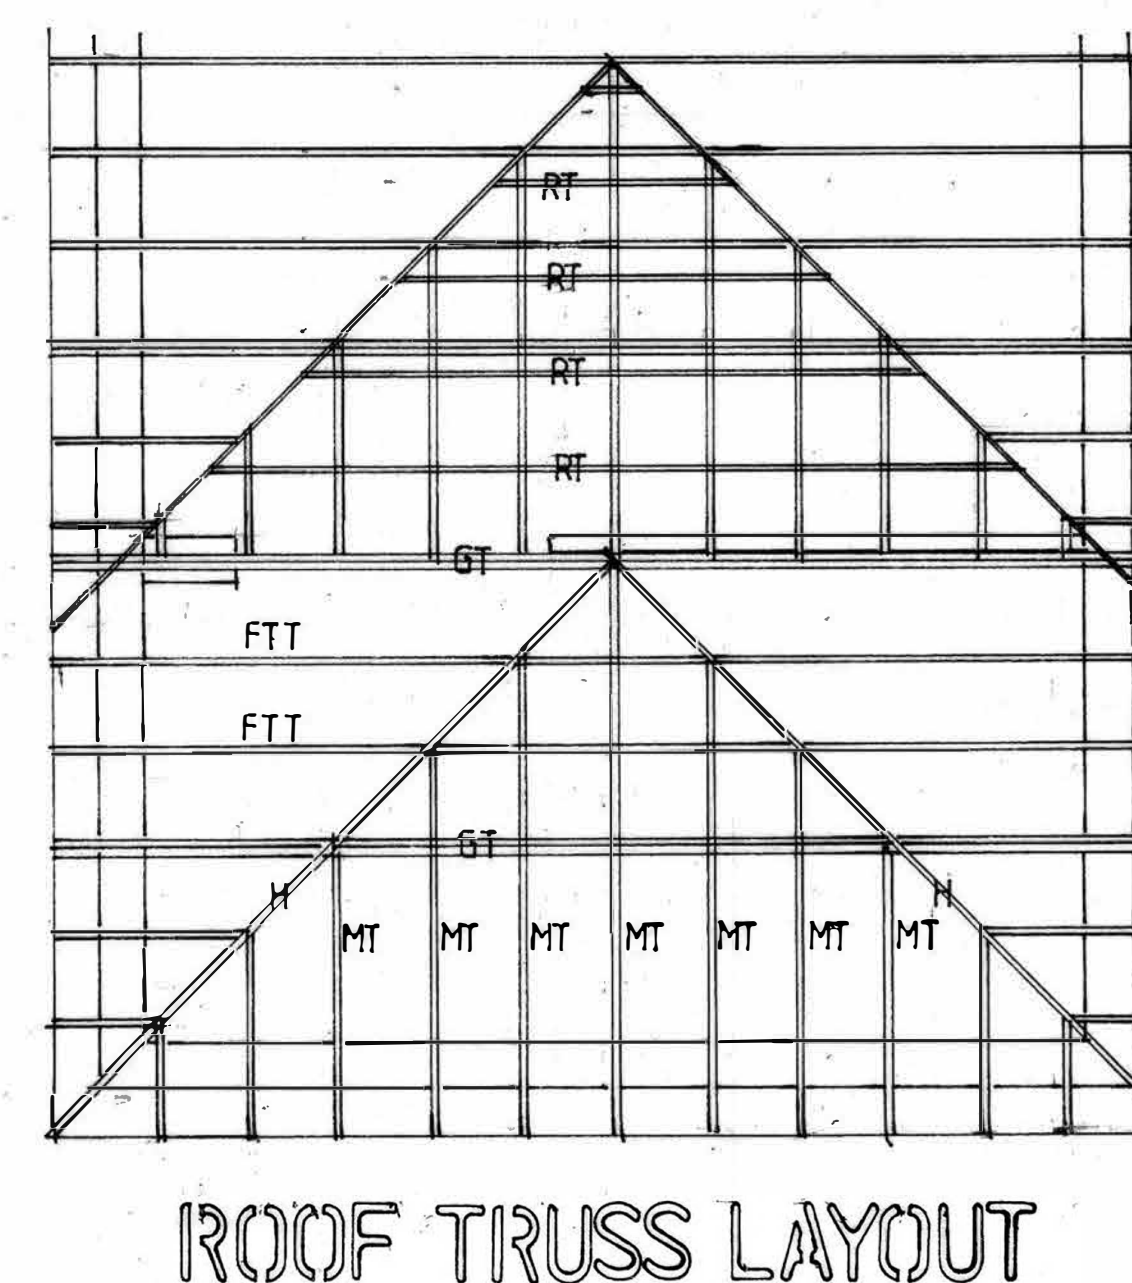


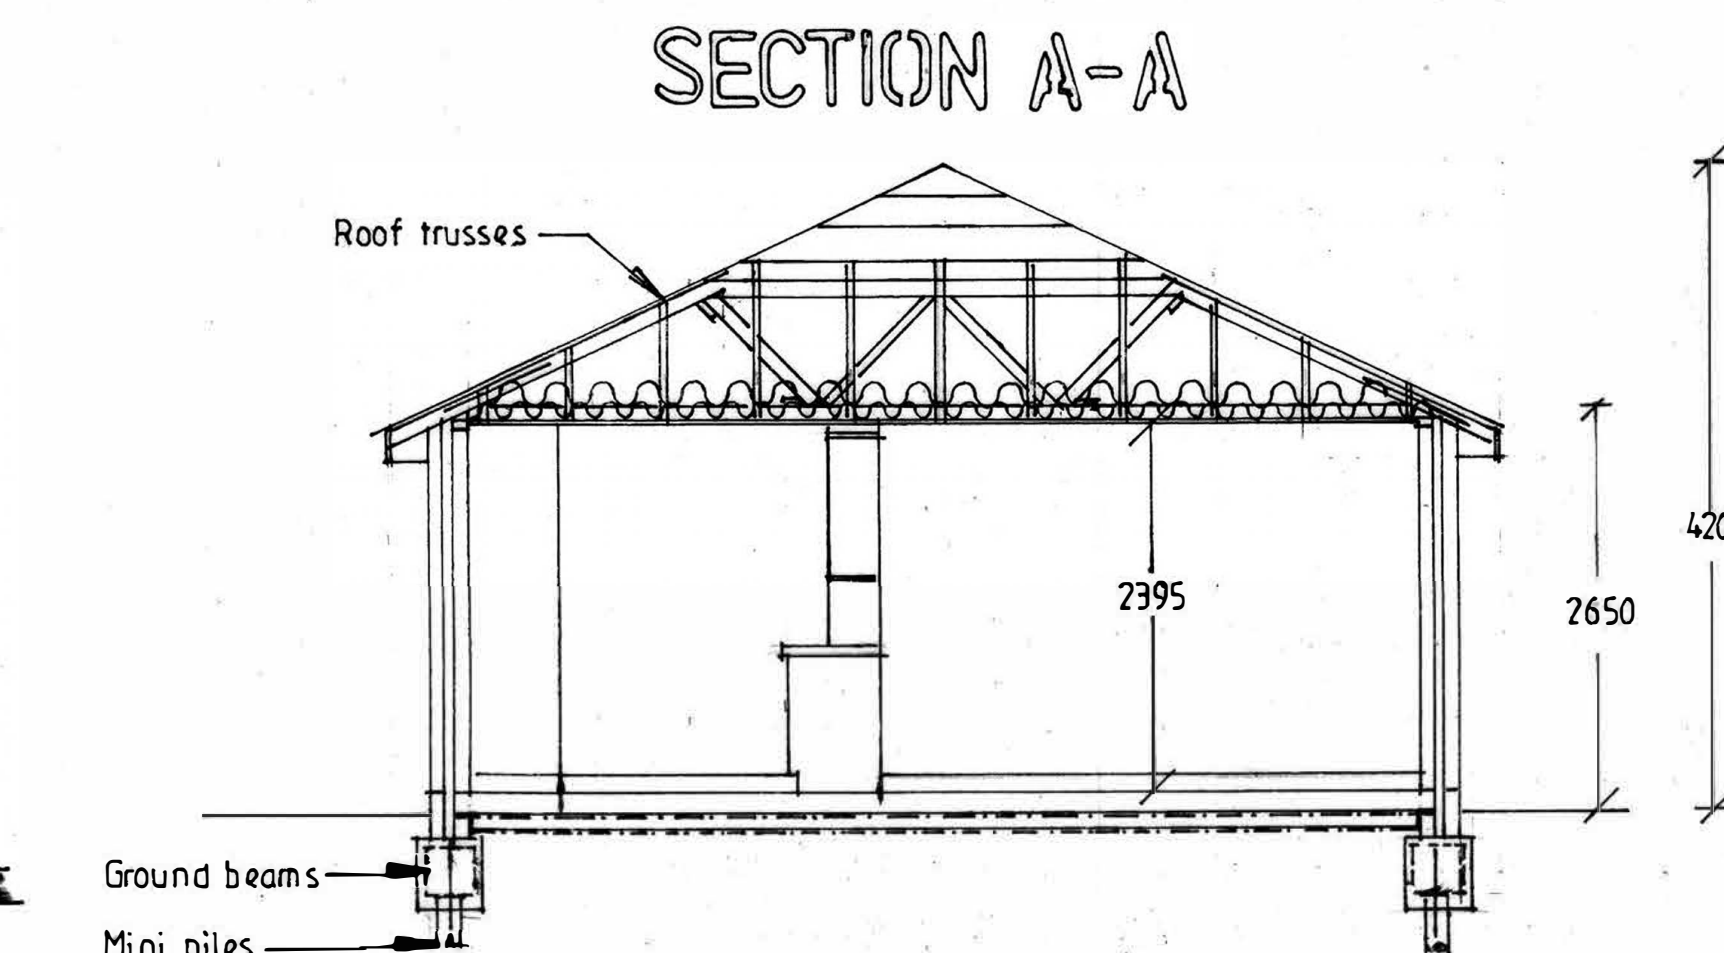

PROPOSED FLOOR PLAN, ELEVATIONS AND SECTION

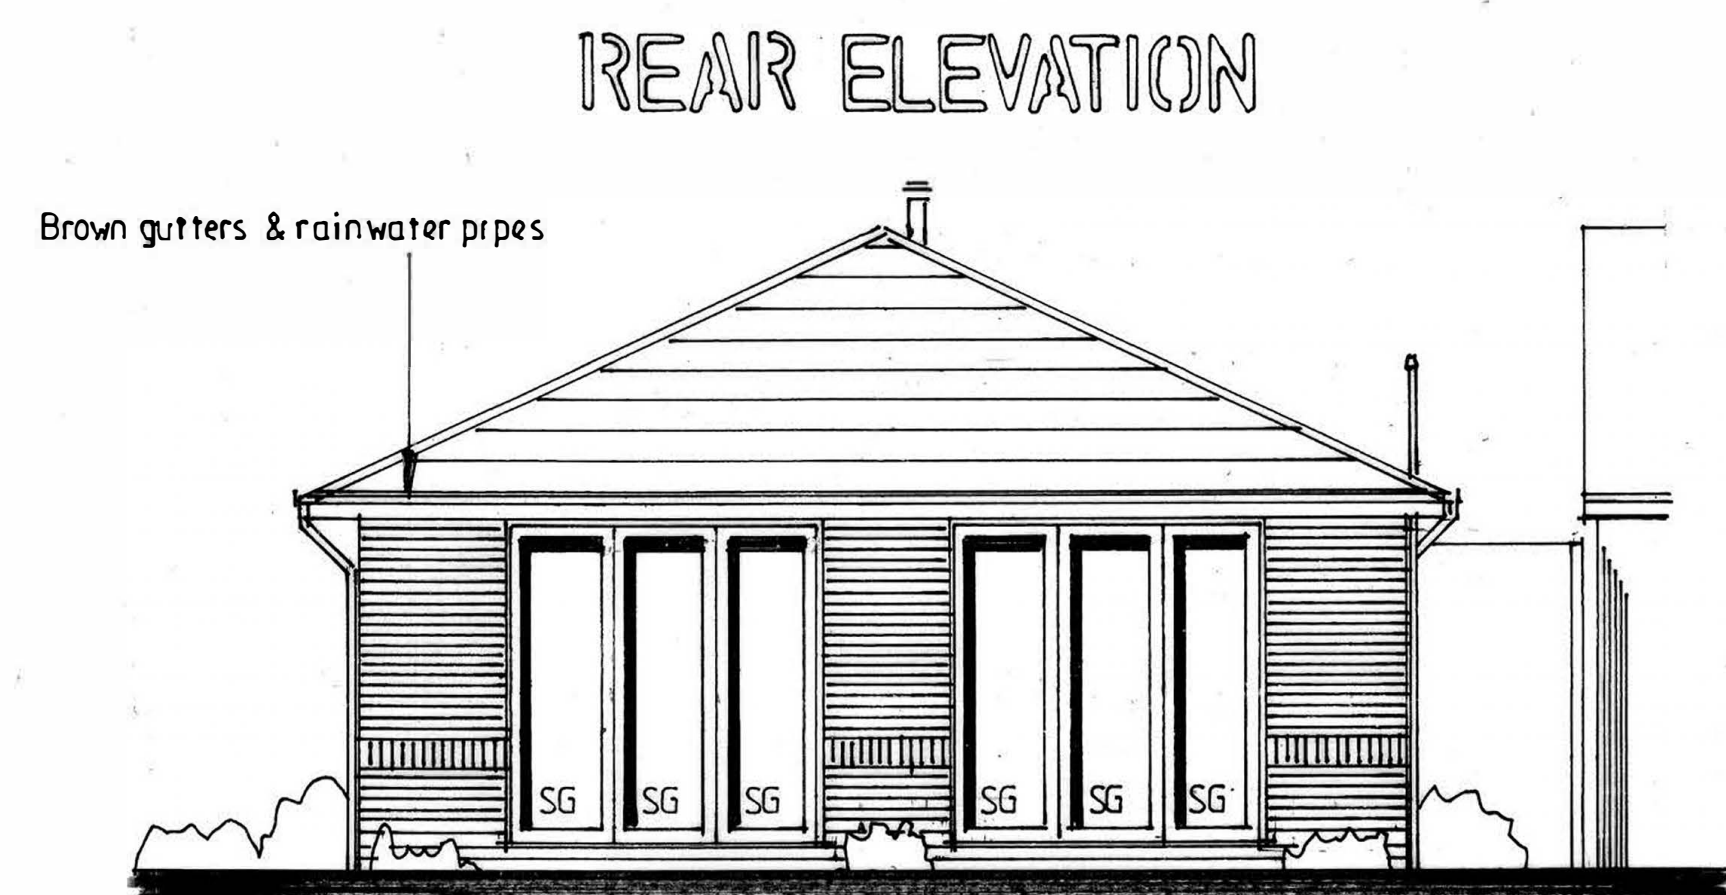

PROPOSED SINGLE STOREY EXTENSION TO REAR

FOR MR DAVE MCGUINNESS
AT 14 RINGSTONE CLOSE
PRESTWICH
M25 9PZ

ADRIAN HUGHES
ARCHITECTURAL SERVICES

SCALE 1:50 1:100
DATE JAN 2022

DRAWING NO.
2/43/2022

REV A - New bedroom window opposite fence to have obscure glass and no opening light 11/03/2022