





Concrete Insulating Tiles,
Grey Slate Appearance.

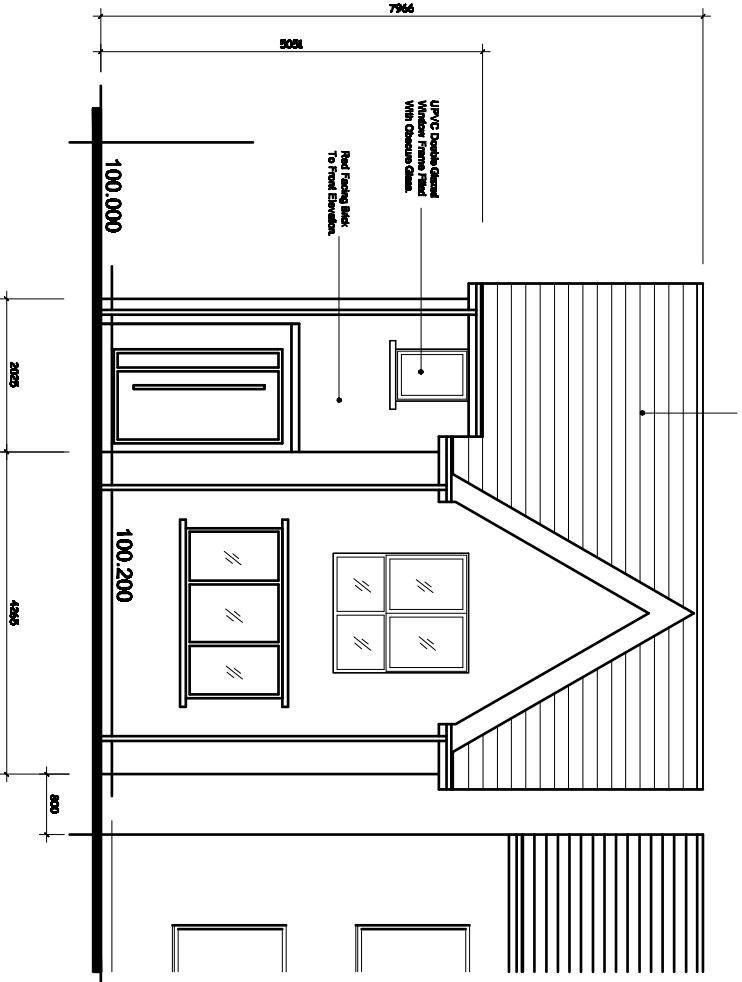

PROPOSED FRONT ELEVATION.


Dormer: Front & Gables To
Have Vertical Slats This
Colour : Grey Slate
Appearance.

Concrete Insulating Tiles,
Grey Slate Appearance.

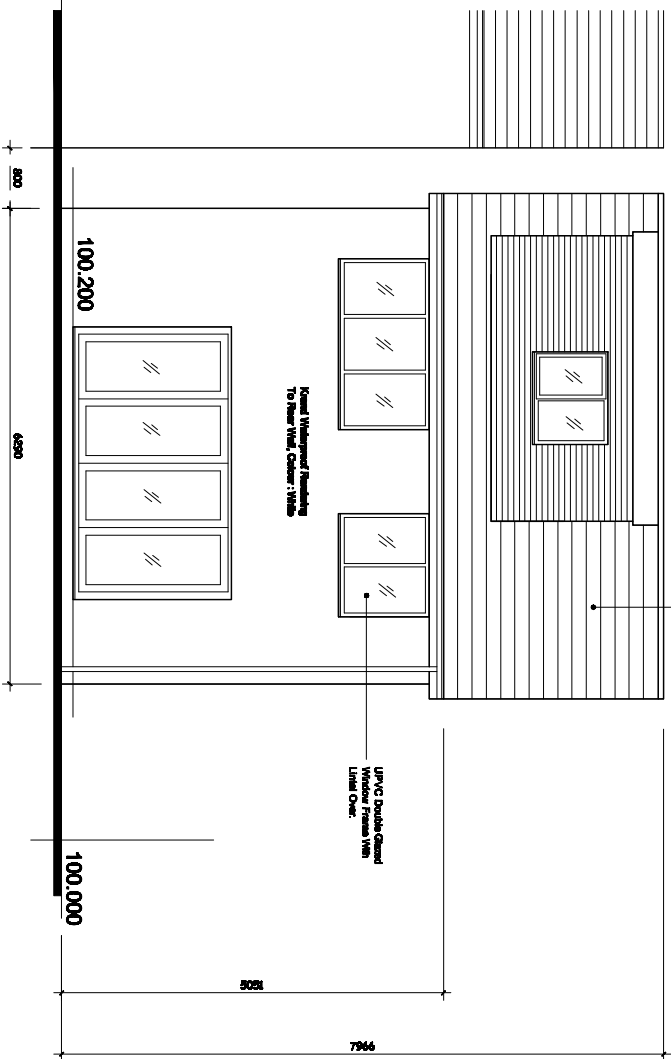


PROPOSED REAR ELEVATION.

Dormer: Front & Gables To
Have Vertical Slats This
Colour : Grey Slate
Appearance.

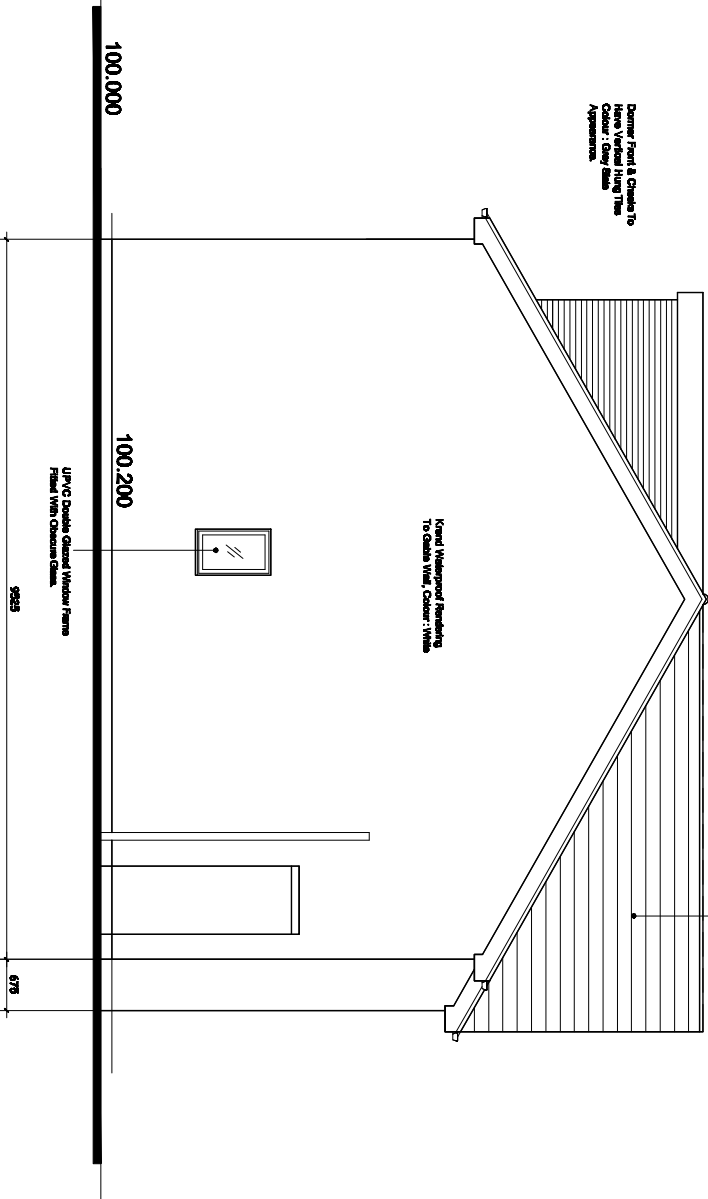

PROPOSED SIDE ELEVATION.

Concrete Insulating Tiles,
Grey Slate Appearance.

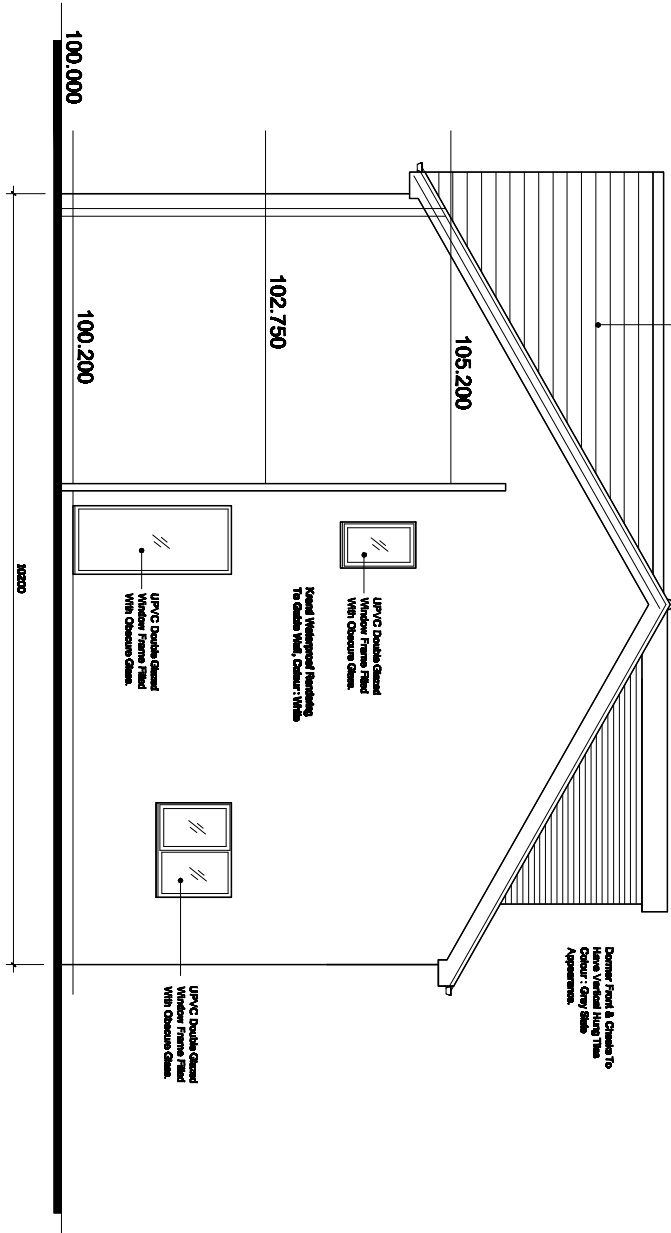

PROPOSED SIDE ELEVATION.

Revision A - Levels Added - 29th October 2022.

Title :
PROPOSED NEW DWELLING.

Project :
LAND BETWEEN 18 - 24
BRADLEY FOLD ROAD,
AUNSWORTH,
BURY.

MTC Designs

Scale 1:100 @ A3
Date: June 2022.

31 Edward Drive Bolton BL2 6TB
T: 07204 478714 M: 07762220714
Email: info@mtcdesigns.co.uk

Drawing No: P01A

This drawing is the copyright of MTC Designs
and is not to be reproduced without permission