


40 Shetland Drive, Radcliffe - Planning

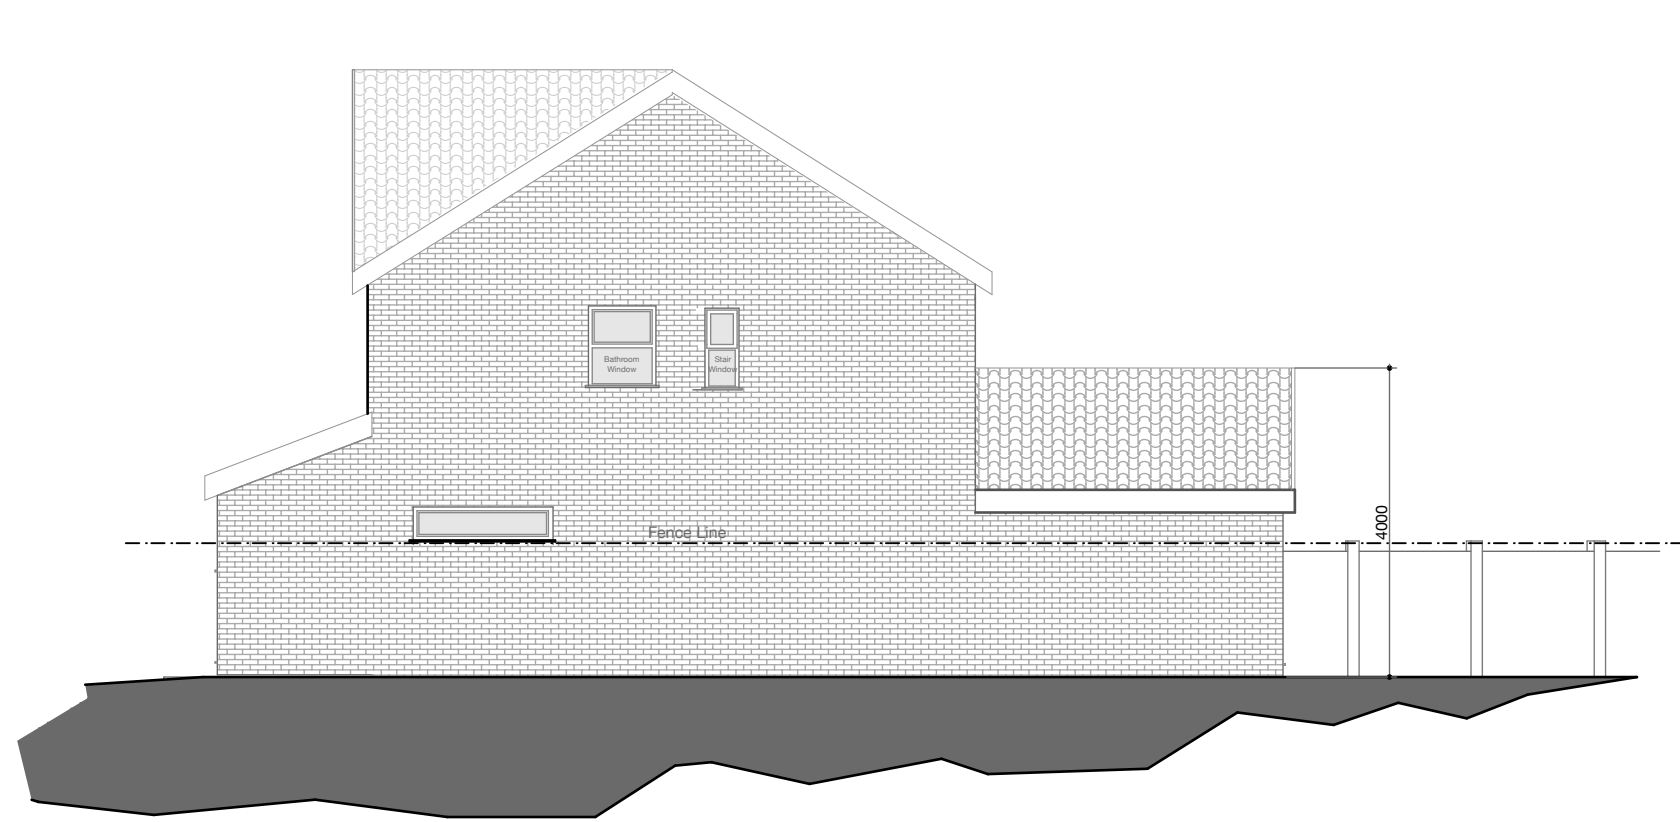

Proposed West Elevation

Rev:A scale 1:100 @ A1




Proposed Front Elevation

Rev:A scale 1:100 @ A1




Proposed Rear Elevation

Rev:A scale 1:100 @ A1

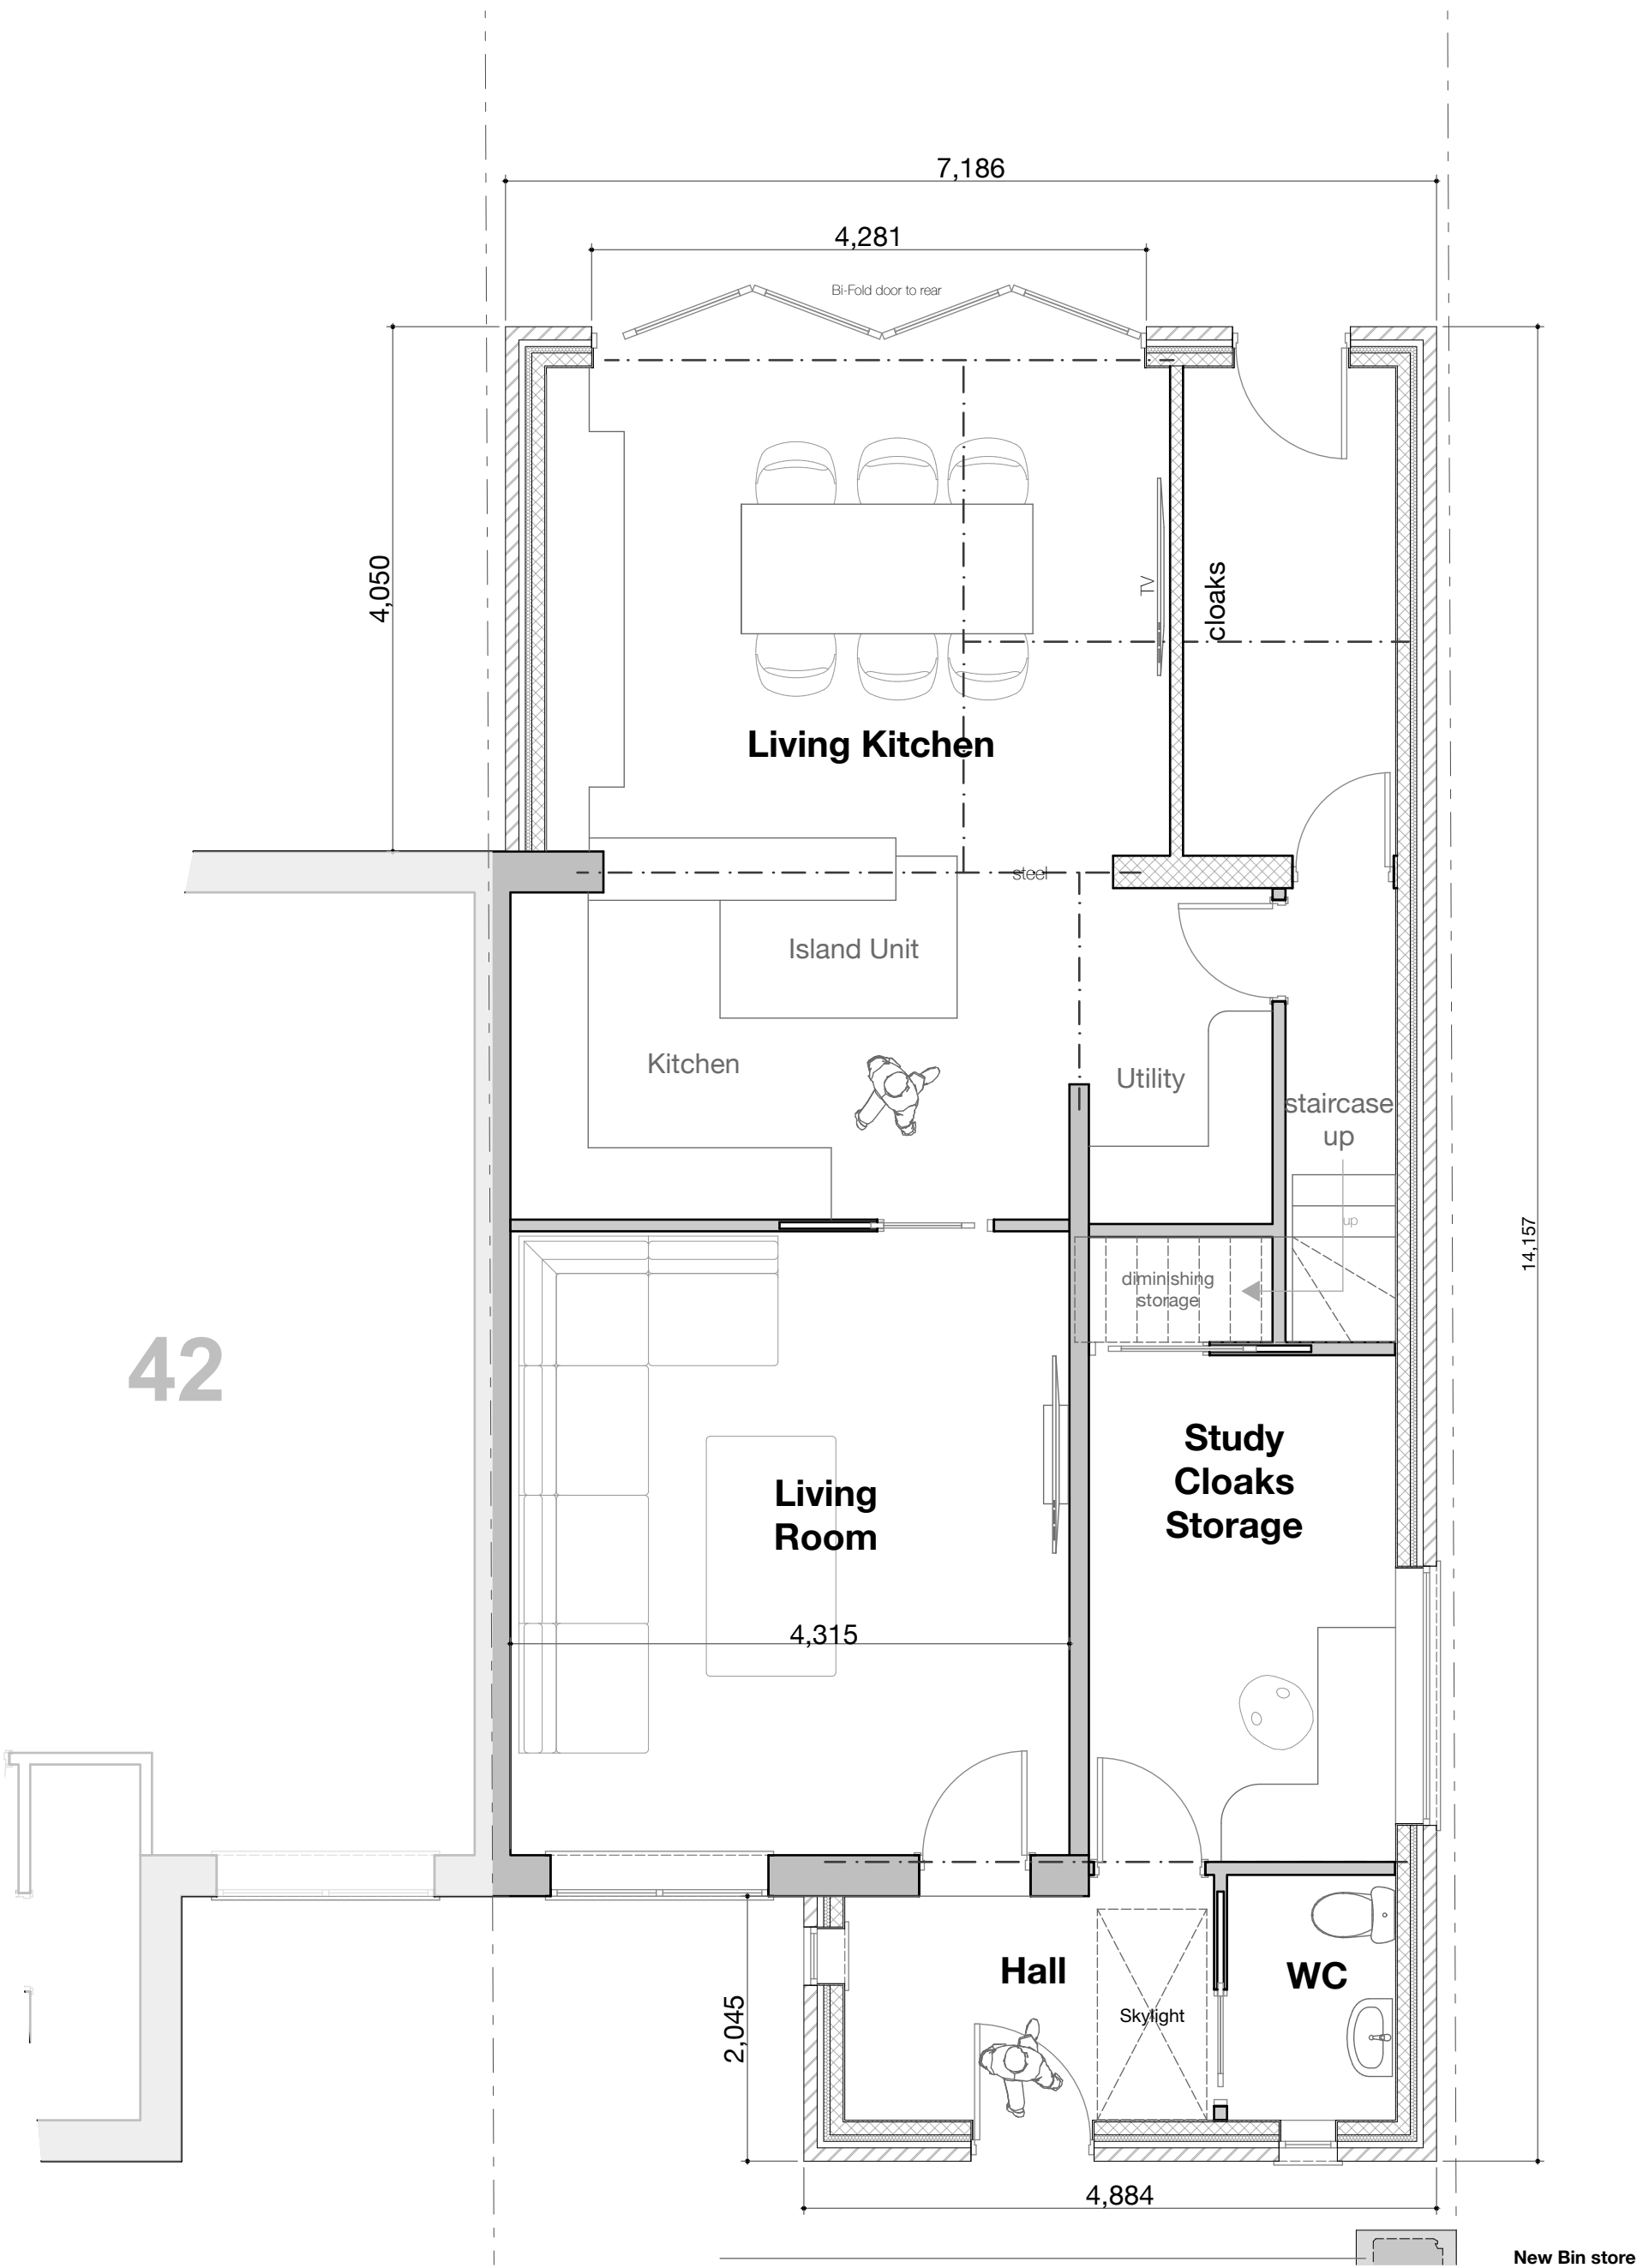


Proposed Ground Floor

Rev: A scale 1:100 @ A1

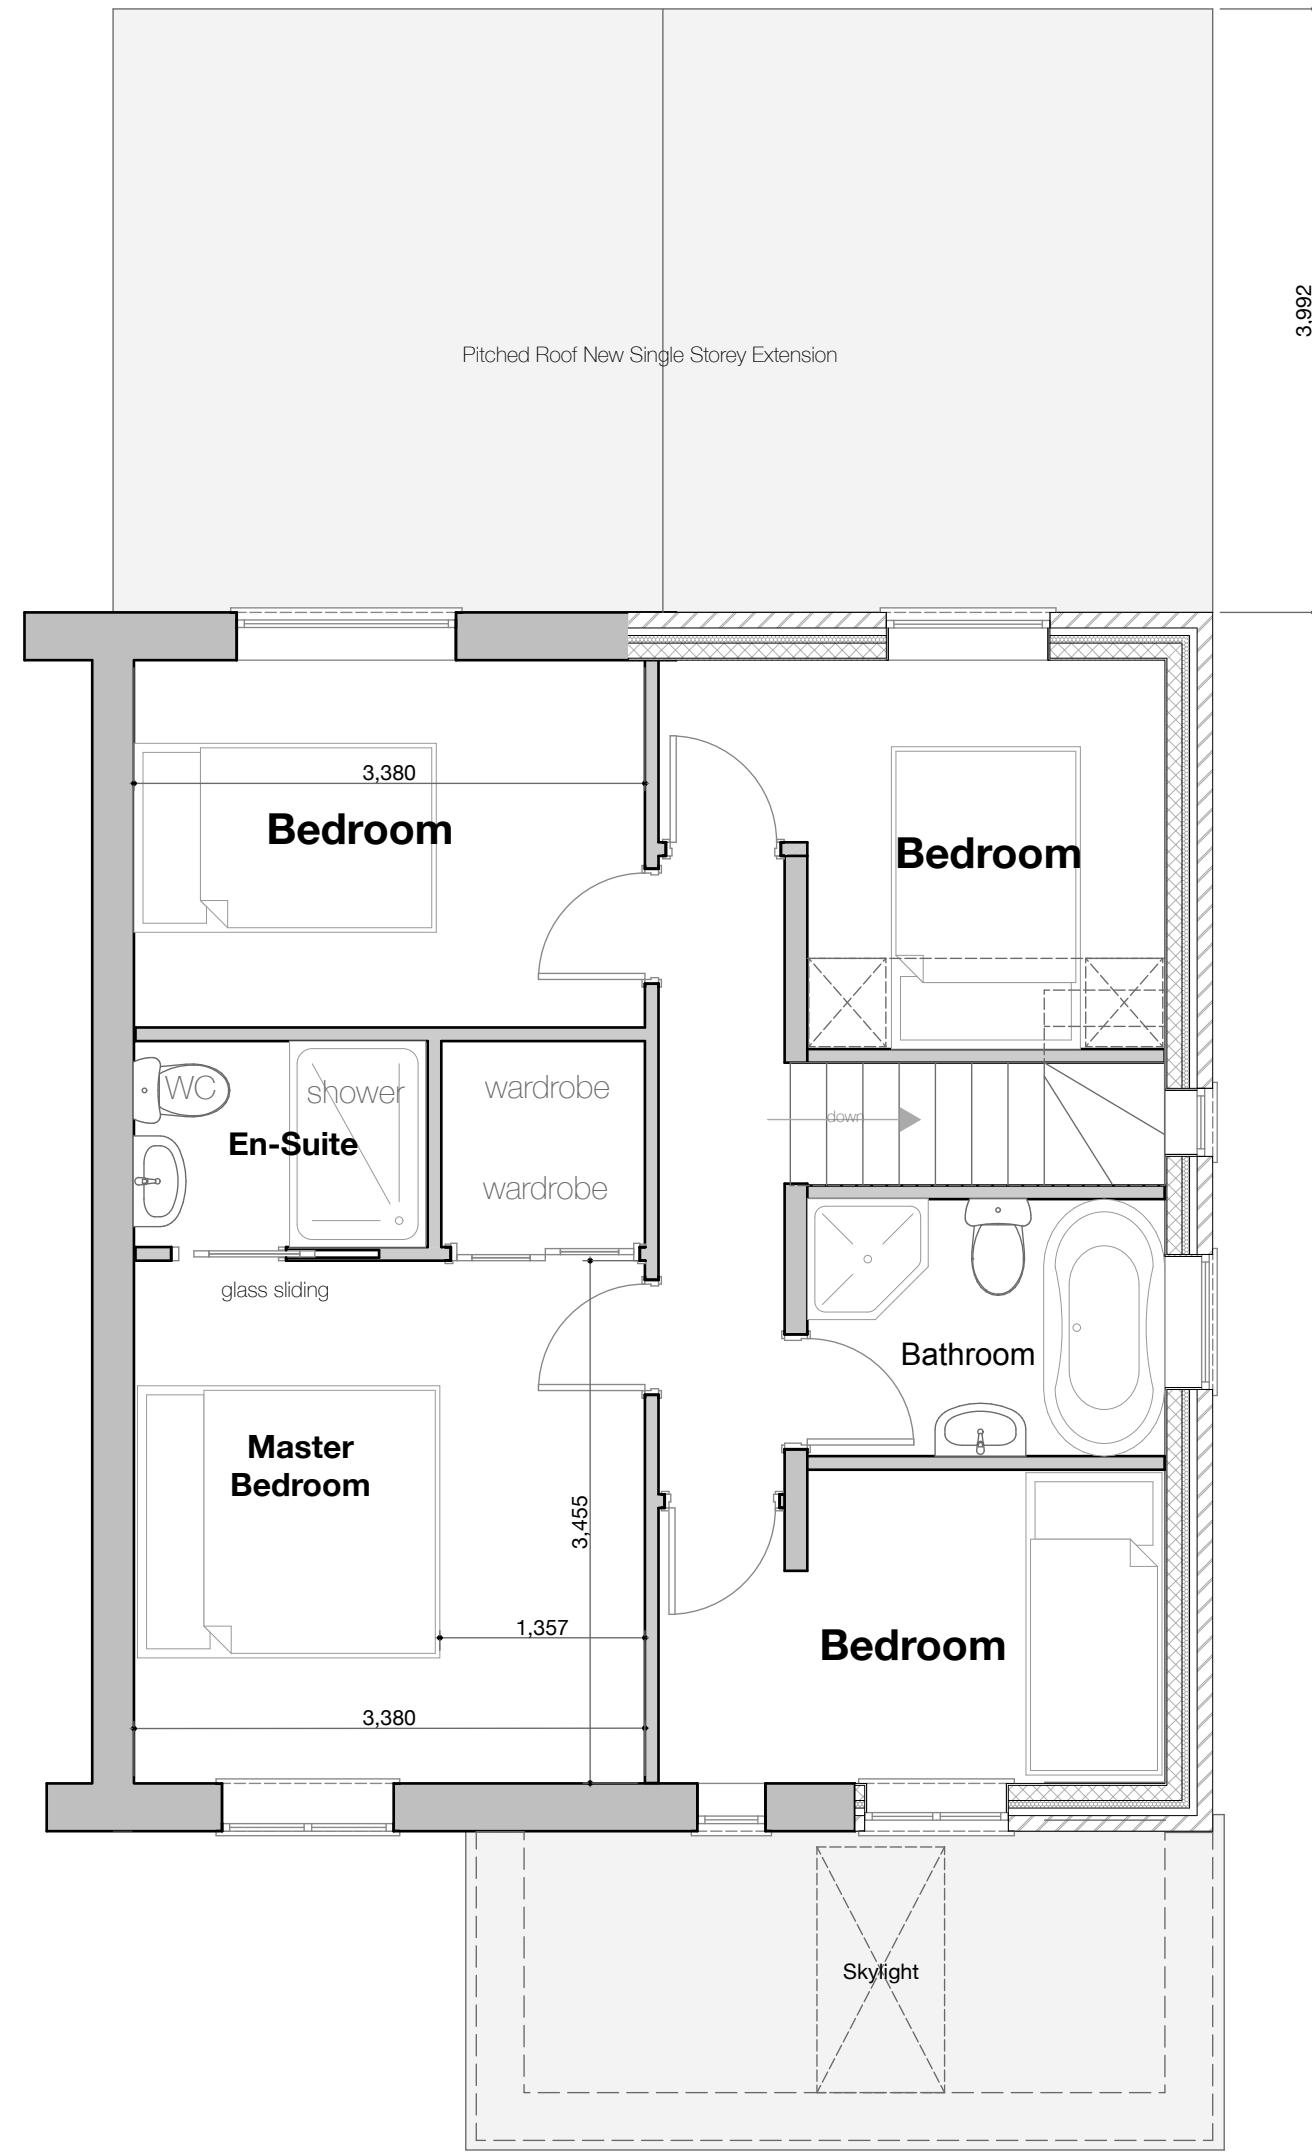


Proposed First Floor

Rev:A scale 1:100 @ A1

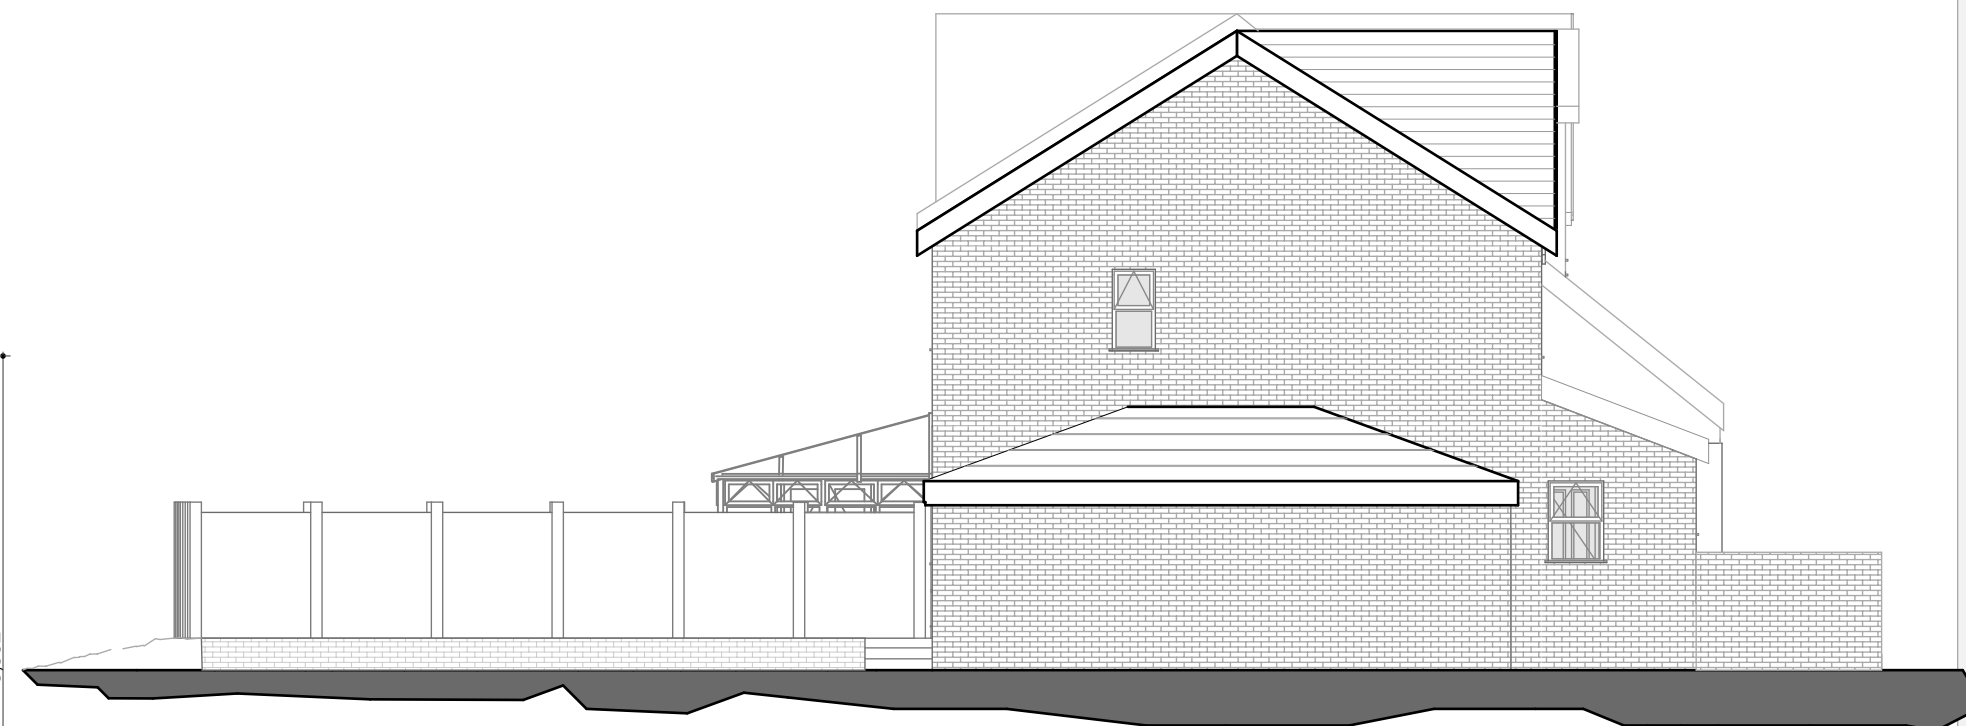

Proposed East Elevation

Rev:A scale 1:100 @ A1

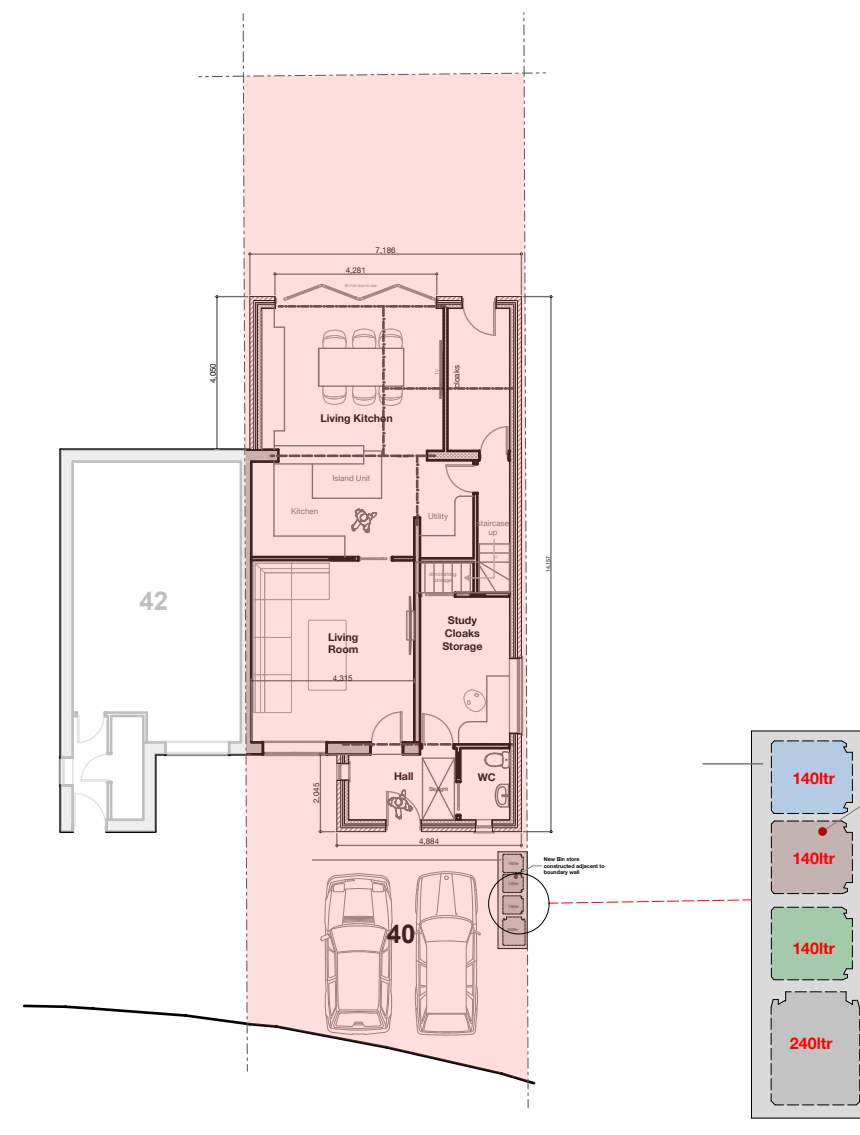

Proposed Site

Rev:A scale 1:200 @ A1

DESIGN

greentop  
old mount road  
marsden  
HD7 6NN  
T: 07545 696911  
E: design.email@mac.com

|                |                                                         |
|----------------|---------------------------------------------------------|
| Client         | Mr Paul Chalice                                         |
| Job Title      | 40 Shetland Drive - Extensions                          |
| Site Address   | 40 Shetland Drive Radcliffe Manchester<br>Lancs M26 4UH |
| Drawing Name   | Proposed Plans & Elevations                             |
| Drawing Status | Planning Stage                                          |
| Issue Date     | 02.09.2022                                              |
| Drawing Scale  | as indicated                                            |
| Layout ID      | P.002                                                   |
| Status         |                                                         |
| Revision       | A                                                       |

Rev B: 02.09.22 Inclusion of Bin Storage Area to Front Elevation  
Rev A: 10.08.22 Revised Scheme - Reduction of Extension to Rear and Front Elevations

A1

Architecture:Interiors:Project Management.

|   |                            |                             |
|---|----------------------------|-----------------------------|
| Construction Risks   | Maintenance/Cleaning Risks | Demolition/Adaptation Risks |
| In addition to the hazards/risks normally associated with the types of work detailed on this drawing take note of the above. It is assumed that all works on this drawing will be carried out by a competent contractor working, where appropriate, to an appropriate method statement. |                            |                             |

|       |
|-------|
| Notes |
| ####  |

Safety Health and Environmental Information Box