

1. Any discrepancy to be reported to the Architect immediately.
2. The Contractor must check all dimensions on site.
3. This drawing, or any part of it, may not be reproduced without the consent of the Architect.


PLANNING

Project
Mr D. Willows
37 Fern Lane, Simister,
Manchester M25 2RX


Drawing Title
Proposed Elevations

Scale
1:50 @ A2
Drawing No.
2235/21-301


Revision Details
REV A
Ground floor WC window added to elevation
22.10.24

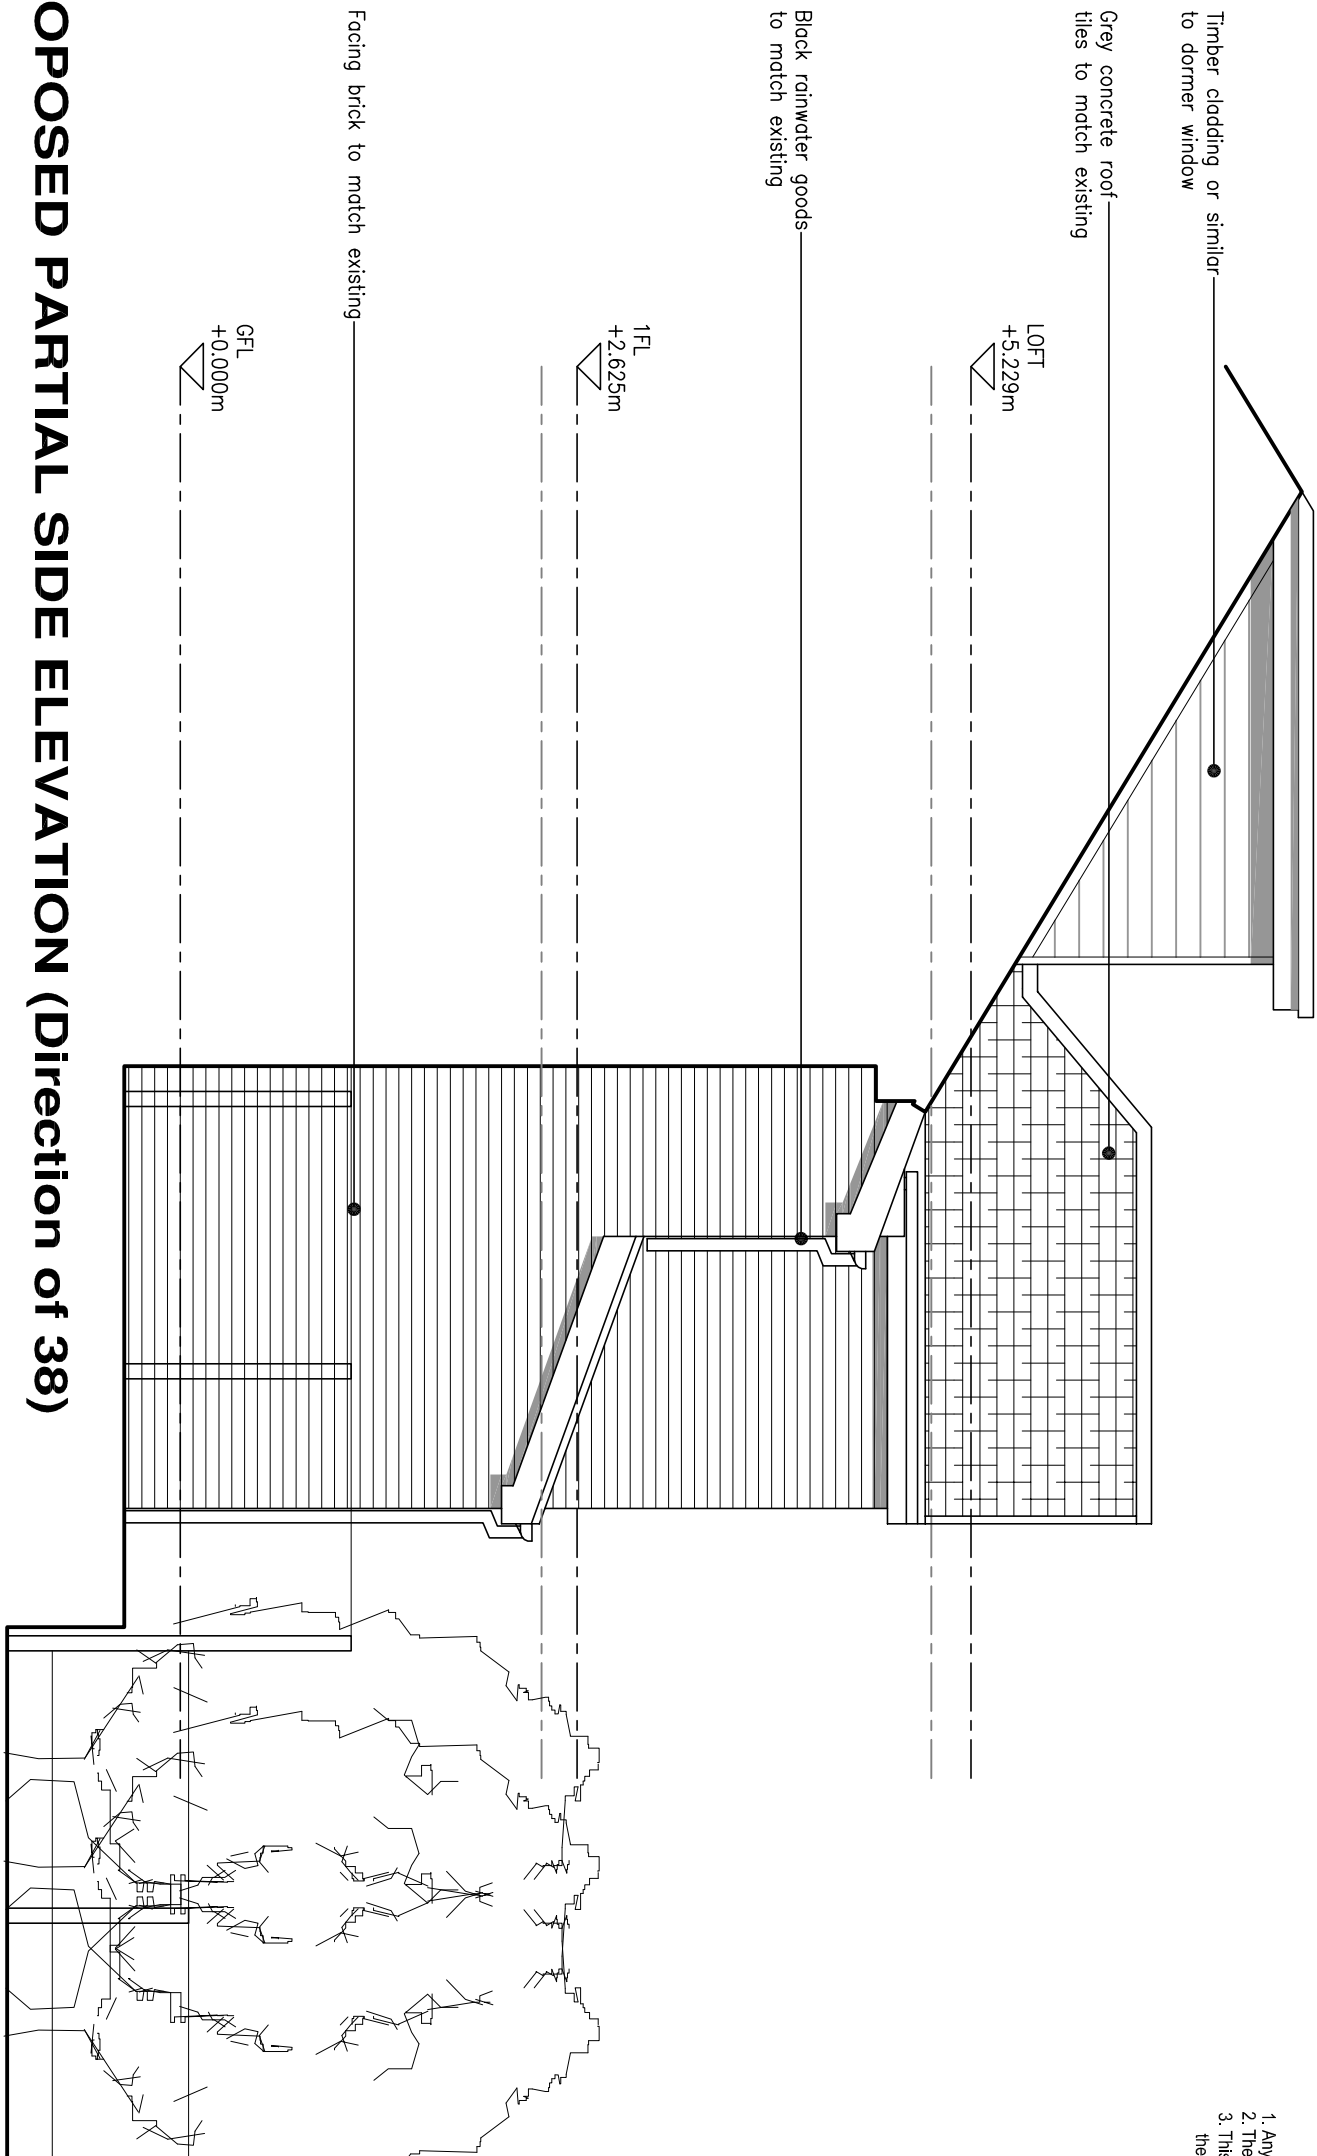


PROPOSED PARTIAL SIDE ELEVATION (Direction of 38)

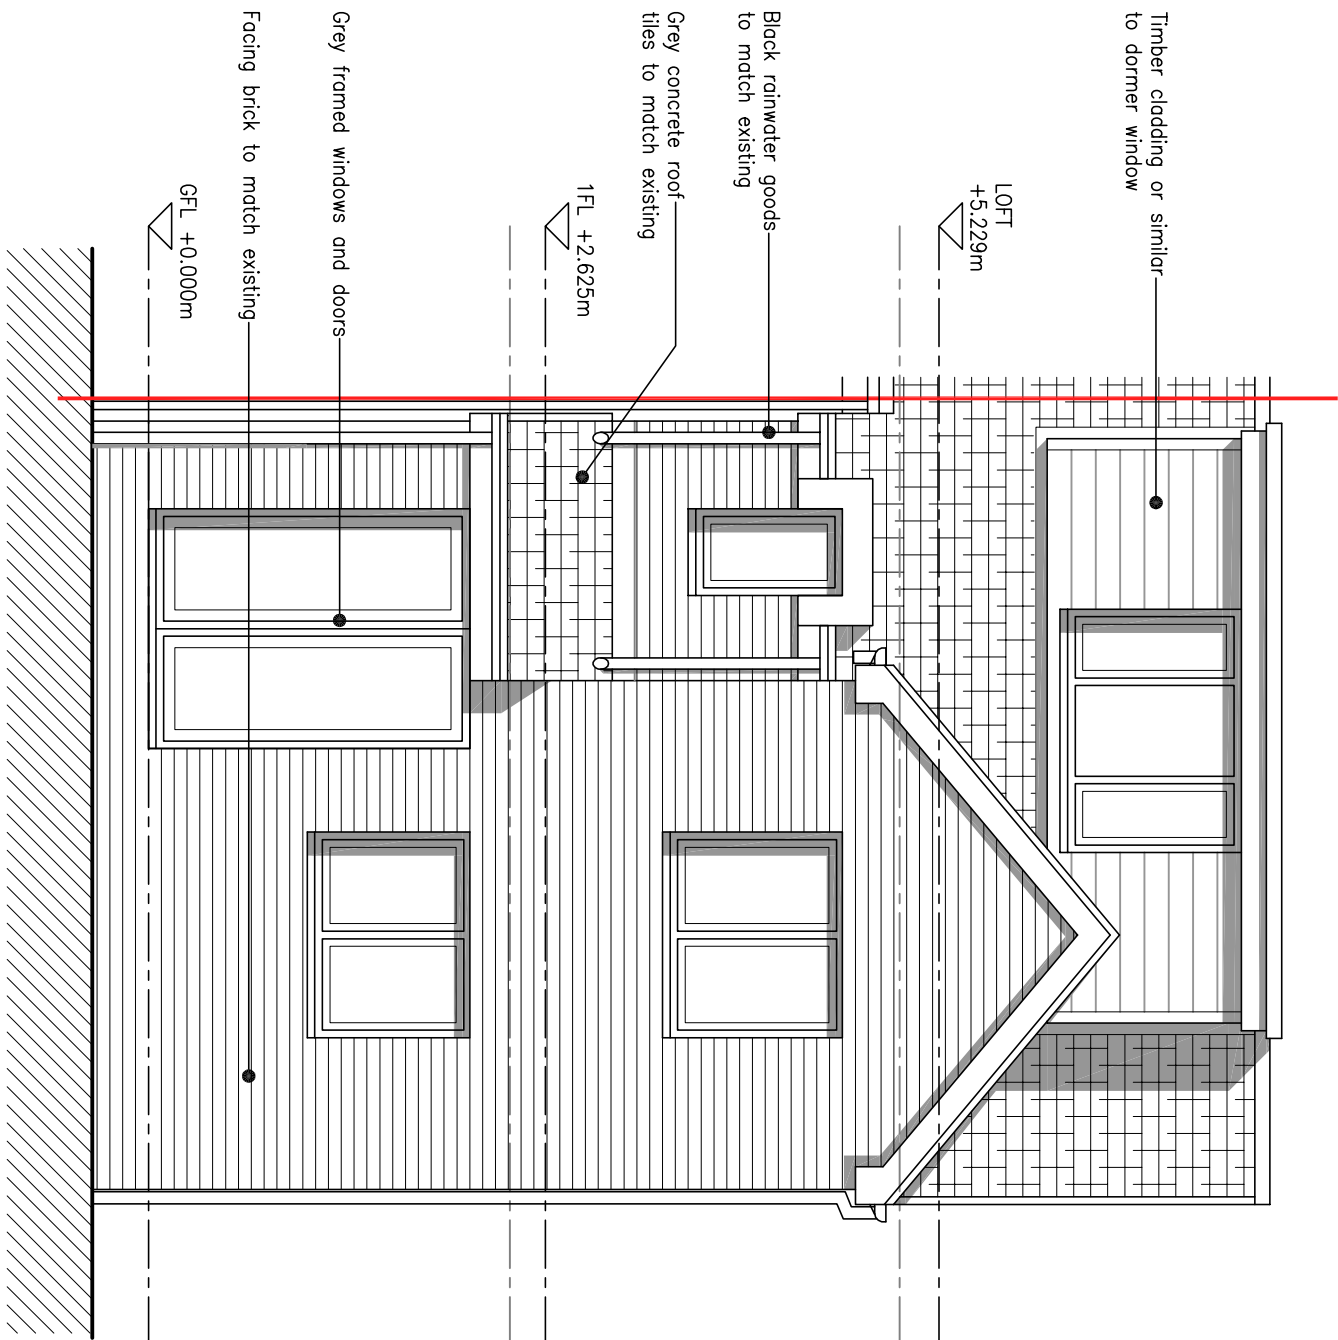

PROPOSED REAR ELEVATION

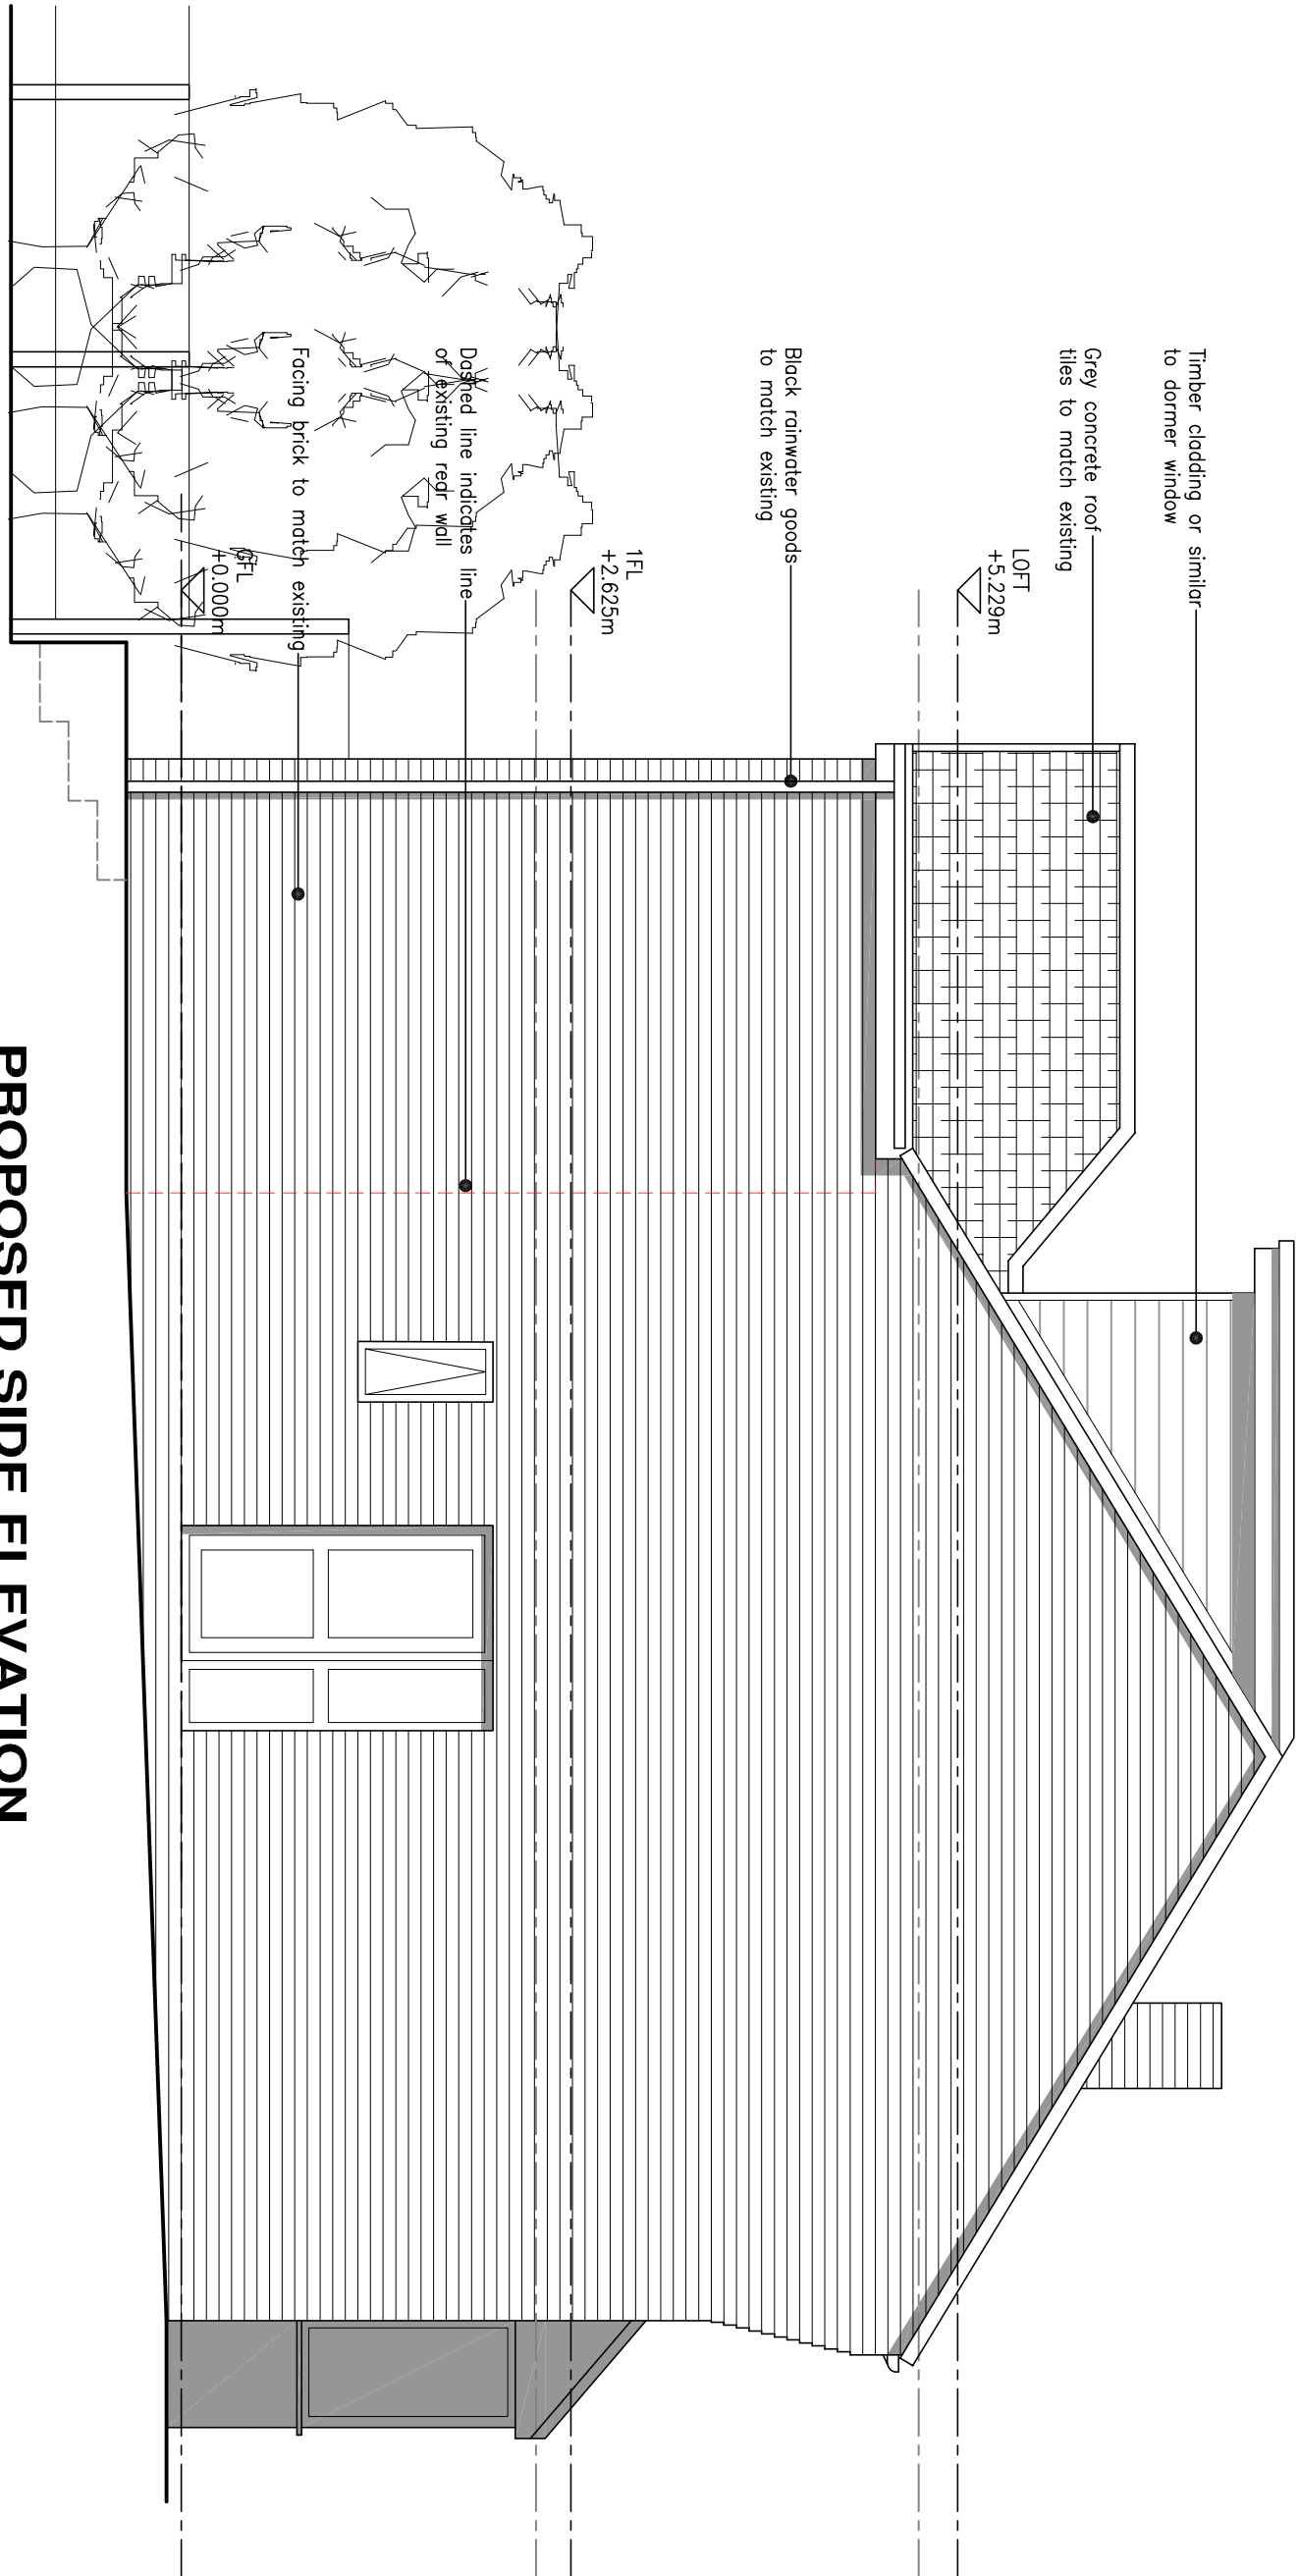

PROPOSED SIDE ELEVATION

 

1:100



L R DESIGN
Architectural services
Office 3
131a Bury New Road,
Prestwich
M25 9NX
t. +44(0)161 820 9196
e. project@lr-design.net
www.lr-design.net