




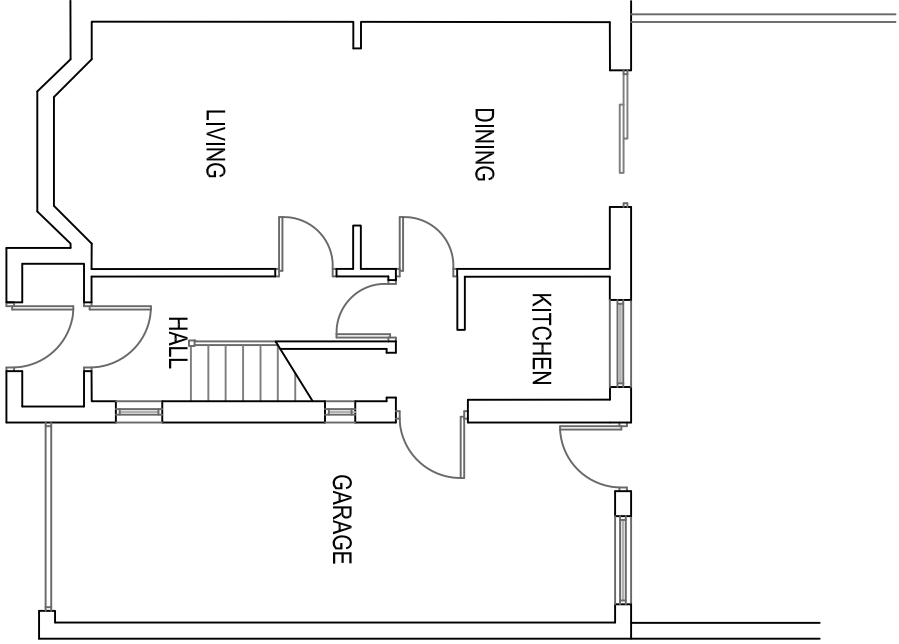


EXISTING GF PLAN 1:100

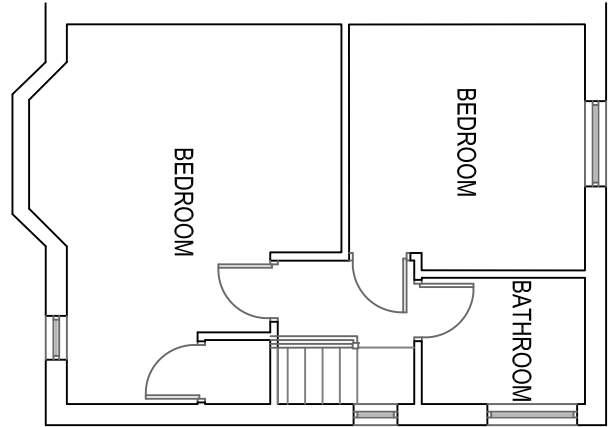


EXISTING FF PLAN 1:100

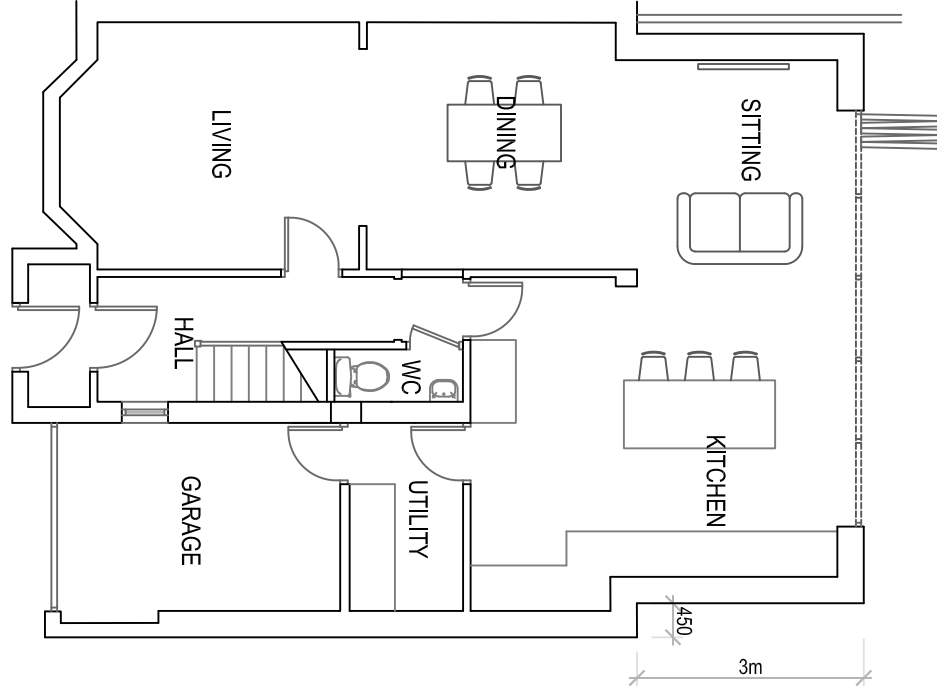


PROPOSED GF PLAN 1:100

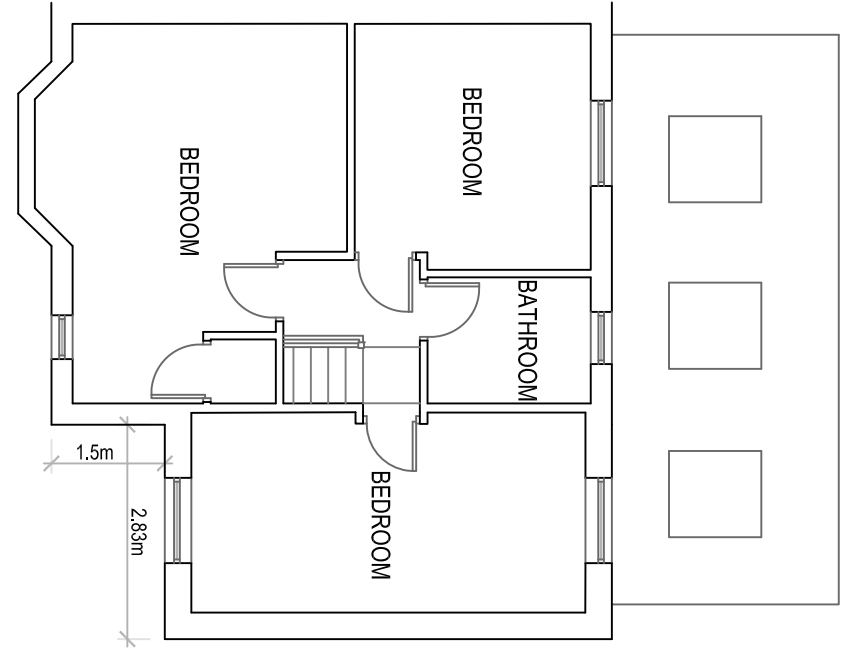


PROPOSED FF PLAN 1:100

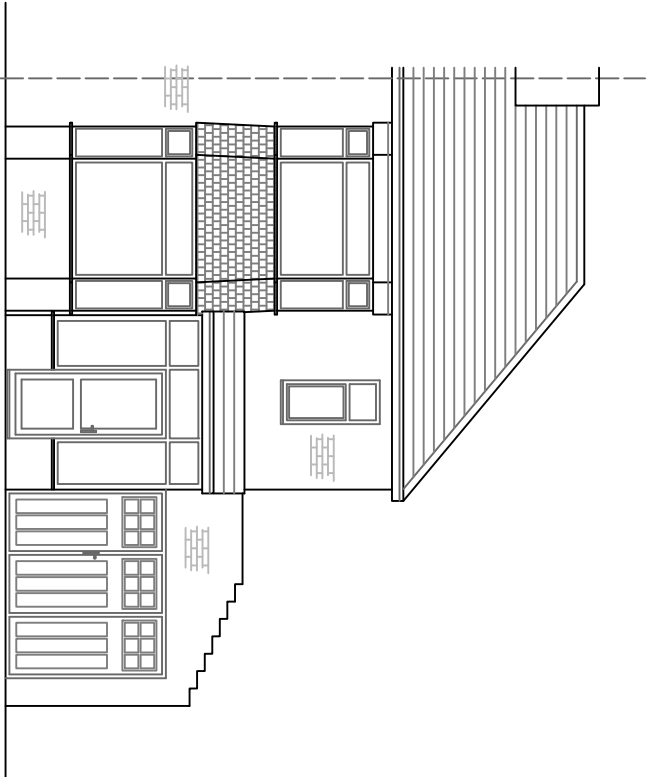


EXISTING FRONT ELEVATION 1:100

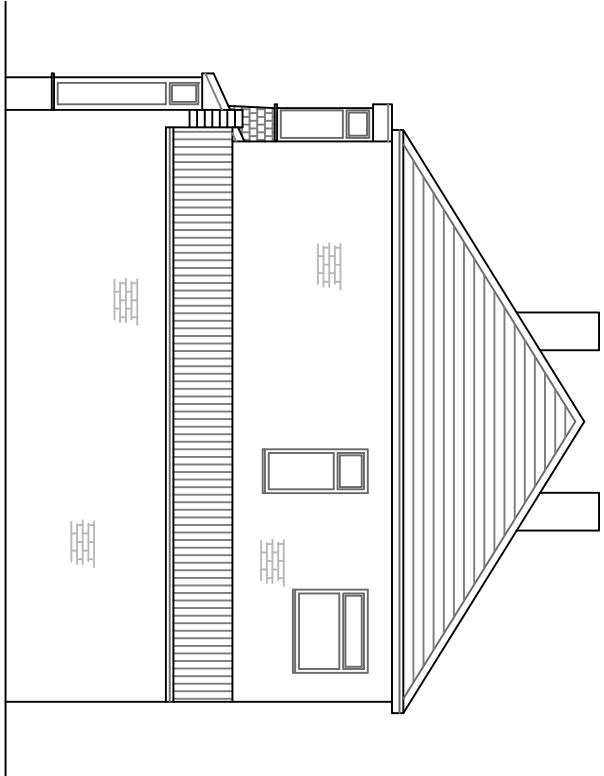


EXISTING SIDE ELEVATION 1:100

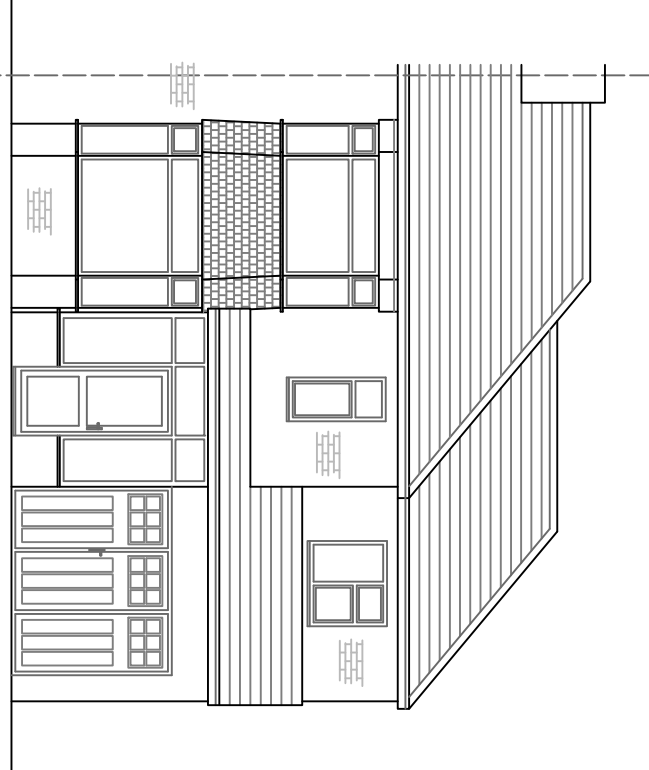


PROPOSED FRONT ELEVATION 1:100

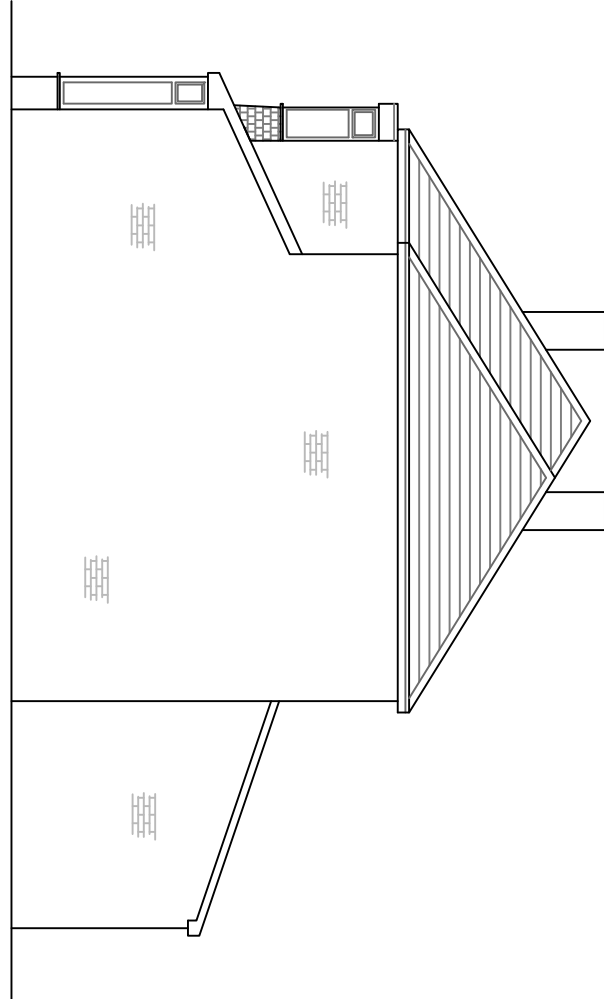


PROPOSED SIDE ELEVATION 1:100

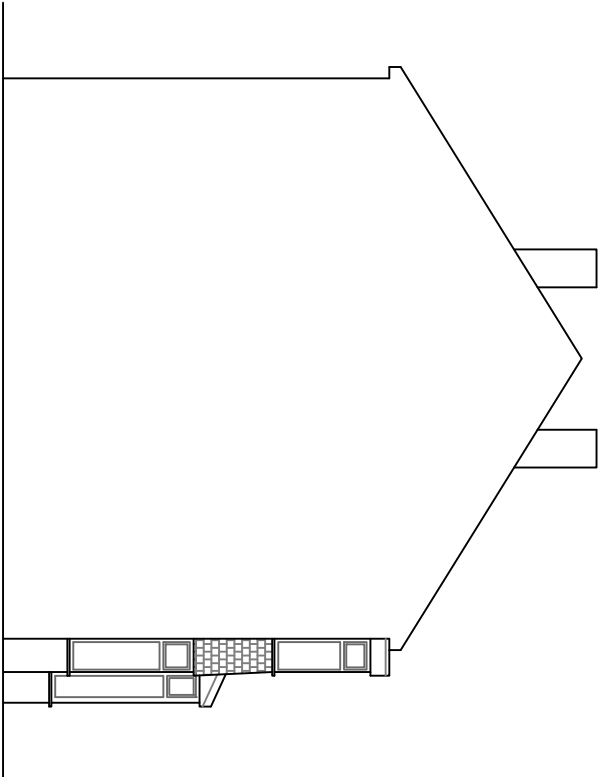


EXISTING SIDE ELEVATION 1:100

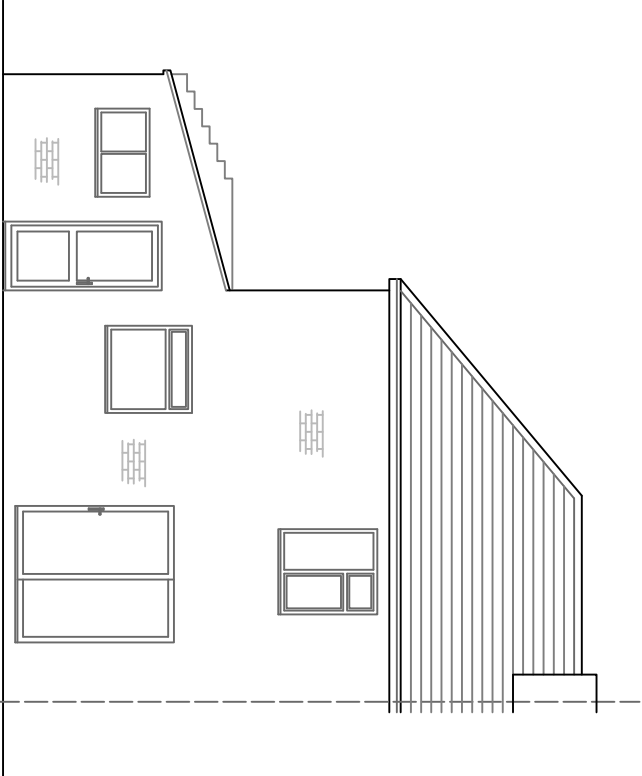


EXISTING REAR ELEVATION 1:100

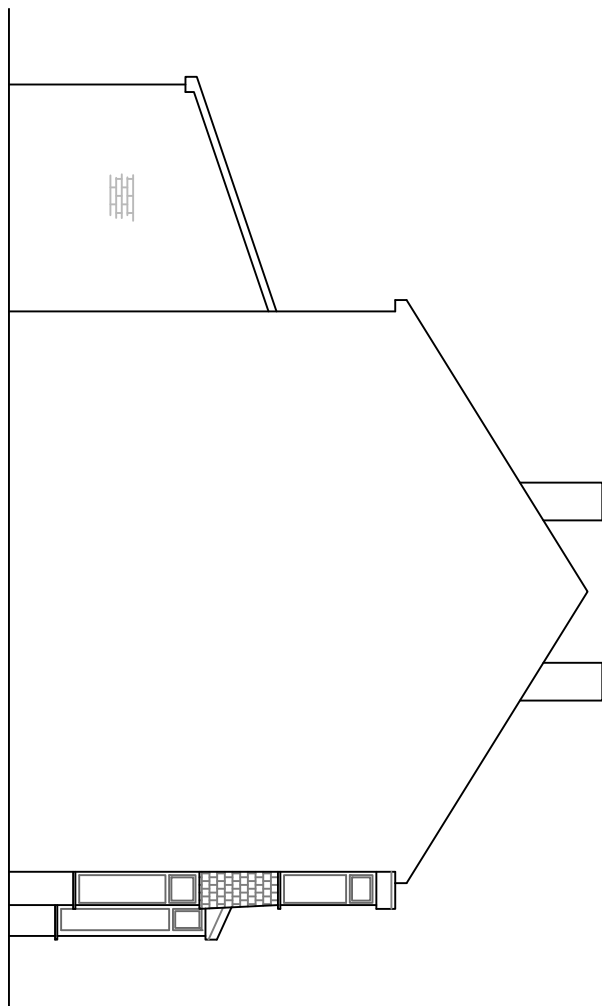


PROPOSED SIDE ELEVATION 1:100

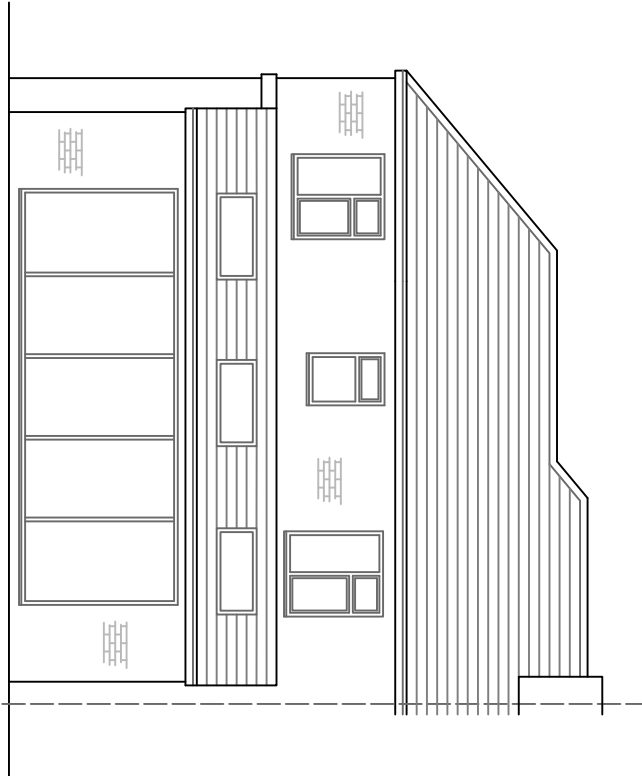



PROPOSED REAR ELEVATION 1:100

 


SCALE 0 2 4 6 8 10
M

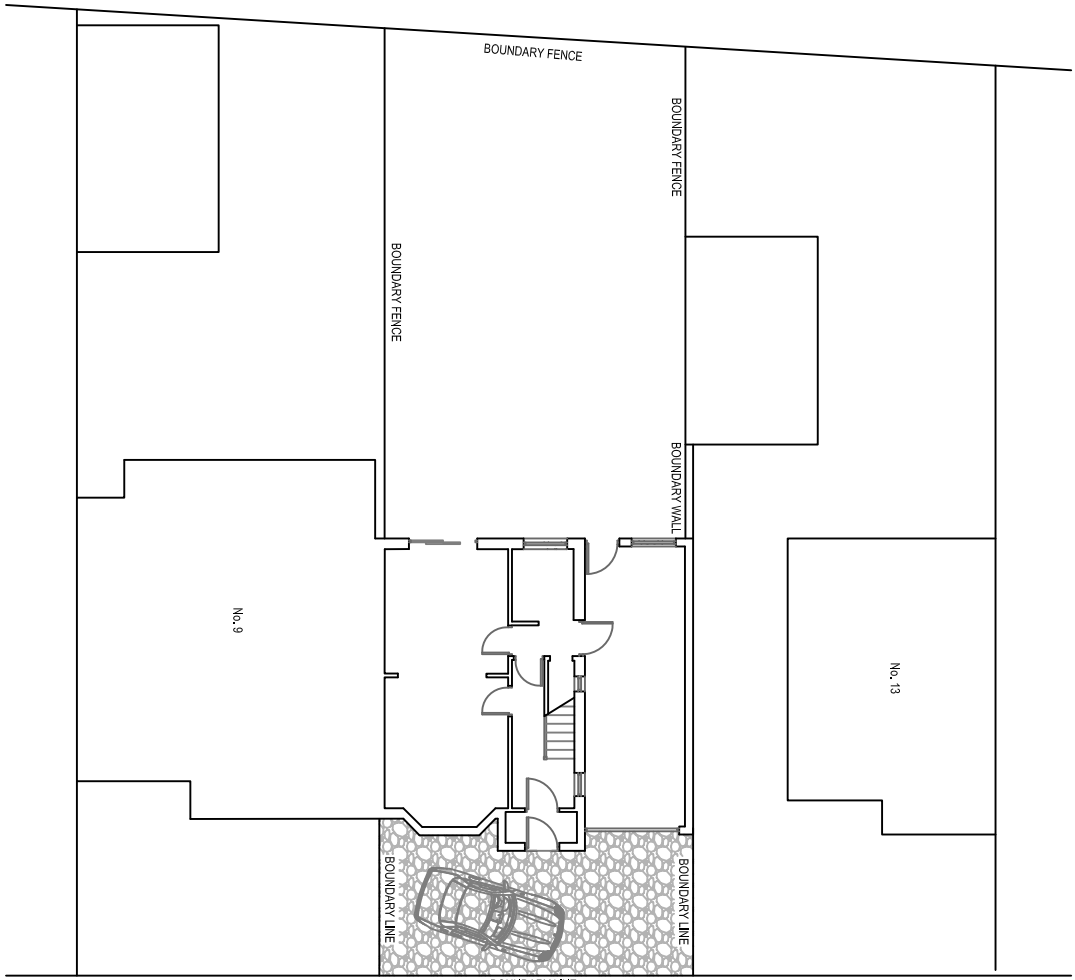

EXISTING SITE PLAN 1:200

 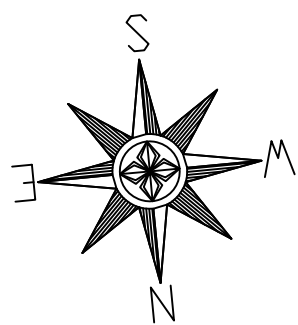

SCALE 0 2 4 6 8 10
M

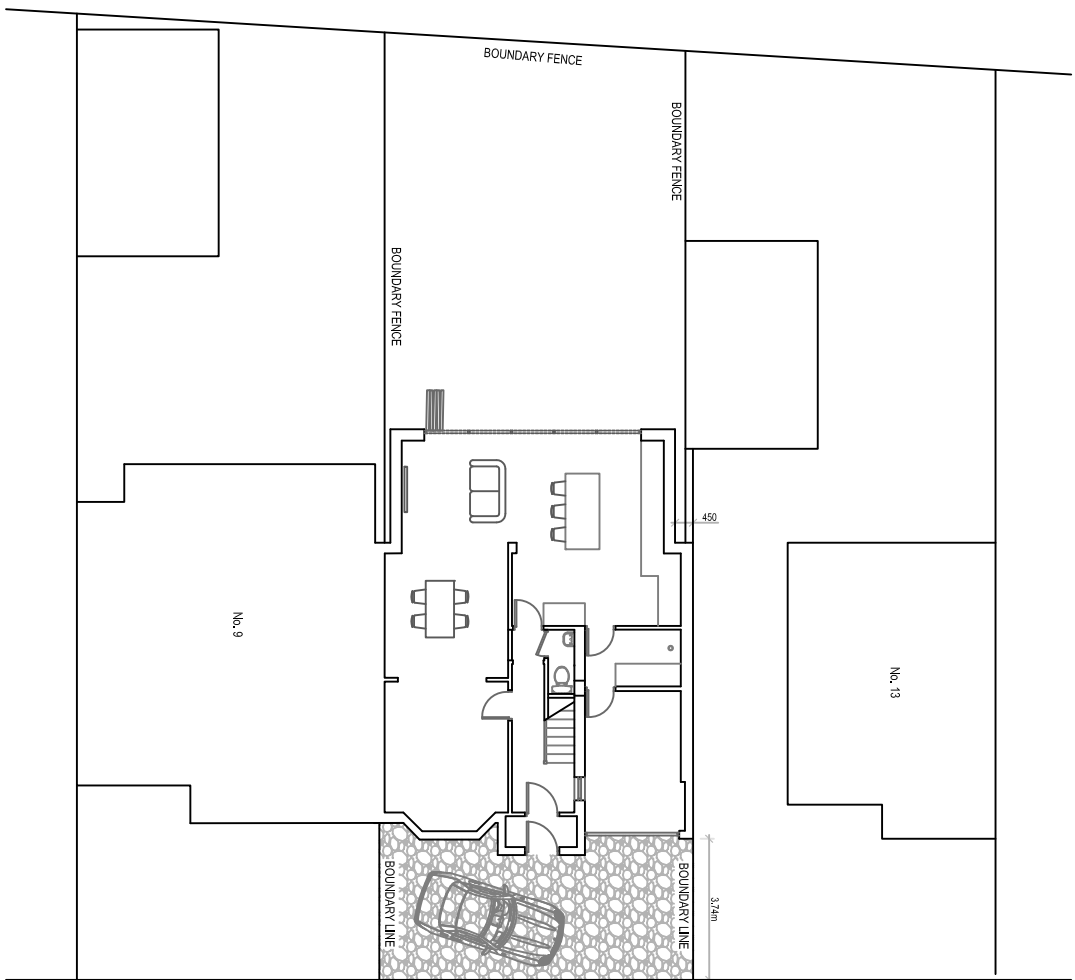

PROPOSED SITE PLAN 1:200

REV D General amendments
REV C General amendments
REV B General amendments
REV A General amendments

SINGLE STOREY REAR AND TWO STOREY SIDE
EXTENSIONS & INTERNAL WORKS

11 Woodward Road
Prestwich
M25 9TX

Existing & Proposed Plans
and Elevations

Drawn: CDW
Scale: 1:100 & 1:200 @ A1
Date: March 2022

2387_PRE_01_Planning_Rev_ID

CDWMP
CD Wilkinson Plans

tel: 07967 522401 email: chris@cdwilkinsonplans.co.uk
5 Highmadow, Manchester, M26 1YN