



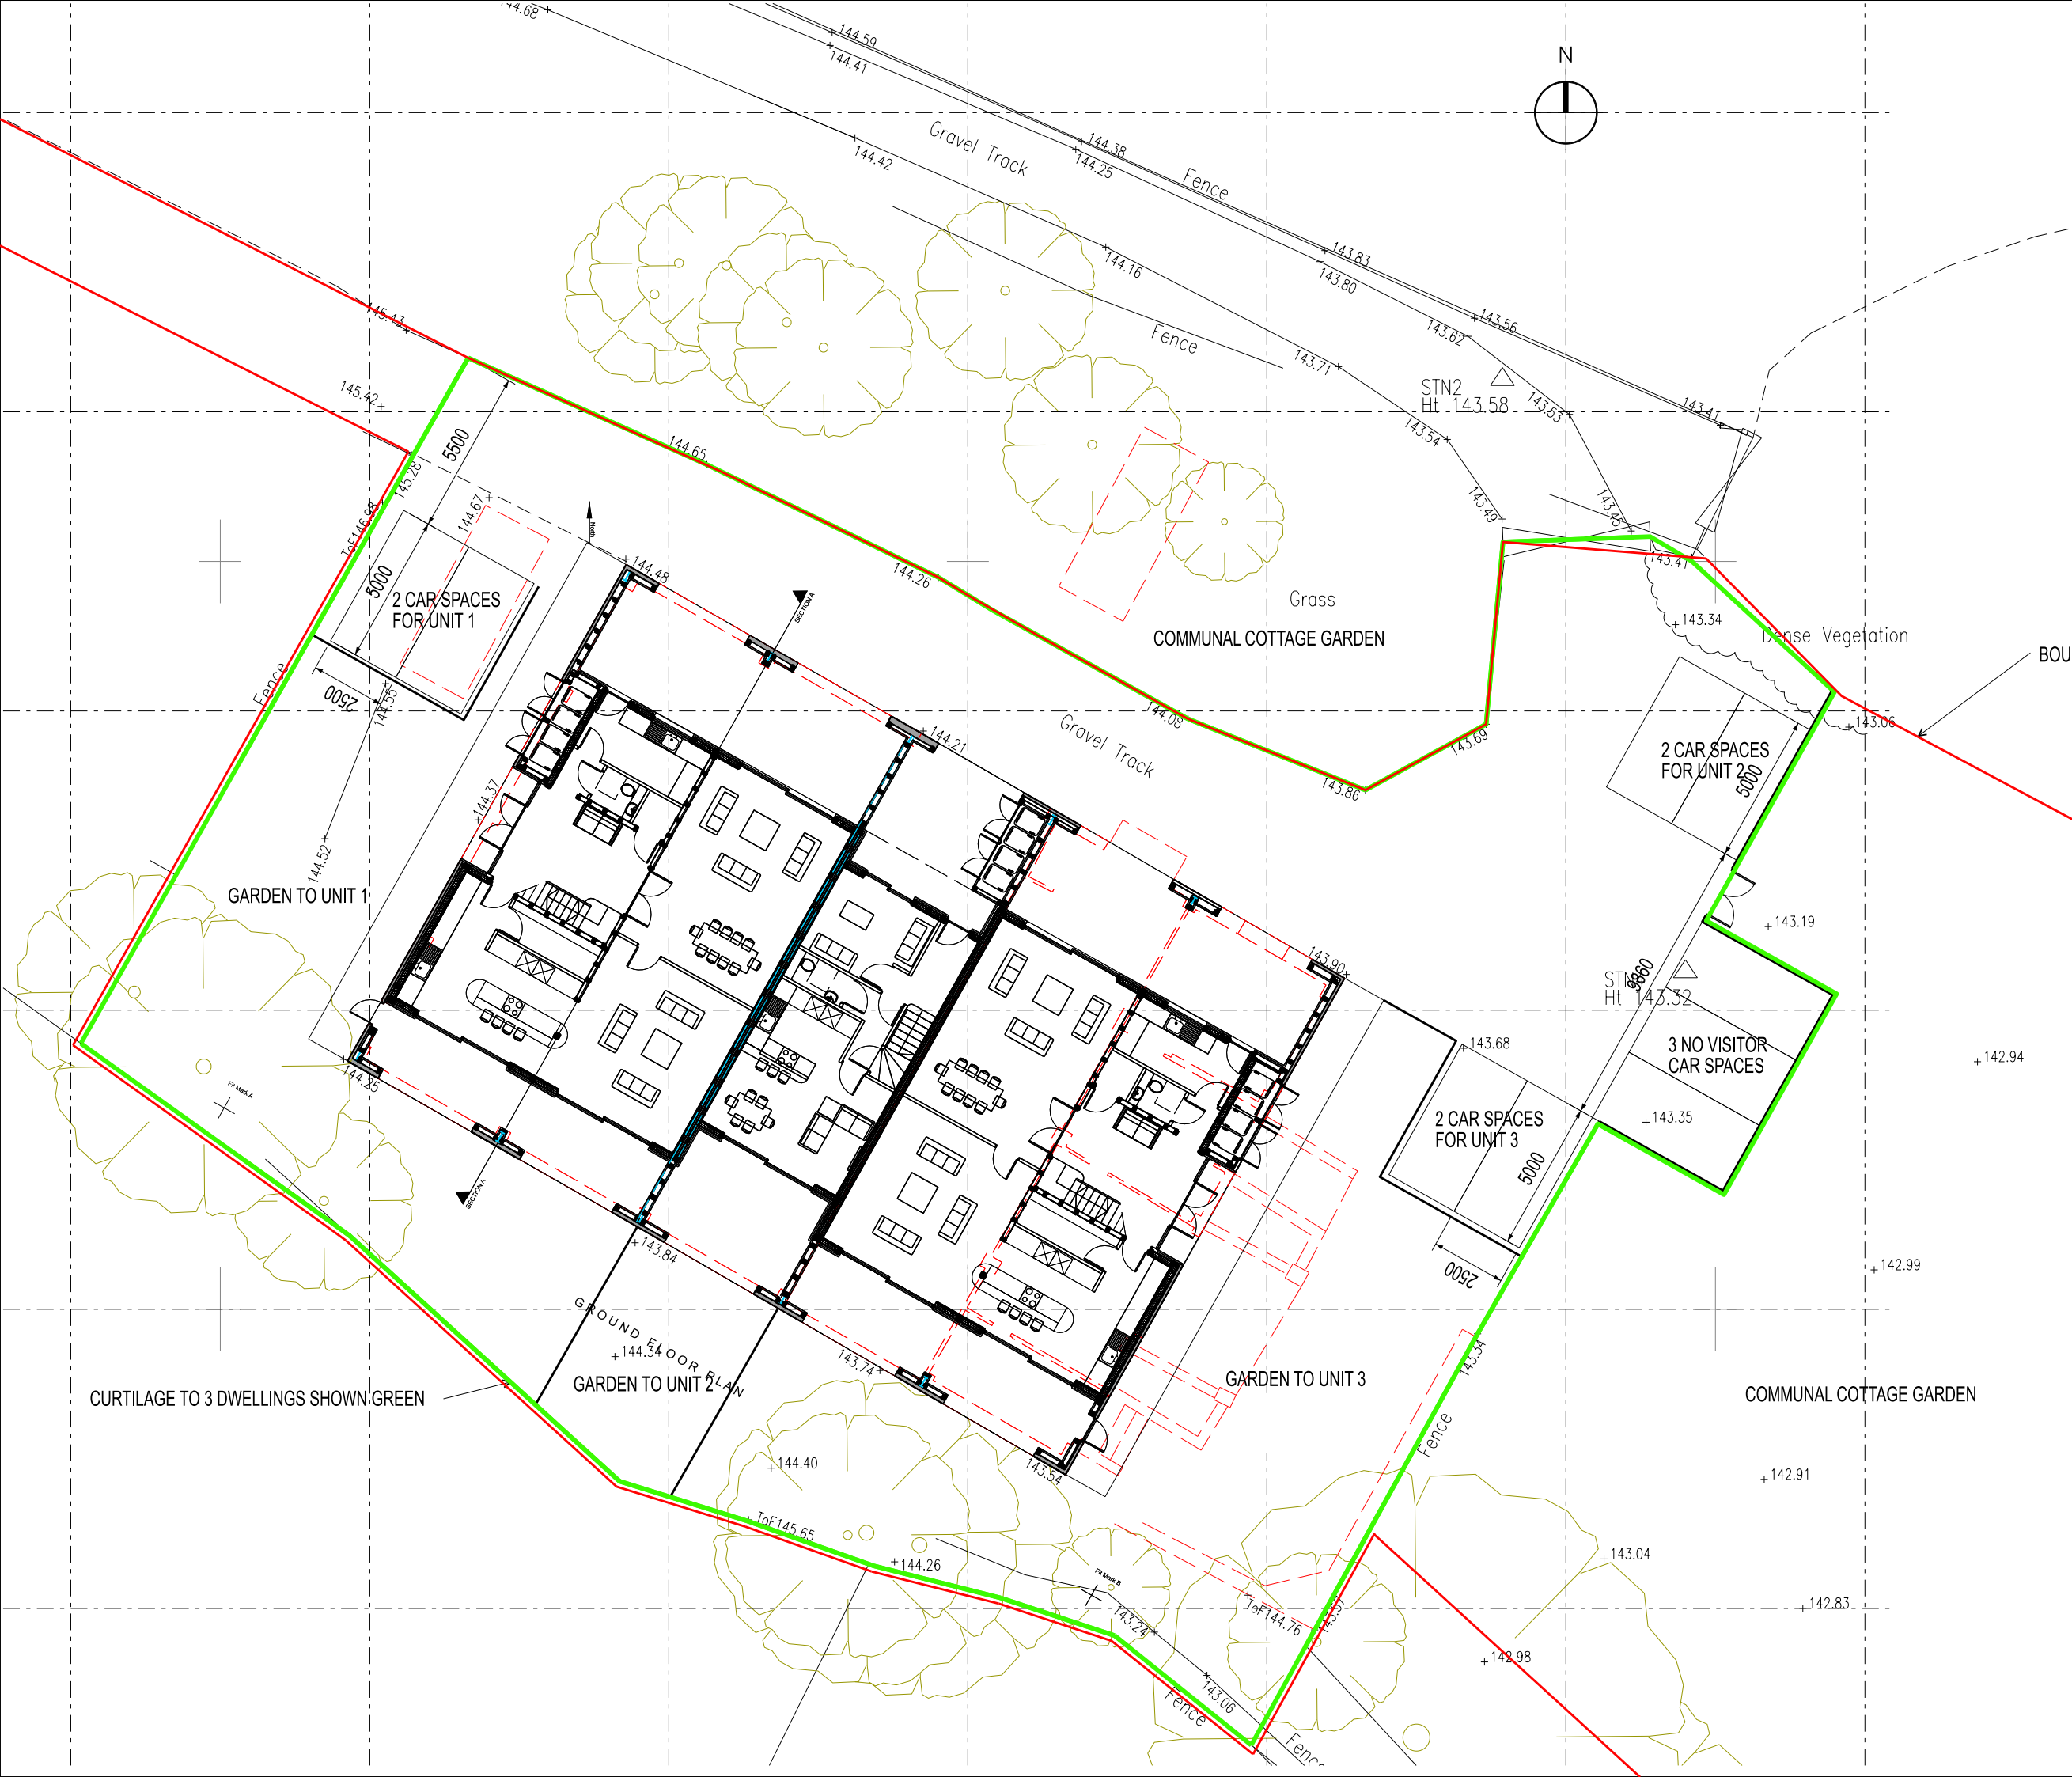

THIS DRAWING IS PROTECTED BY COPYRIGHT AND MUST NOT BE COPIED OR REPRODUCED WITHOUT THE WRITTEN CONSENT OF HAWTHORN ESTATES LIMITED. NO DIMENSIONS ARE TO BE SCALED FROM THIS DRAWING. ALL DIMENSIONS AND SIZES TO BE CHECKED ON SITE. NORTH POINTS SHOWN ARE INDICATIVE. ©

SITE SPECIFIC HAZARDS

IN ACCORDANCE WITH THE REQUIREMENTS OF THE CDM REGULATIONS 2015 THE FOLLOWING SIGNIFICANT RESIDUAL HAZARDS HAVE NOT BEEN DESIGNED OUT OF THIS PROJECT AND MUST BE TAKEN INTO CONSIDERATION BY CONTRACTORS PLANNING TO UNDERTAKE THE WORKS SHOWN ON THIS DRAWING:

 

- EXISTING STRUCTURE
- REMOVED STRUCTURE
- EXISTING STEEL FRAME

REV.C 230220	BOUNDARY UPDATED	RSL	
REV.B 230105	UPDATED TO CLIENT COMMENTS	RSL	
REV.A 221219	UPDATED TO RSA COMMENTS	RSL	
REV.	DATE	NOTES	INIT.

CLIENT / PROJECT
MR & MRS ABBOTT
ABBOTTS HALL, WOODHEY ROAD
RAMSBOTTOM, BL0 9RD

DRAWING TITLE
PROPOSED SITE PLAN

STATUS
PLANNING

DATE	DRAWN	SCALE @ A3
DEC 22	RSL	1:200

PROJECT NUMBER	PLAN/ BUILD	TYPE	NUMBER	REVISION LETTER
----------------	-------------	------	--------	-----------------

DRAWING NO.
154 **PLN** **L** **04** **C**

Site Location Plans	L	GA Plans	P	Elevations	E
Sections	S	Details	D	Prefix: Colour	C

HAWTHORN DESIGN PARTNERSHIP
HAWTHORN ESTATES LTD
LUMB, ROSSENDALE, BB4 9ND
T. 08453 900 444