


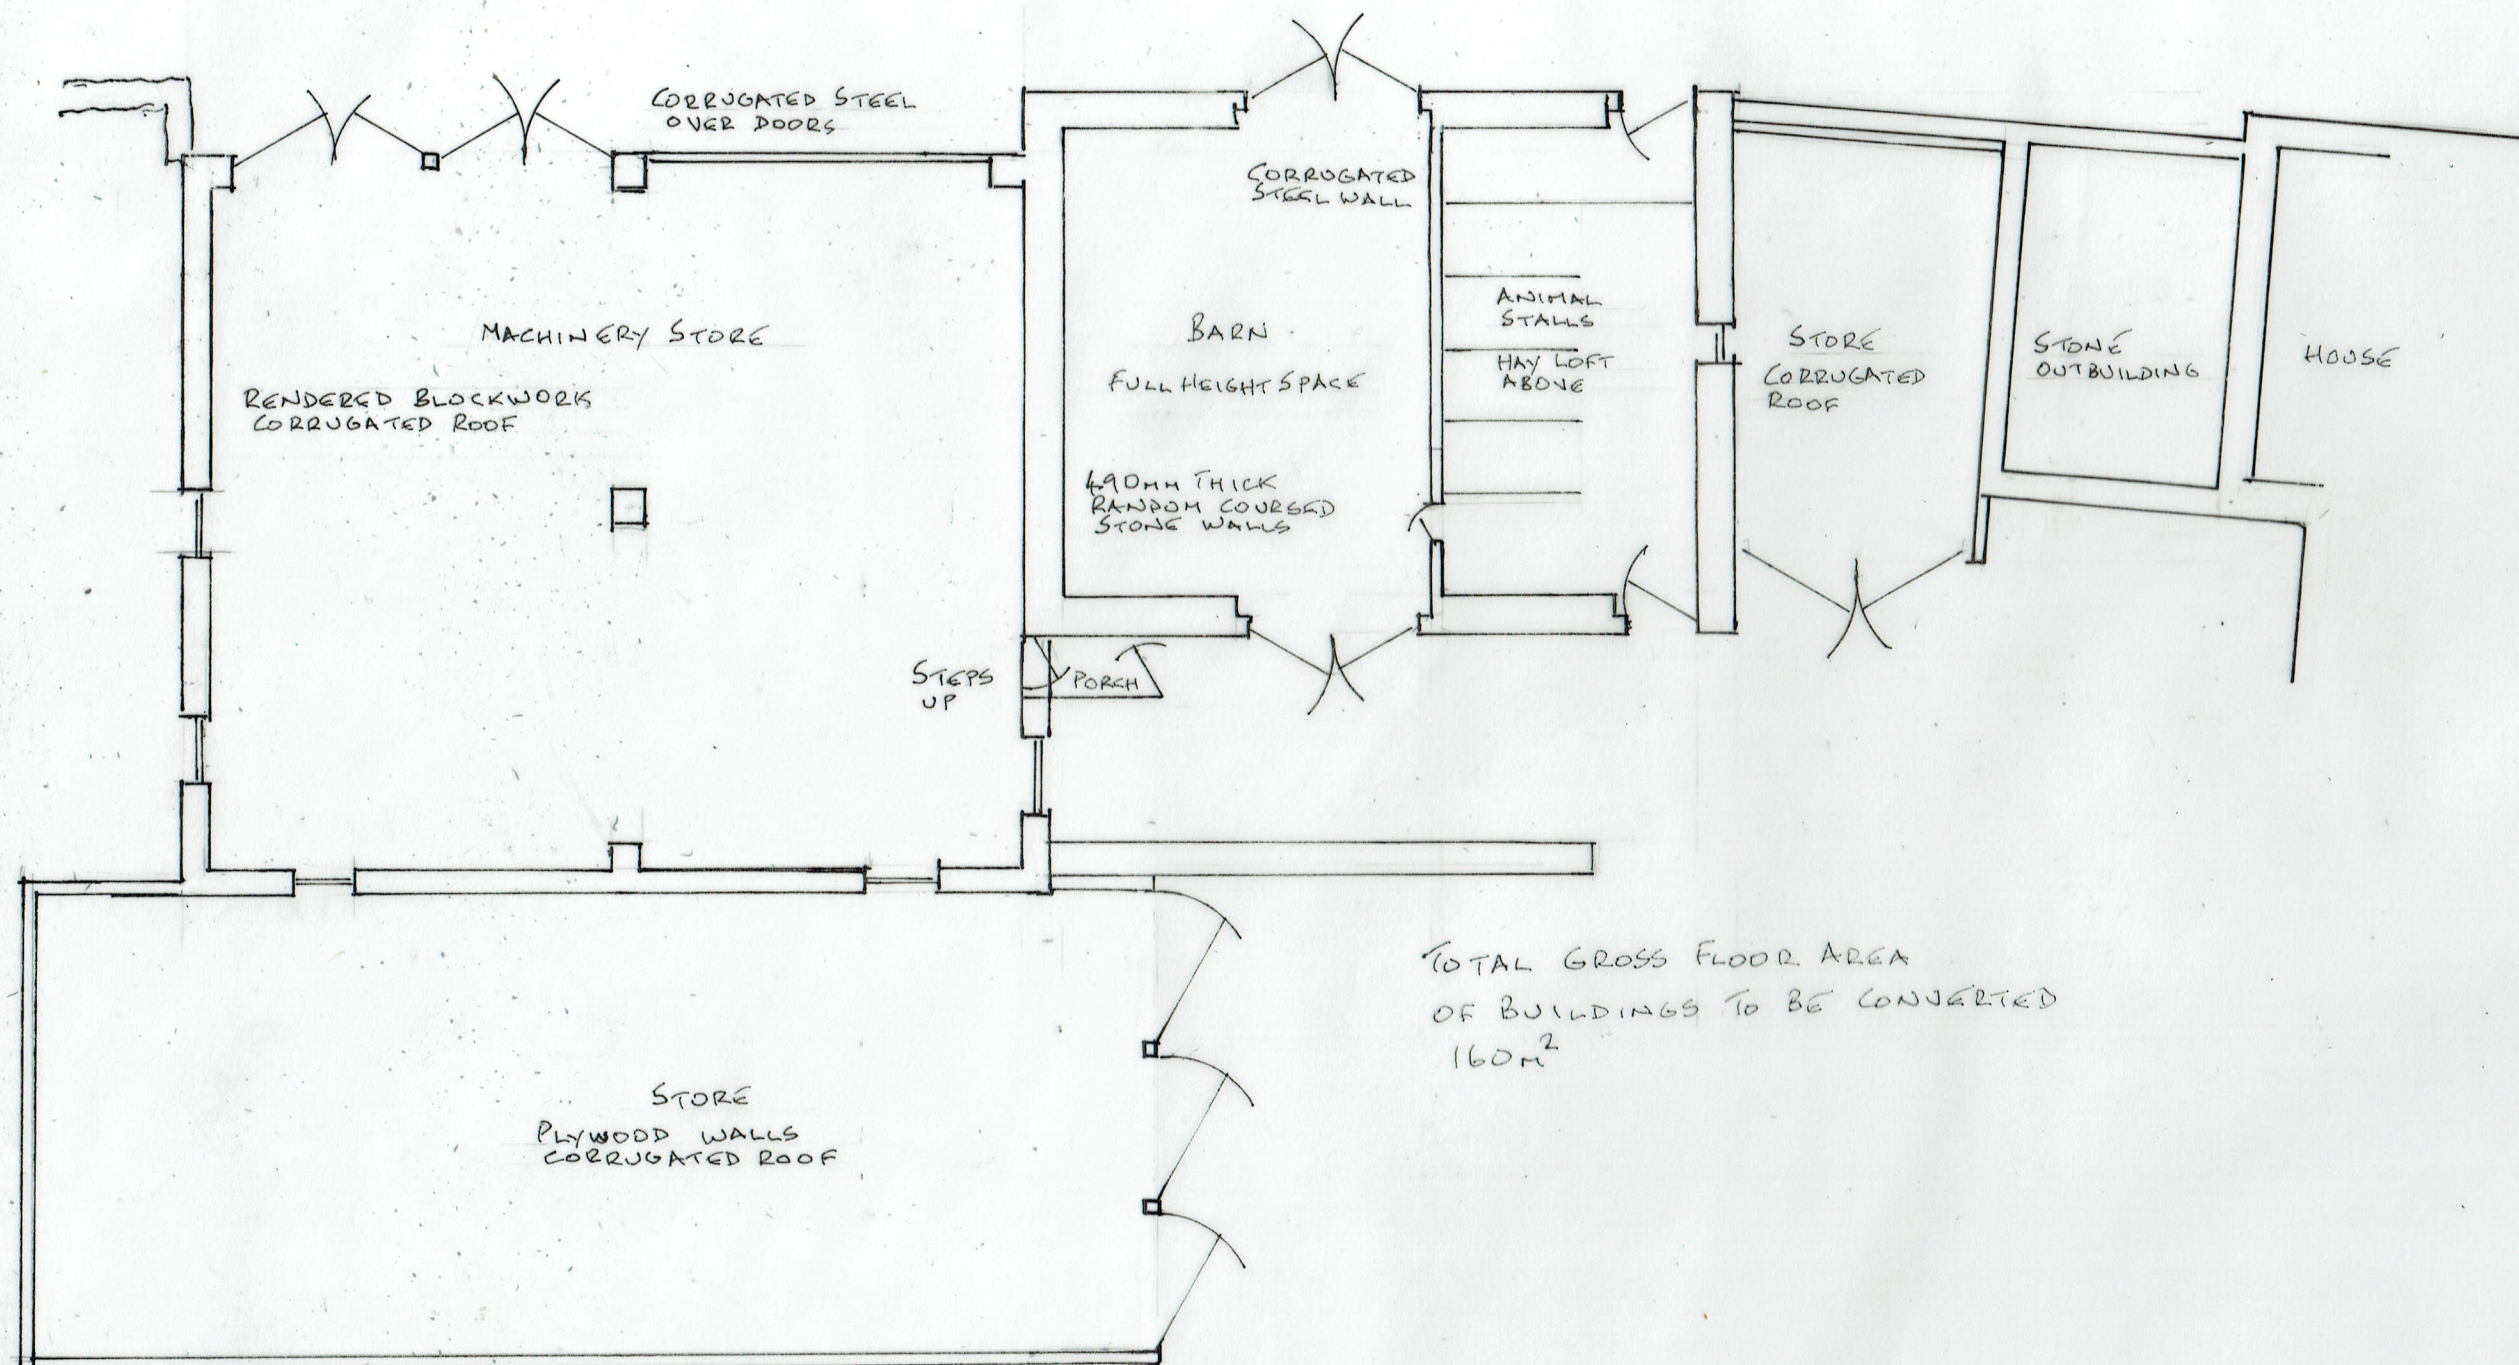

0 METRES 6
SCALE 1:100 @ A3

1A EXISTING GROUND FLOOR PLAN

08/11/2024 - FLOOR AREA ADDED
06/09/2024

24/186/01A

AGRICULTURAL BUILDINGS TO RESIDENTIAL USE
HOLCOMBE HEY FOLD FARM, HAWKSHAW BL8 4LD