


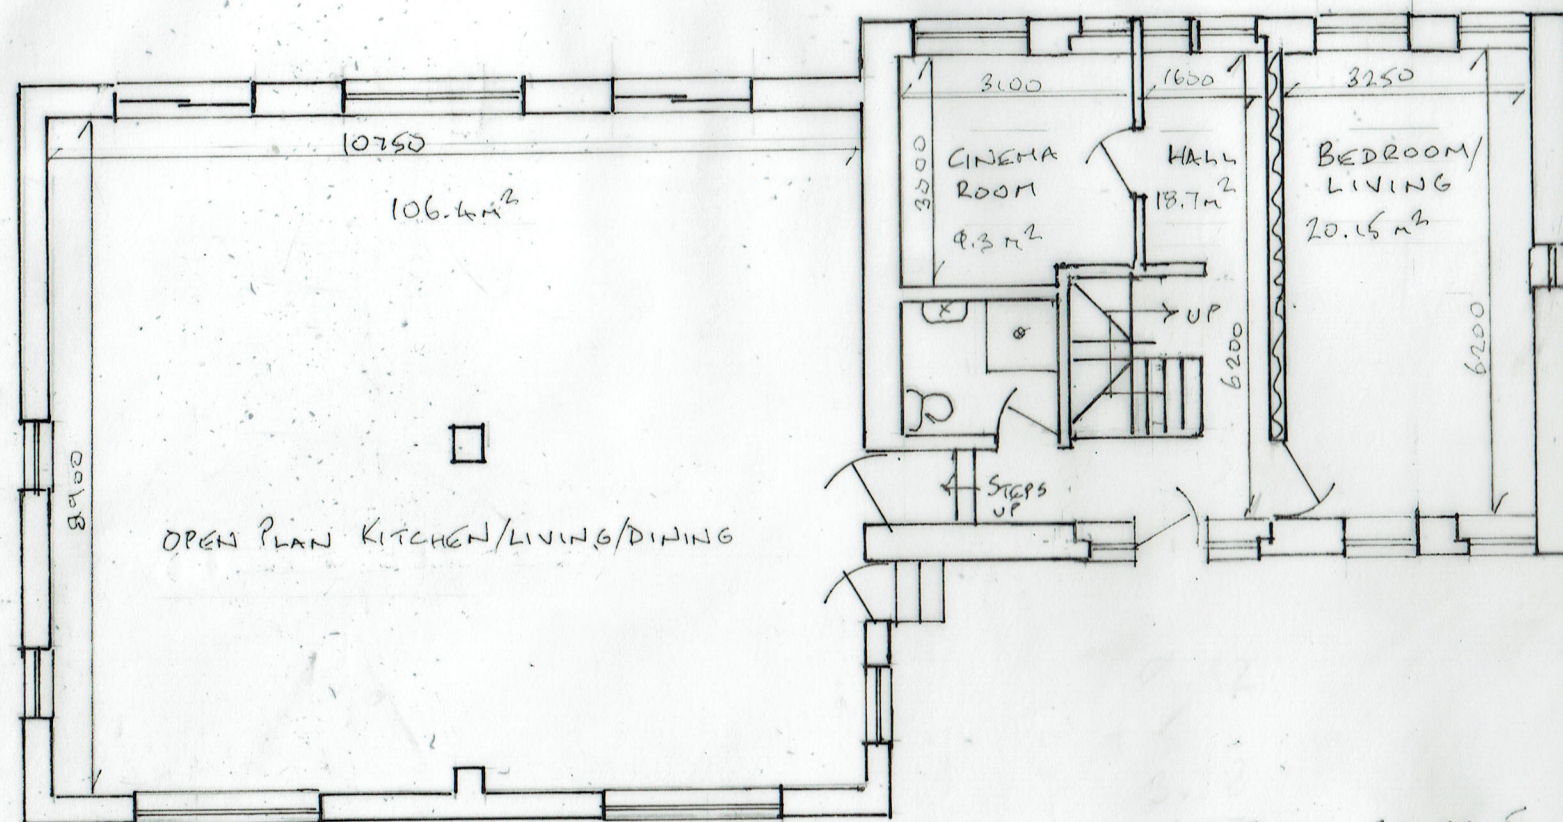

TOTAL GROSS FLOOR AREA 160m²

"CHANGE OF USE OF BARN AND MACINERY STORE
TO SINGLE DWELLING WITH NEW ROOF TO
MACINERY STORE"

2A PROPOSED GROUND FLOOR PLAN

08/11/2024 - DIMENSIONS ADDED
06/09/2024

24/786/02A

0 METRES 5

SCALE 1:1000 A3

AGRICULTURAL BUILDINGS TO RESIDENTIAL USE
HOLCOMBE HEY FOLD FARM, HAWKSHAW BL8 4LD