
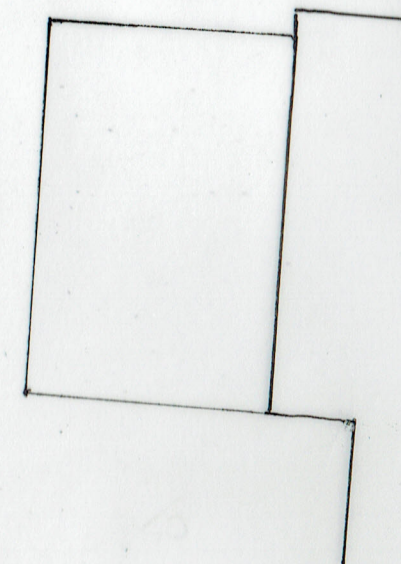


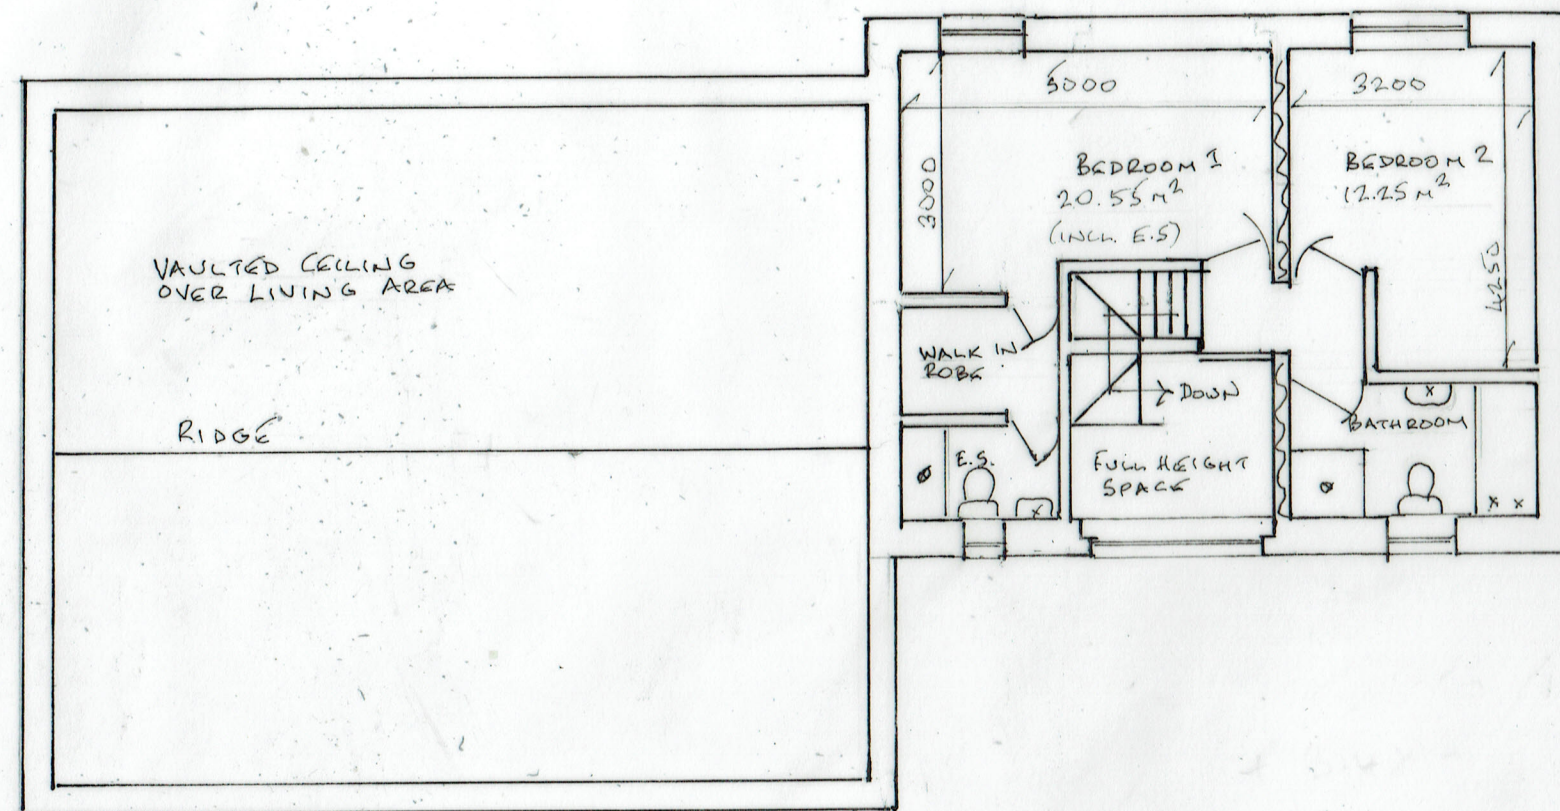

0 ——— METRES ——— 5
SCALE 1:100 @ A3

3A PROPOSED FIRST FLOOR PLAN

08/11/2024 - DIMENSIONS ADDED
06/09/2024

24/786/03A

AGRICULTURAL BUILDINGS TO RESIDENTIAL USE

HOLCOMBE HEY FOLD FARM, HAWKSHAW B68 4LD