



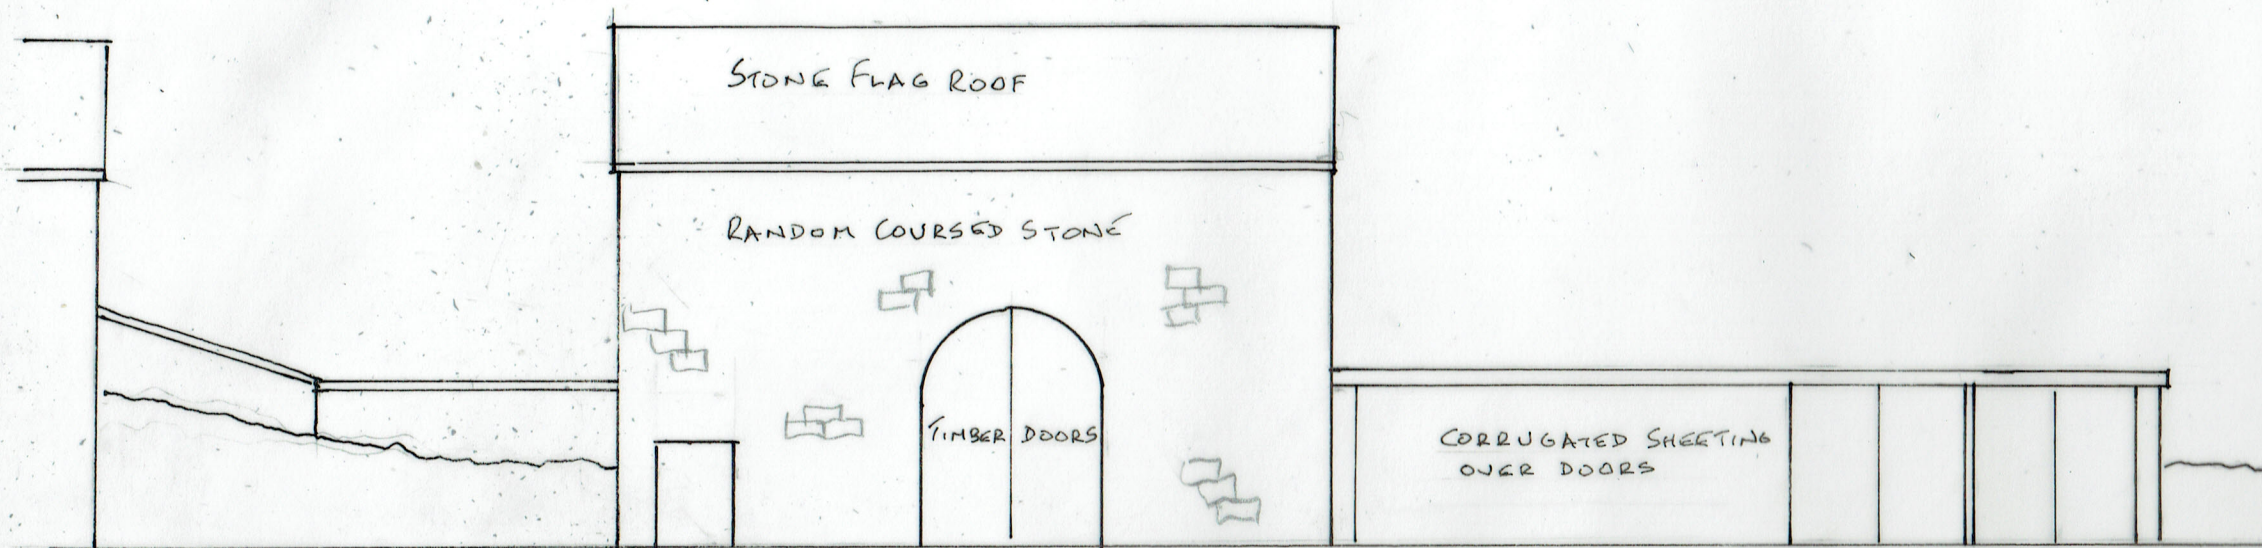

EXISTING FRONT ELEVATION

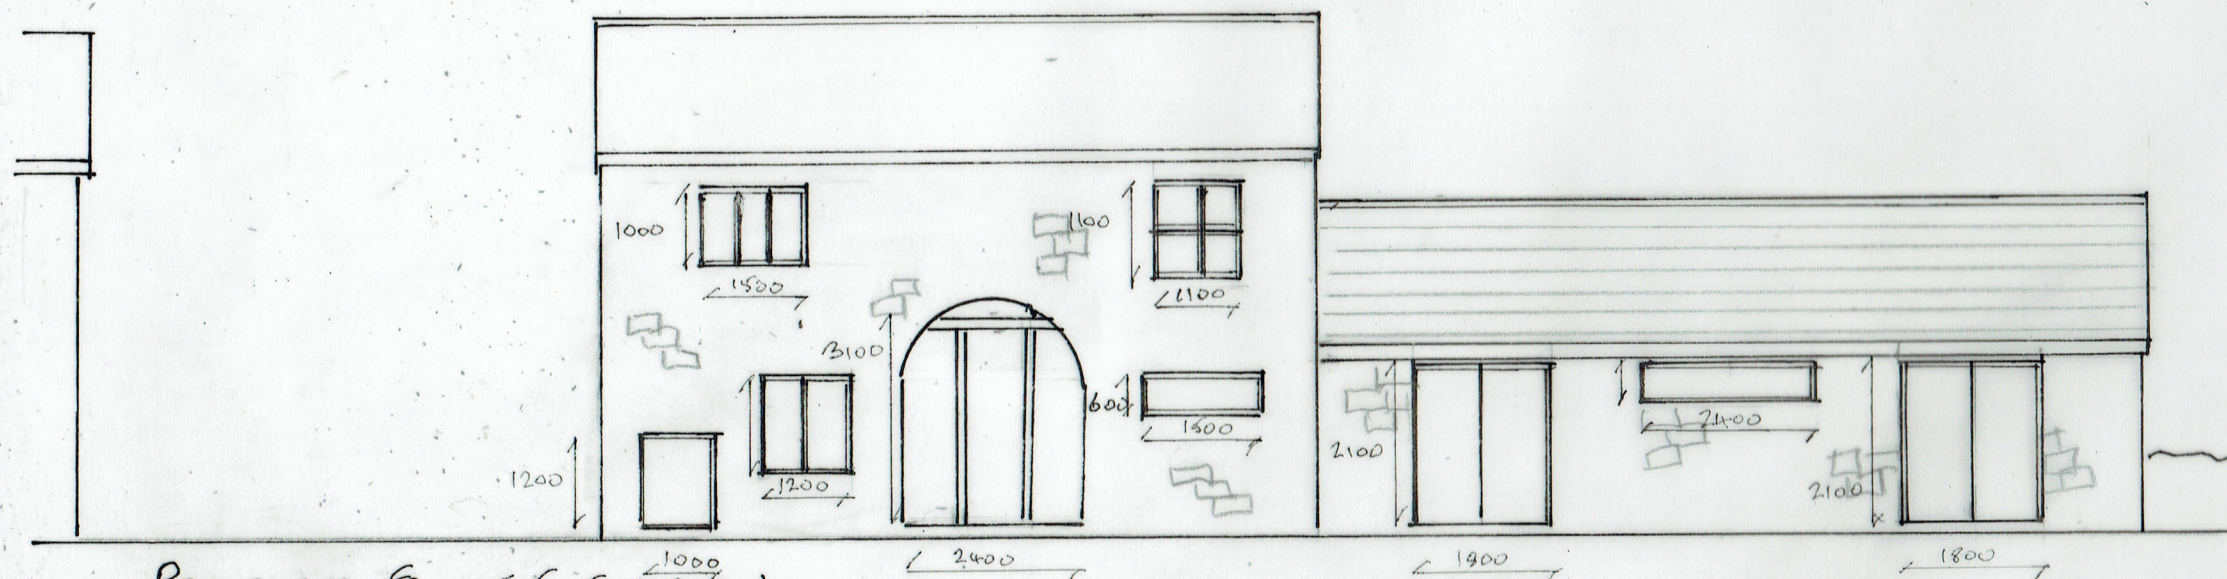

PROPOSED FRONT ELEVATION

4A FRONT ELEVATIONS

08/11/2024 - DIMENSIONS ADDED
06/09/2024

24/786/04A

AGRICULTURAL BUILDINGS TO RESIDENTIAL USE
HOLCOMBE HEY FOLD FARM, HAWKSHAW BL8 4LP

0 ——— METRES ——— 5
SCALE 1:100 @ A3