



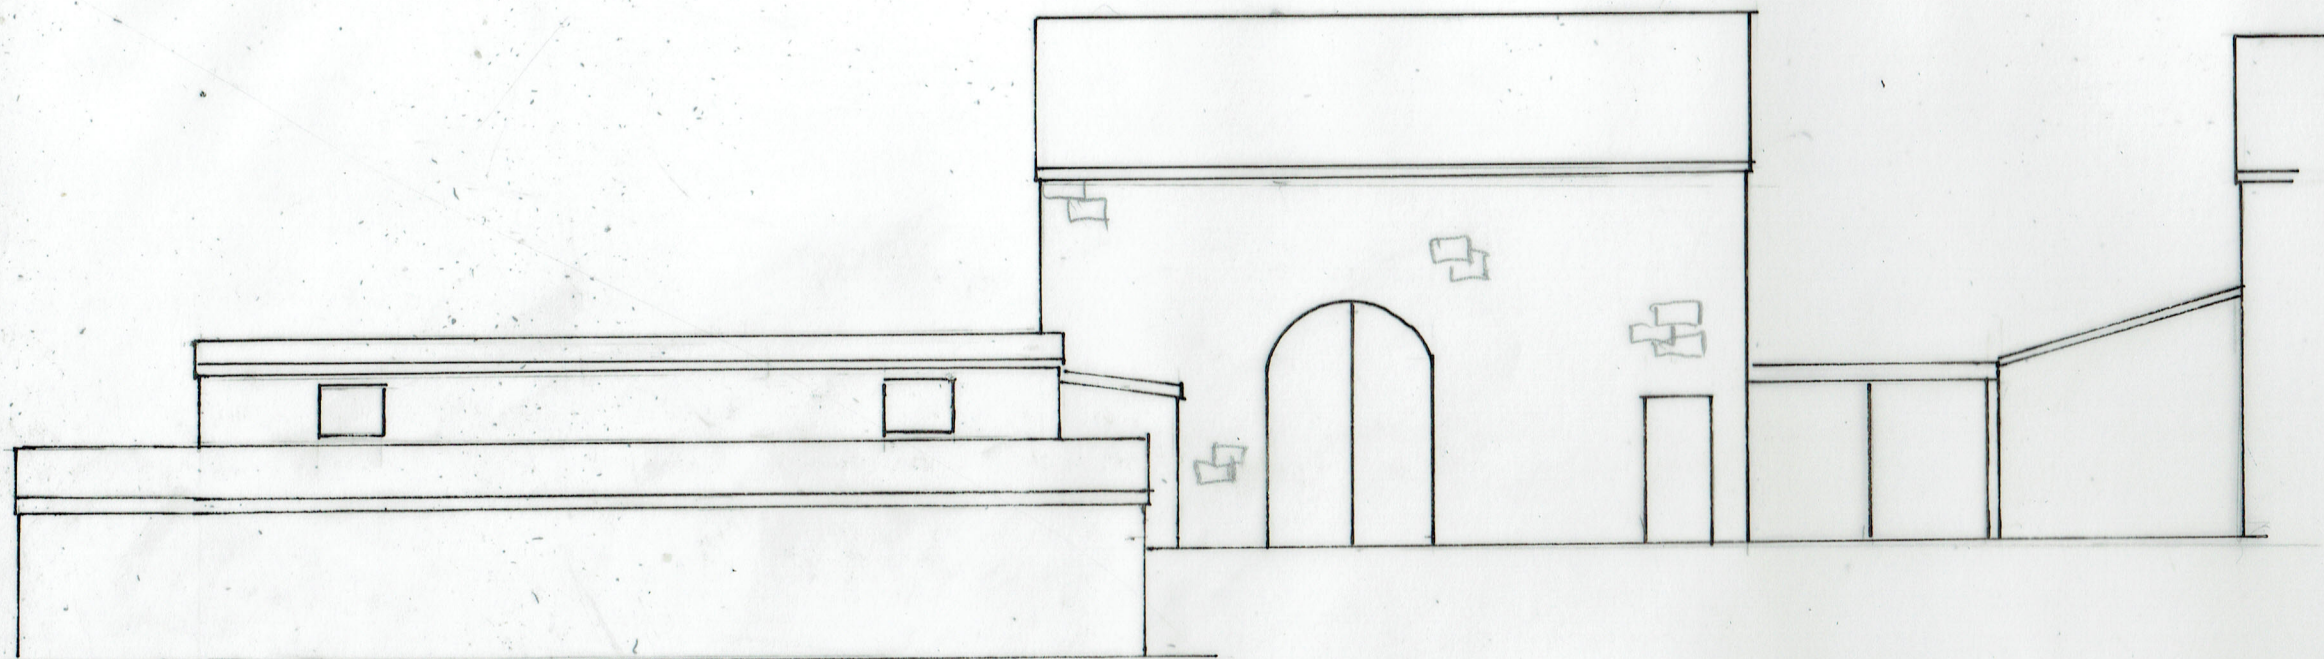

EXISTING REAR ELEVATION

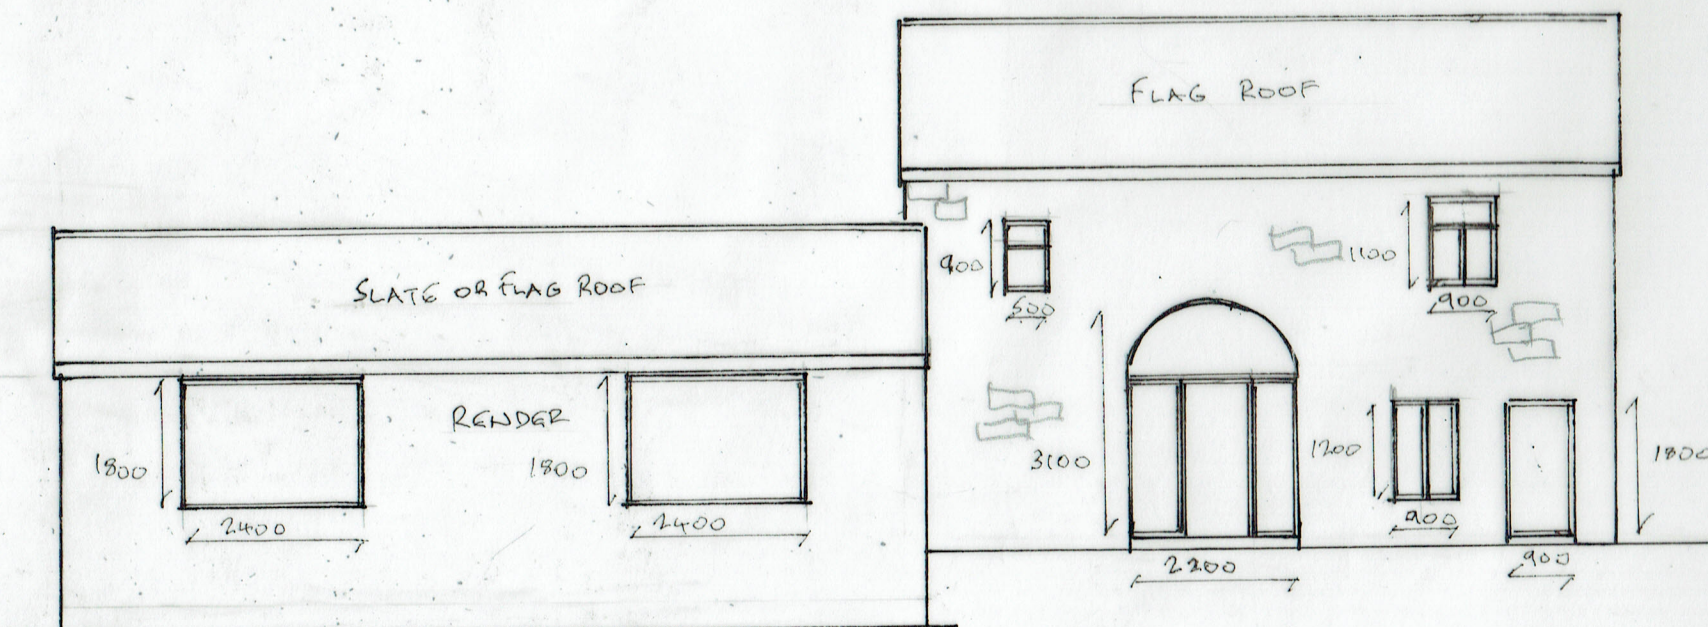

PROPOSED REAR ELEVATION

SA REAR ELEVATIONS

0 ——— METRES ——— 5
SCALE 1:100 @ A3

08/11/2024 - DIMENSIONS ADDED
06/09/2024

24/186/05A

AGRICULTURAL BUILDINGS TO RESIDENTIAL USE
HOLCOMBE HEY FOLD FARM, HAWKSHAW BLB 4LD