


VISUAL SCALE 1:100 @ A3

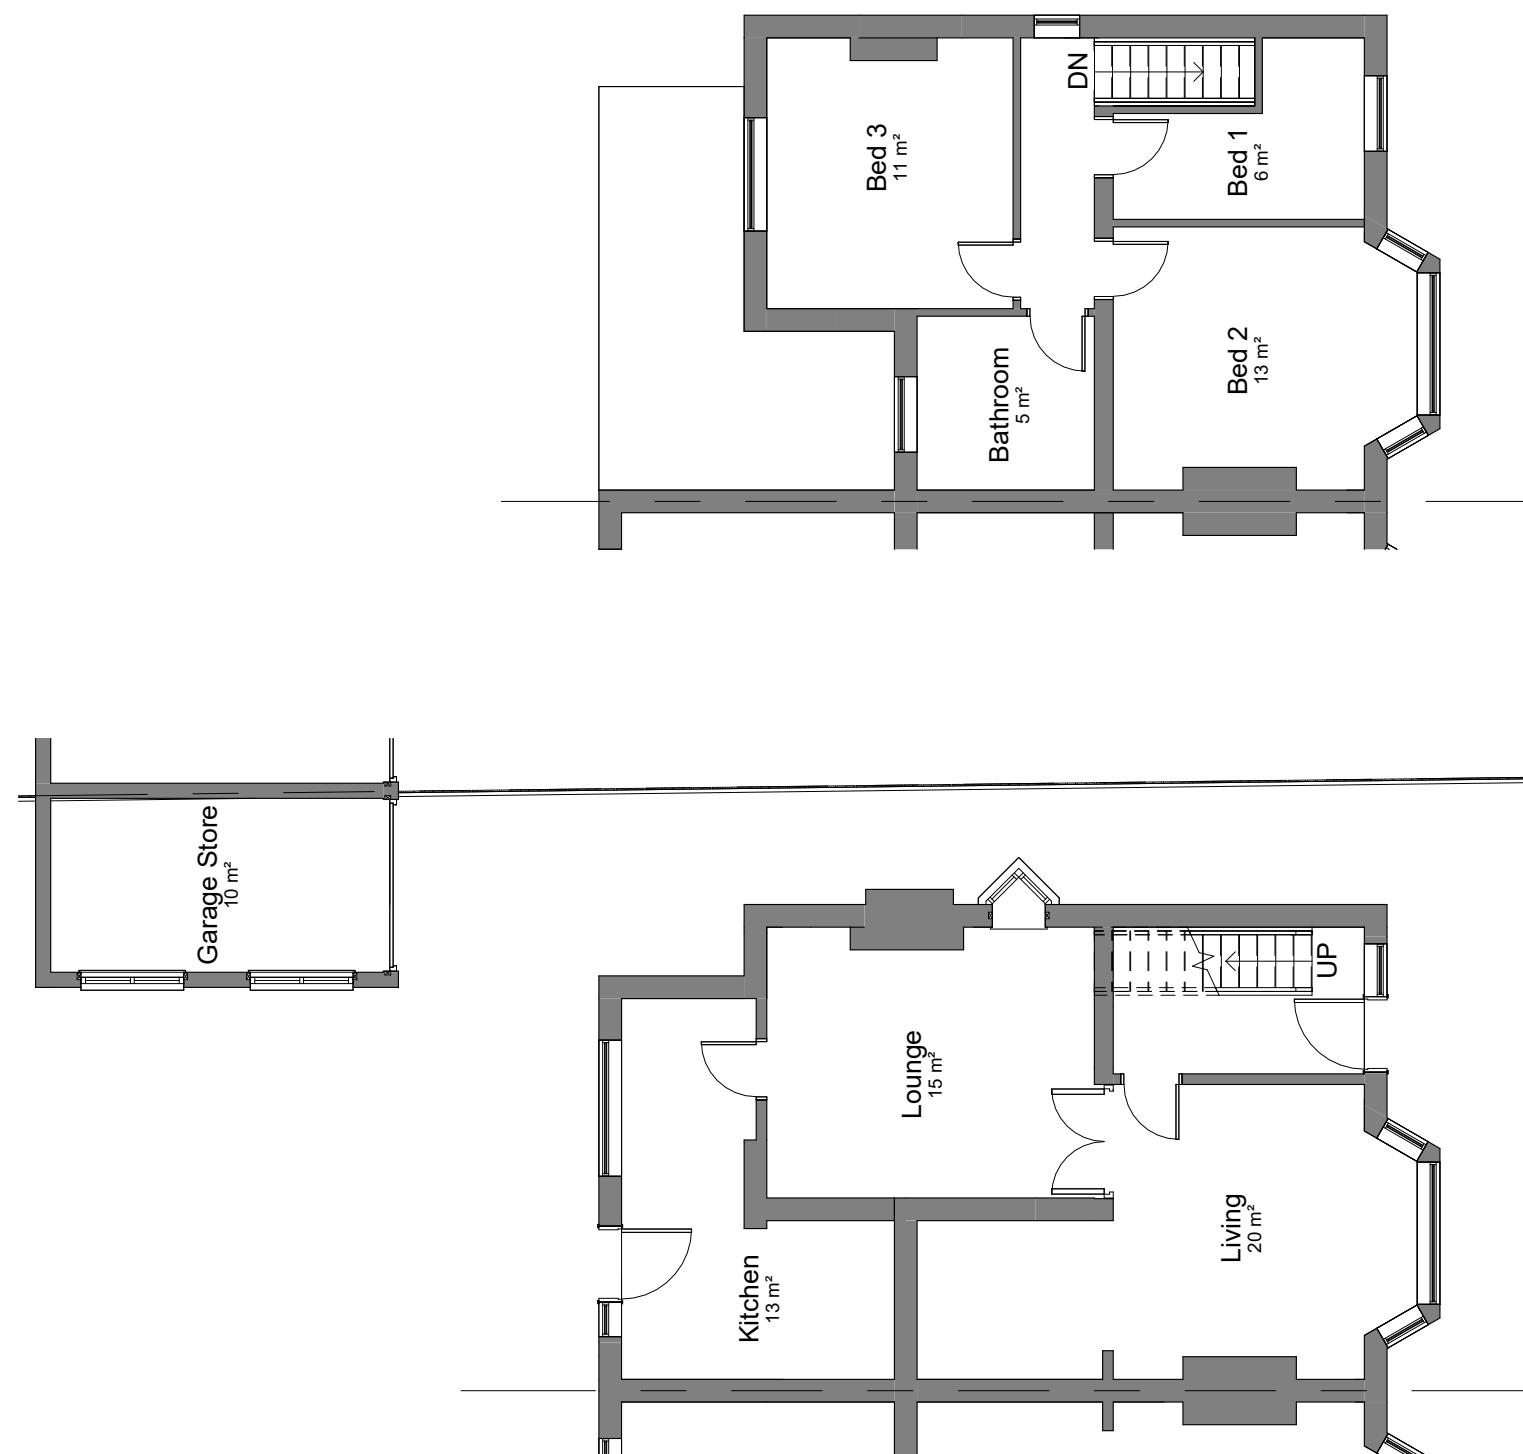

01-E-First Floor
1 : 100

00-E-Ground Floor
1 : 100

COPYRIGHT © ALL RIGHTS RESERVED BY VIKAS ALYAS LTD. DO NOT SCALE FROM DRAWING. DRAWING INDICATES DESIGN INTENT ONLY. REPORT ANY DISCREPANCIES TO CLIENT / VA LTD. NOT TO BE USED FOR CONSTRUCTION UNLESS STATED SO. TO BE READ IN CONJUNCTION WITH OTHER DRAWINGS OR SPECIFICATION WHERE PROVIDED.

ARCHITEK

BUILDING DESIGN CONSULTANCY

0161 511 8479

vikas@architek.uk

916 Stockport Road, Levenshulme, Manchester, M19 3AB

No.	Description	Date	PROJECT Two storey rear extension. Front porch extension. Demolish existing, erect new outbuilding		ADDRESS 66 Turks Road, Radcliffe, Manchester M26 4QB		CLIENT Mr Hamer Ali		
P1	Issue to Planning	29.05.2023							
			Bury Council		SHEET Existing Floor Plans		Date 09.02.2023	Project number 1213	Scale (@ A3) 1 : 100
							Drawn by VA	DRAWING NUMBER A102	
							Checked by VA		
									REV P1
			PURPOSE OF ISSUE PLANNING						