



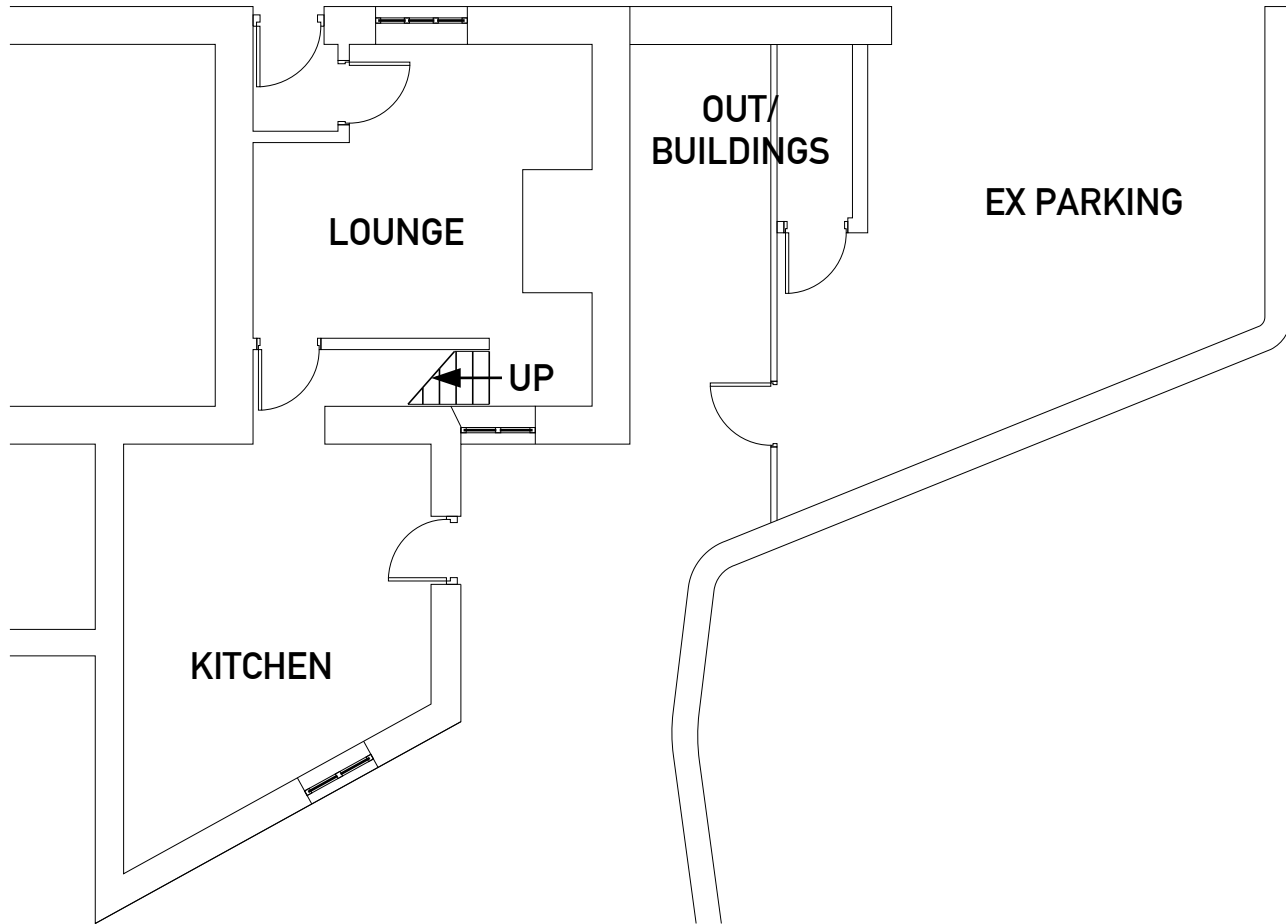

EXISTING GROUND FLOOR PLAN

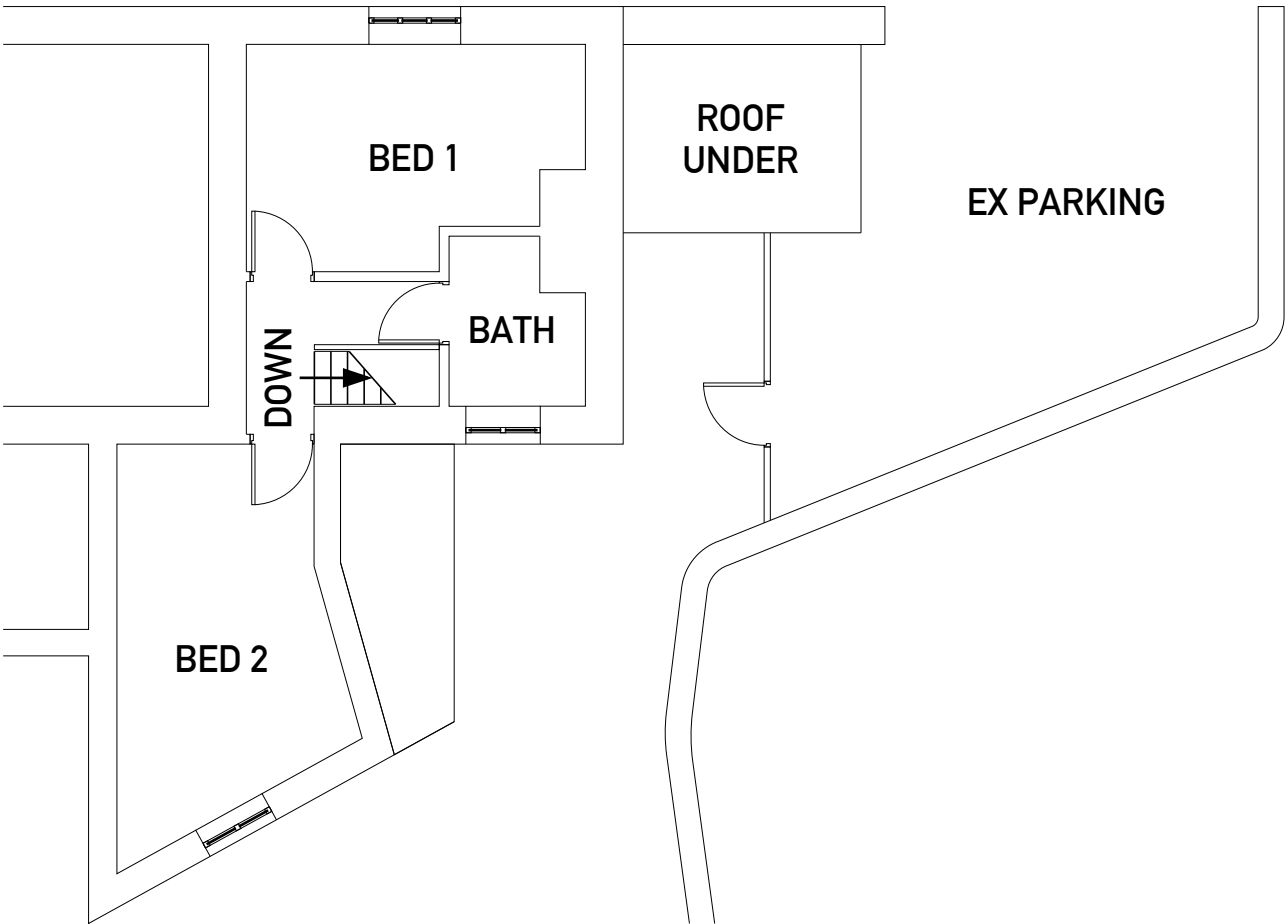

EXISTING 1ST FLOOR PLAN



SOLUTIONS
Elevating Life Through Great Design

ISSUE

ARCHTECH DESIGN SOLUTIONS LTD
MR STEVEN JACKSON
14 MAITLAND PLACE, ROSSENDALE
07792183953
archtech_design@icloud.com

ANY ALTERATION OR DEVIATION MUST BE CONFIRMED WITH THE ARCHITECT/ENGINEER/LPA/LABC PRIOR TO ANY WORKS BEING CARRIED OUT. IT IS THE CONTRACTORS SOLE RESPONSIBILITY TO CONFIRM ALL SITE MEASUREMENTS PRIOR TO ANY ORDERING OR COMMENCEMENT AS NO RESPONSIBILITY IS ACCEPTED OR IMPLIED BY THE ARCHITECT/ENGINEER ETC.

THE DRAWINGS AND INFORMATION HEREIN IS AND REMAINS SOLELY THE PROPERTY OF THE ARCHITECT ANY UNAUTHORISED USE/ COPYING/SHARING/PUBLICATION/ SUBMISSION ETC WILL NOT BE PERMITTED UNDER COPYRIGHT LAW/ INTELLECTUAL PROPERTY. THIS USE ALSO EXTENDS TO THAT OF THE LPA/LABC AND CHECKS MUST BE MADE TO SATISFY THE SOURCE OF THE DOCUMENT PRIOR TO USE.

CLIENT
MRS PAT
WIGGAM

ISSUE

PROJECT NO.
PW/01/01/EX


PROJECT
PROPOSED SIDE EXTENSION
AT 111 HOLCOMBE OLD
ROAD, HOLCOMBE, BURY

DRAWN BY
SJ

DESCRIPTION
EXISTING
FLOOR PLANS 1:100

PAPER SIZE A3

A1

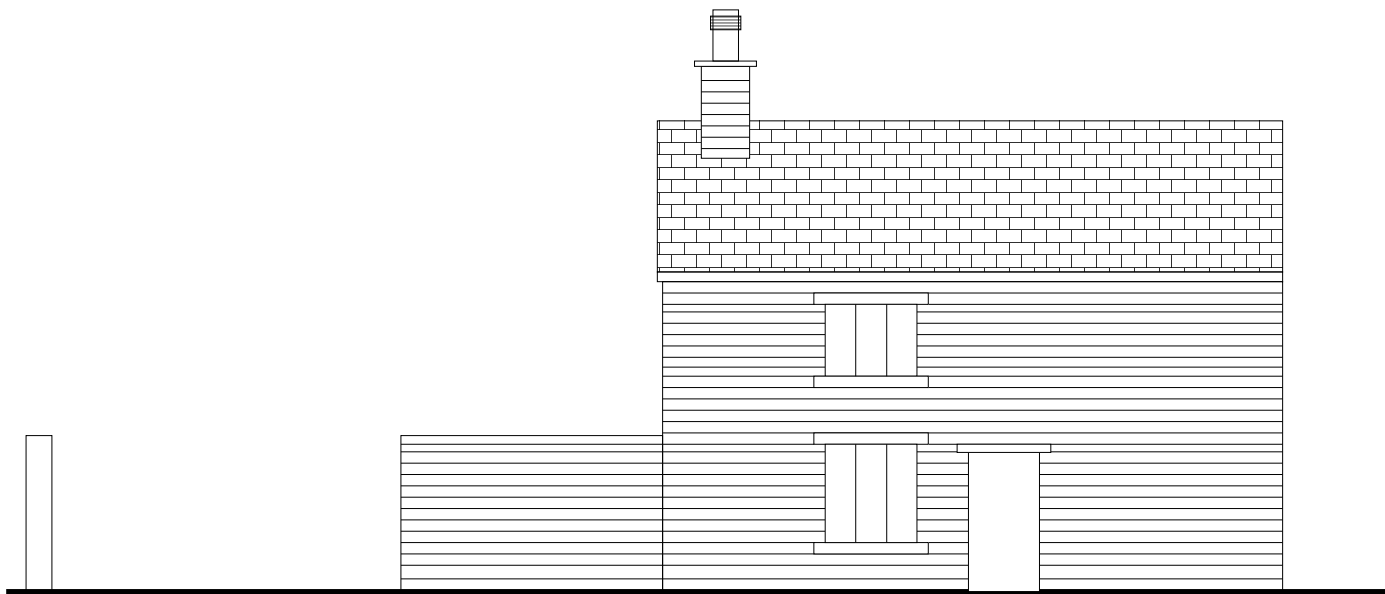

EXISTING FRONT ELEVATION



EXISTING REAR ELEVATION



EXISTING SIDE ELEVATION



ISSUE

ARCHTECH DESIGN SOLUTIONS LTD
MR STEVEN JACKSON
14 MAITLAND PLACE, ROSSENDALE
07792183353
archtech_design@icloud.com

ANY ALTERATION OR DEVIATION
MUST BE CONFIRMED WITH THE
ARCHITECT/ENGINEER/LPA/LABC
PRIOR TO ANY WORKS BEING
CARRIED OUT. IT IS THE
CONTRACTORS SOLE
RESPONSIBILITY TO
CONFIRM ALL SITE
MEASUREMENTS PRIOR TO ANY
ORDERING OR COMMENCEMENT
AS NO
RESPONSIBILITY IS ACCEPTED OR
IMPLIED BY THE ARCHITECT/
ENGINEER ETC.

THE DRAWINGS AND
INFORMATION HEREIN IS AND
REMAINS SOLELY THE PROPERTY
OF THE ARCHITECT
ANY UNAUTHORISED USE/
COPYING/SHARING/PUBLICATION/
SUBMISSION ETC WILL NOT BE
PERMITTED
UNDER COPYRIGHT LAW/
INTELLECTUAL PROPERTY. THIS
USE ALSO EXTENDS TO THAT OF
THE LPA/LABC
AND CHECKS MUST BE MADE TO
SATISFY THE SOURCE OF THE
DOCUMENT PRIOR TO USE.

CLIENT
MRS PAT
WIGGAM

ISSUE

PROJECT NO.
PW/02/01/EX


PROJECT
PROPOSED SIDE EXTENSION
AT 111 HOLCOMBE OLD
ROAD, HOLCOMBE, BURY

DRAWN BY
SJ

DESCRIPTION
EXISTING
ELEVATIONS 1:100

PAPER SIZE A3

A2

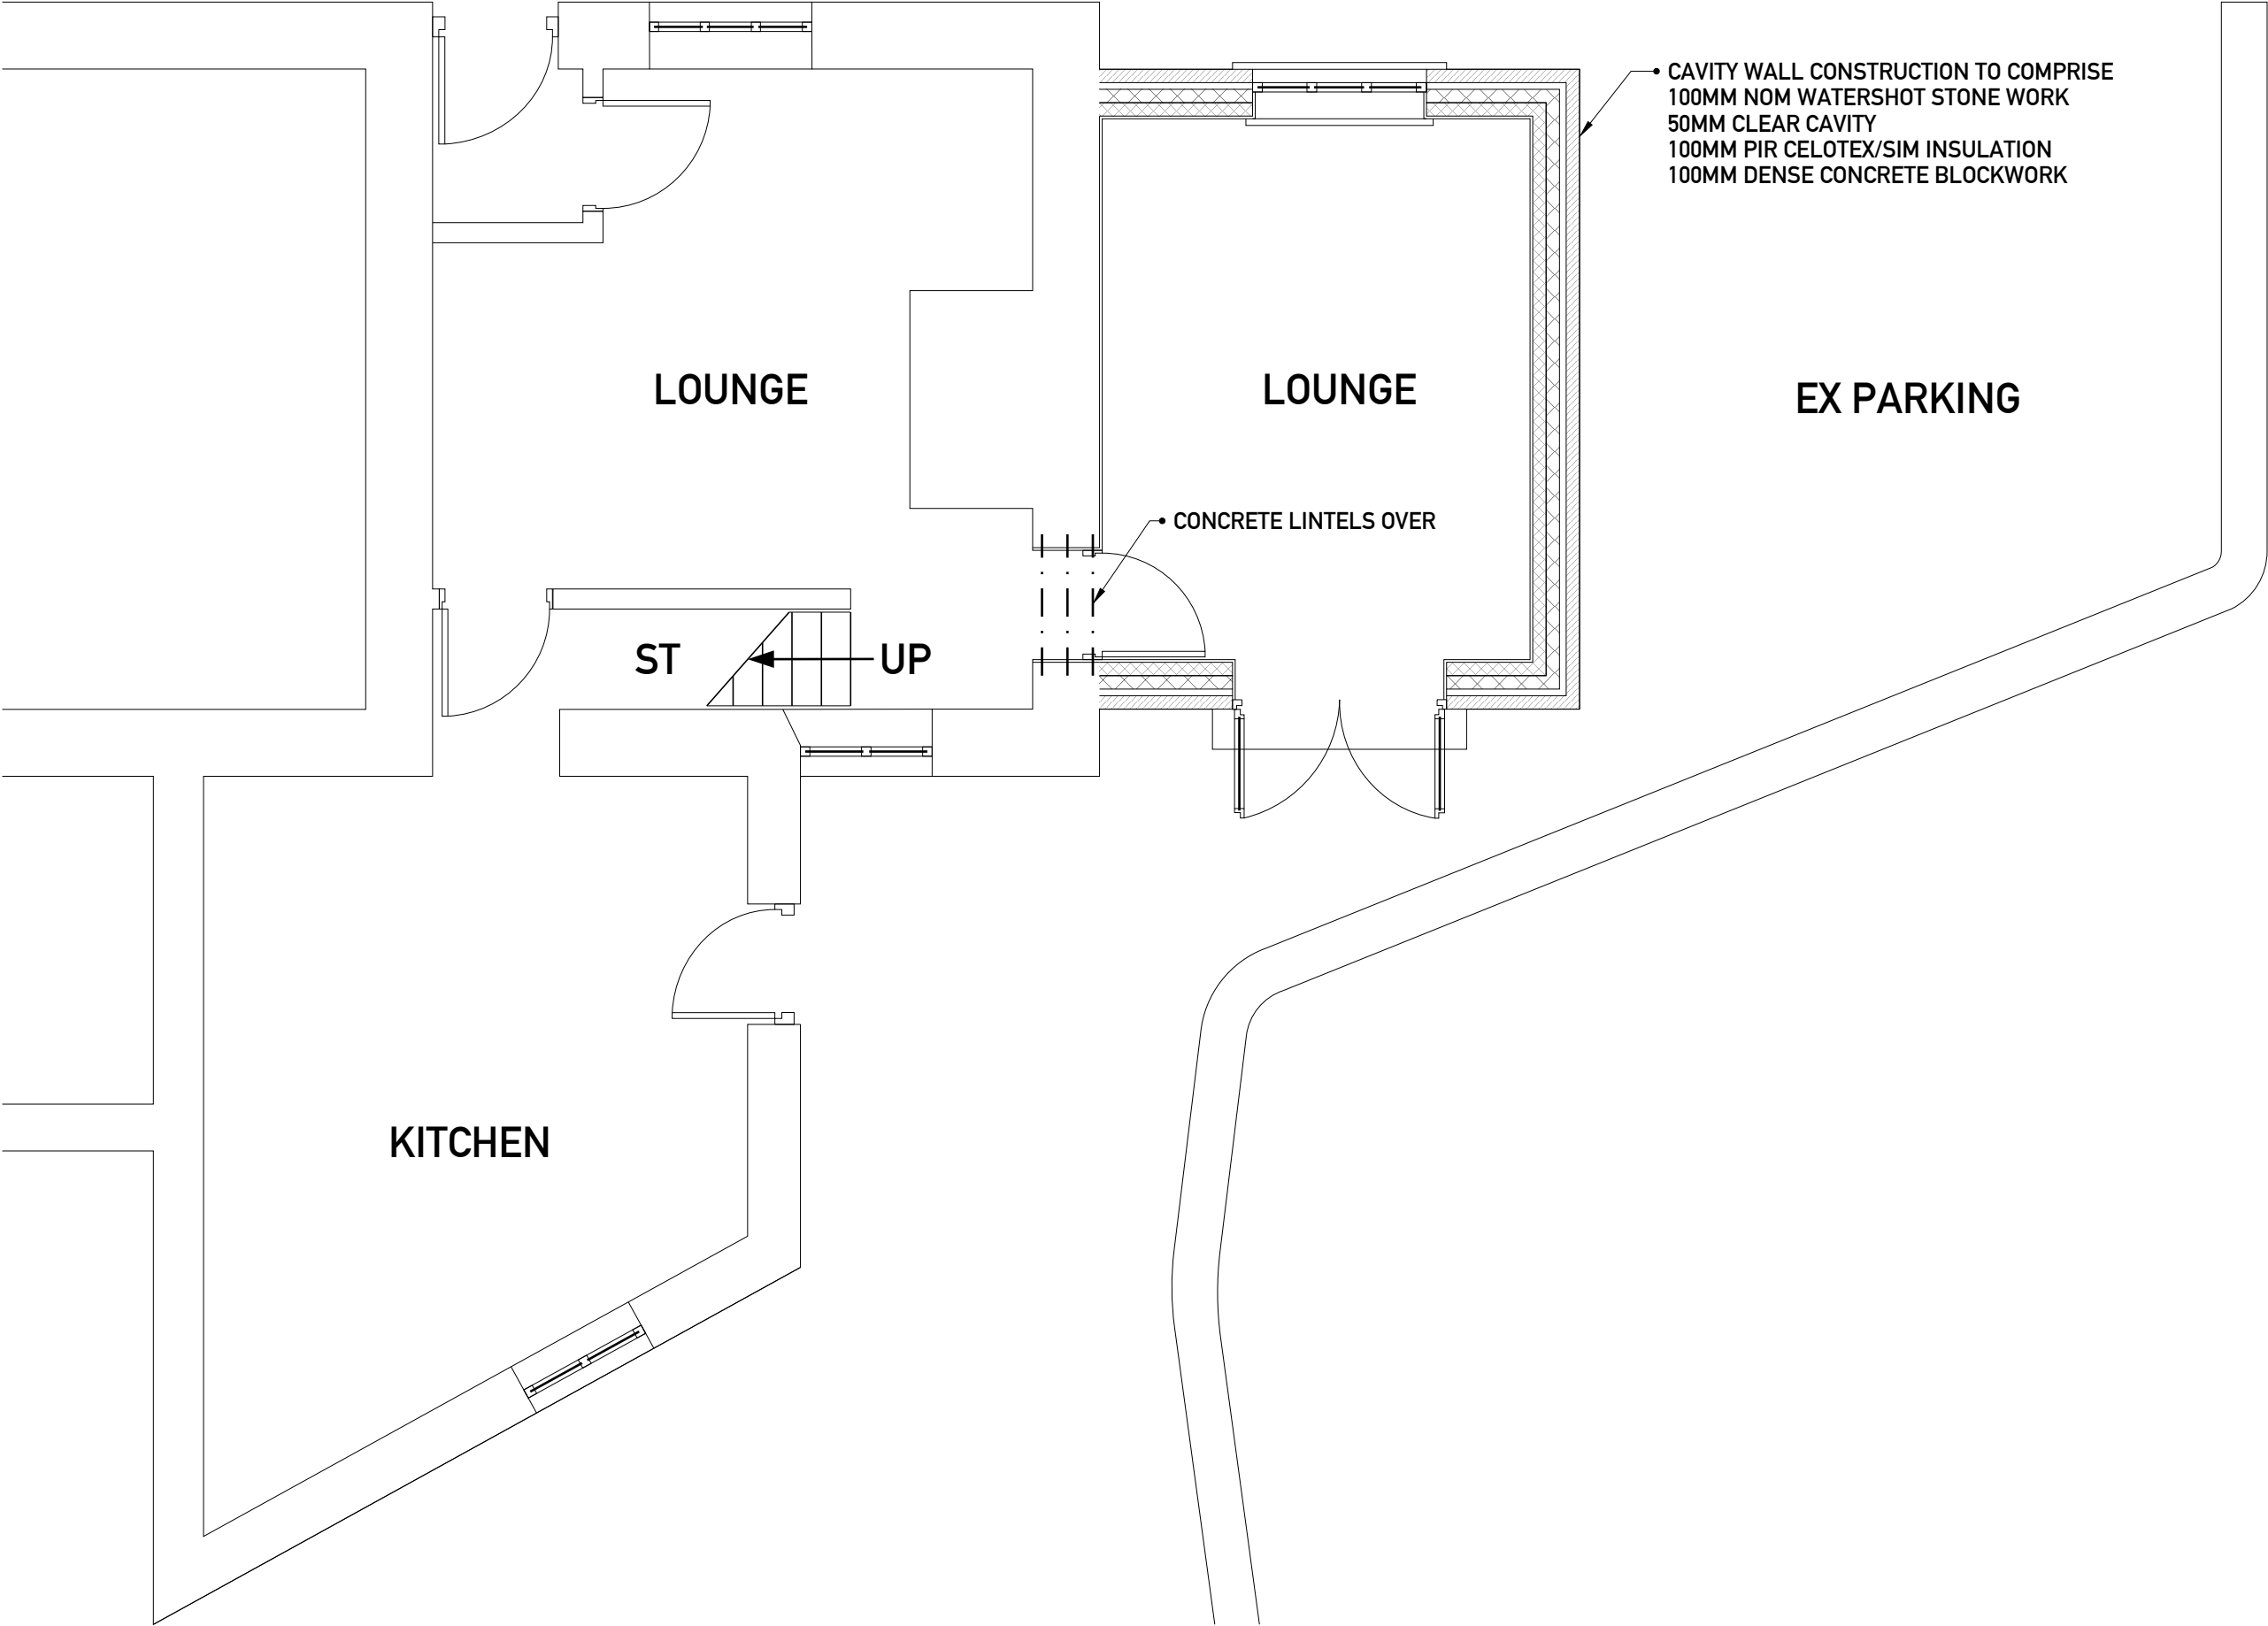

PROPOSED GROUND FLOOR PLAN

ISSUE

ARCHTECH DESIGN SOLUTIONS LTD
MR STEVEN JACKSON
14 MAITLAND PLACE, ROSSENDALE
07792183353
archtech_design@icloud.com

ANY ALTERATION OR DEVIATION
MUST BE CONFIRMED WITH THE
ARCHITECT/ENGINEER/LPA/LABC
PRIOR TO ANY WORKS BEING
CARRIED OUT. IT IS THE
CONTRACTORS SOLE
RESPONSIBILITY TO
CONFIRM ALL SITE
MEASUREMENTS PRIOR TO ANY
ORDERING OR COMMENCEMENT
AS NO
RESPONSIBILITY IS ACCEPTED OR
IMPLIED BY THE ARCHITECT/
ENGINEER ETC.

THE DRAWINGS AND
INFORMATION HEREIN IS AND
REMAINS SOLELY THE PROPERTY
OF THE ARCHITECT
ANY UNAUTHORISED USE/
COPYING/SHARING/PUBLICATION/
SUBMISSION ETC WILL NOT BE
PERMITTED
UNDER COPYRIGHT LAW/
INTELLECTUAL PROPERTY. THIS
USE ALSO EXTENDS TO THAT OF
THE LPA/LABC
AND CHECKS MUST BE MADE TO
SATISFY THE SOURCE OF THE
DOCUMENT PRIOR TO USE.

CLIENT
MRS PAT
WIGGAM

ISSUE

PROJECT NO.
PW/01/01/PRP


PROJECT
PROPOSED SIDE EXTENSION
AT 111 HOLCOMBE OLD
ROAD, HOLCOMBE, BURY

DRAWN BY
SJ

DESCRIPTION
PROPOSED
FLOOR PLANS 1:50

PAPER SIZE A3

A3

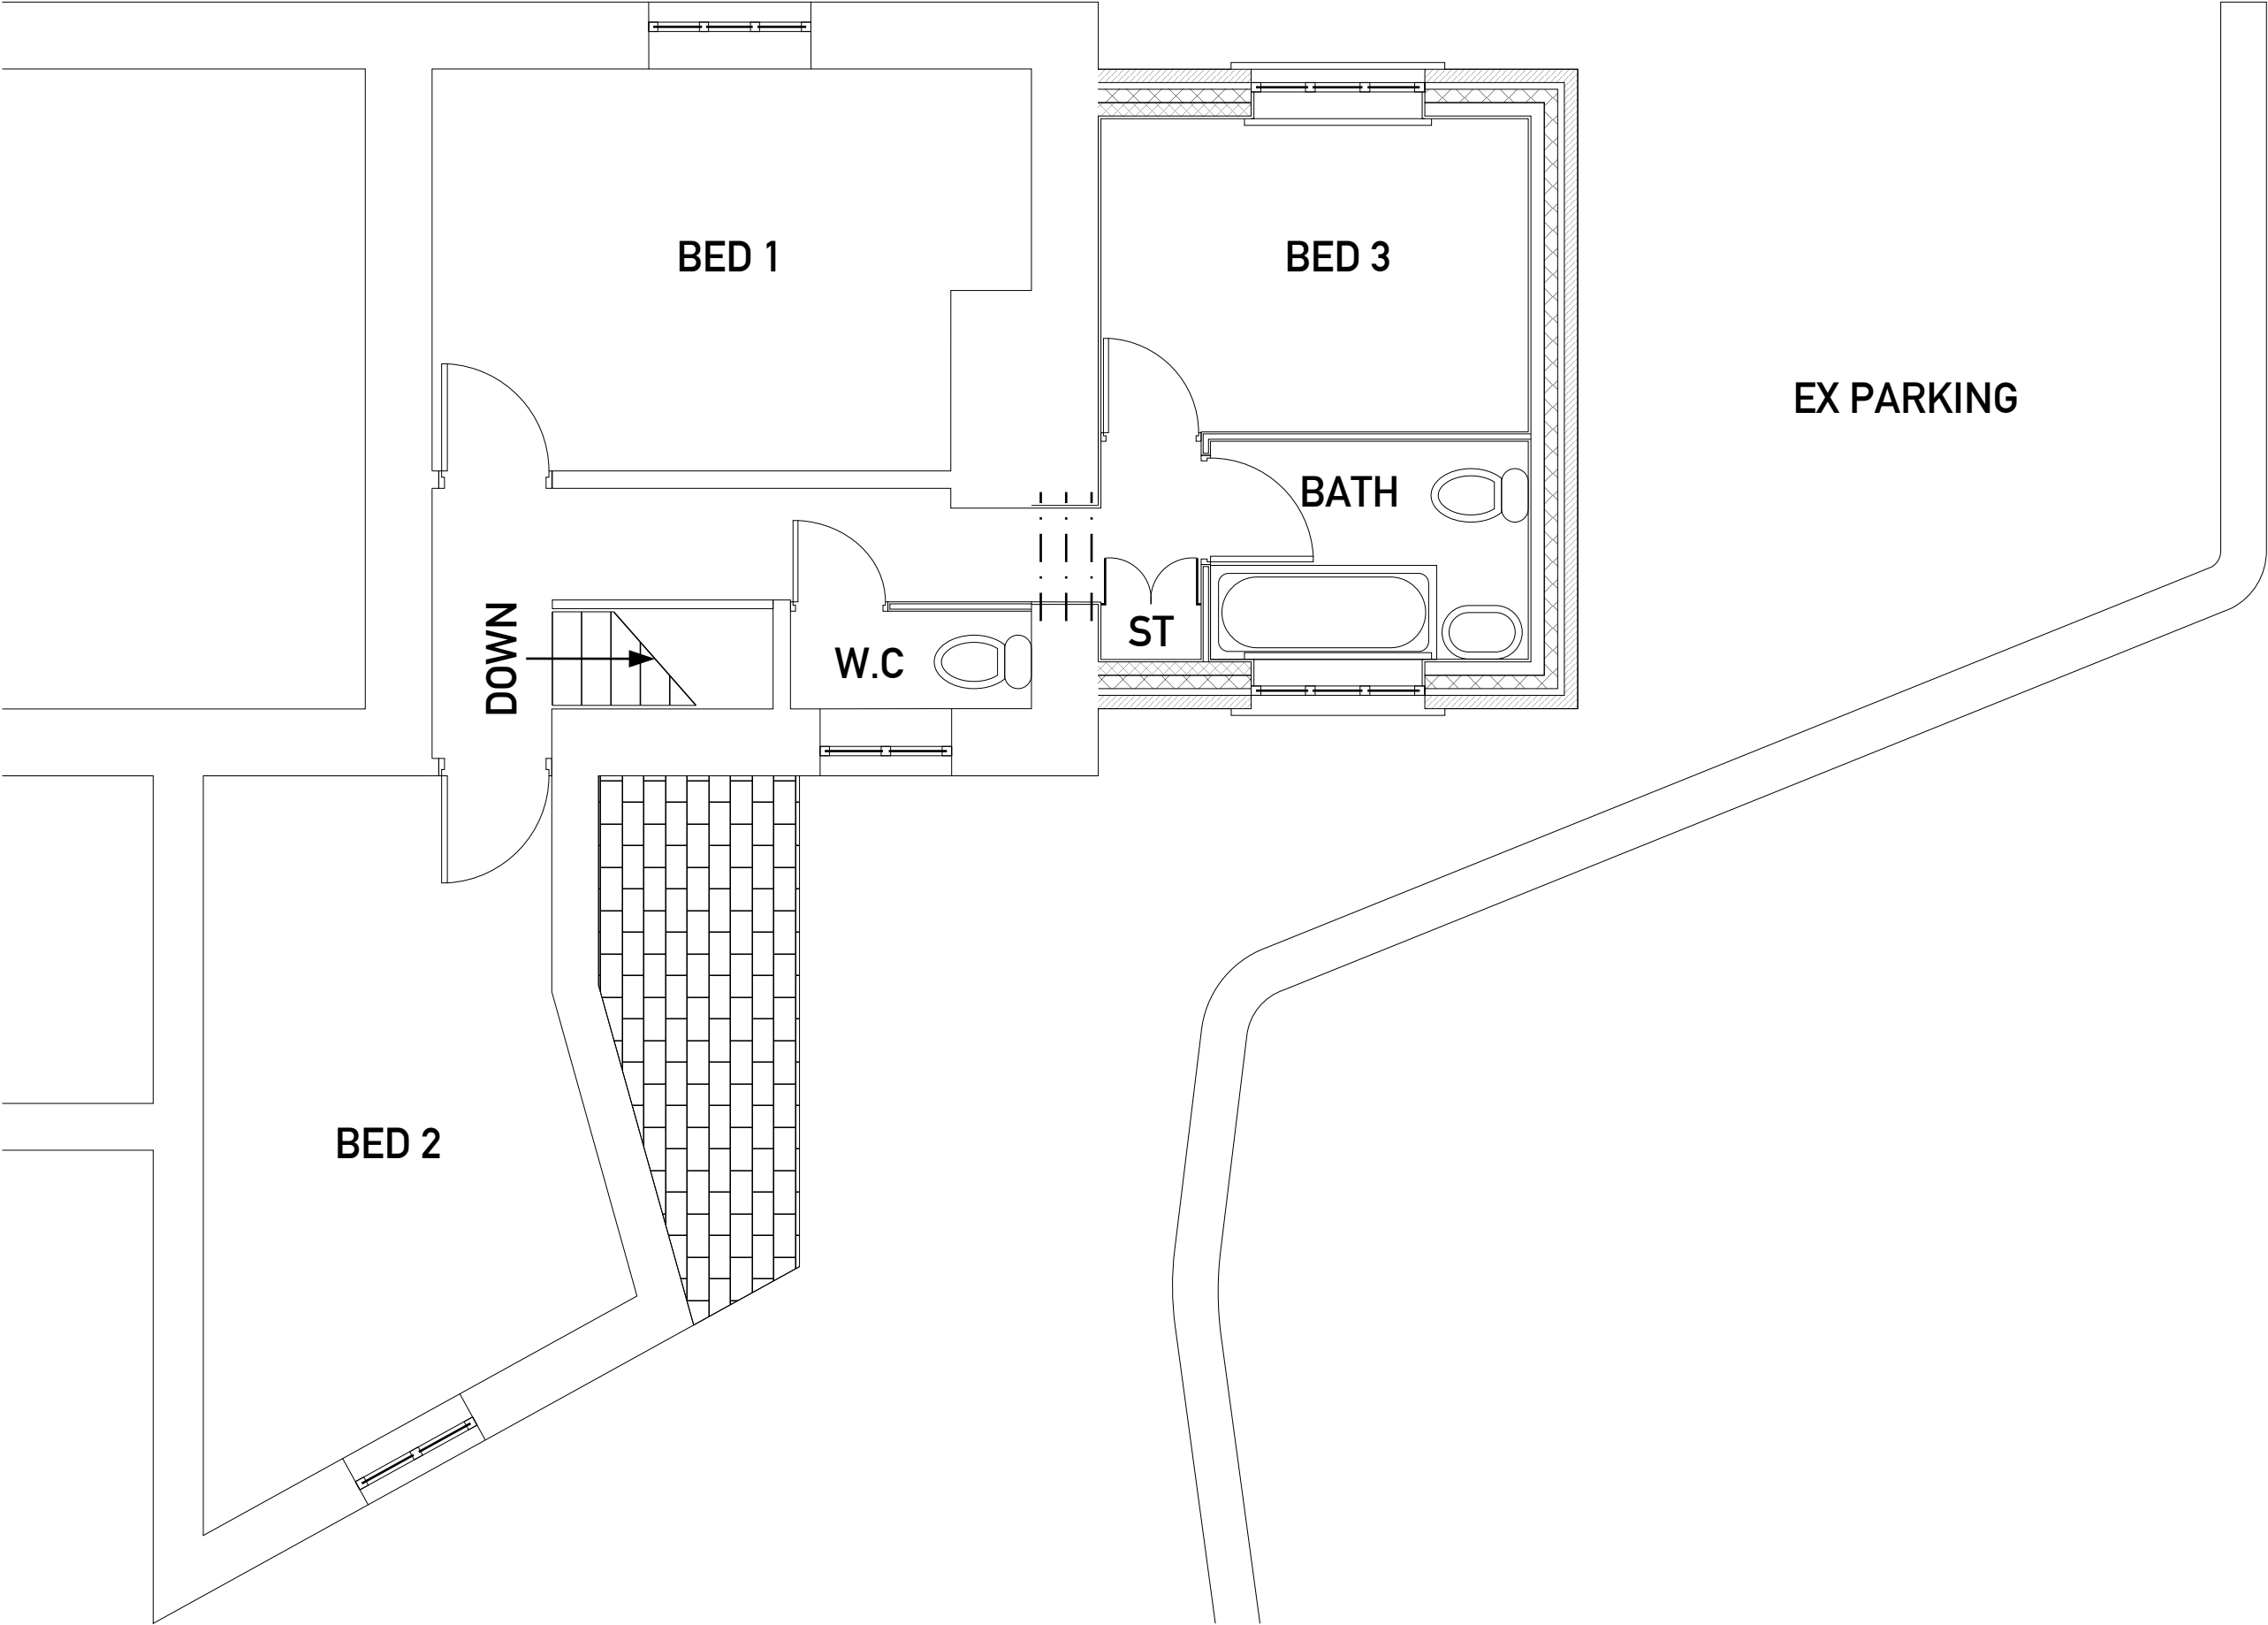

PROPOSED 1ST FLOOR PLAN

ISSUE

ARCHTECH DESIGN SOLUTIONS LTD
MR STEVEN JACKSON
14 MAITLAND PLACE, ROSSENDALE
07792183353
archtech_design@icloud.com

ANY ALTERATION OR DEVIATION
MUST BE CONFIRMED WITH THE
ARCHITECT/ENGINEER/LPA/LABC
PRIOR TO ANY WORKS BEING
CARRIED OUT. IT IS THE
CONTRACTORS SOLE
RESPONSIBILITY TO
CONFIRM ALL SITE
MEASUREMENTS PRIOR TO ANY
ORDERING OR COMMENCEMENT
AS NO
RESPONSIBILITY IS ACCEPTED OR
IMPLIED BY THE ARCHITECT/
ENGINEER ETC.

THE DRAWINGS AND
INFORMATION HEREIN IS AND
REMAINS SOLELY THE PROPERTY
OF THE ARCHITECT
ANY UNAUTHORISED USE/
COPYING/SHARING/PUBLICATION/
SUBMISSION ETC WILL NOT BE
PERMITTED
UNDER COPYRIGHT LAW/
INTELLECTUAL PROPERTY. THIS
USE ALSO EXTENDS TO THAT OF
THE LPA/LABC
AND CHECKS MUST BE MADE TO
SATISFY THE SOURCE OF THE
DOCUMENT PRIOR TO USE.

CLIENT
MRS PAT
WIGGAM

ISSUE

PROJECT NO.
PW/02/01/PRP


PROJECT
PROPOSED SIDE EXTENSION
AT 111 HOLCOMBE OLD
ROAD, HOLCOMBE, BURY

DRAWN BY
SJ

DESCRIPTION
PROPOSED
1ST FLOOR PLANS 1:50

PAPER SIZE A3

A4

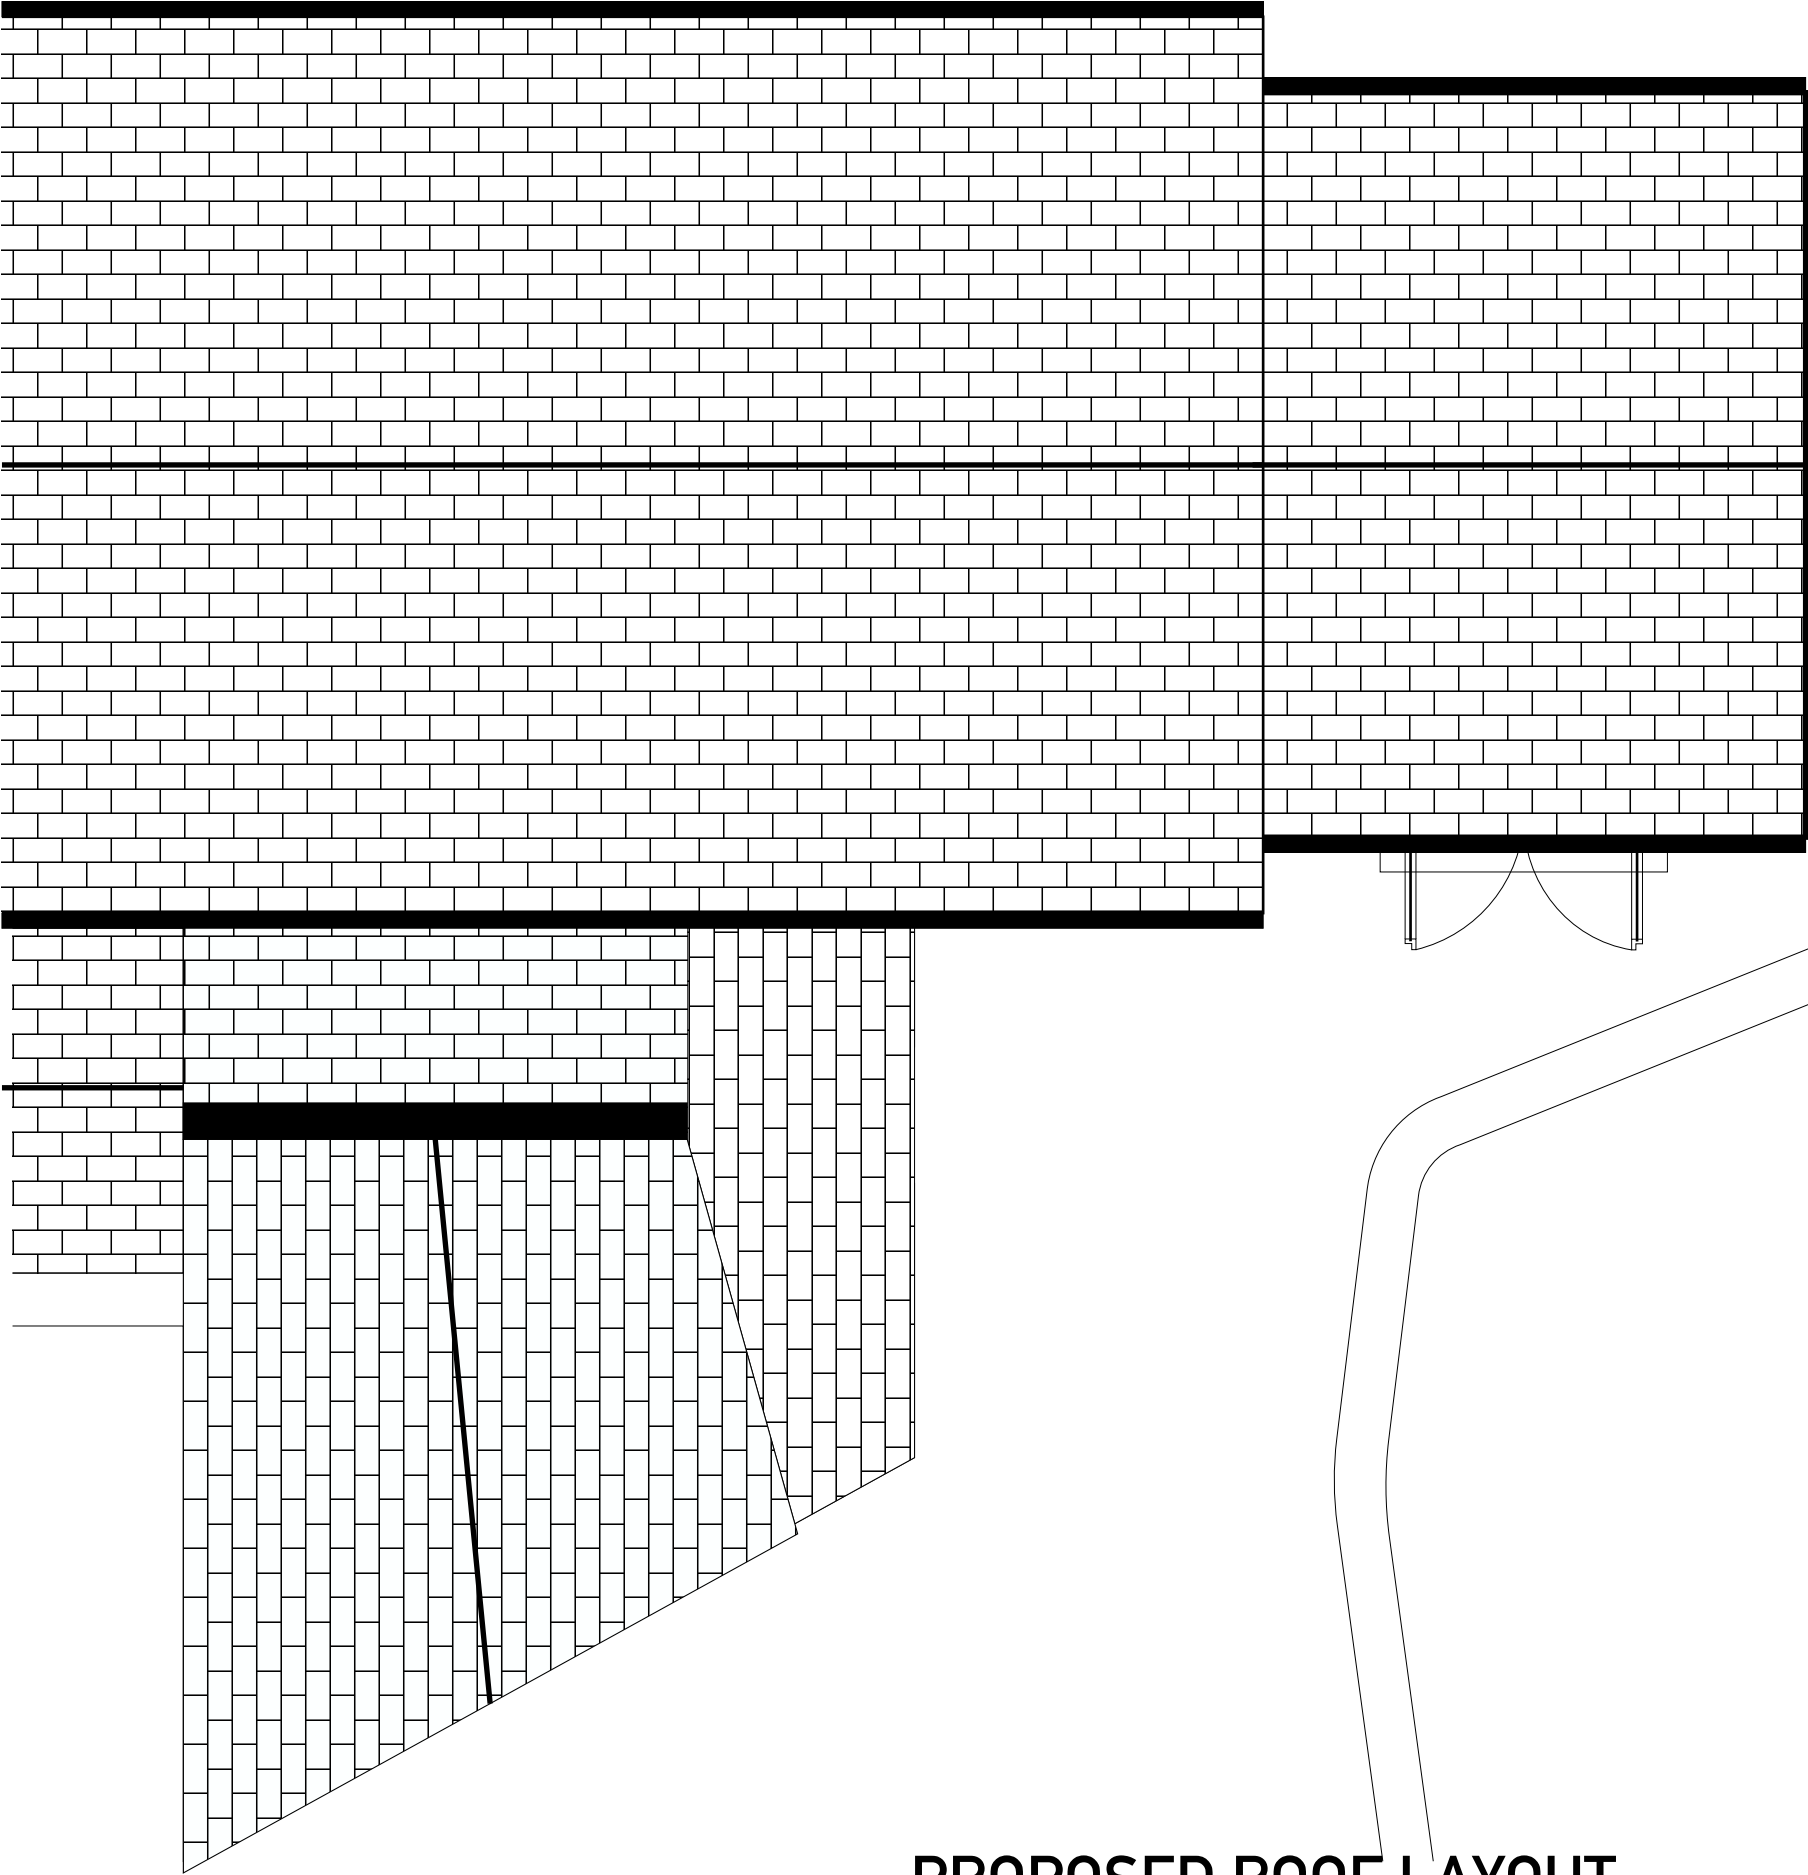

EX PARKING

PROPOSED ROOF LAYOUT



ISSUE

ARCHTECH DESIGN SOLUTIONS LTD
MR STEVEN JACKSON
14 MAITLAND PLACE, ROSSENDALE
07792183353
archtech_design@icloud.com

ANY ALTERATION OR DEVIATION
MUST BE CONFIRMED WITH THE
ARCHITECT/ENGINEER/LPA/LABC
PRIOR TO ANY WORKS BEING
CARRIED OUT. IT IS THE
CONTRACTORS SOLE
RESPONSIBILITY TO
CONFIRM ALL SITE
MEASUREMENTS PRIOR TO ANY
ORDERING OR COMMENCEMENT
AS NO
RESPONSIBILITY IS ACCEPTED OR
IMPLIED BY THE ARCHITECT/
ENGINEER ETC.

THE DRAWINGS AND
INFORMATION HEREIN IS AND
REMAINS SOLELY THE PROPERTY
OF THE ARCHITECT
ANY UNAUTHORISED USE/
COPYING/SHARING/PUBLICATION/
SUBMISSION ETC WILL NOT BE
PERMITTED
UNDER COPYRIGHT LAW/
INTELLECTUAL PROPERTY. THIS
USE ALSO EXTENDS TO THAT OF
THE LPA/LABC
AND CHECKS MUST BE MADE TO
SATISFY THE SOURCE OF THE
DOCUMENT PRIOR TO USE.

CLIENT
MRS PAT
WIGGAM

ISSUE

PROJECT NO.
PW/03/01/PRP


PROJECT
PROPOSED SIDE EXTENSION
AT 111 HOLCOMBE OLD
ROAD, HOLCOMBE, BURY

DRAWN BY
SJ

DESCRIPTION
PROPOSED
ROOF LAYOUT 1:50

PAPER SIZE A3

A5

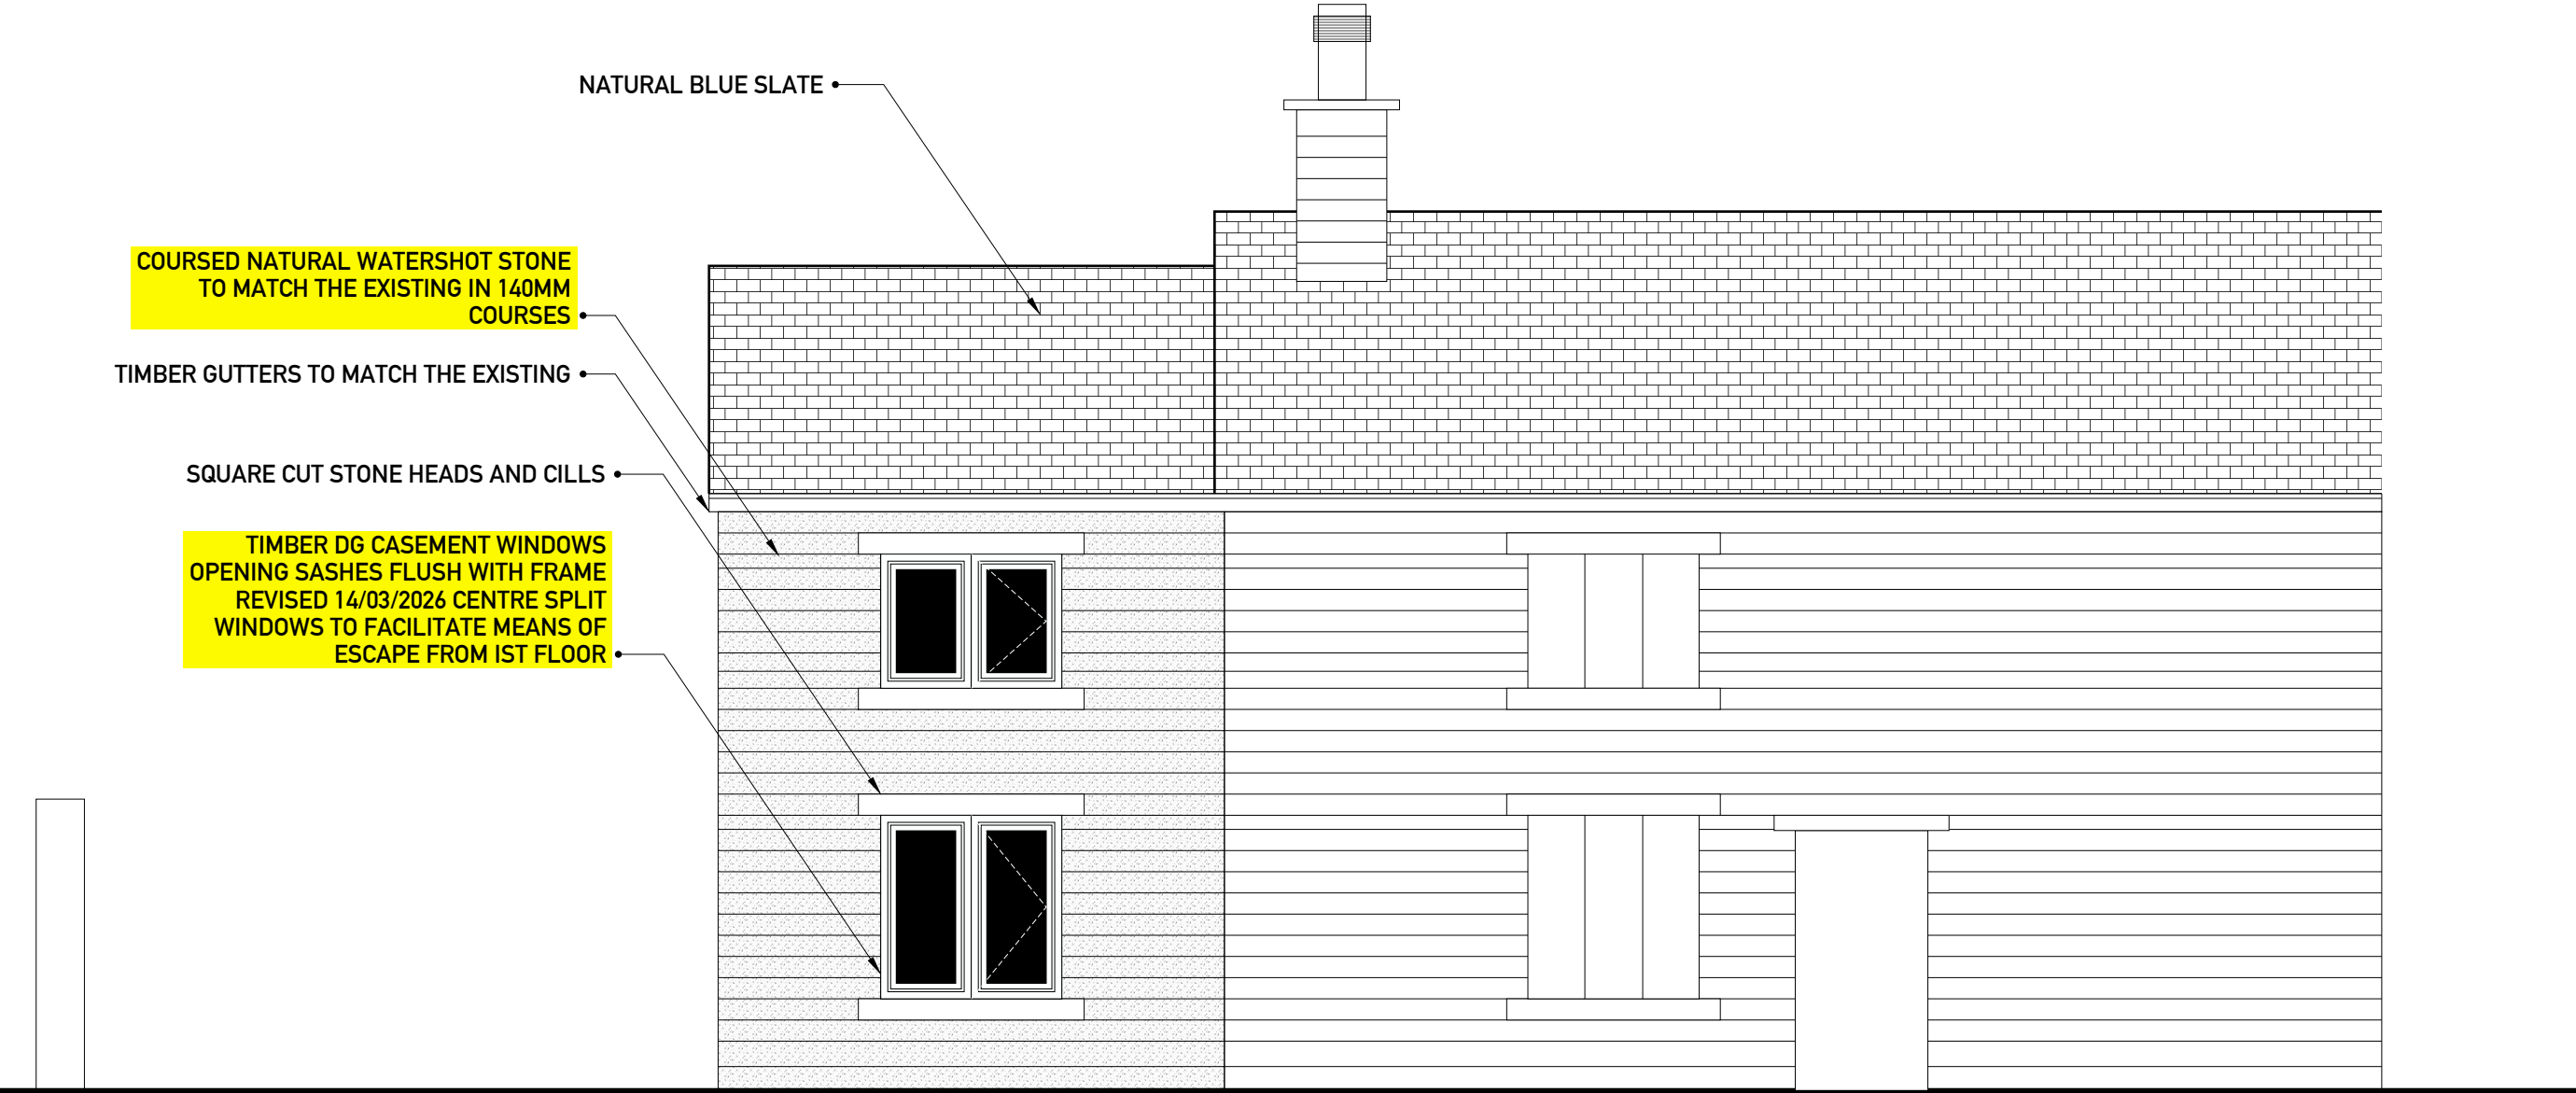

PROPOSED FRONT ELEVATION

ISSUE

ARCHTECH DESIGN SOLUTIONS LTD
MR STEVEN JACKSON
14 MAITLAND PLACE, ROSSENDALE
07792183353
archtech_design@icloud.com

ANY ALTERATION OR DEVIATION
MUST BE CONFIRMED WITH THE
ARCHITECT/ENGINEER/LPA/LABC
PRIOR TO ANY WORKS BEING
CARRIED OUT. IT IS THE
CONTRACTORS SOLE
RESPONSIBILITY TO
CONFIRM ALL SITE
MEASUREMENTS PRIOR TO ANY
ORDERING OR COMMENCEMENT
AS NO
RESPONSIBILITY IS ACCEPTED OR
IMPLIED BY THE ARCHITECT/
ENGINEER ETC.

THE DRAWINGS AND
INFORMATION HEREIN IS AND
REMAINS SOLELY THE PROPERTY
OF THE ARCHITECT
ANY UNAUTHORISED USE/
COPYING/SHARING/PUBLICATION/
SUBMISSION ETC WILL NOT BE
PERMITTED
UNDER COPYRIGHT LAW/
INTELLECTUAL PROPERTY. THIS
USE ALSO EXTENDS TO THAT OF
THE LPA/LABC
AND CHECKS MUST BE MADE TO
SATISFY THE SOURCE OF THE
DOCUMENT PRIOR TO USE.

CLIENT
MRS PAT
WIGGAM

ISSUE

PROJECT NO.
PW/04/01/PRP

PROJECT
PROPOSED SIDE EXTENSION
AT 111 HOLCOMBE OLD
ROAD, HOLCOMBE, BURY

DRAWN BY
SJ

DESCRIPTION
PROPOSED
ELEVATION 1:50

PAPER SIZE A3

A6



PROPOSED REAR ELEVATION

ISSUE

ARCHTECH DESIGN SOLUTIONS LTD
MR STEVEN JACKSON
14 MAITLAND PLACE, ROSSENDALE
07792183353
archtech_design@icloud.com

ANY ALTERATION OR DEVIATION MUST BE CONFIRMED WITH THE ARCHITECT/ENGINEER/LPA/LABC PRIOR TO ANY WORKS BEING CARRIED OUT. IT IS THE CONTRACTORS SOLE RESPONSIBILITY TO CONFIRM ALL SITE MEASUREMENTS PRIOR TO ANY ORDERING OR COMMENCEMENT AS NO RESPONSIBILITY IS ACCEPTED OR IMPLIED BY THE ARCHITECT/ENGINEER ETC.

THE DRAWINGS AND INFORMATION HEREIN IS AND REMAINS SOLELY THE PROPERTY OF THE ARCHITECT. ANY UNAUTHORISED USE/ COPYING/SHARING/PUBLICATION/ SUBMISSION ETC WILL NOT BE PERMITTED UNDER COPYRIGHT LAW/ INTELLECTUAL PROPERTY. THIS USE ALSO EXTENDS TO THAT OF THE LPA/LABC AND CHECKS MUST BE MADE TO SATISFY THE SOURCE OF THE DOCUMENT PRIOR TO USE.

CLIENT
MRS PAT
WIGGAM

ISSUE

PROJECT NO.
PW/05/01/PRP

PROJECT
PROPOSED SIDE EXTENSION
AT 111 HOLCOMBE OLD
ROAD, HOLCOMBE, BURY

DRAWN BY
SJ

DESCRIPTION
PROPOSED
ELEVATION 1:50

PAPER SIZE A3

A7

ISSUE

ARCHTECH DESIGN SOLUTIONS LTD
MR STEVEN JACKSON
14 MAITLAND PLACE, ROSSENDALE
07792183353
archtech_design@icloud.com

ANY ALTERATION OR DEVIATION
MUST BE CONFIRMED WITH THE
ARCHITECT/ENGINEER/LPA/LABC
PRIOR TO ANY WORKS BEING
CARRIED OUT. IT IS THE
CONTRACTORS SOLE
RESPONSIBILITY TO
CONFIRM ALL SITE
MEASUREMENTS PRIOR TO ANY
ORDERING OR COMMENCEMENT
AS NO
RESPONSIBILITY IS ACCEPTED OR
IMPLIED BY THE ARCHITECT/
ENGINEER ETC.

THE DRAWINGS AND
INFORMATION HEREIN IS AND
REMAINS SOLELY THE PROPERTY
OF THE ARCHITECT
ANY UNAUTHORISED USE/
COPYING/SHARING/PUBLICATION/
SUBMISSION ETC WILL NOT BE
PERMITTED
UNDER COPYRIGHT LAW/
INTELLECTUAL PROPERTY. THIS
USE ALSO EXTENDS TO THAT OF
THE LPA/LABC
AND CHECKS MUST BE MADE TO
SATISFY THE SOURCE OF THE
DOCUMENT PRIOR TO USE.

CLIENT
MRS PAT
WIGGAM

ISSUE

PROJECT NO.
PW/06/01/PRP


PROJECT
PROPOSED SIDE EXTENSION
AT 111 HOLCOMBE OLD
ROAD, HOLCOMBE, BURY

DRAWN BY
SJ



DESCRIPTION
PROPOSED
ELEVATION 1:50

PAPER SIZE A3


A8

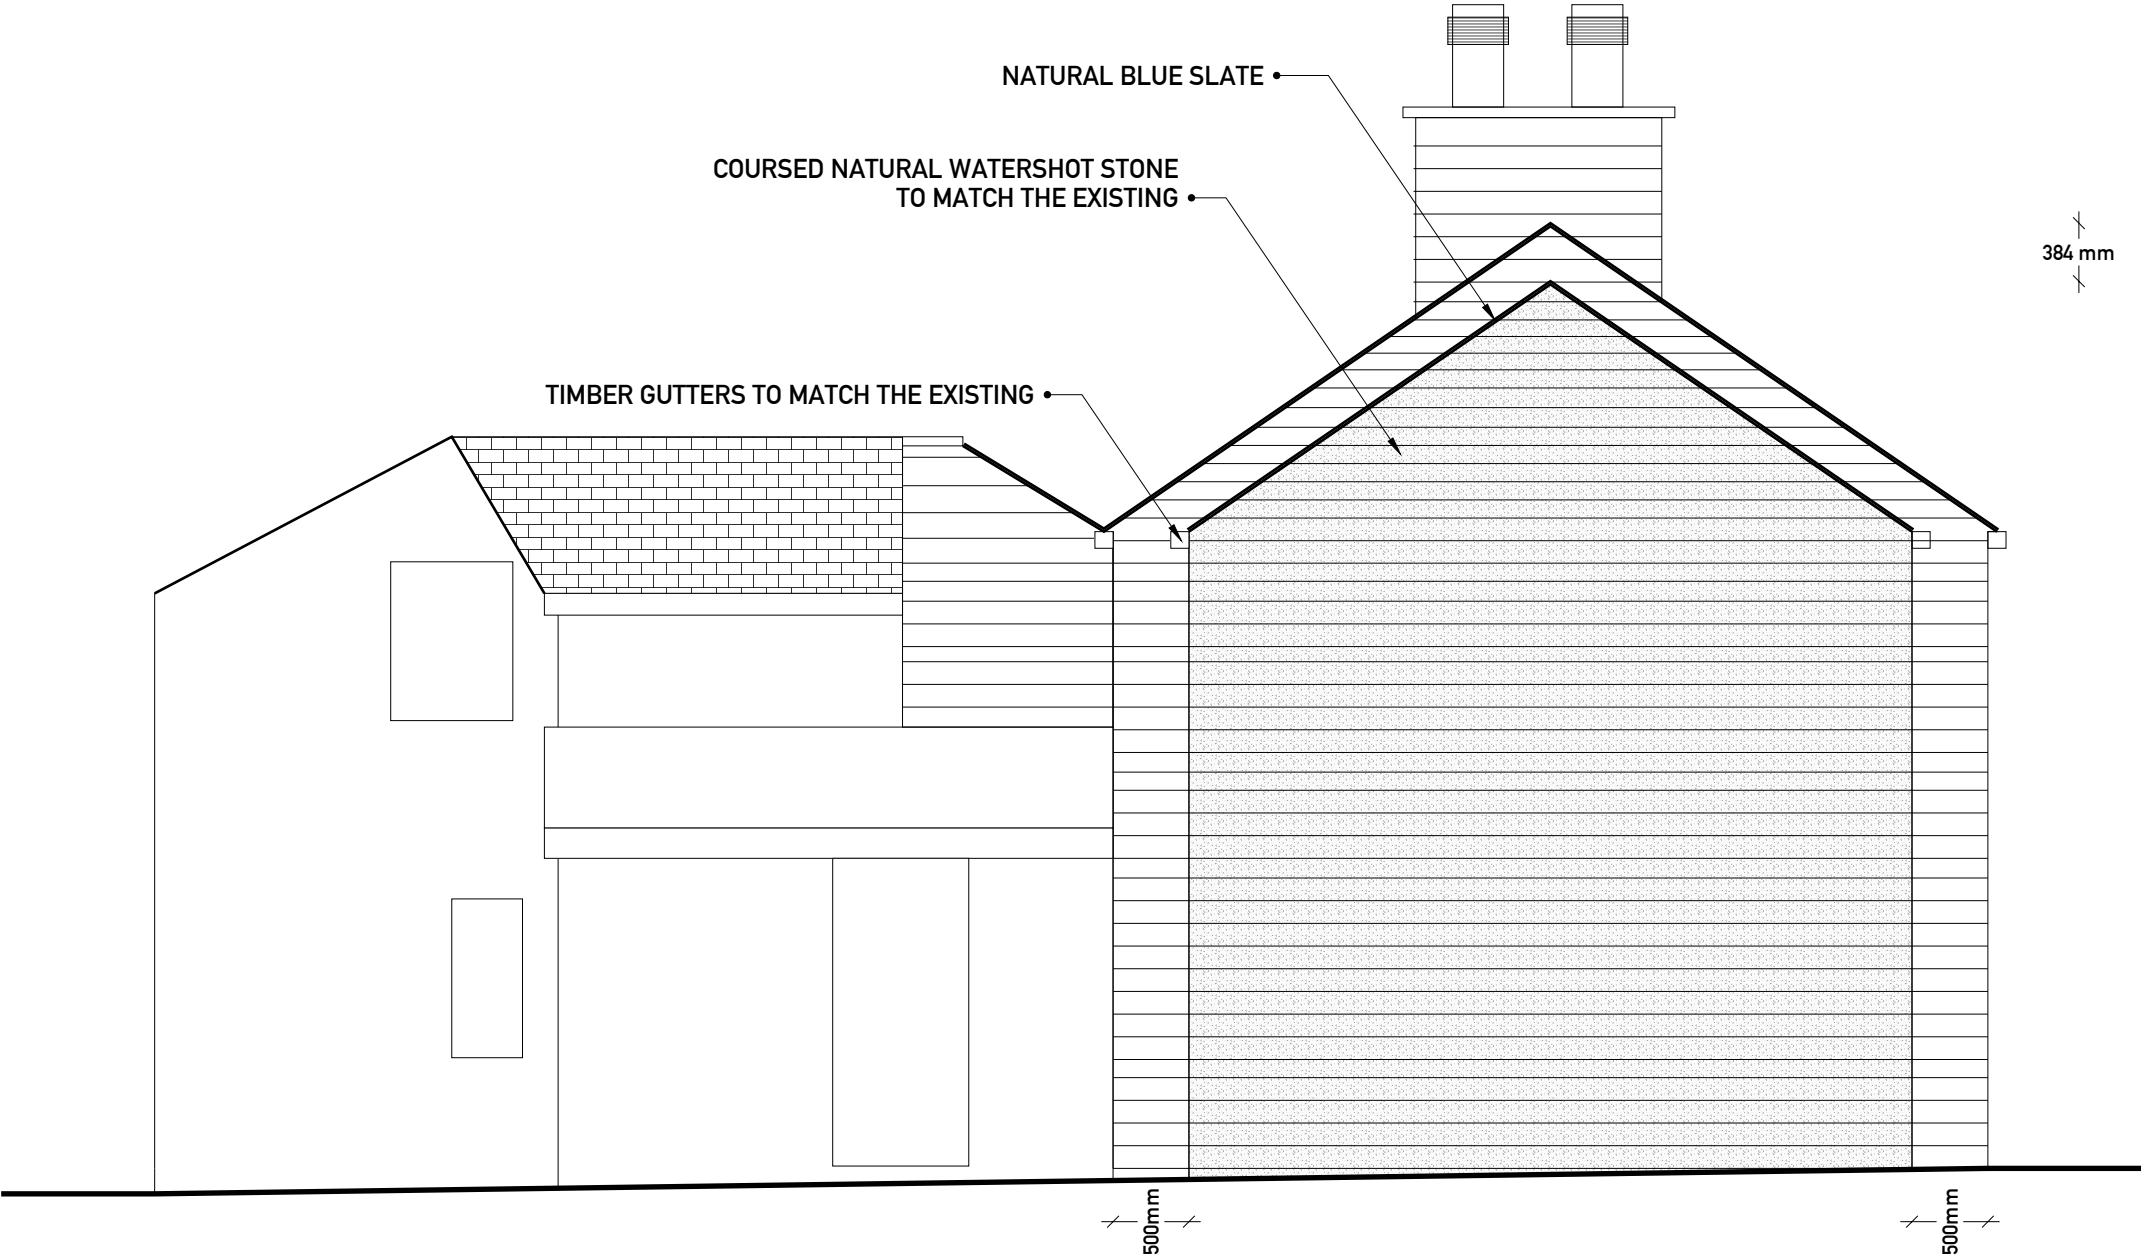

PROPOSED SIDE ELEVATION

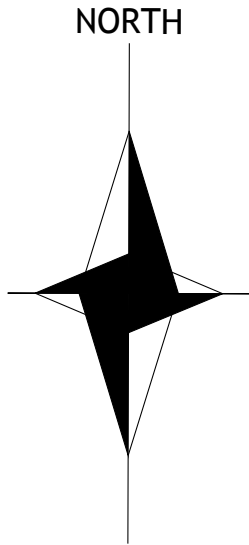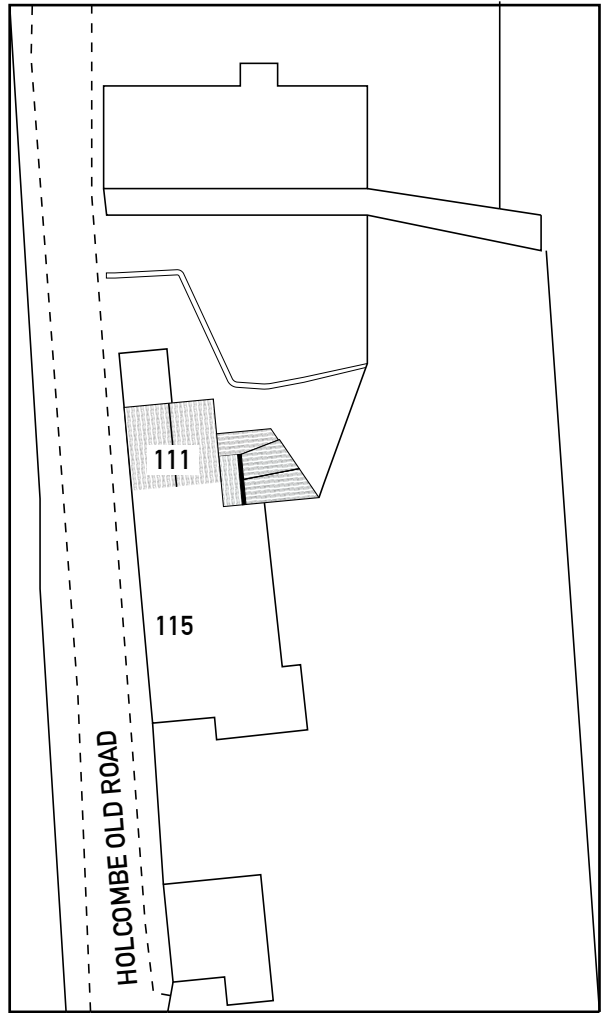

1:500 SITE PLAN
EXISTING

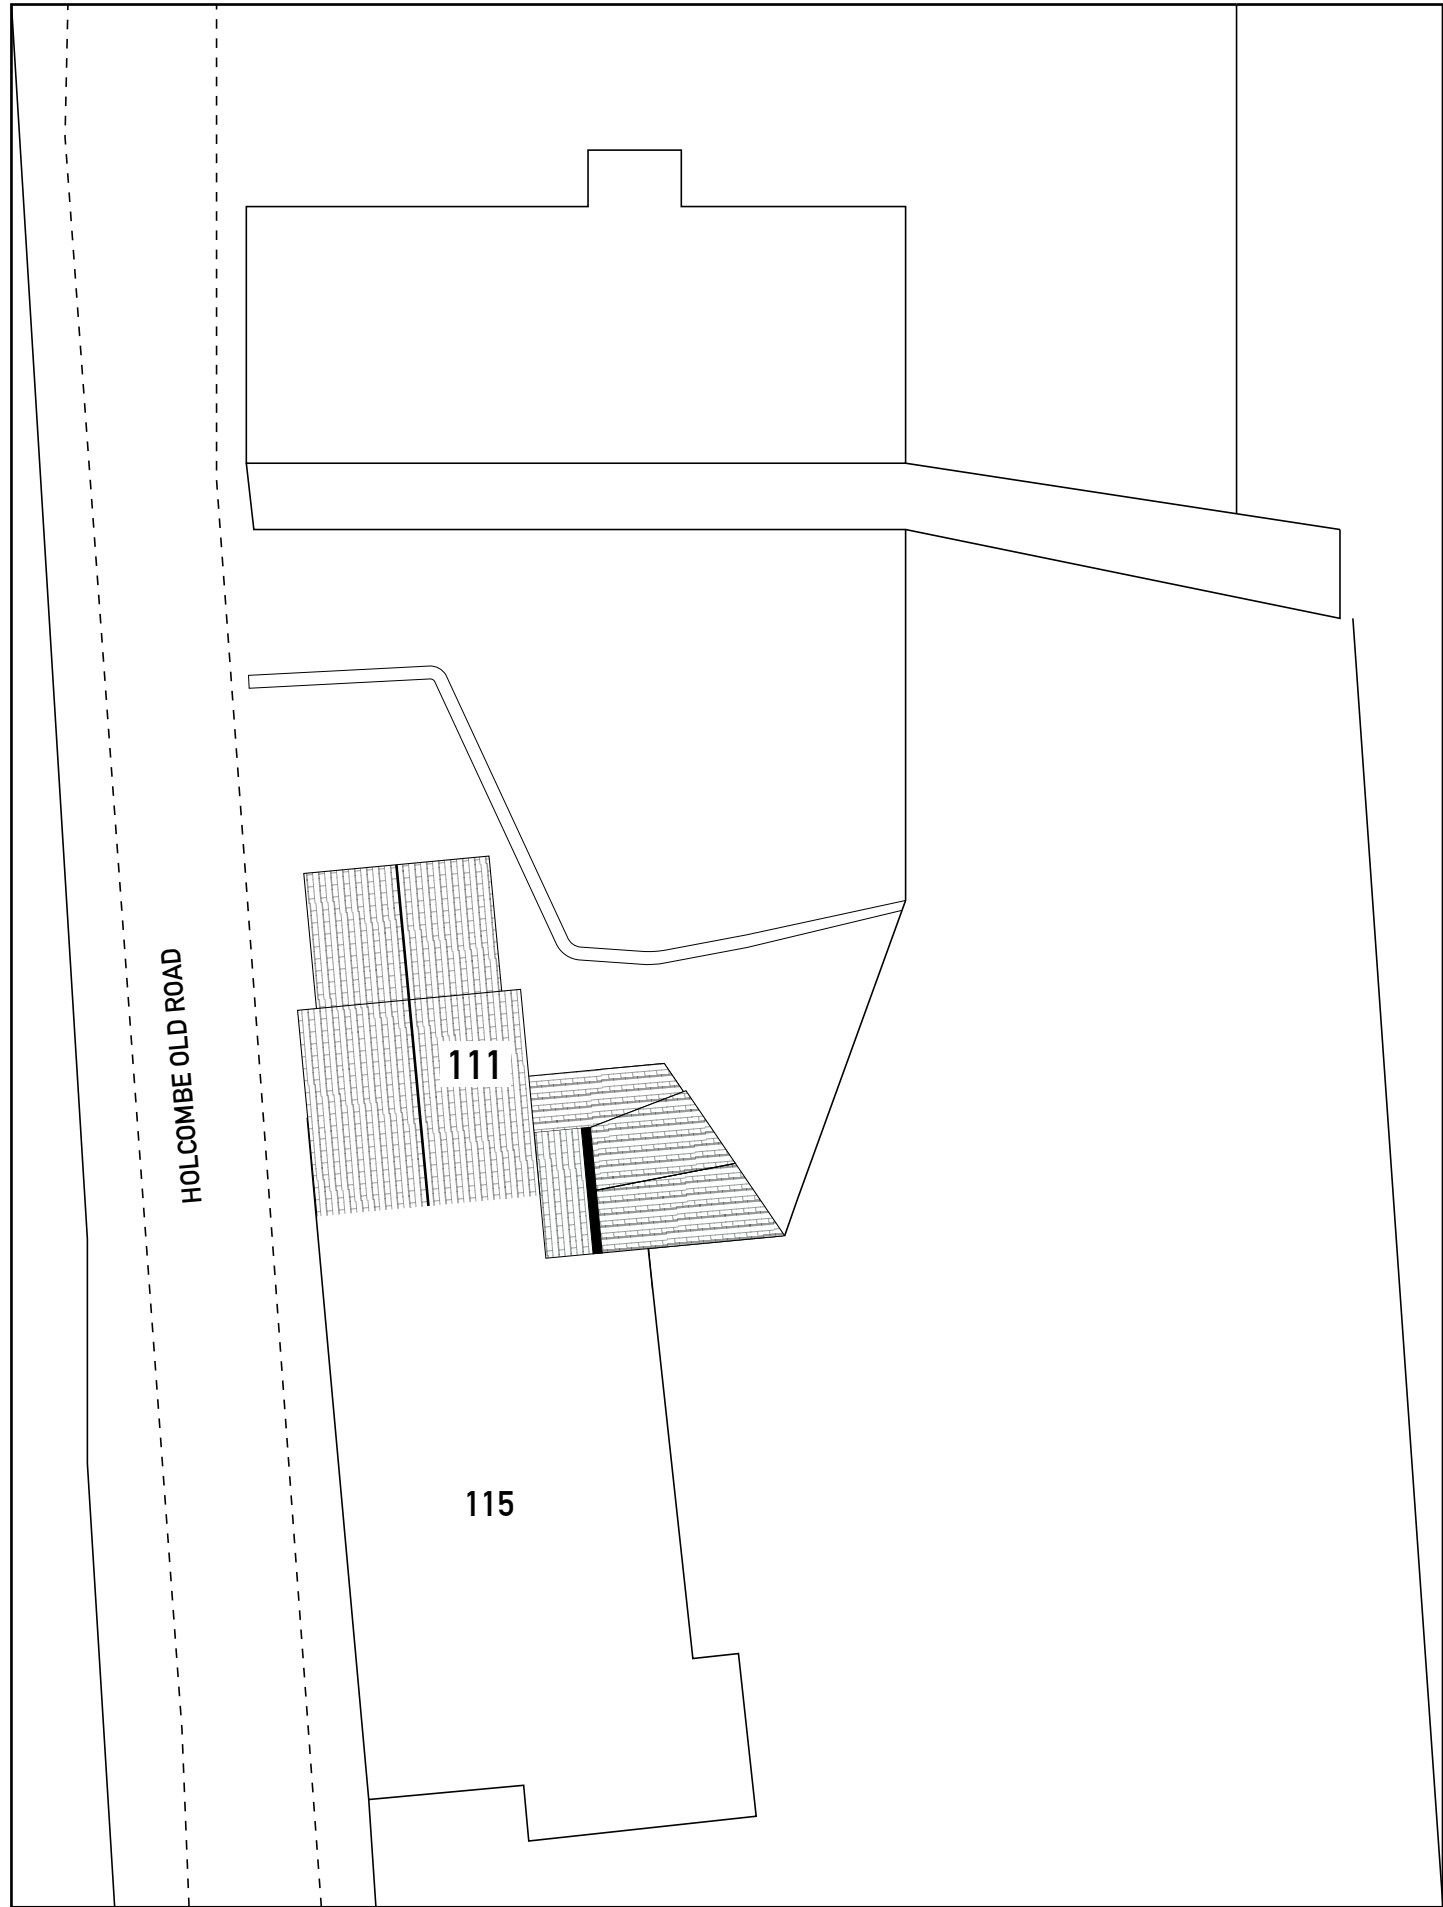

1:200 SITE PLAN PROPOSED



ISSUE

ARCHTECH DESIGN SOLUTIONS LTD
MR STEVEN JACKSON
14 MAITLAND PLACE, ROSSENDALE
07792183353
archtech_design@icloud.com

ANY ALTERATION OR DEVIATION
MUST BE CONFIRMED WITH THE
ARCHITECT/ENGINEER/LPA/LABC
PRIOR TO ANY WORKS BEING
CARRIED OUT. IT IS THE
CONTRACTORS SOLE
RESPONSIBILITY TO
CONFIRM ALL SITE
MEASUREMENTS PRIOR TO ANY
ORDERING OR COMMENCEMENT
AS NO
RESPONSIBILITY IS ACCEPTED OR
IMPLIED BY THE ARCHITECT/
ENGINEER ETC.

THE DRAWINGS AND
INFORMATION HEREIN IS AND
REMAINS SOLELY THE PROPERTY
OF THE ARCHITECT
ANY UNAUTHORISED USE/
COPYING/SHARING/PUBLICATION/
SUBMISSION ETC WILL NOT BE
PERMITTED
UNDER COPYRIGHT LAW/
INTELLECTUAL PROPERTY. THIS
USE ALSO EXTENDS TO THAT OF
THE LPA/LABC
AND CHECKS MUST BE MADE TO
SATISFY THE SOURCE OF THE
DOCUMENT PRIOR TO USE.

CLIENT
MRS PAT
WIGGAM

ISSUE

PROJECT NO.
PW/01/01/SITE



PROJECT
PROPOSED SIDE EXTENSION
AT 111 HOLCOMBE OLD
ROAD, HOLCOMBE, BURY

DRAWN BY
SJ

DESCRIPTION
SITE PLANS
1:200 1:500

PAPER SIZE A3

A9

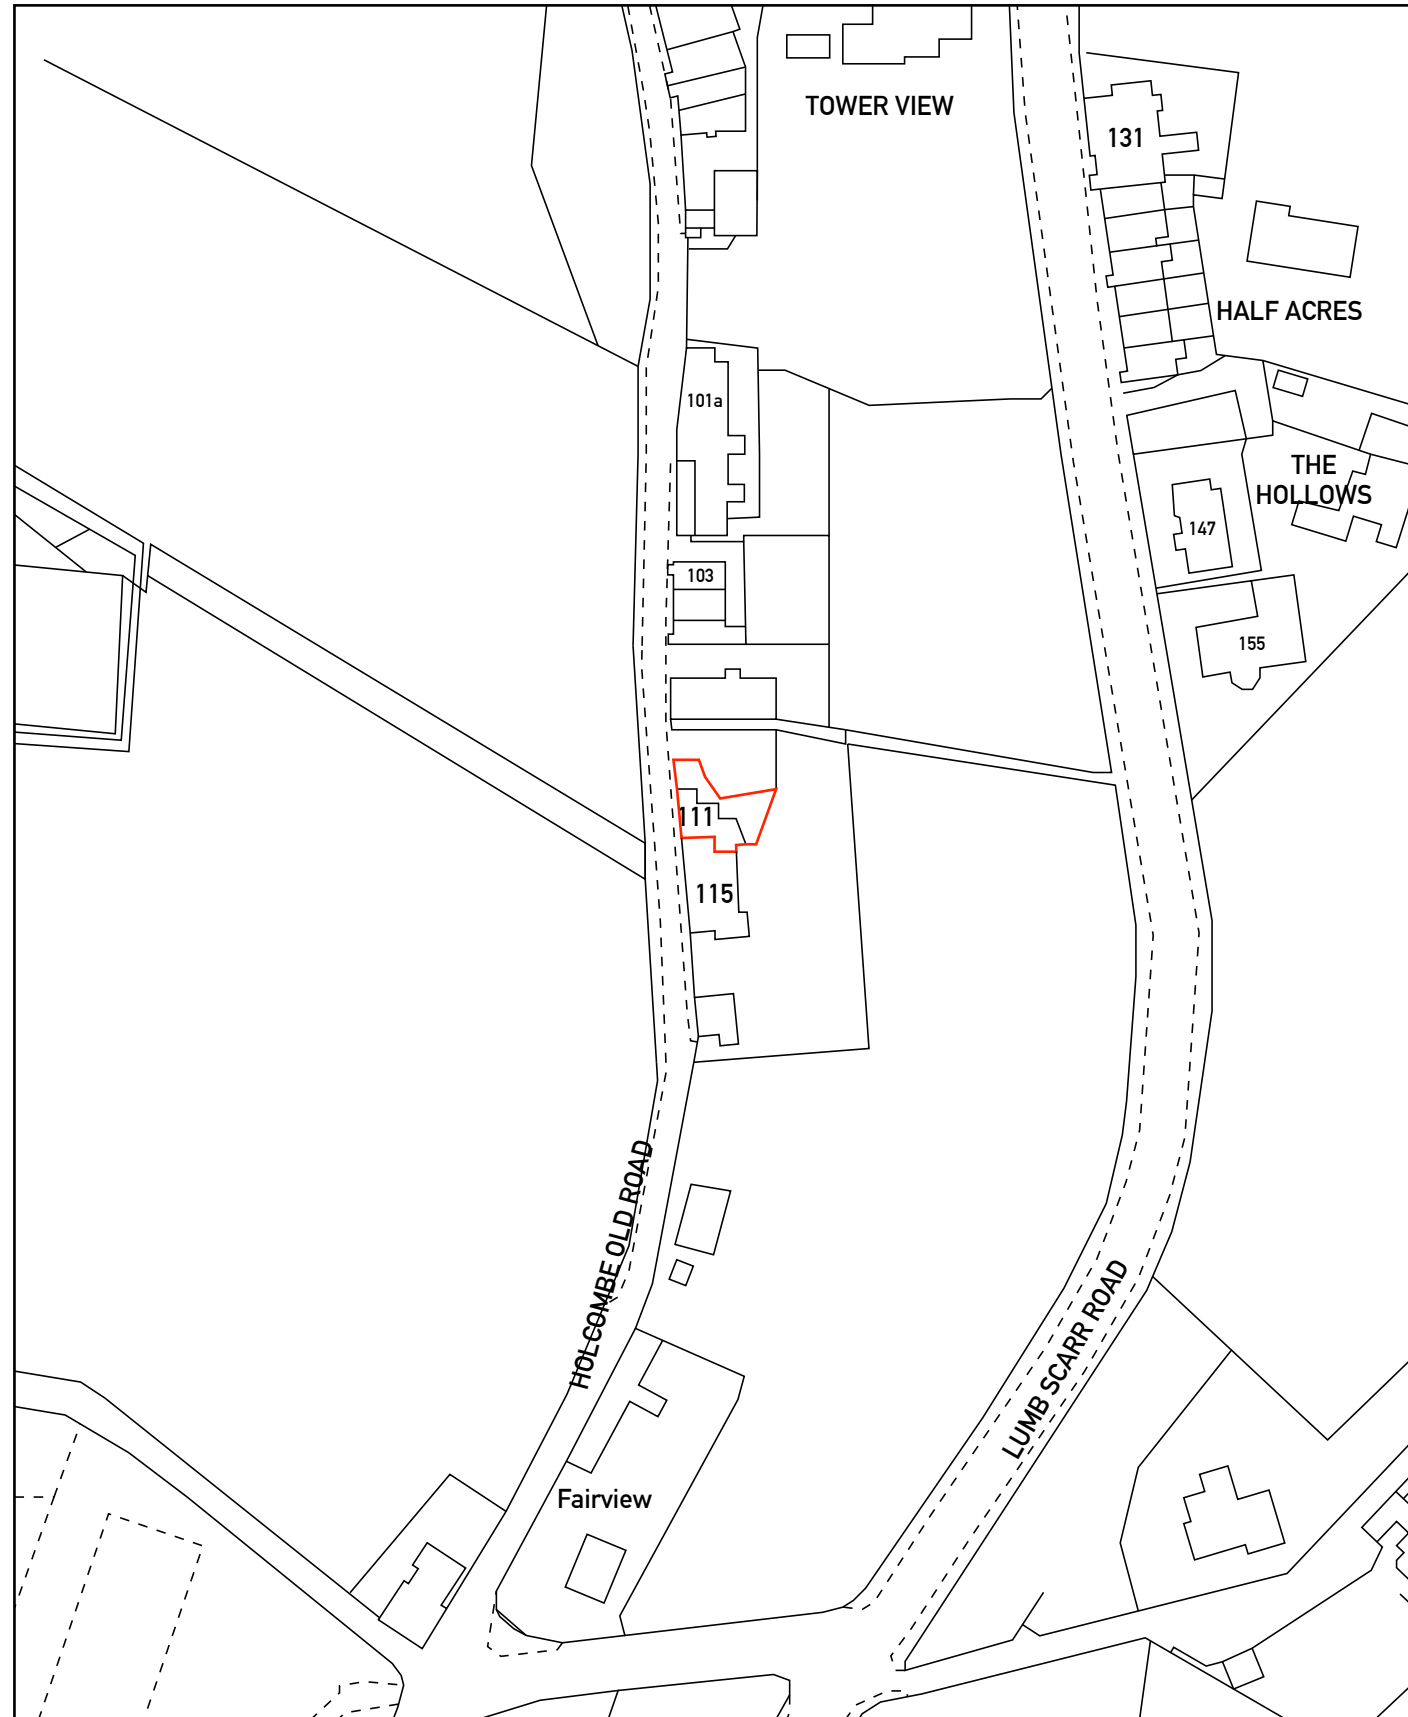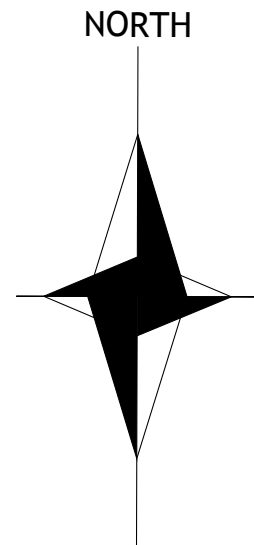

1:1250 LOCATION PLAN



ISSUE

ARCHTECH DESIGN SOLUTIONS LTD
MR STEVEN JACKSON
14 MAITLAND PLACE, ROSSENDALE
07792183353
archtech_design@icloud.com

ANY ALTERATION OR DEVIATION
MUST BE CONFIRMED WITH THE
ARCHITECT/ENGINEER/LPA/LABC
PRIOR TO ANY WORKS BEING
CARRIED OUT. IT IS THE
CONTRACTORS SOLE
RESPONSIBILITY TO
CONFIRM ALL SITE
MEASUREMENTS PRIOR TO ANY
ORDERING OR COMMENCEMENT
AS NO
RESPONSIBILITY IS ACCEPTED OR
IMPLIED BY THE ARCHITECT/
ENGINEER ETC.

THE DRAWINGS AND
INFORMATION HEREIN IS AND
REMAINS SOLELY THE PROPERTY
OF THE ARCHITECT
ANY UNAUTHORISED USE/
COPYING/SHARING/PUBLICATION/
SUBMISSION ETC WILL NOT BE
PERMITTED
UNDER COPYRIGHT LAW/
INTELLECTUAL PROPERTY. THIS
USE ALSO EXTENDS TO THAT OF
THE LPA/LABC
AND CHECKS MUST BE MADE TO
SATISFY THE SOURCE OF THE
DOCUMENT PRIOR TO USE.

CLIENT
MRS PAT
WIGGAM

ISSUE

PROJECT NO.
PW/01/01/SITE

PROJECT
PROPOSED SIDE EXTENSION
AT 111 HOLCOMBE OLD
ROAD, HOLCOMBE, BURY

DRAWN BY
SJ

DESCRIPTION
SITE PLANS
1:1250

PAPER SIZE A3

A10

ISSUE

ARCHTECH DESIGN SOLUTIONS LTD
MR STEVEN JACKSON
14 MAITLAND PLACE, ROSSENDALE
07792183353
archtech_design@icloud.com

ANY ALTERATION OR DEVIATION
MUST BE CONFIRMED WITH THE
ARCHITECT/ENGINEER/LPA/LABC
PRIOR TO ANY WORKS BEING
CARRIED OUT. IT IS THE
CONTRACTORS SOLE
RESPONSIBILITY TO
CONFIRM ALL SITE
MEASUREMENTS PRIOR TO ANY
ORDERING OR COMMENCEMENT
AS NO
RESPONSIBILITY IS ACCEPTED OR
IMPLIED BY THE ARCHITECT/
ENGINEER ETC.

THE DRAWINGS AND
INFORMATION HEREIN IS AND
REMAINS SOLELY THE PROPERTY
OF THE ARCHITECT
ANY UNAUTHORISED USE/
COPYING/SHARING/PUBLICATION/
SUBMISSION ETC WILL NOT BE
PERMITTED
UNDER COPYRIGHT LAW/
INTELLECTUAL PROPERTY. THIS
USE ALSO EXTENDS TO THAT OF
THE LPA/LABC
AND CHECKS MUST BE MADE TO
SATISFY THE SOURCE OF THE
DOCUMENT PRIOR TO USE.

CLIENT
MRS PAT
WIGGAM

ISSUE

PROJECT NO.
PW/06/01/PRP


PROJECT
PROPOSED SIDE EXTENSION
AT 111 HOLCOMBE OLD
ROAD, HOLCOMBE, BURY

DRAWN BY
SJ


DESCRIPTION
PROPOSED
SECTION 1:50

PAPER SIZE A3

A11

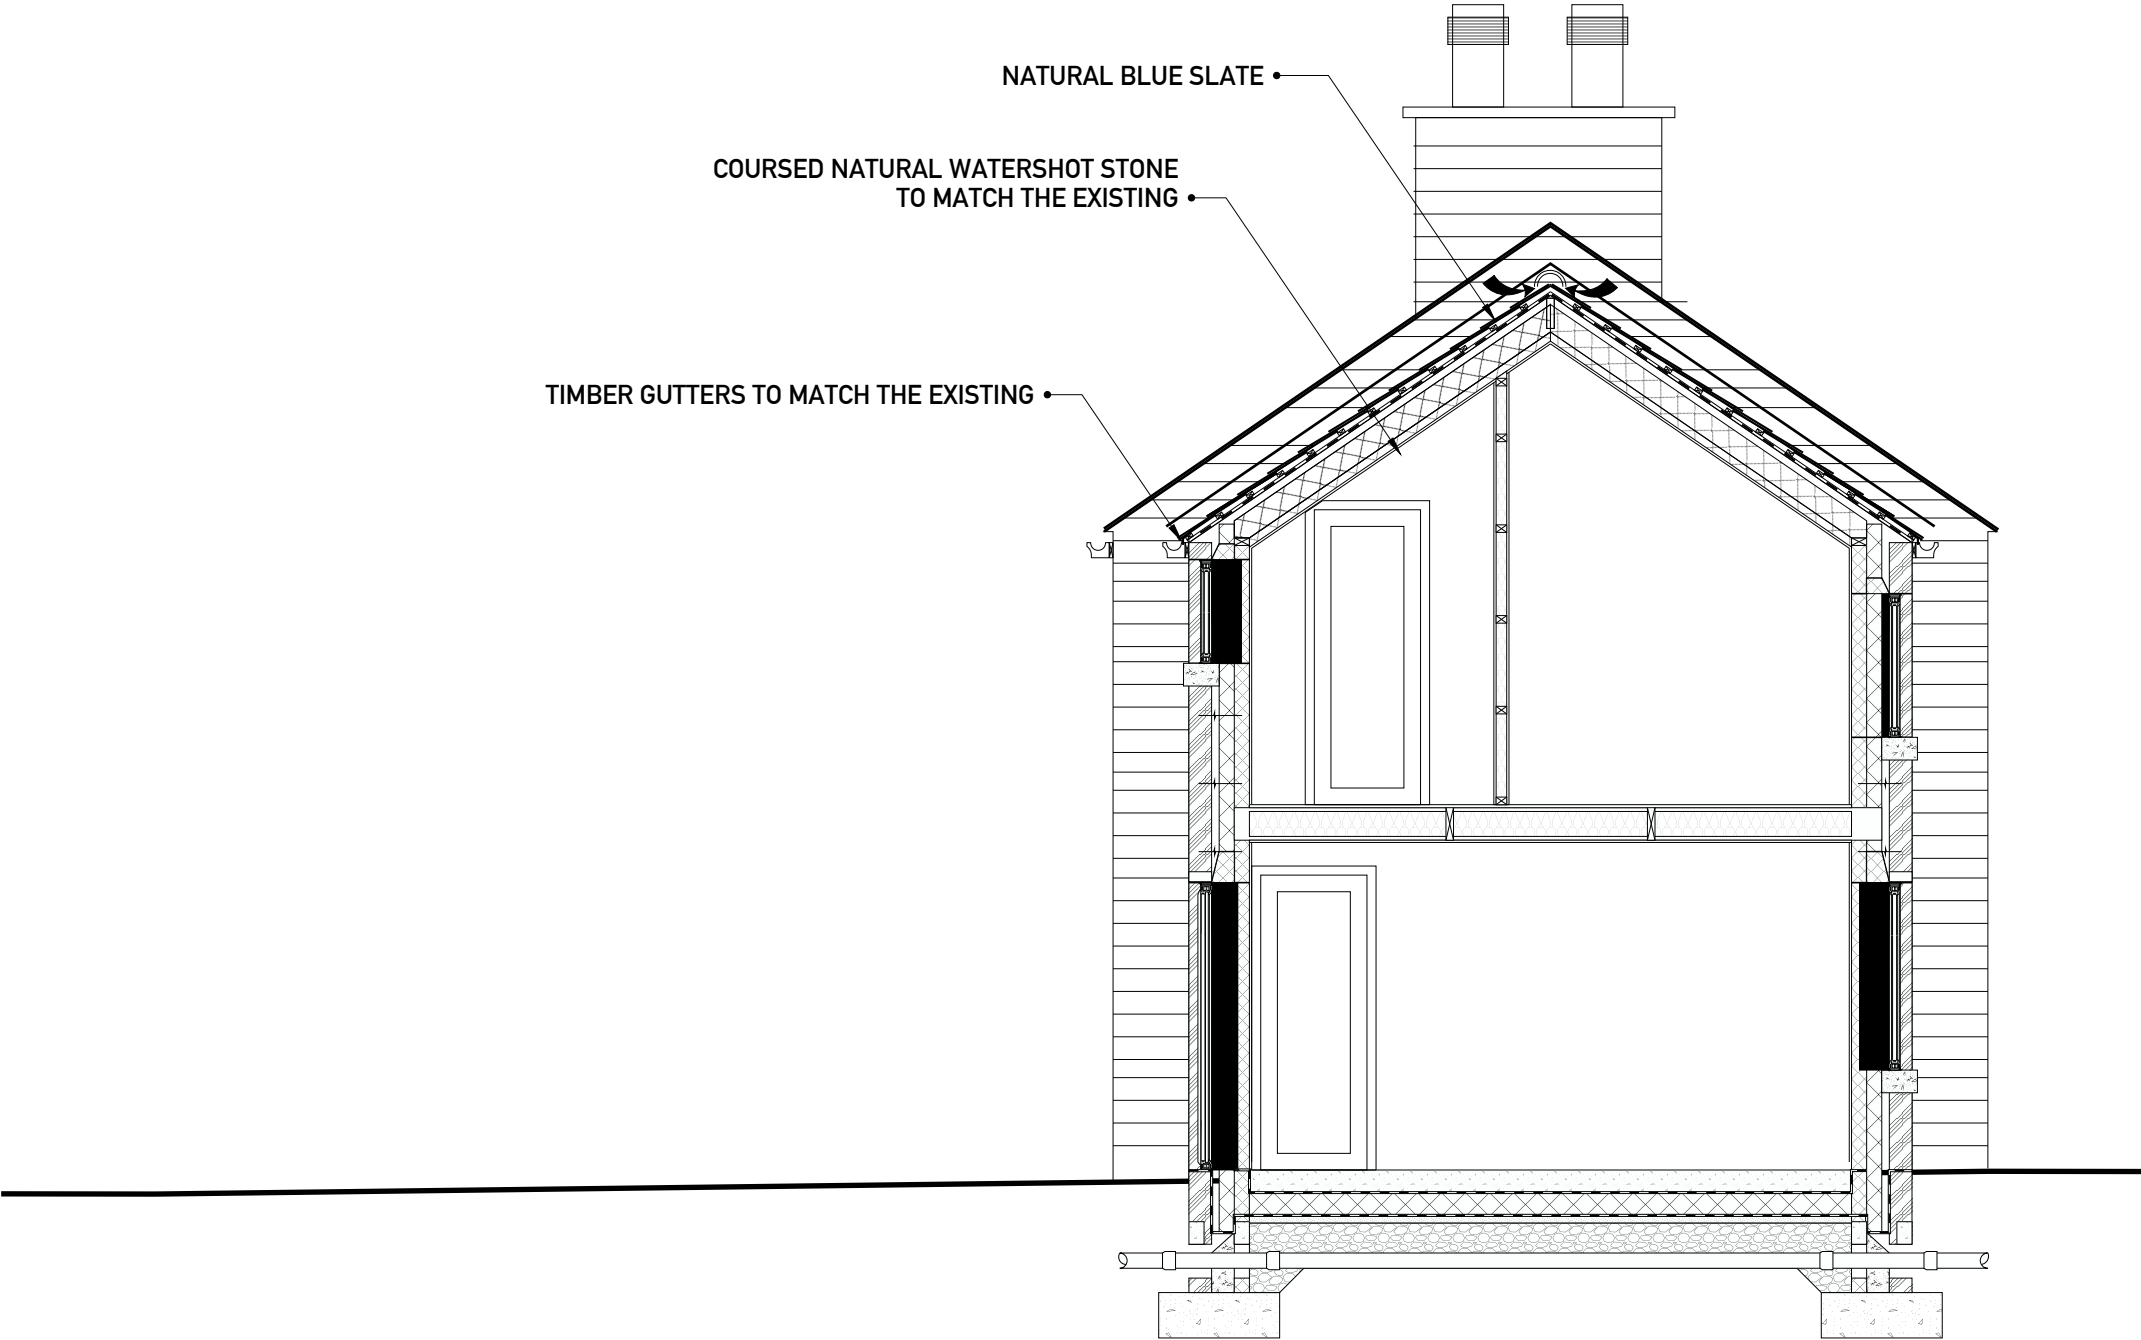

PROPOSED SIDE ELEVATION

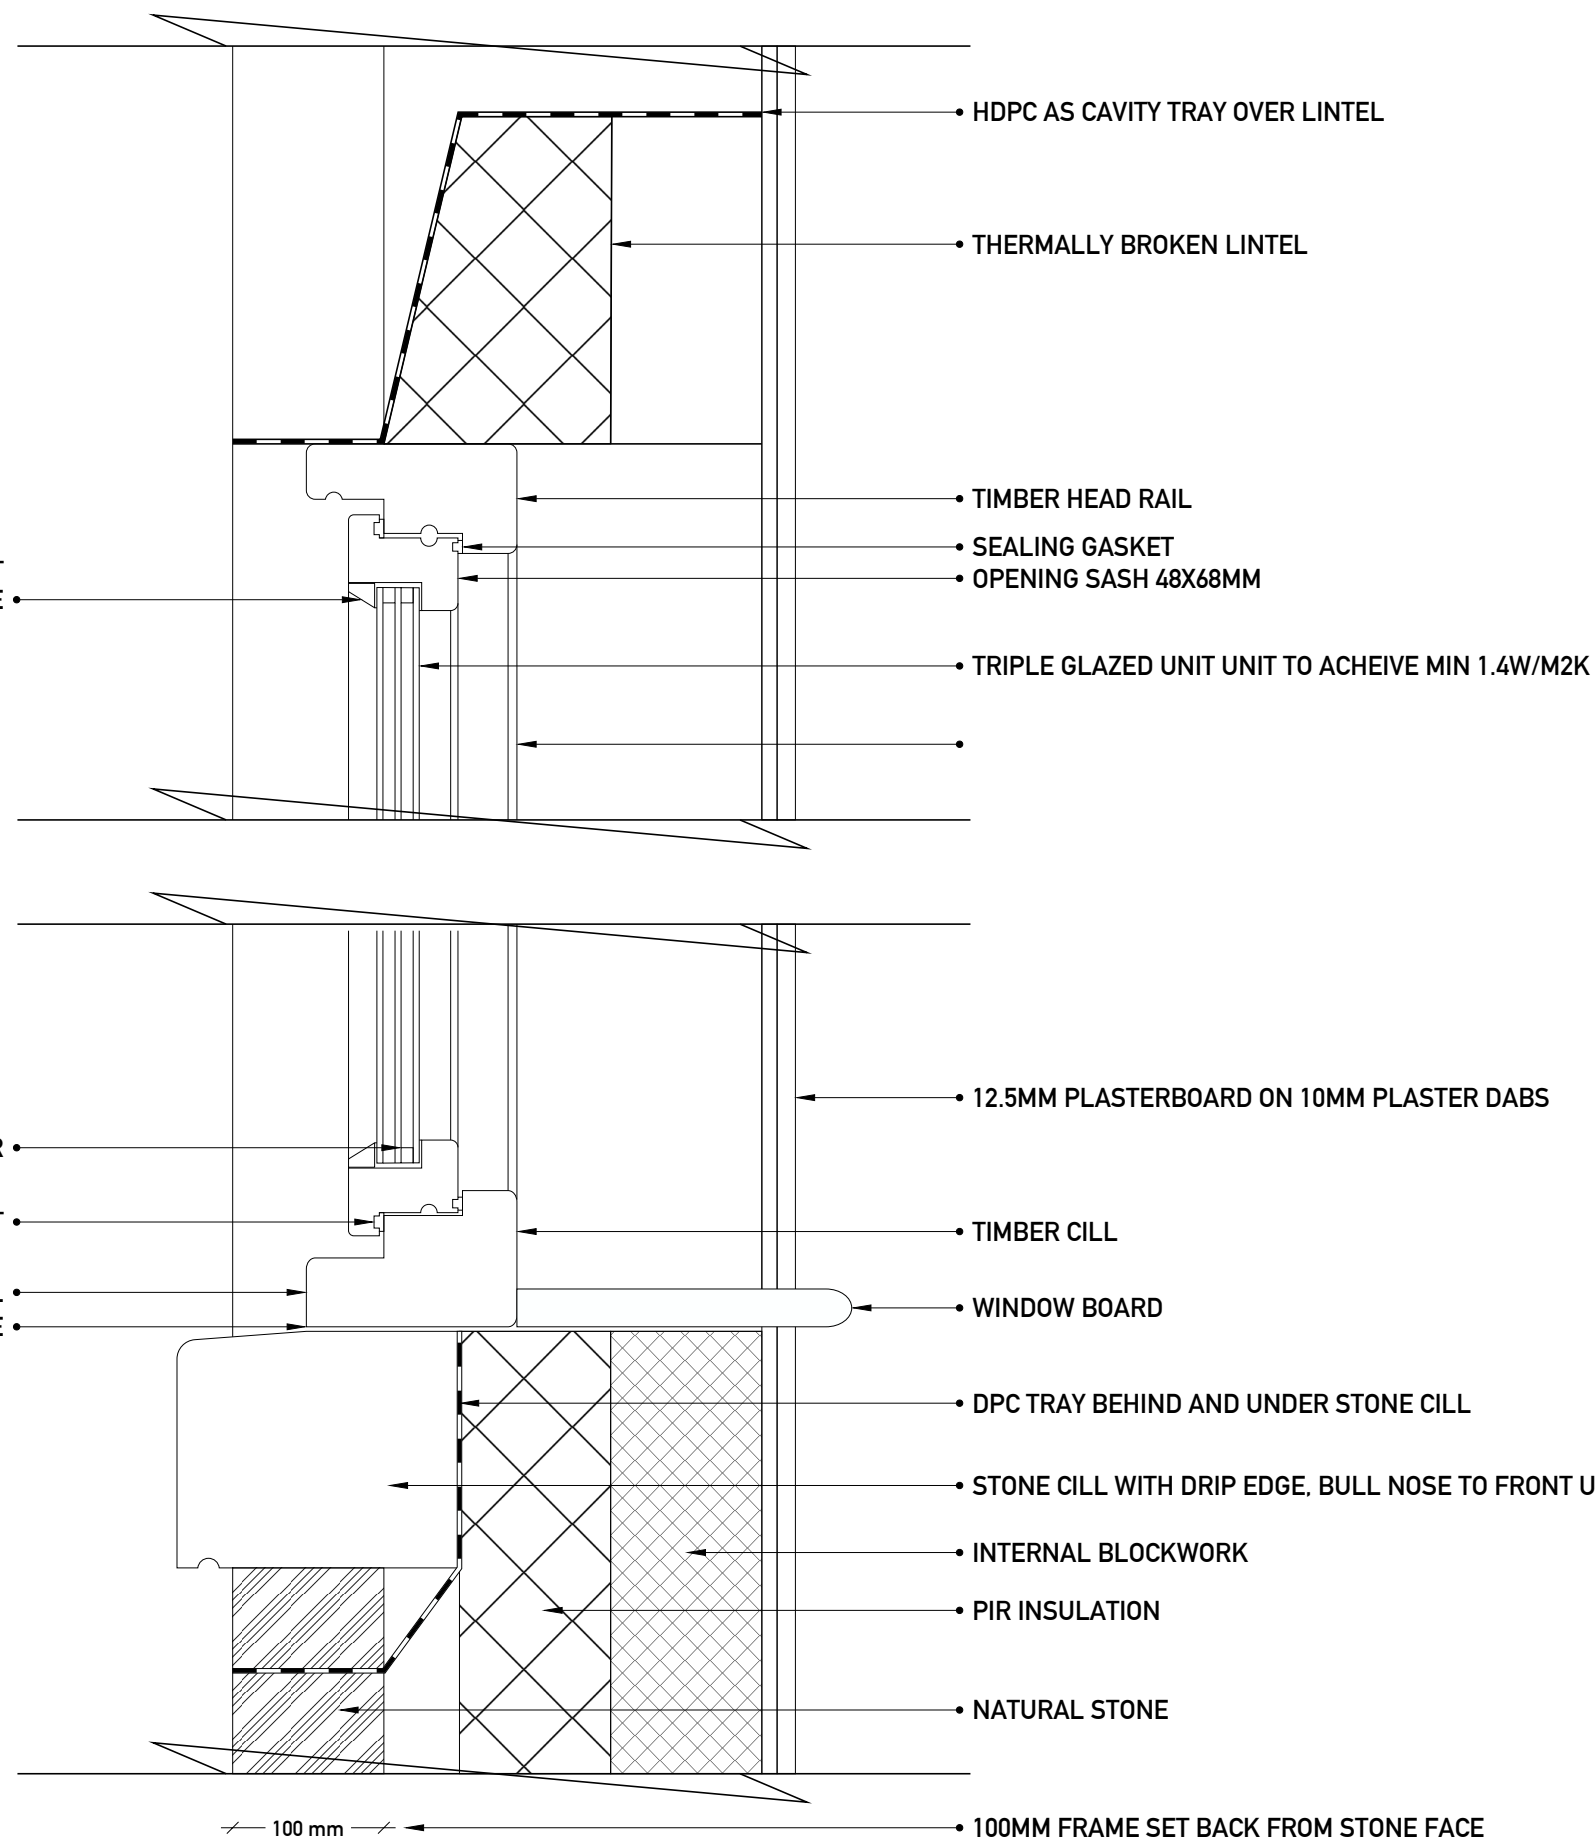

TIMBER BEAD SEALED USING FRAME SEALANT
AND NAILED IN PLACE

THERMALLY EFFICIENT SPACER BAR

SEALING GASKET

STUB CILL

FRAME SEALANT AROUND FRAME

PROPOSED WINDOW SECTION

ISSUE

ARCHTECH DESIGN SOLUTIONS LTD
MR STEVEN JACKSON
14 MAITLAND PLACE, ROSSENDALE
07792183353
archtech_design@icloud.com

ANY ALTERATION OR DEVIATION
MUST BE CONFIRMED WITH THE
ARCHITECT/ENGINEER/LPA/LABC
PRIOR TO ANY WORKS BEING
CARRIED OUT. IT IS THE
CONTRACTORS SOLE
RESPONSIBILITY TO
CONFIRM ALL SITE
MEASUREMENTS PRIOR TO ANY
ORDERING OR COMMENCEMENT
AS NO
RESPONSIBILITY IS ACCEPTED OR
IMPLIED BY THE ARCHITECT/
ENGINEER ETC.

THE DRAWINGS AND
INFORMATION HEREIN IS AND
REMAINS SOLELY THE PROPERTY
OF THE ARCHITECT
ANY UNAUTHORISED USE/
COPYING/SHARING/PUBLICATION/
SUBMISSION ETC WILL NOT BE
PERMITTED
UNDER COPYRIGHT LAW/
INTELLECTUAL PROPERTY. THIS
USE ALSO EXTENDS TO THAT OF
THE LPA/LABC
AND CHECKS MUST BE MADE TO
SATISFY THE SOURCE OF THE
DOCUMENT PRIOR TO USE.

CLIENT
MRS PAT
WIGGAM

ISSUE

PROJECT NO.
PW/06/01/PRP

PROJECT
PROPOSED SIDE EXTENSION
AT 111 HOLCOMBE OLD
ROAD, HOLCOMBE, BURY

DRAWN BY
SJ

DESCRIPTION
PROPOSED
WINDOW DETAIL 1:5

PAPER SIZE A3

A12