

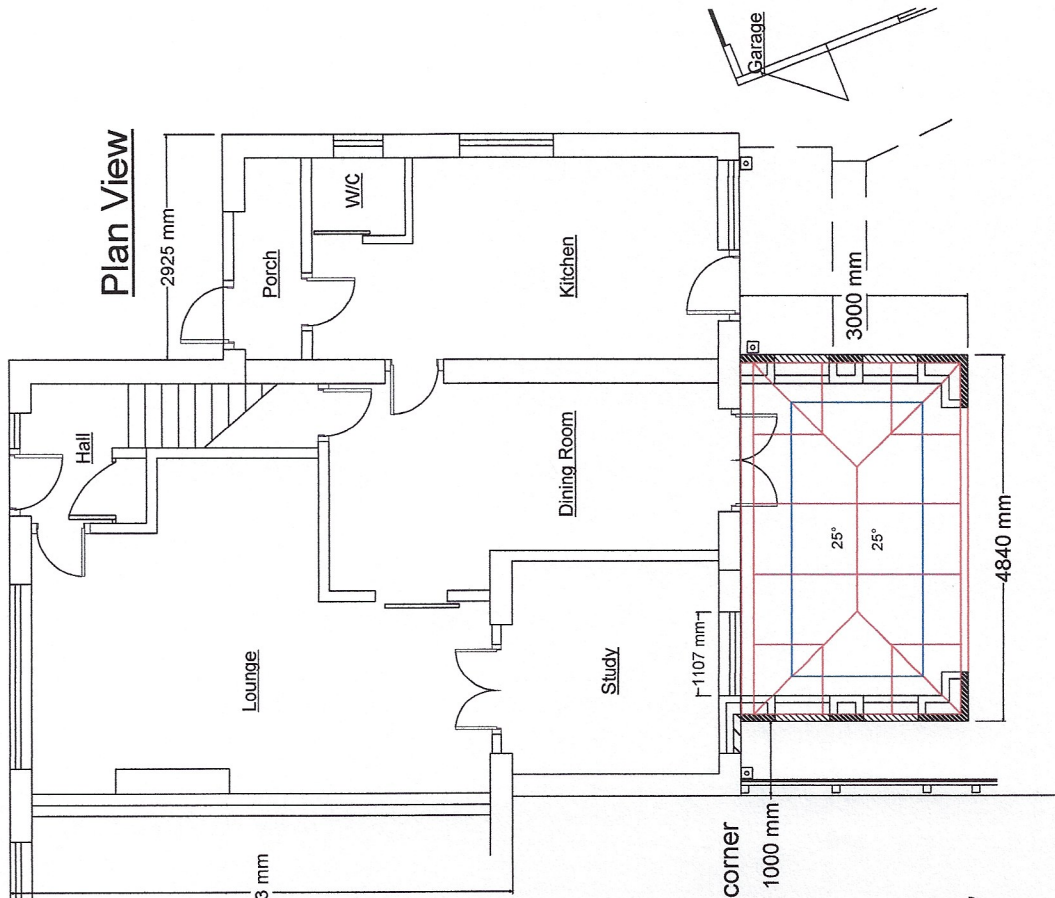


Right hand side elevation

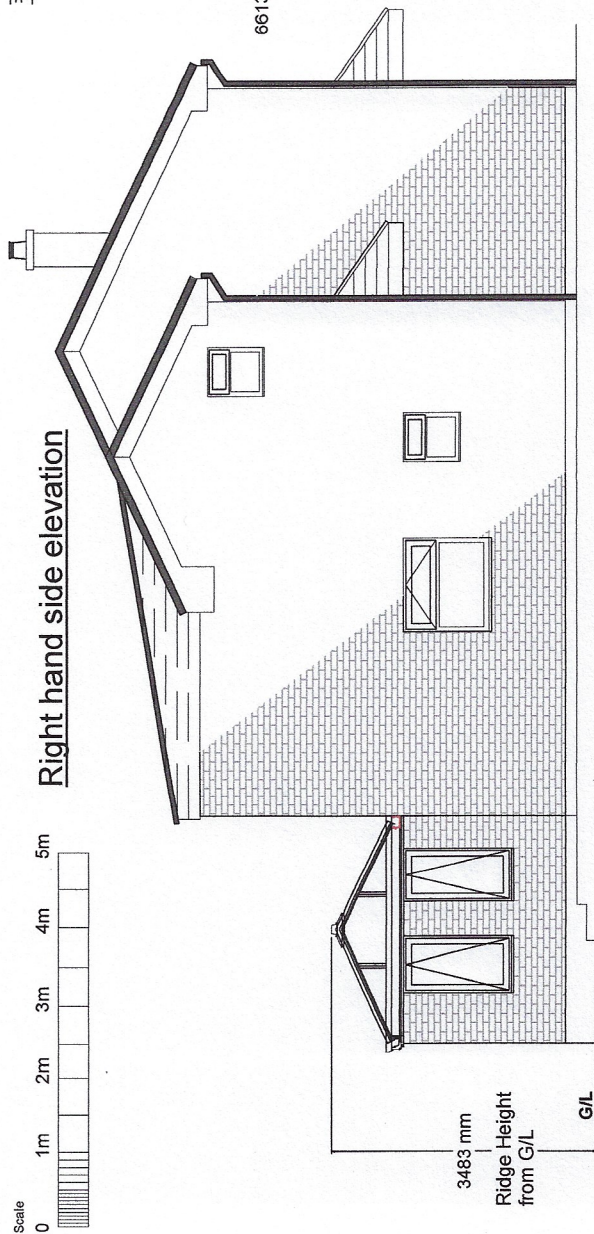


Plan View

Rear Elevation

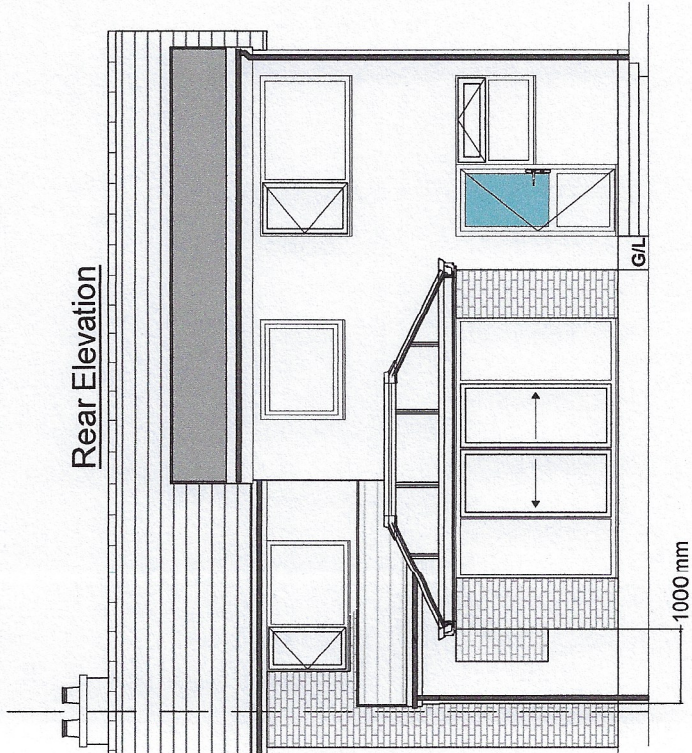

Left hand side elevation

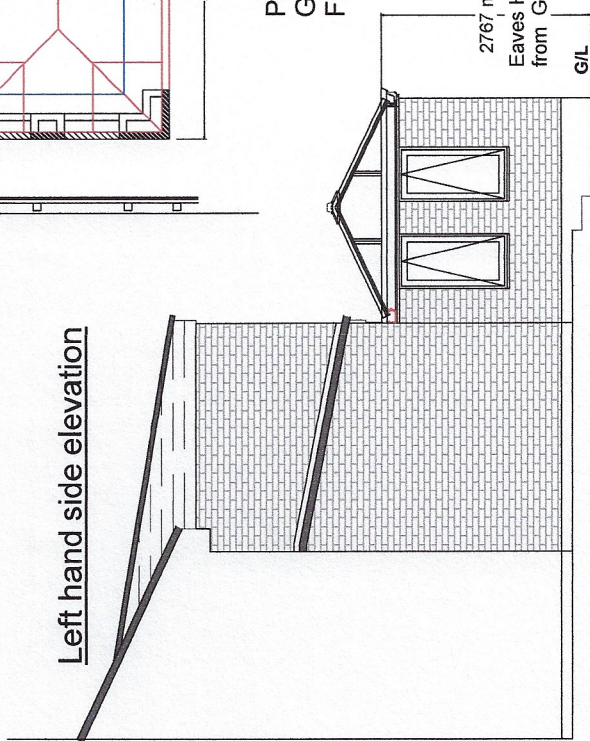

Start in 1m from corner

Proposed Orangery to be White PVC frames.
Glazed framed Tinted Glass roofing at 25° pitch.
Face brick walling to match house face brick.

ADDRESS 33 Cheviot Close Ramsbottom BURY, BL0 9LL	REF. NO. 390601122	SCALE 1 : 100 @ A4	DATE Amended 20/02/2023	Notes	DRAWN BY HOWARD BLAND Clearview Home Improvements Tel- 07539 749466 E-mail - hbland43@gmail.com
--	-----------------------	-----------------------	-------------------------------	-------	---

Proposed Plan and Elevations
For ; Mr & Mrs Ferguson