
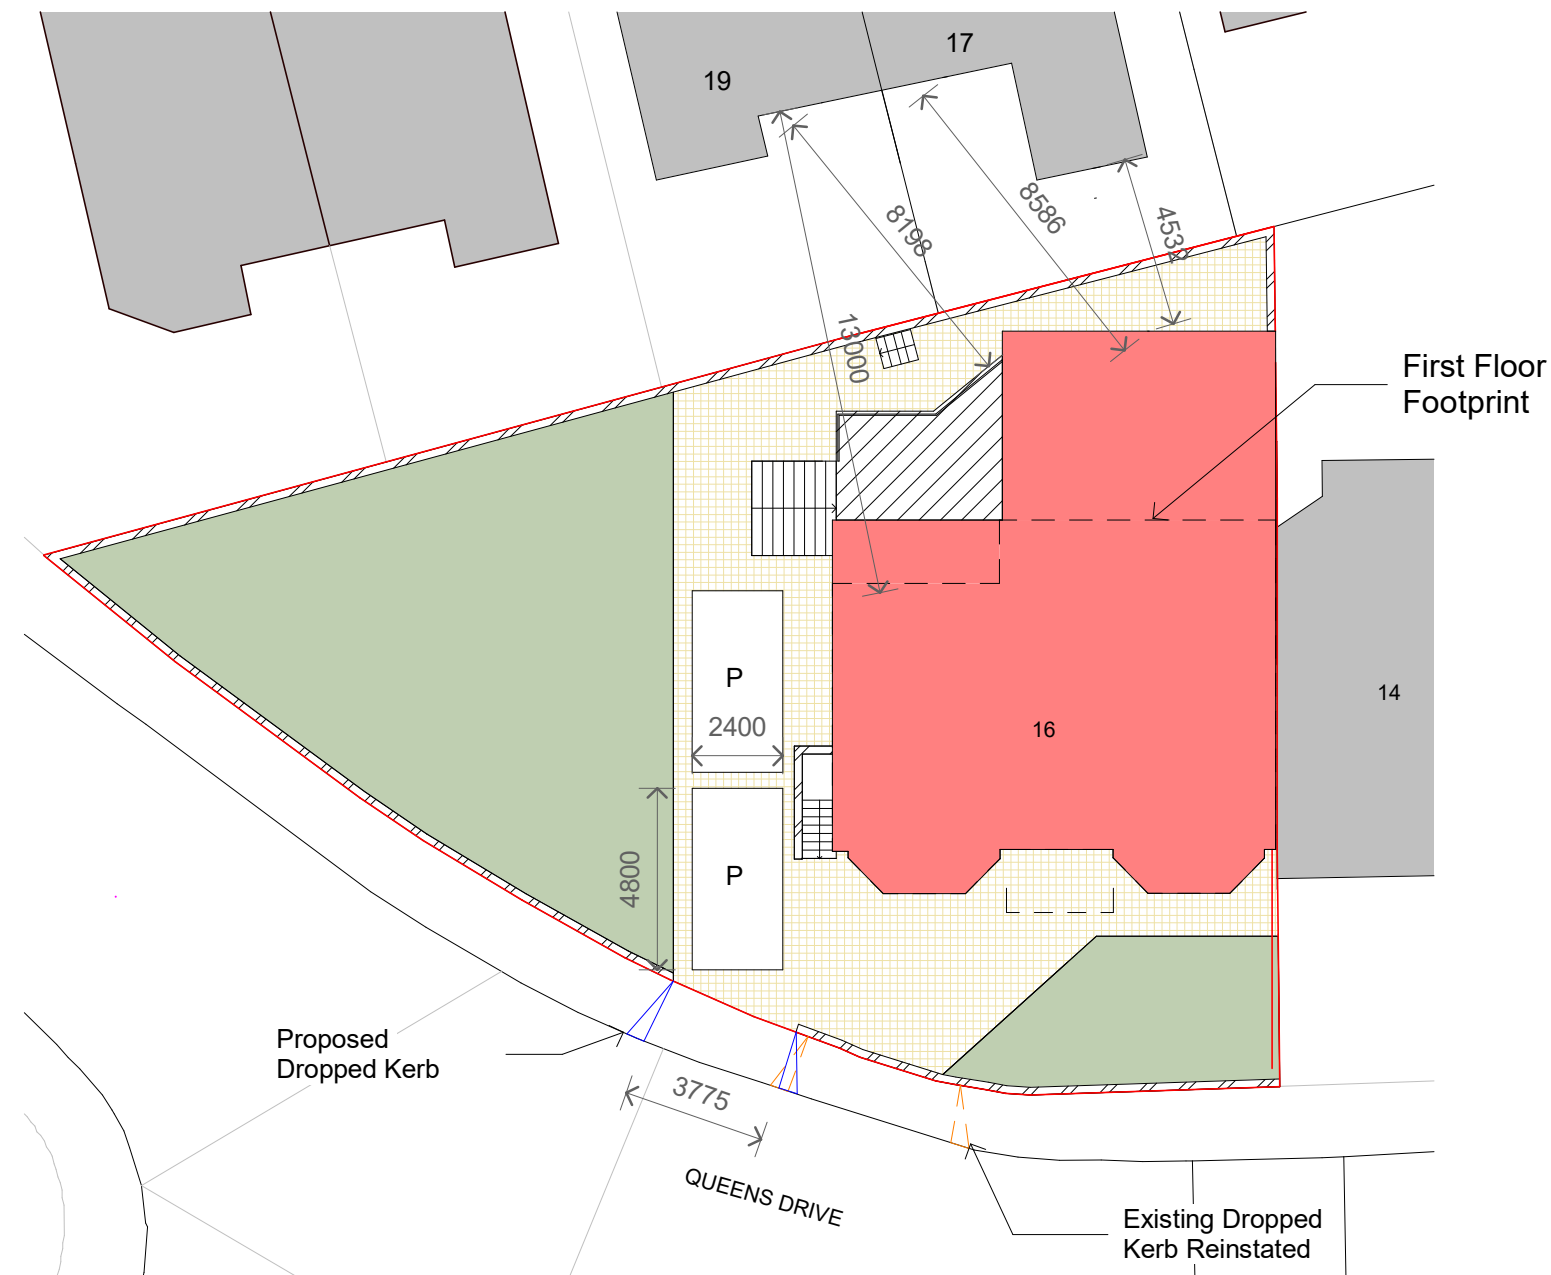


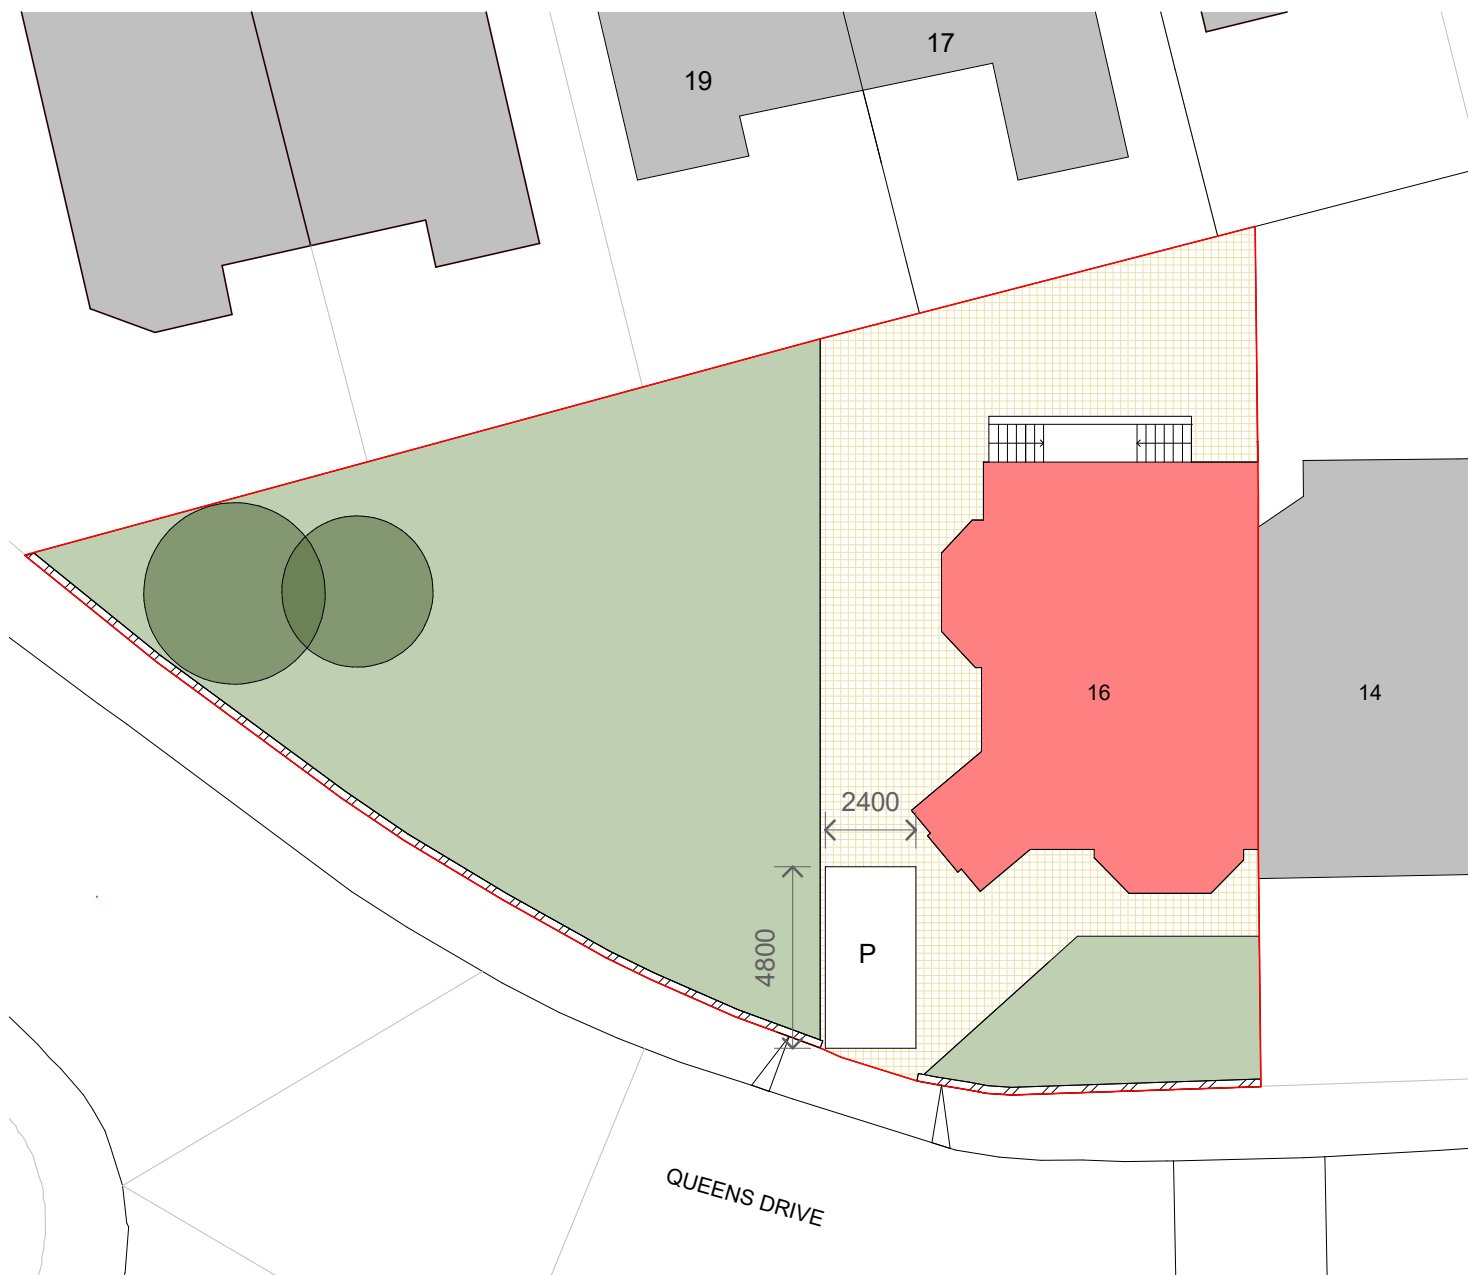

-  Building
-  Grass
-  Existing trees
-  Path/Paving
-  Decking
-  Garden Wall

PROJECT	16 Queens Drive	PROJECT NUMBER		DRAWING NUMBER		REV	6	Dimensions added	16/05/2023	 S T U D I O S www.golds sketch.co.uk info@golds sketch.co.uk 0161 792 9595	
TITLE	Site - Existing & Proposed	GSS22133		004		6	5	Revised First Floor	15/05/2023		
CLIENT	Saul	DRAWN BY	CHECKED BY	DATE	SCALE (@ A1)	4	Revised Site Plan	11/05/2023			
						3	Revised Plans	10/05/2023			
							No.	Description	Date		
							STATUS			PLANNING	NOTES © COPYRIGHT : ALL RIGHTS RESERVED. THIS DRAWING MUST NOT BE REPRODUCED WITHOUT PRIOR WRITTEN CONSENT. DRAWING TO BE USED FOR THE STATUS INDICATED ONLY. ALL DIMENSIONS AND SETTING OUT SHALL BE CHECKED AND CONFIRMED ON SITE. ANY DISCREPANCIES TO BE REPORTED TO THE DESIGNER PRIOR TO THE COMMENCEMENT OF ANY WORK. ALL WORK AND MATERIALS TO BE IN ACCORDANCE WITH CURRENT STATUTORY LEGISLATION, RELEVANT CODES OF PRACTICE AND BRITISH STANDARDS. ALL DIMENSIONS ARE IN MILLIMETRES (UNLESS OTHERWISE STATED).