




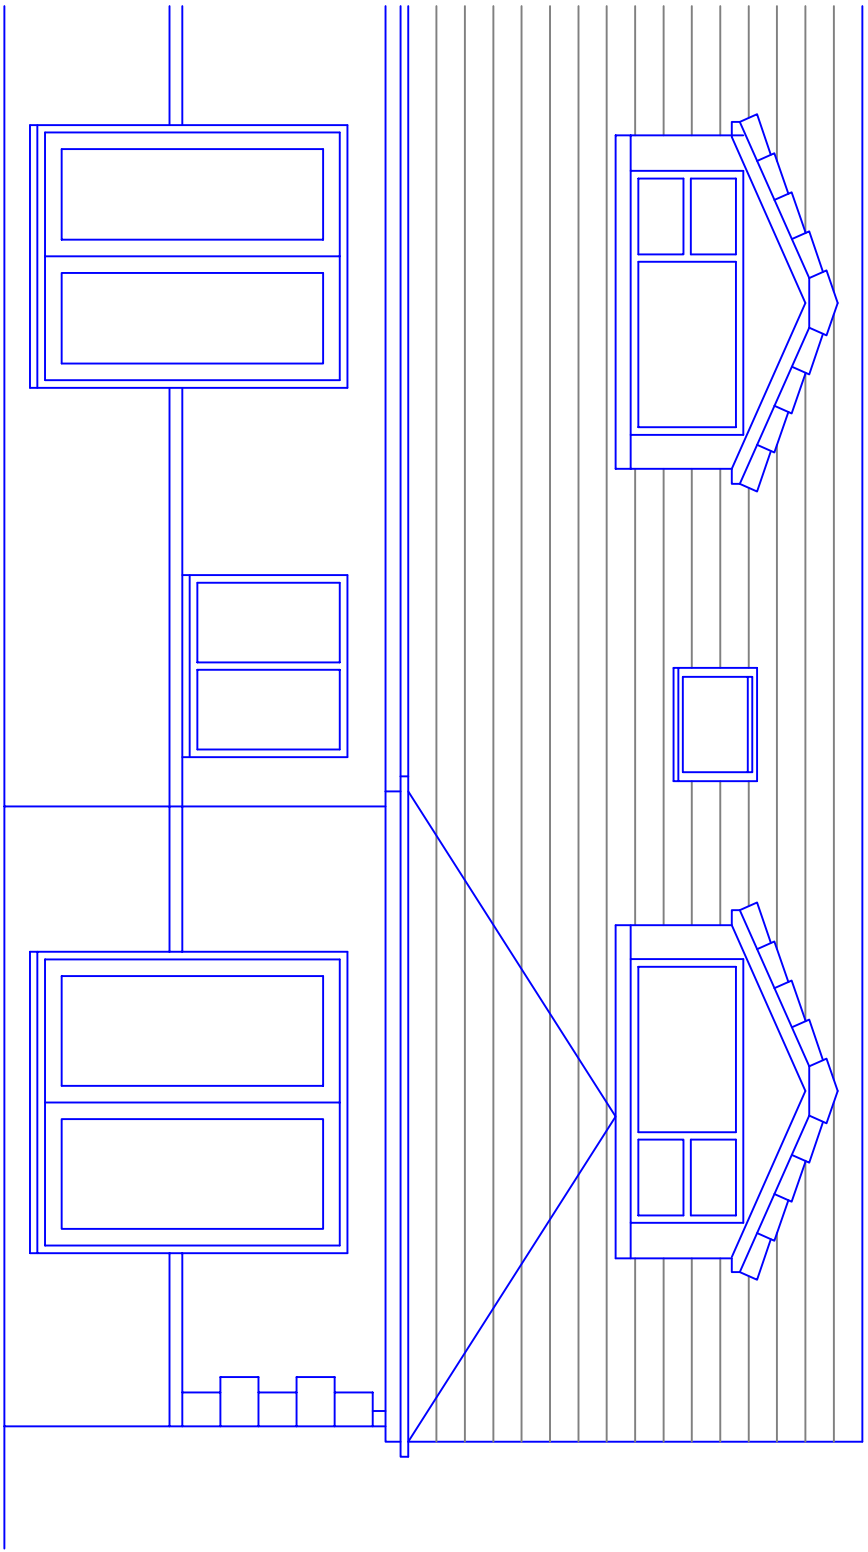


Proposed Rear Elevation
No change

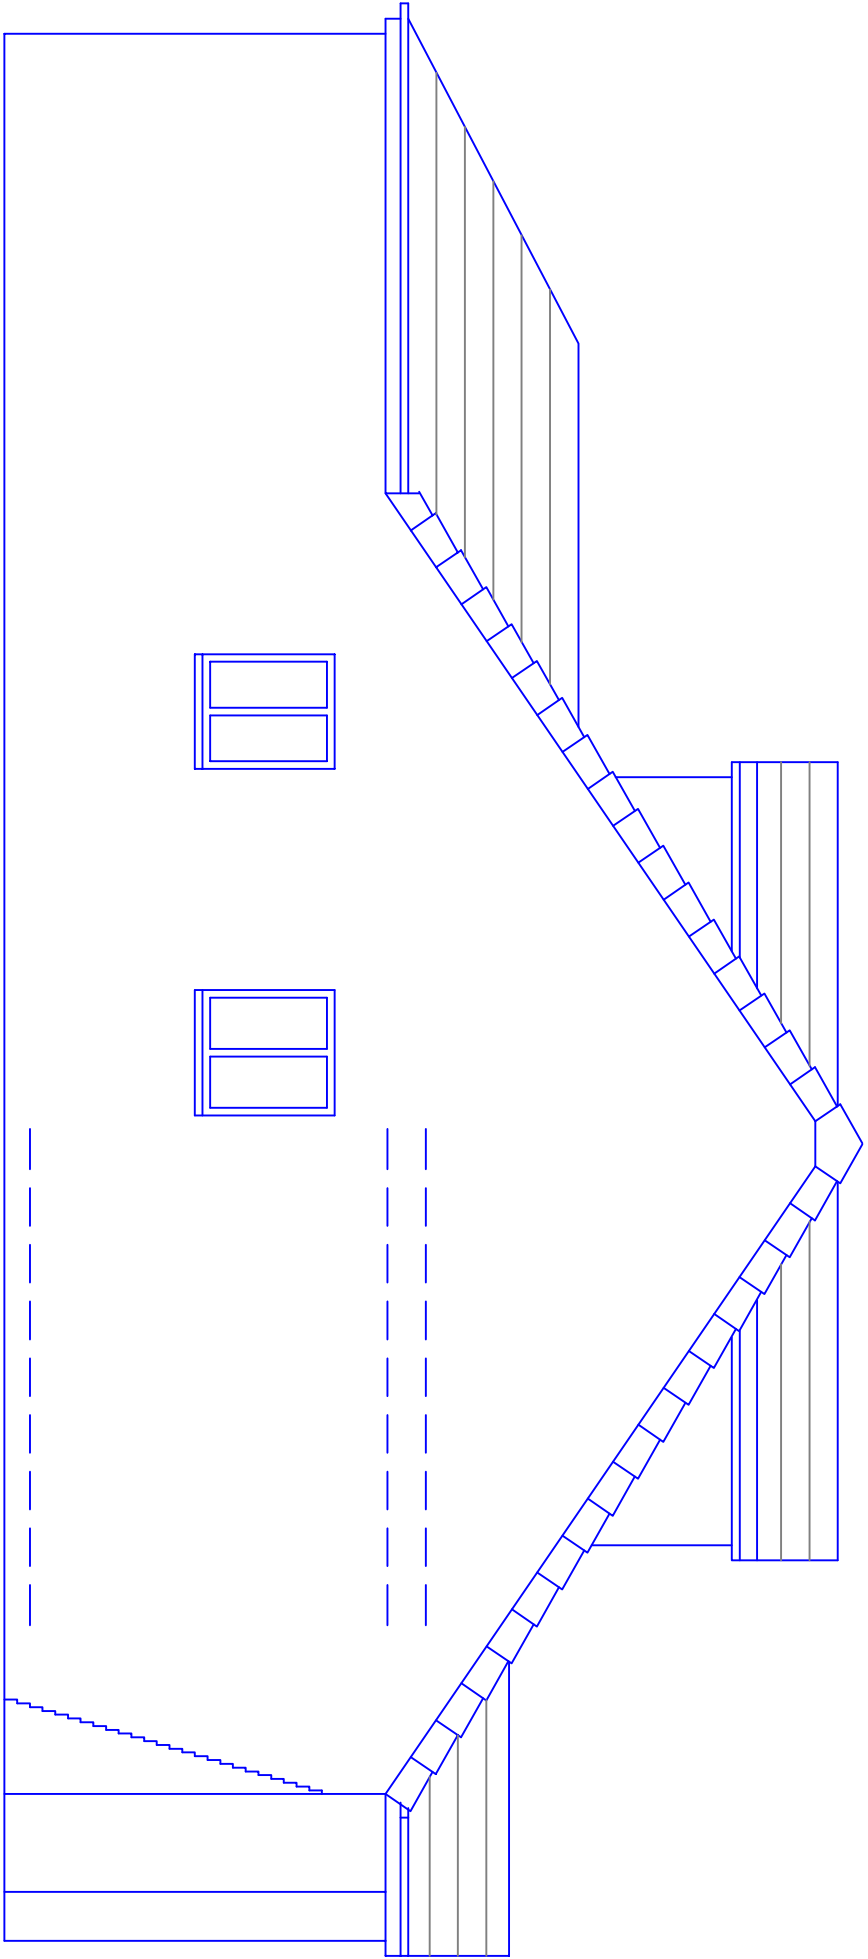


Proposed Side Elevation
No change

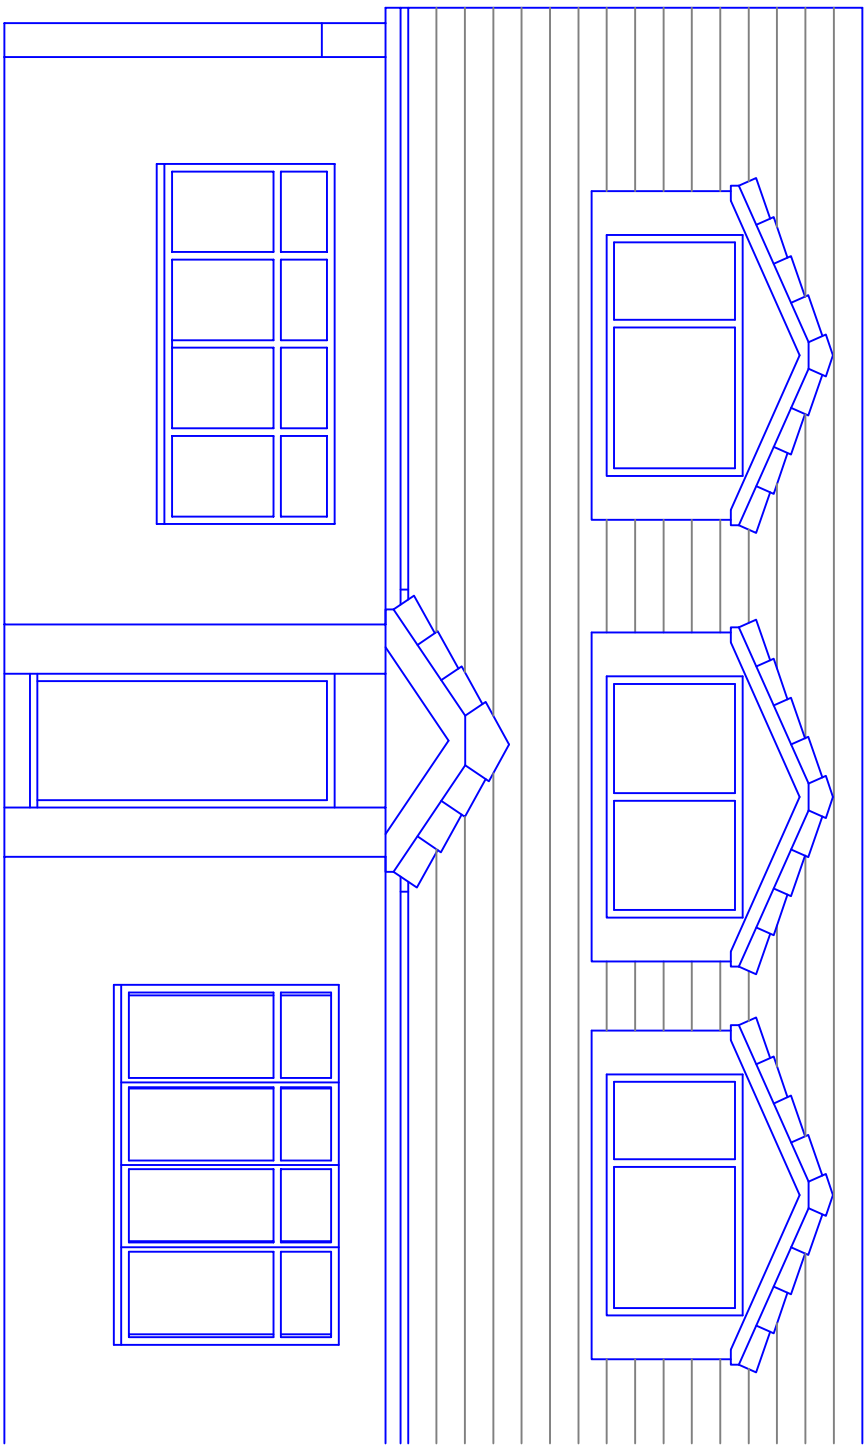

Proposed Front Elevation

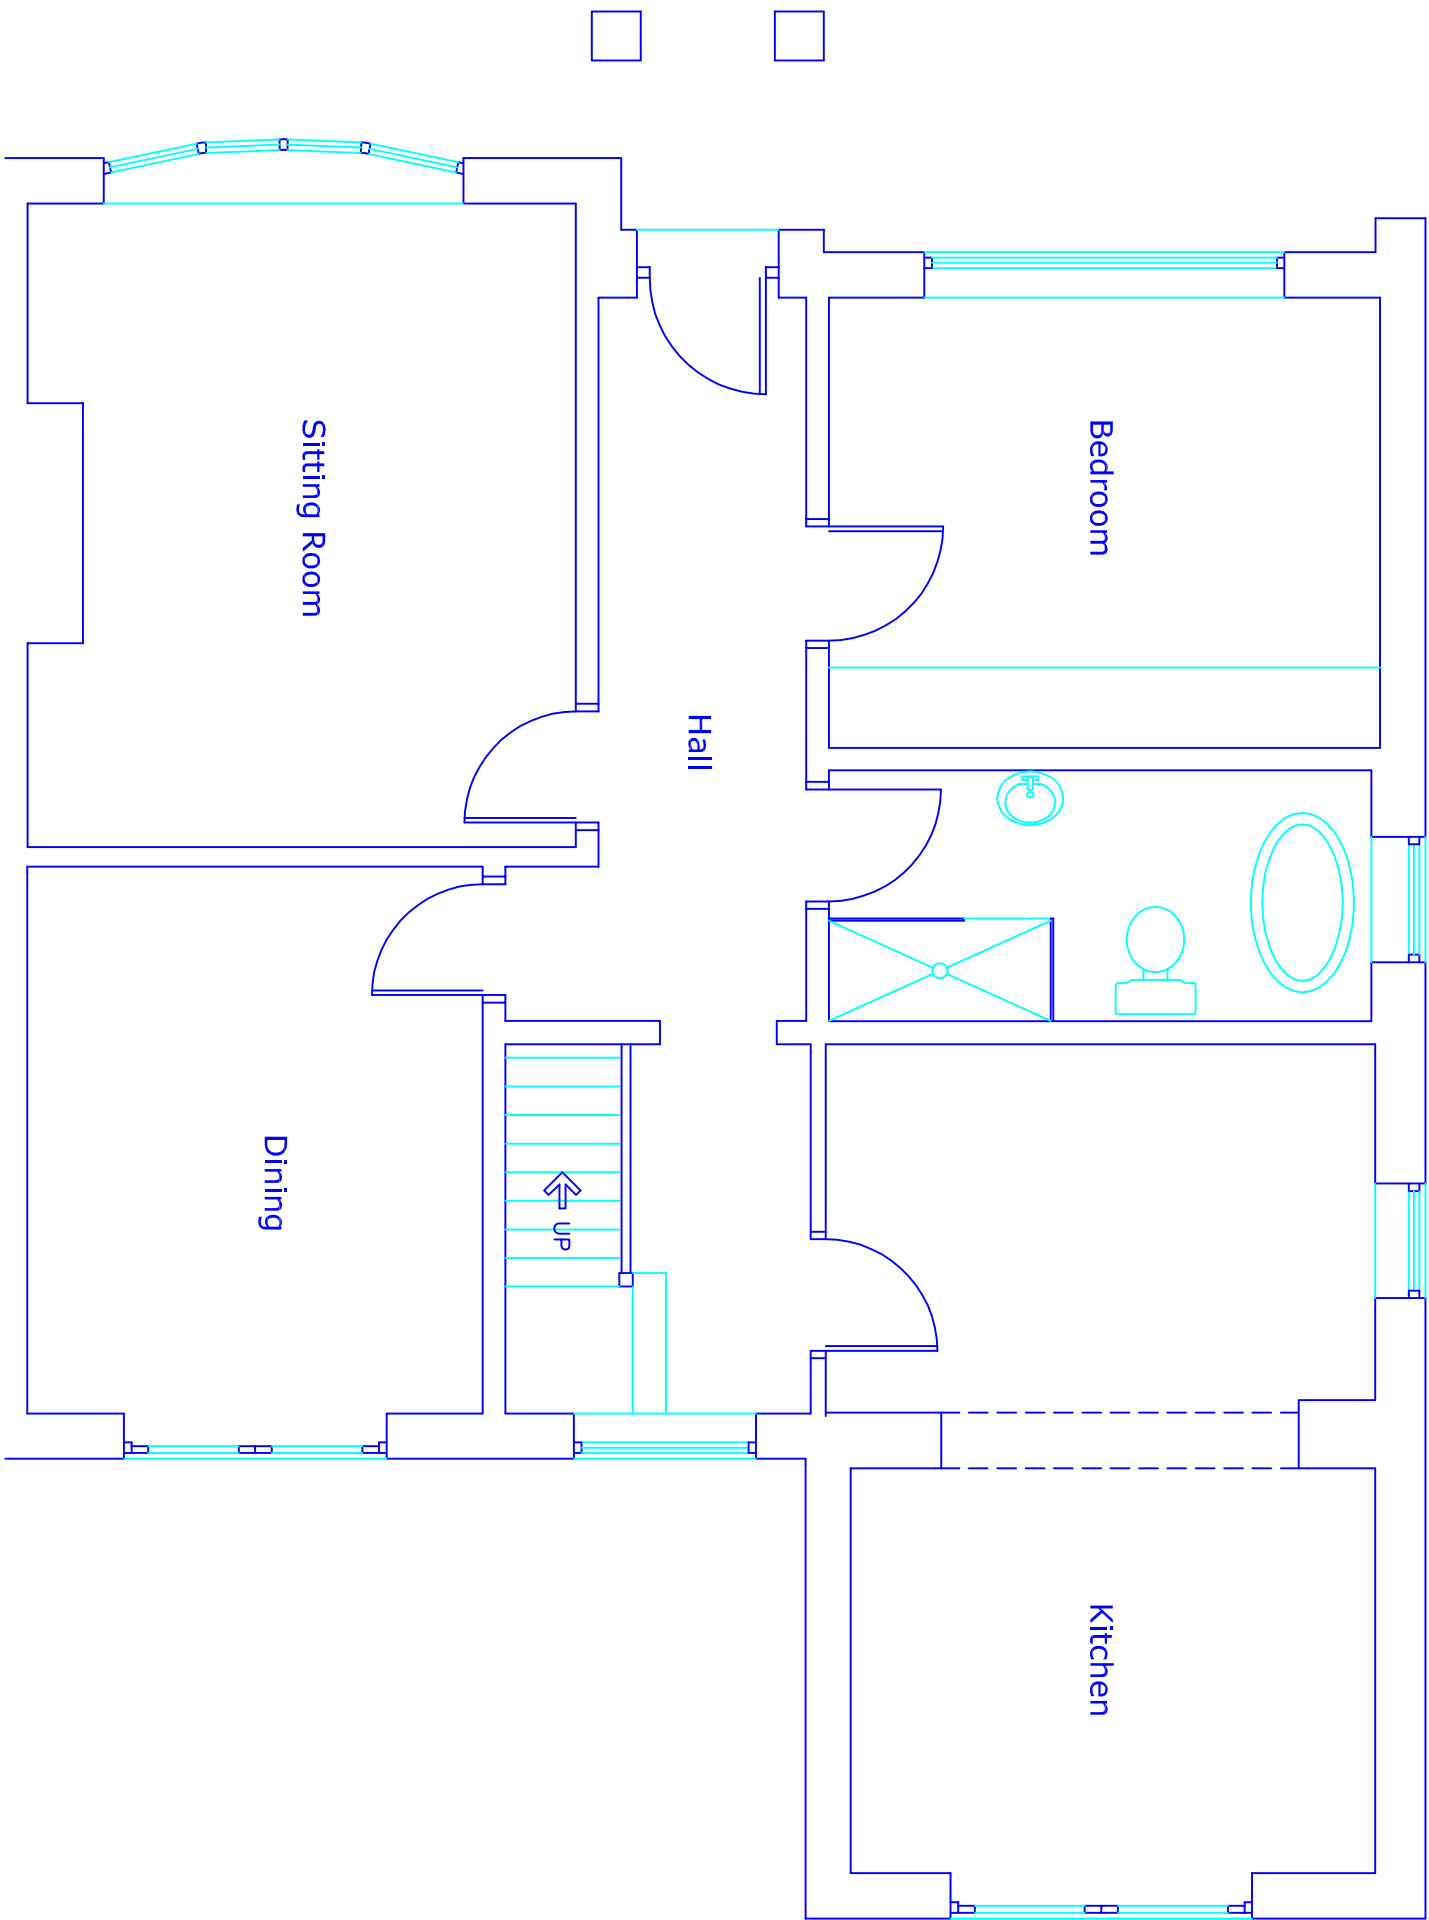

Proposed Ground Floor Plan
No change

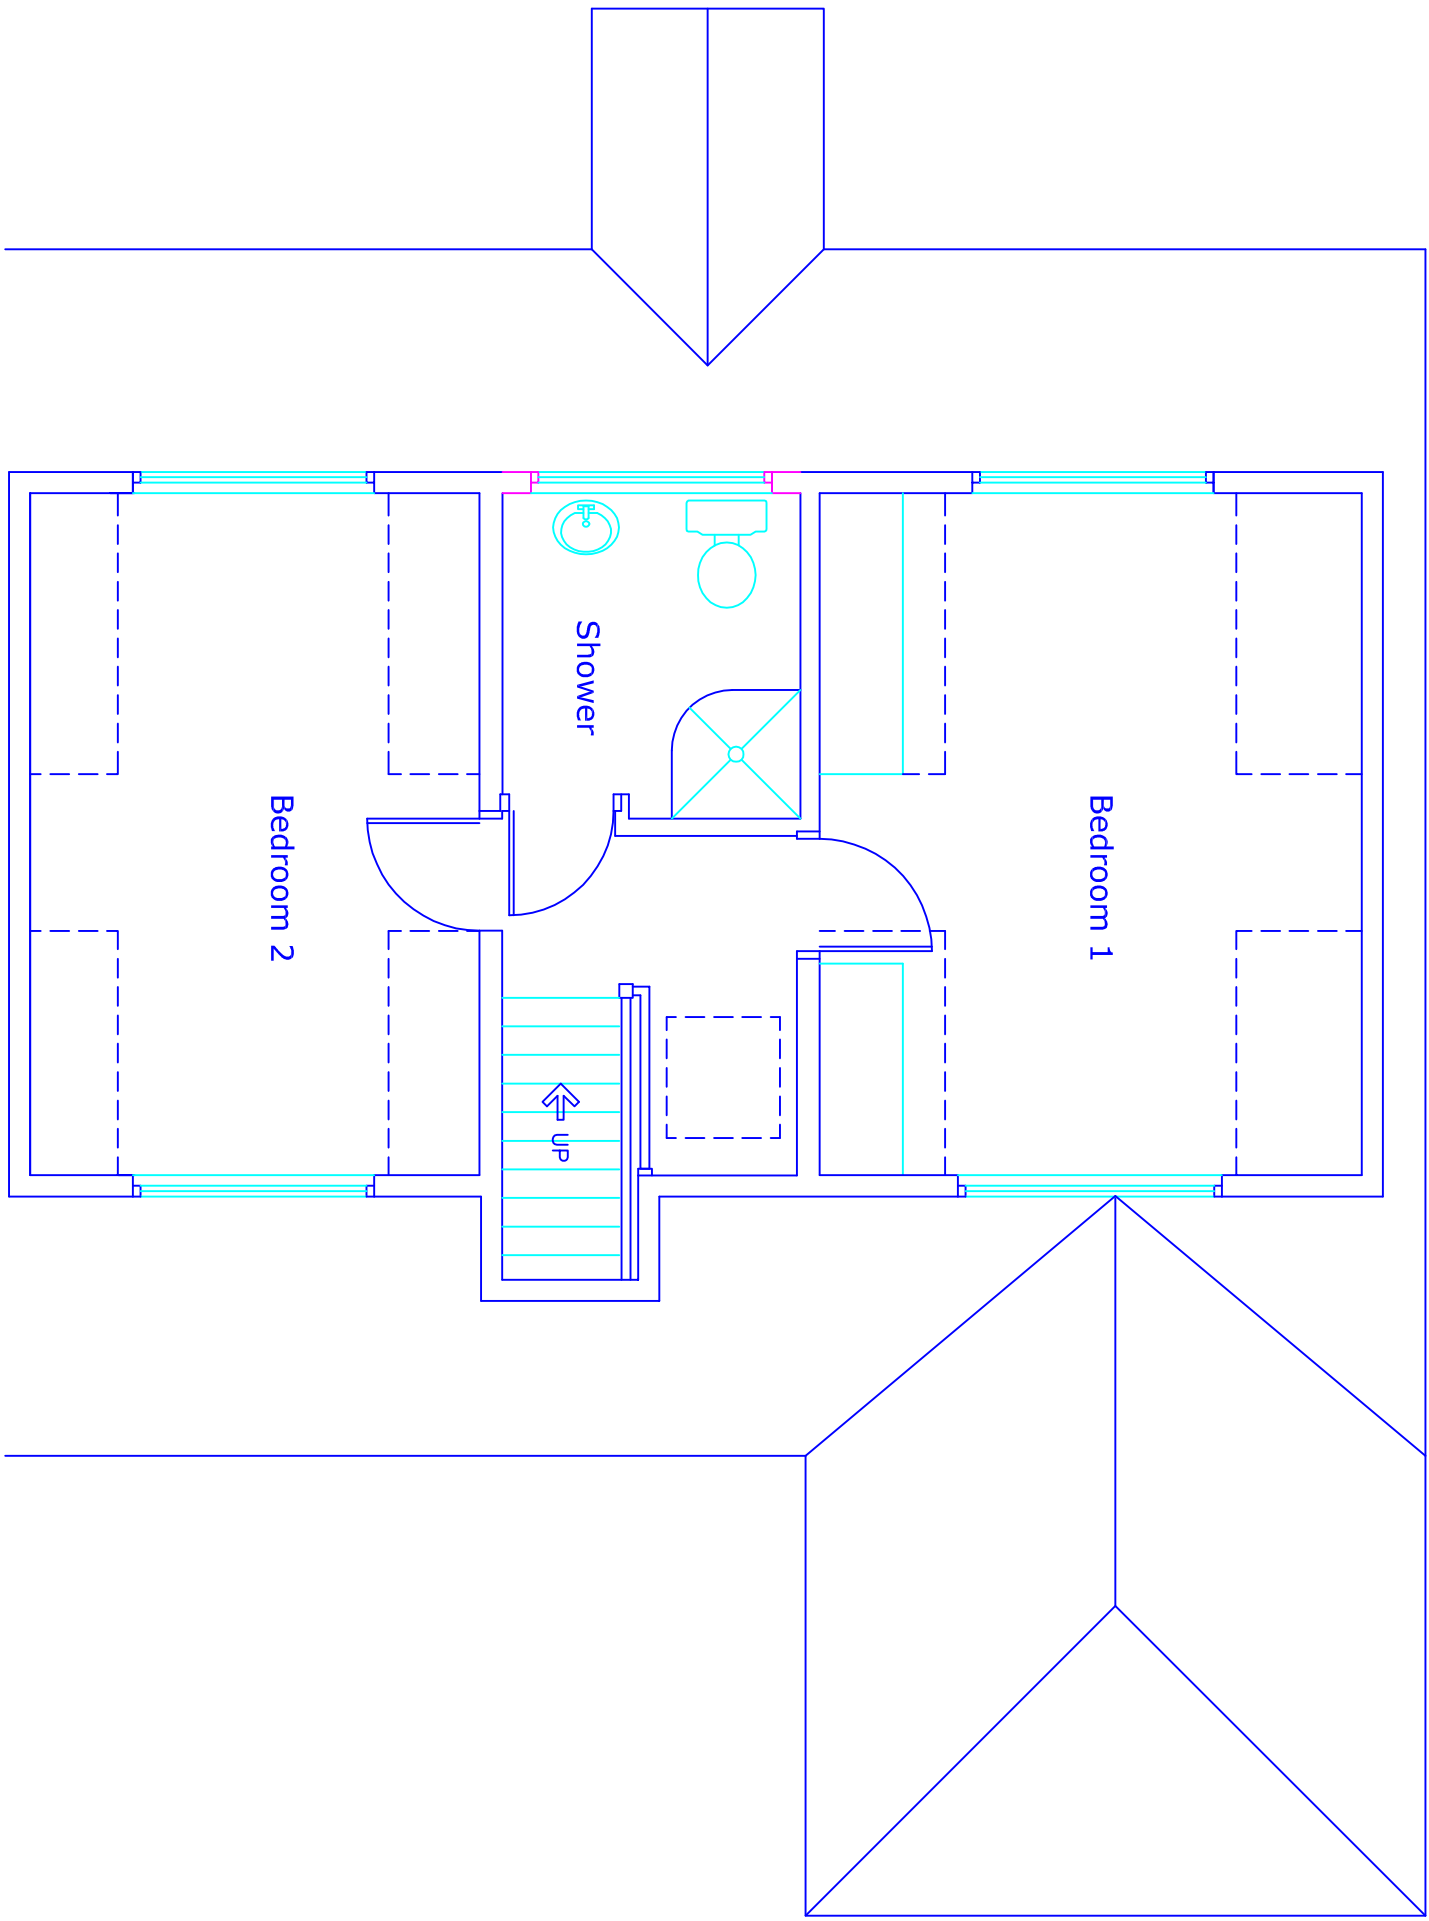

Proposed First Floor Plan

This drawing and design concept is the property of PPV design. It should not be reproduced without written permission

2 Helmshore Road, Holcombe Village
Ramsbottom, Lancashire BL8 4PA
Gary Dearden (JK homes) Diphych R13A
gdm@ppv-design.co.uk www.ppv-design.co.uk
T: 0706 822751 M: 07712 669482

0123m

37 Kendal Road West
Bury
BL0 9SY
Holcombe Brook

scale 1:50 at A1
October 2022
Proposed Plans
and Elevations

PPV design Ltd