
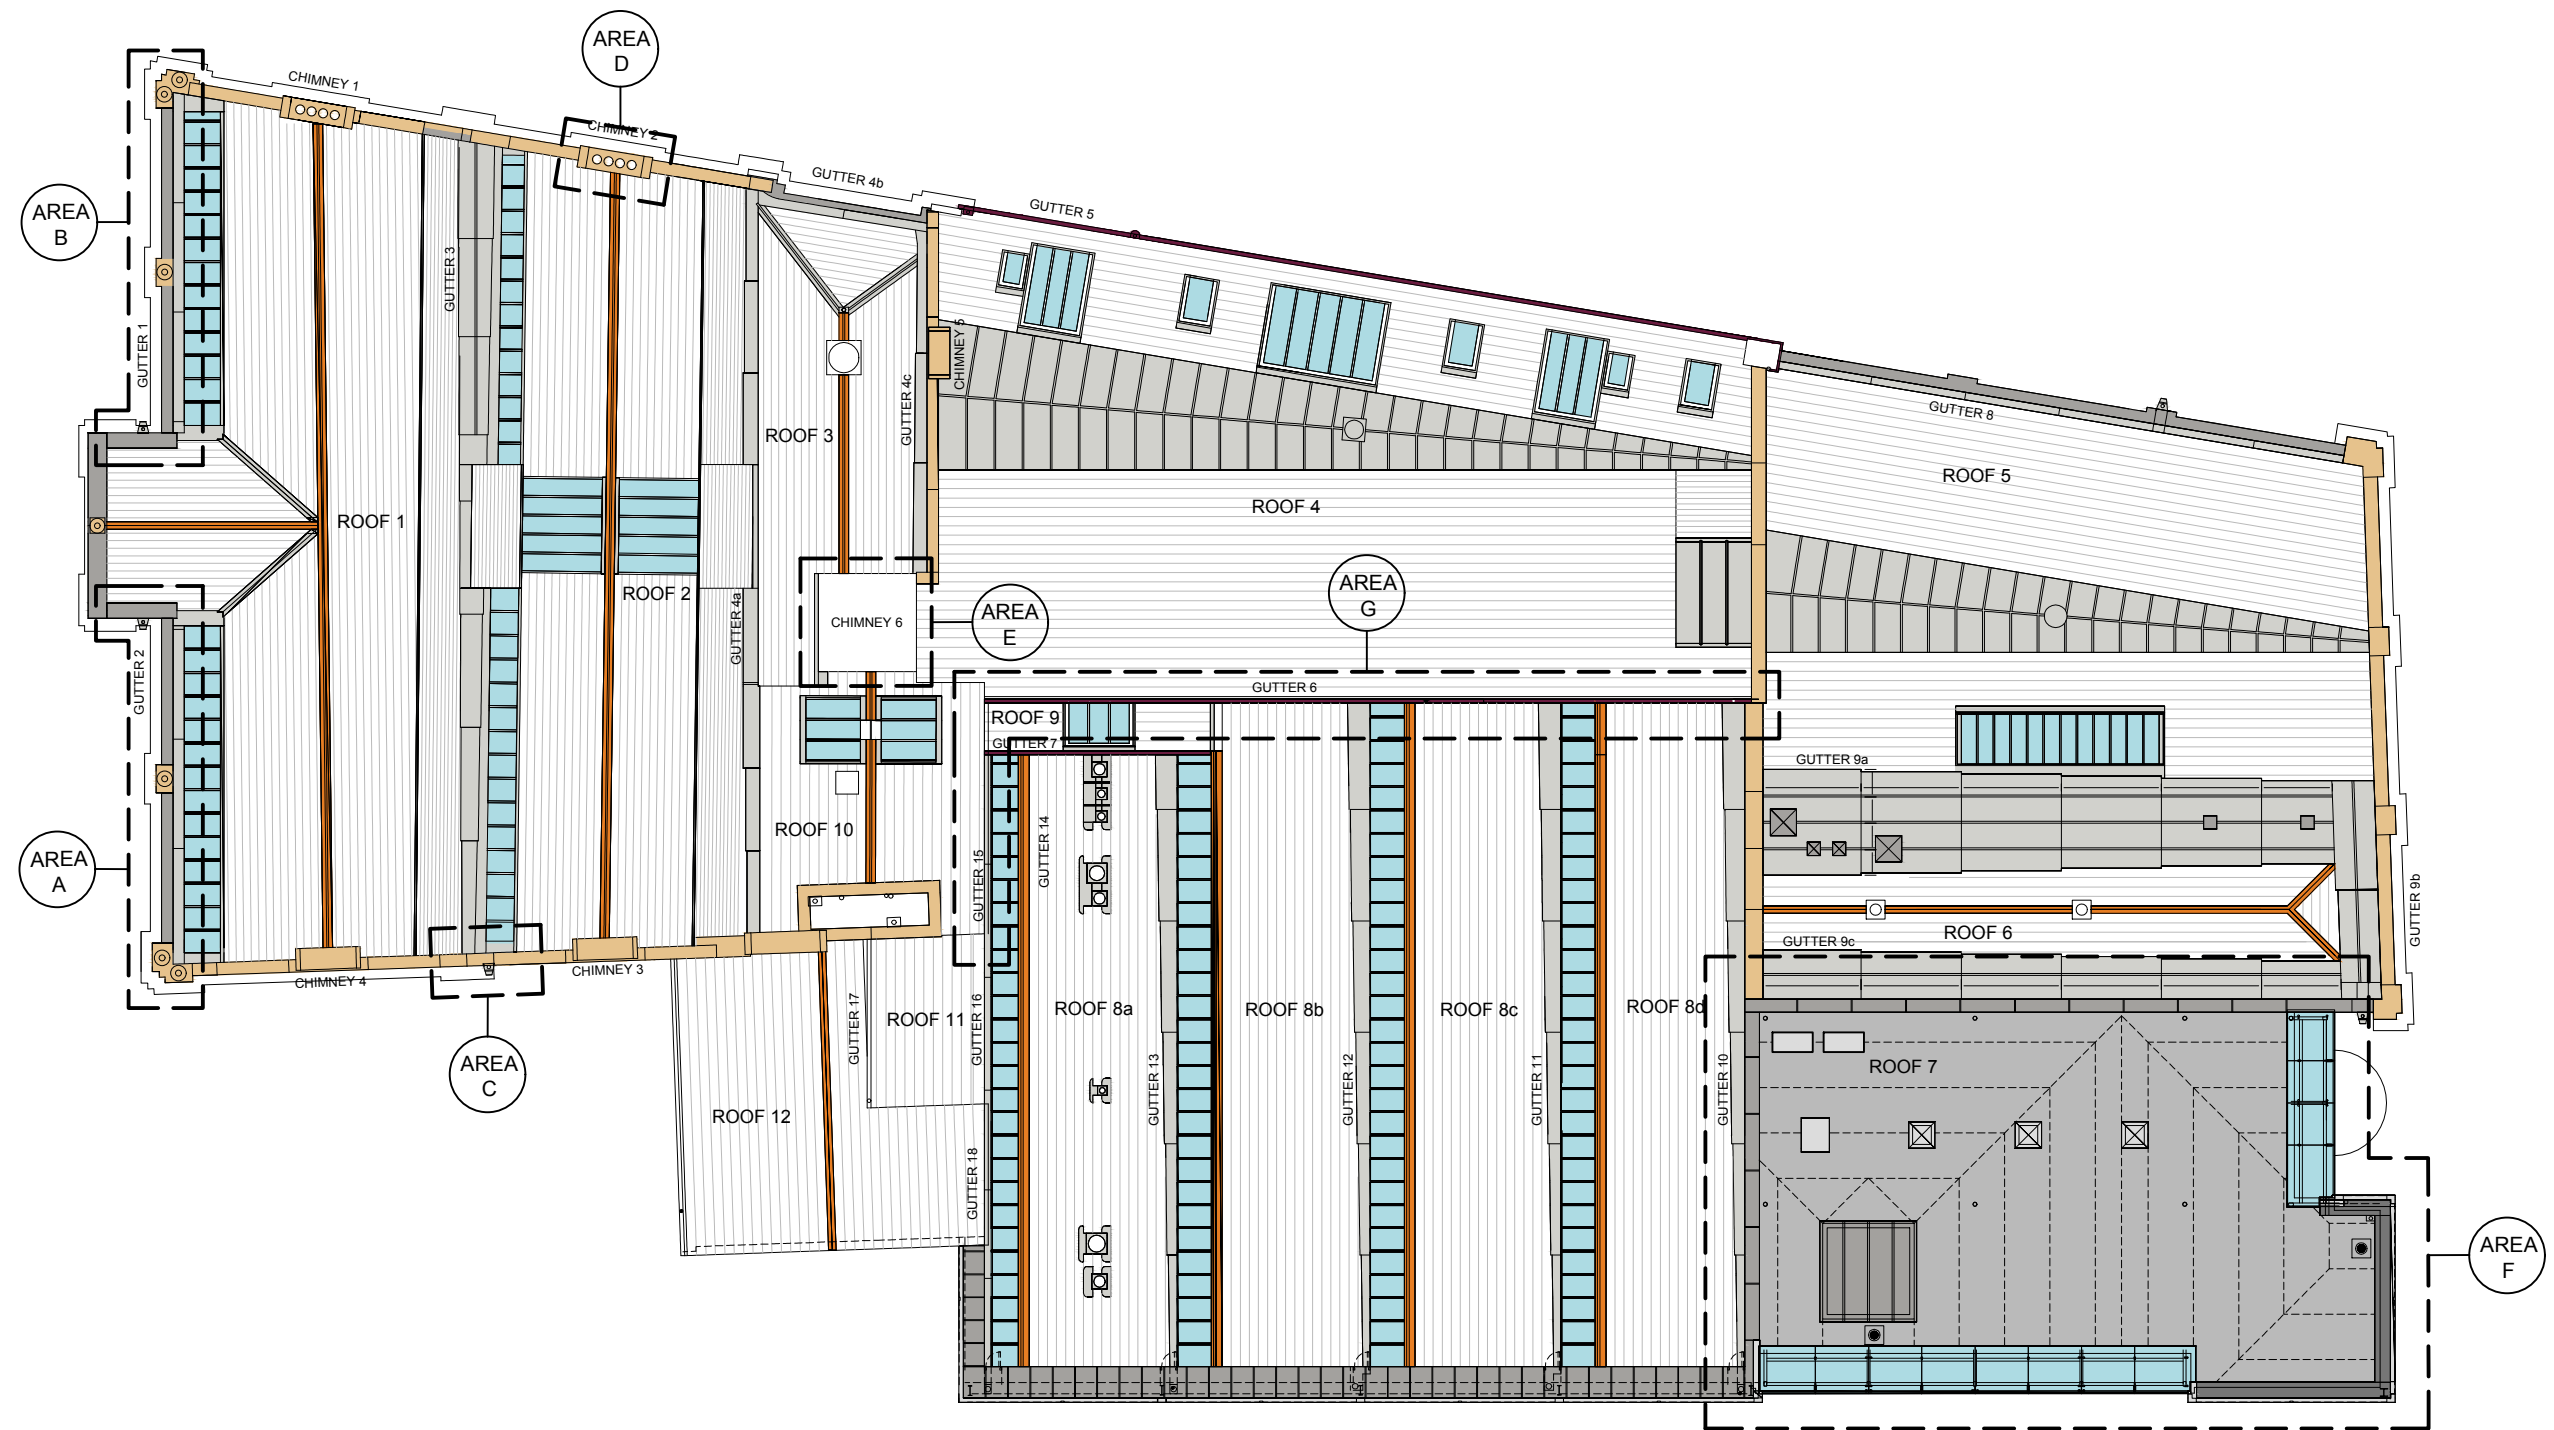


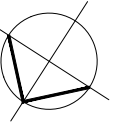

Scope of Work (Work Areas)

**Note**  
Schedule of works and specification  
to be read alongside drawings.

PROJECT BURY FUSILIERS MUSEUM

JOB NUMBER BUFM.01

DRAWING TITLE LOCATION AND EXISTING ROOF PLAN

DRAWING STATUS WORK IN PROGRESS

DRAWING NO. 001

REVISION -

SIZE & SCALE 1:200 @ A3

© Chambers Conservation Ltd  
jennifer@chambersconservation.com  
rob@chambersconservation.com  
07484 133270 or 07919 300428  
www.chambersconservation.com

Registered in England and Wales, no. 09787239  
Registered address: Mercury House, High St,  
Tattenhall, Chester, CH3 9PX

Do not scale from this drawing unless agreed

CHAMBERS  
ARCHITECTURE · CONSERVATION