


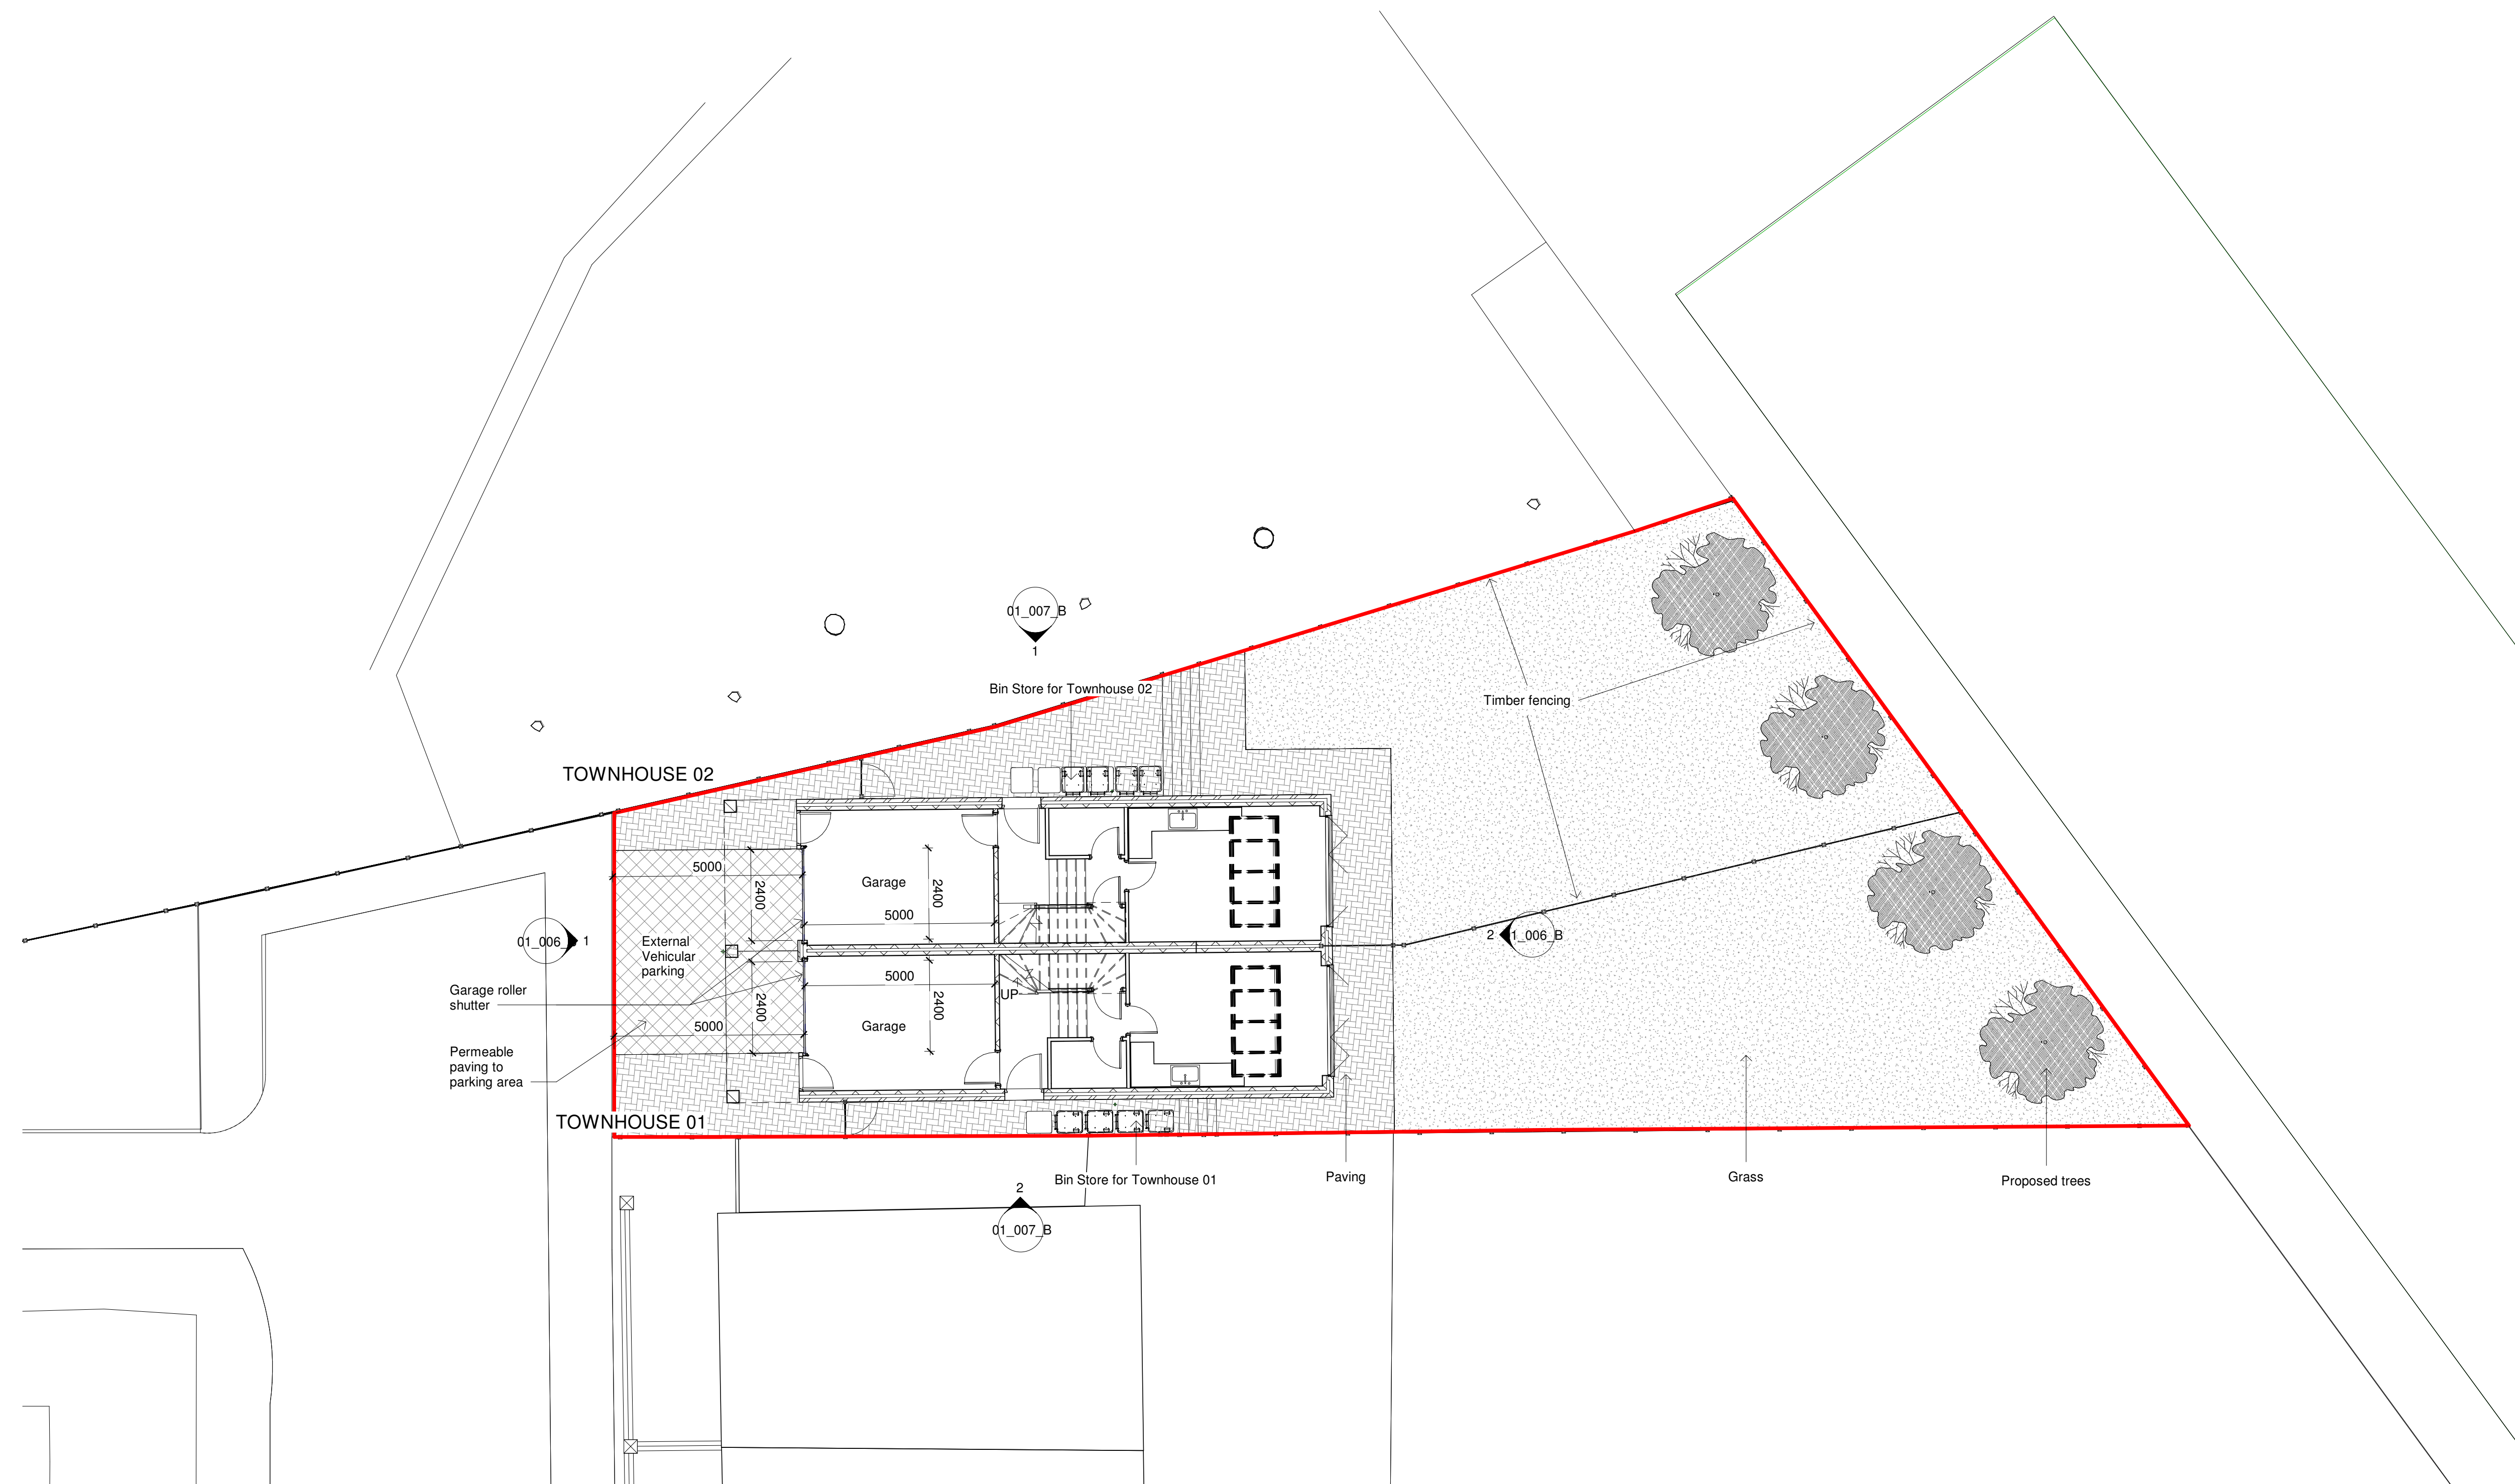

A horizontal scale bar with a total length of 10m. It is divided into 10 equal segments, each labeled 1m. The segments are alternating black and white.

NOTES:

**SEED**  
Architects

Parsonage Chambers  
3 Parsonage  
Manchester  
M3 2HW

● Tel: 0161 832 5750 ● E: [office@seedarchitects.co.uk](mailto:office@seedarchitects.co.uk) ●

job title  
24 Brookfield | Prestwich

|                    |  |
|--------------------|--|
| drawing title      |  |
| Proposed Site Plan |  |

|                     |      |                              |           |
|---------------------|------|------------------------------|-----------|
| Project no.<br>3268 | Type | Seed drawing no.<br>01_001_B | Rev.<br>A |
|---------------------|------|------------------------------|-----------|