



All dimensions to be checked on site by user - any discrepancies, errors or omissions to be reported to the Client before / during the course of the works. In the absence of a structural survey any structural issues and/or defects identified before or during the course of the works is to be reported to the Client. This drawing has been produced for Planning Approval only and does not constitute full working drawings for the building regulations approval.

Rev.	Description	Date	By

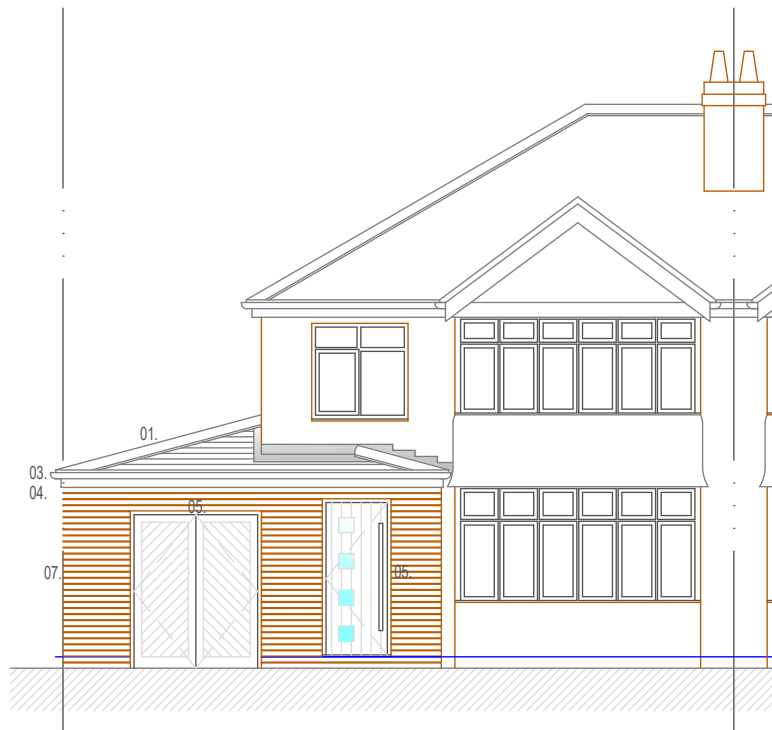

PROPOSED FRONT ELEVATION

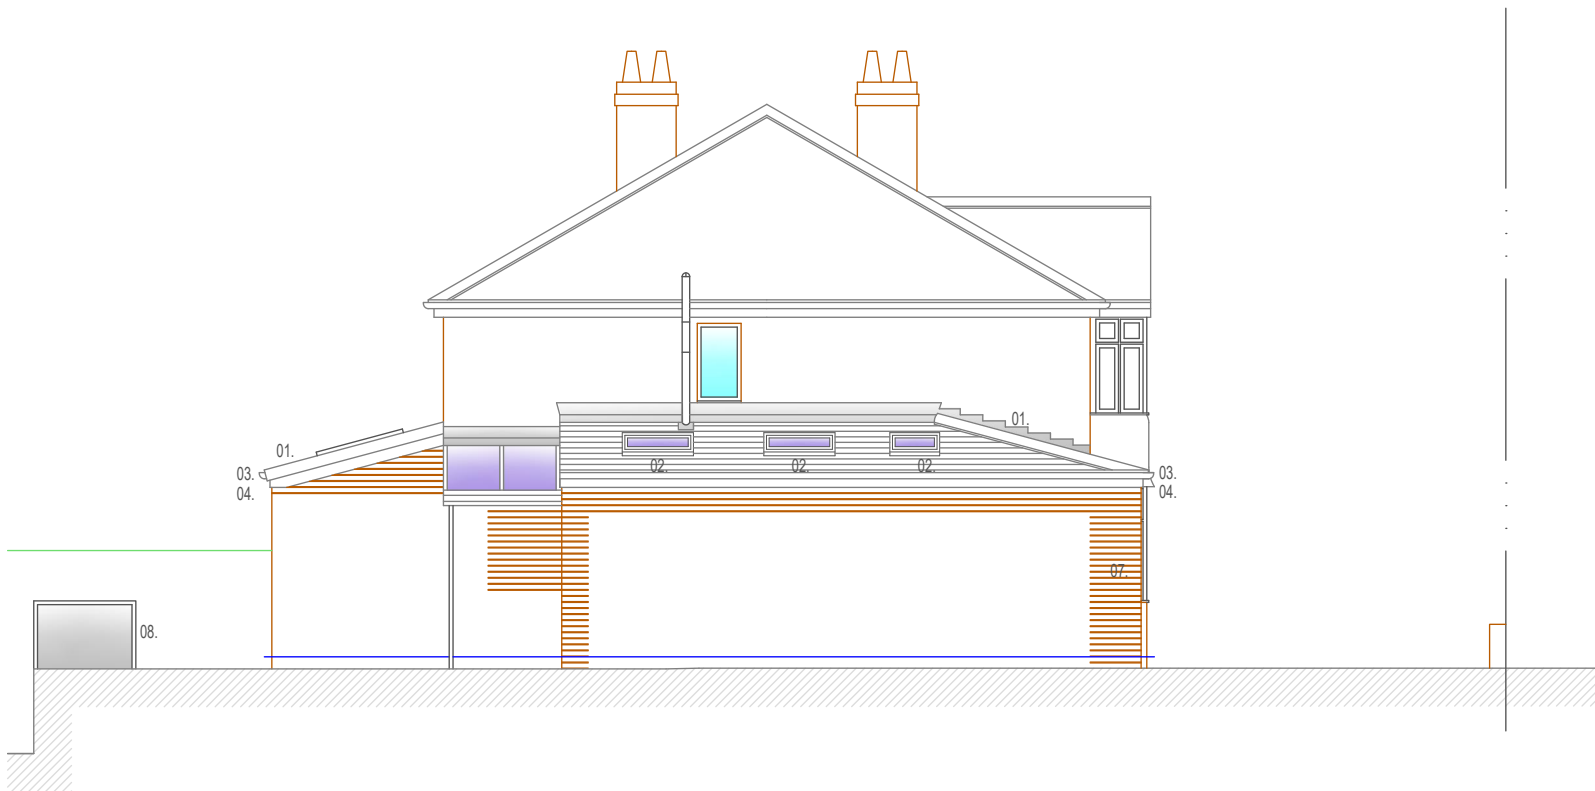


PROPOSED SIDE ELEVATION

ELEVATIONS LEGEND

- 01. Matching concrete interlocking tiles
- 02. Velux rooflight
- 03. Rainwater goods to match existing
- 04. uPVC soffits and fascias
- 05. uPVC doorset
- 06. Powder coloured aluminium doorset
- 07. Brickwork to match existing
- 08. Glazed screen
- 09. Recycled plastic or treated timber decking / steps

Scale bar 1 : 100

 

JPL Design and Construct Ltd.

www.jpldesignandconstruct.co.uk
E-mail jp@jpldesignandconstruct.co.uk
12, Ormskirk Close, Seddons Farm,
Bury, BL8 2JG
Telephone 0161 272 0643

Client	Mr. & Mrs. A. Hutchinson	Scale at A3	As stated
Site	5, Standing Ave., Bury, BL8 2DT	Project no.	HUT0001
Project	Rear and Side Single Storey Extensions	Date	22.02.22.
Title	Proposed Elevations	Drawing no.	E03
All drawings are the Copyright of JPL Design and Construct Ltd. This drawing may not be copied by any 3rd. party without prior permission.		Revision	