


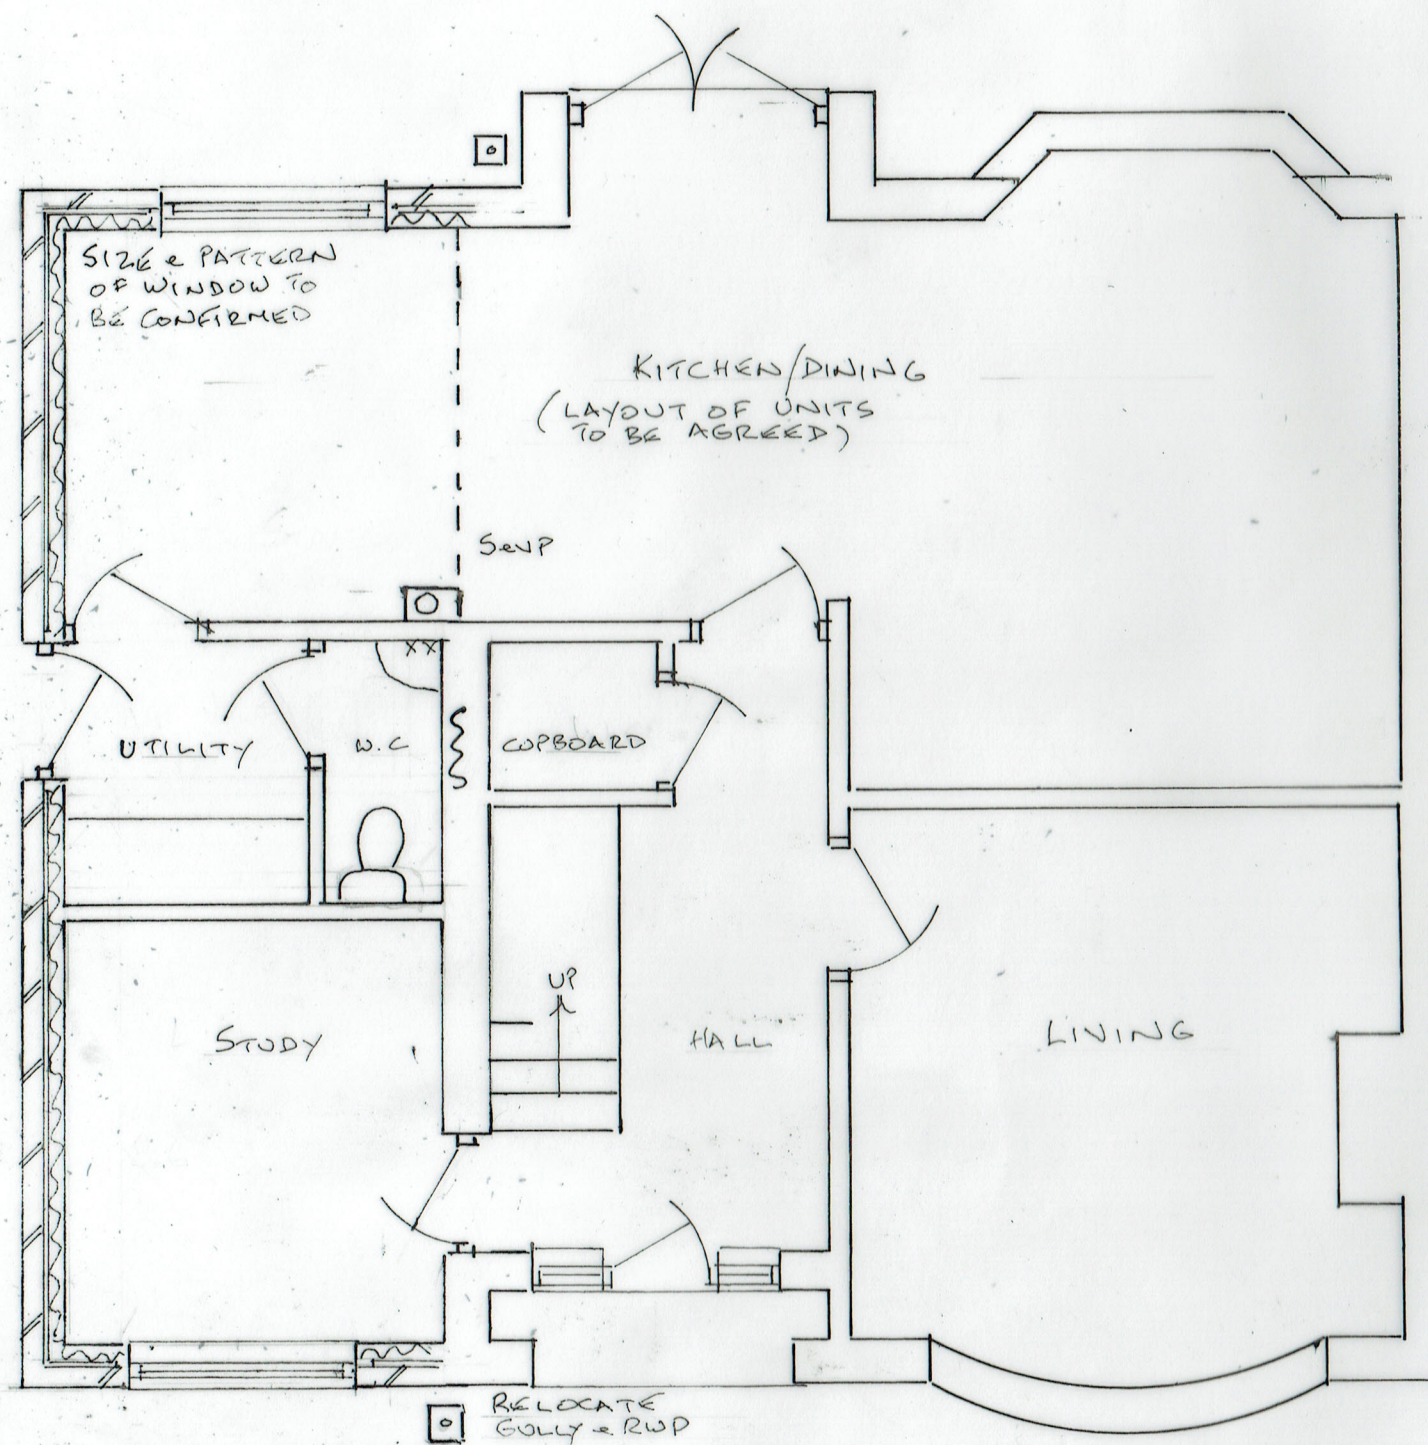

3. PROPOSED GROUND FLOOR PLAN

0 METRES 5

SCALE 1:50 @ A3

10/09/2020

20/572/03

TWO STOREY SIDE EXTENSION

89 SPRINGSIDE ROAD, BURY BL9 5JG