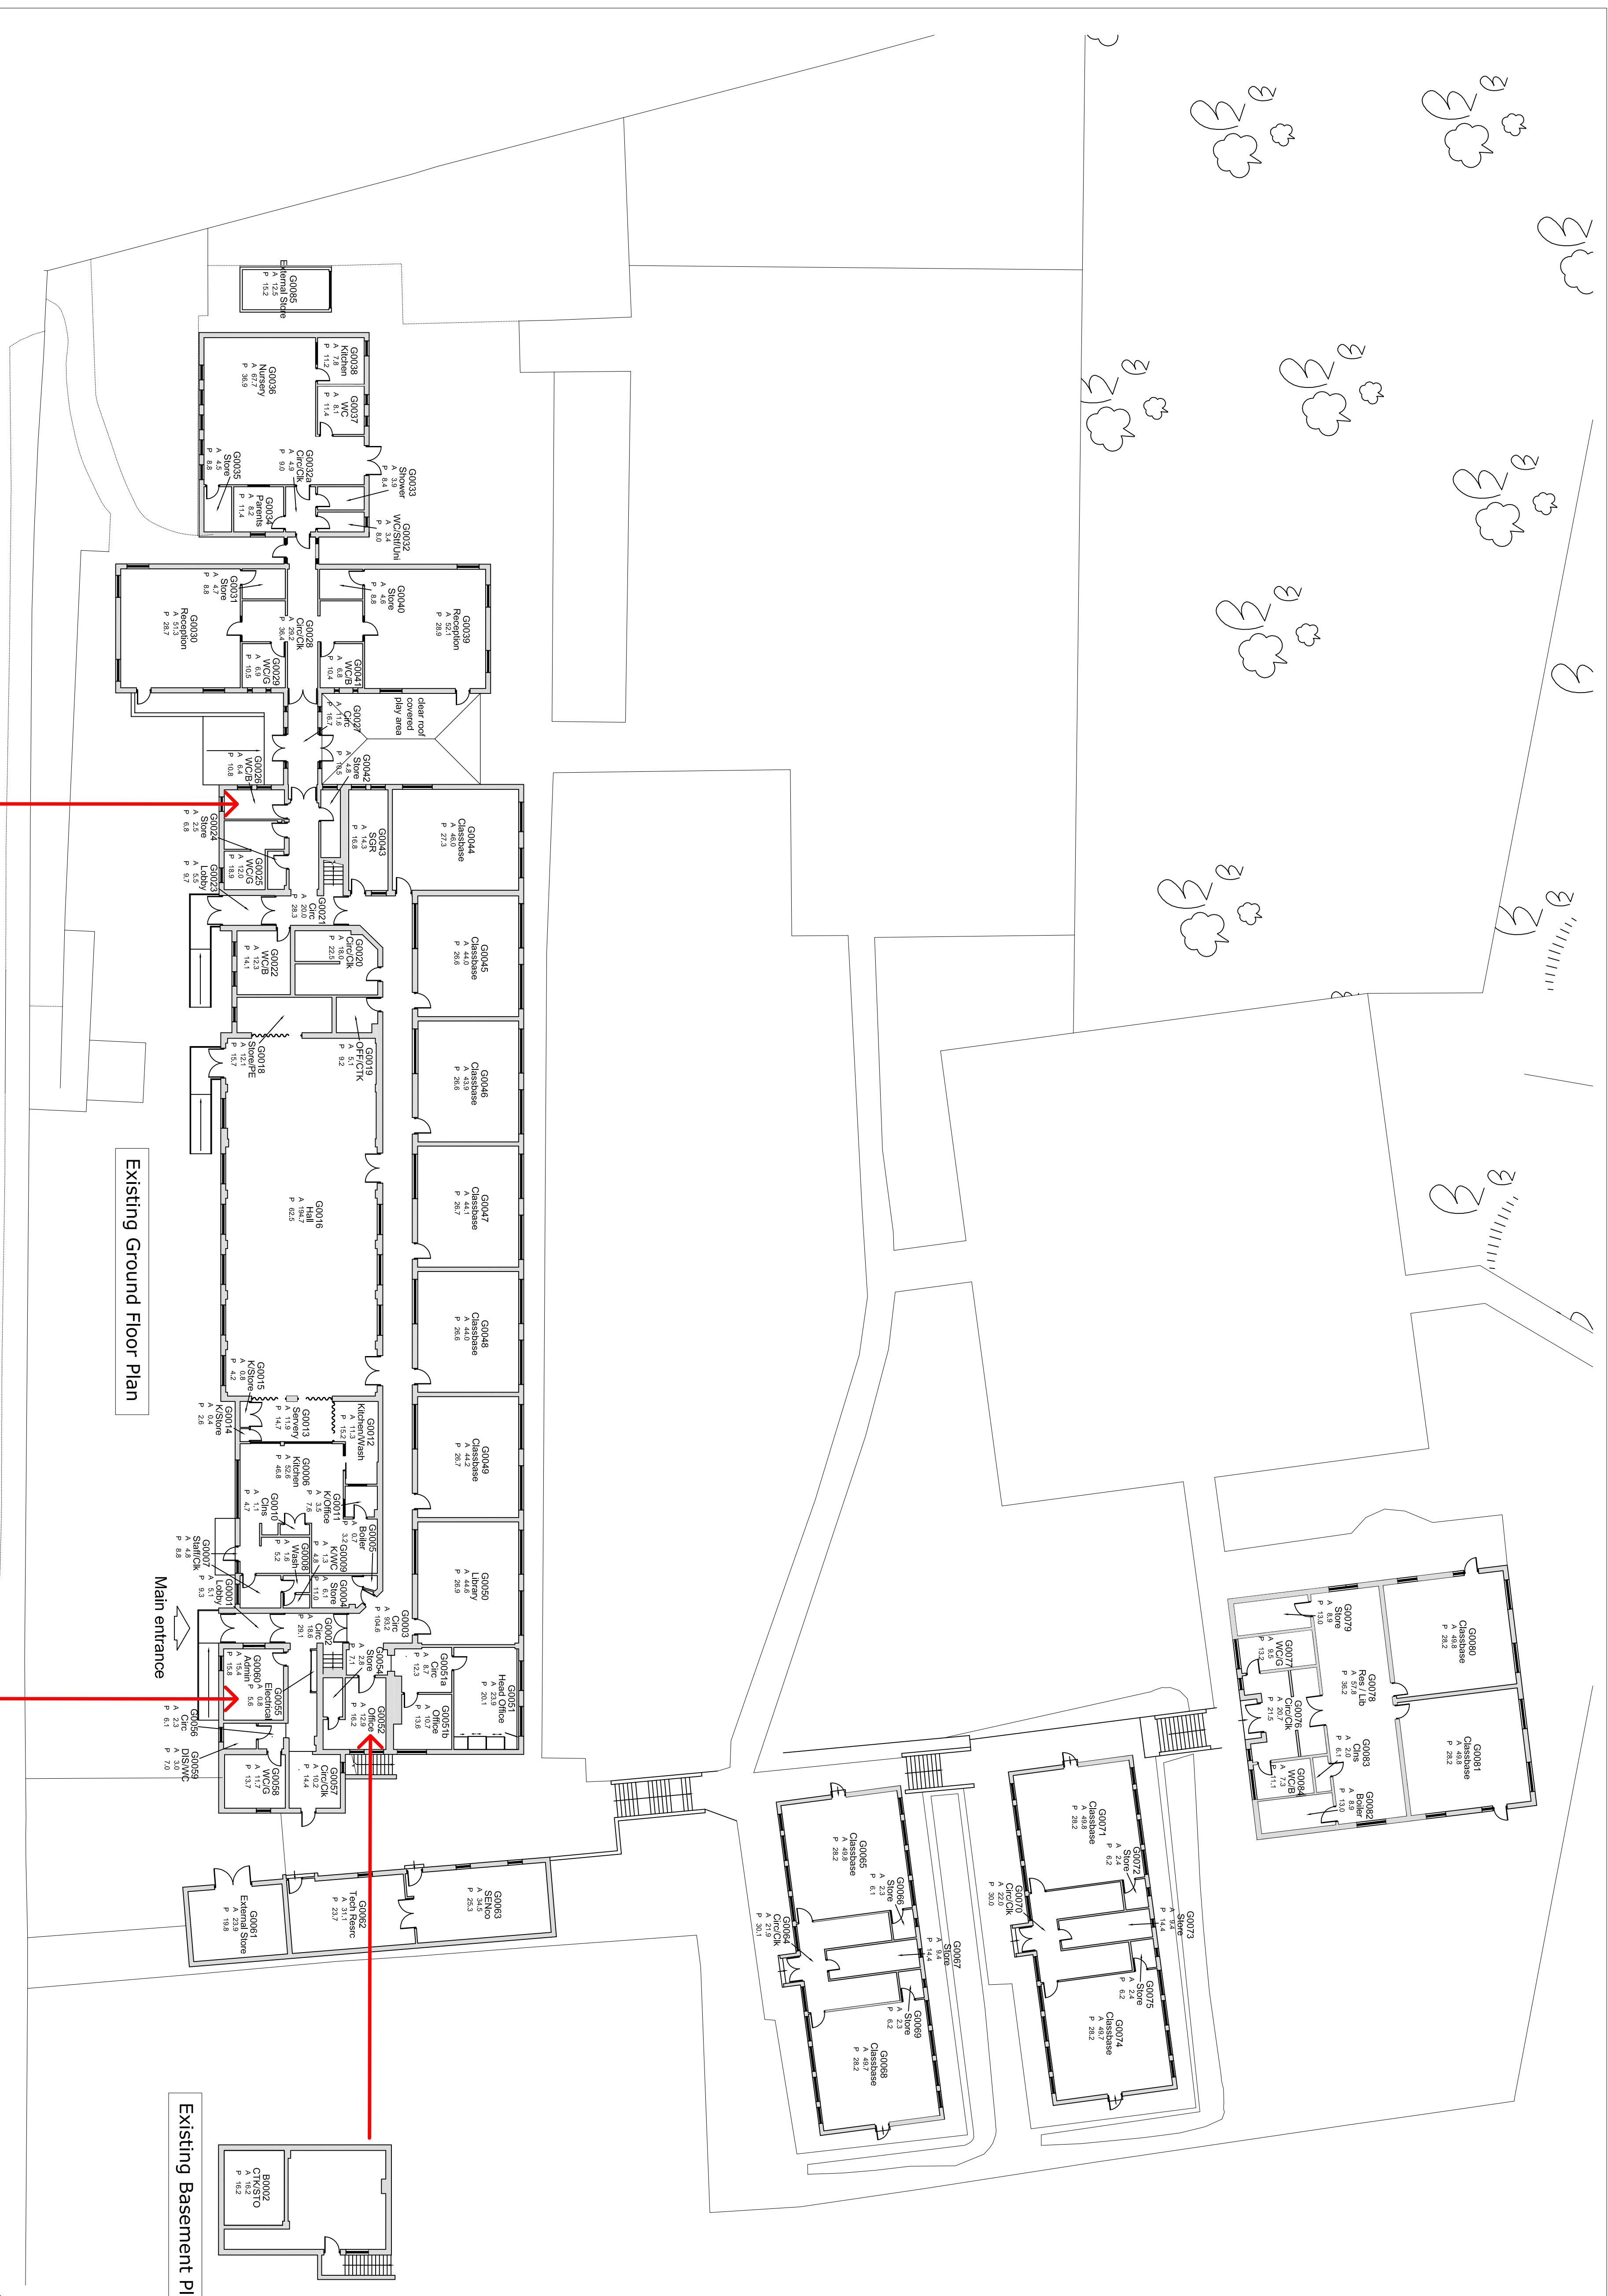


Existing First Floor Plan

Existing Ground Floor Plan

Existing First Floor Plan

Existing Basement Plan

planning issue

This design/document has been prepared by Bury MBC Architectural Services. It is the property of Bury MBC and is not to be used for any other than the use originally intended.

Department of
Operations
Architectural Services



PROJECT TITLE:
Park View Primary School
Park View Road, Prestwich. M25 1FA
Replacement Classrooms

DRAWING TITLE:
Existing Plan

DRAWN BY:	RV-M	DATE:	10/20	ISSUE NUMBER:	
CHECKED BY:	NB	DATE:	10/20	DATE OF ISSUE:	
SCALE:	1:200 @ A1				
DRAWING NUMBERS:					

E 19317 A 02