




SIDE ELEVATION (NORTH)

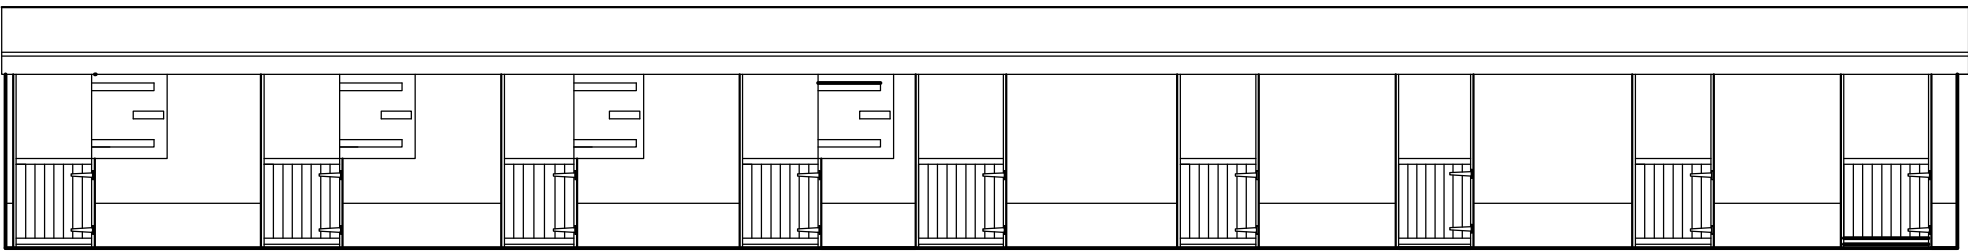


FRONT ELEVATION (EAST)

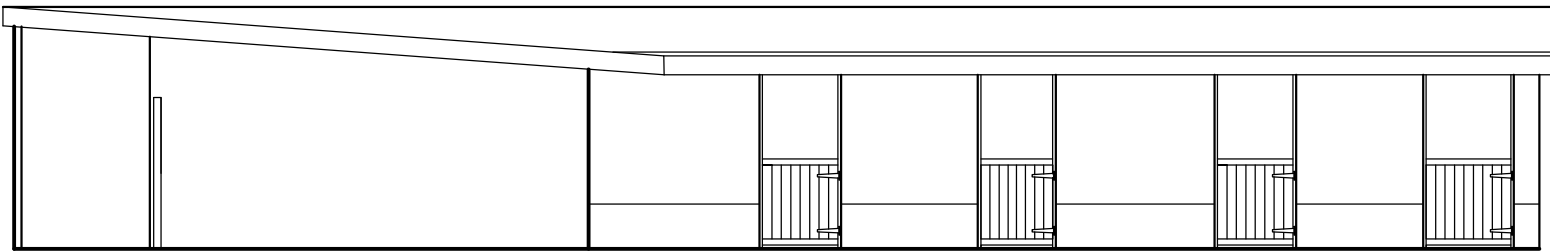


SIDE ELEVATION (SOUTH)

 

REAR ELEVATION (WEST)

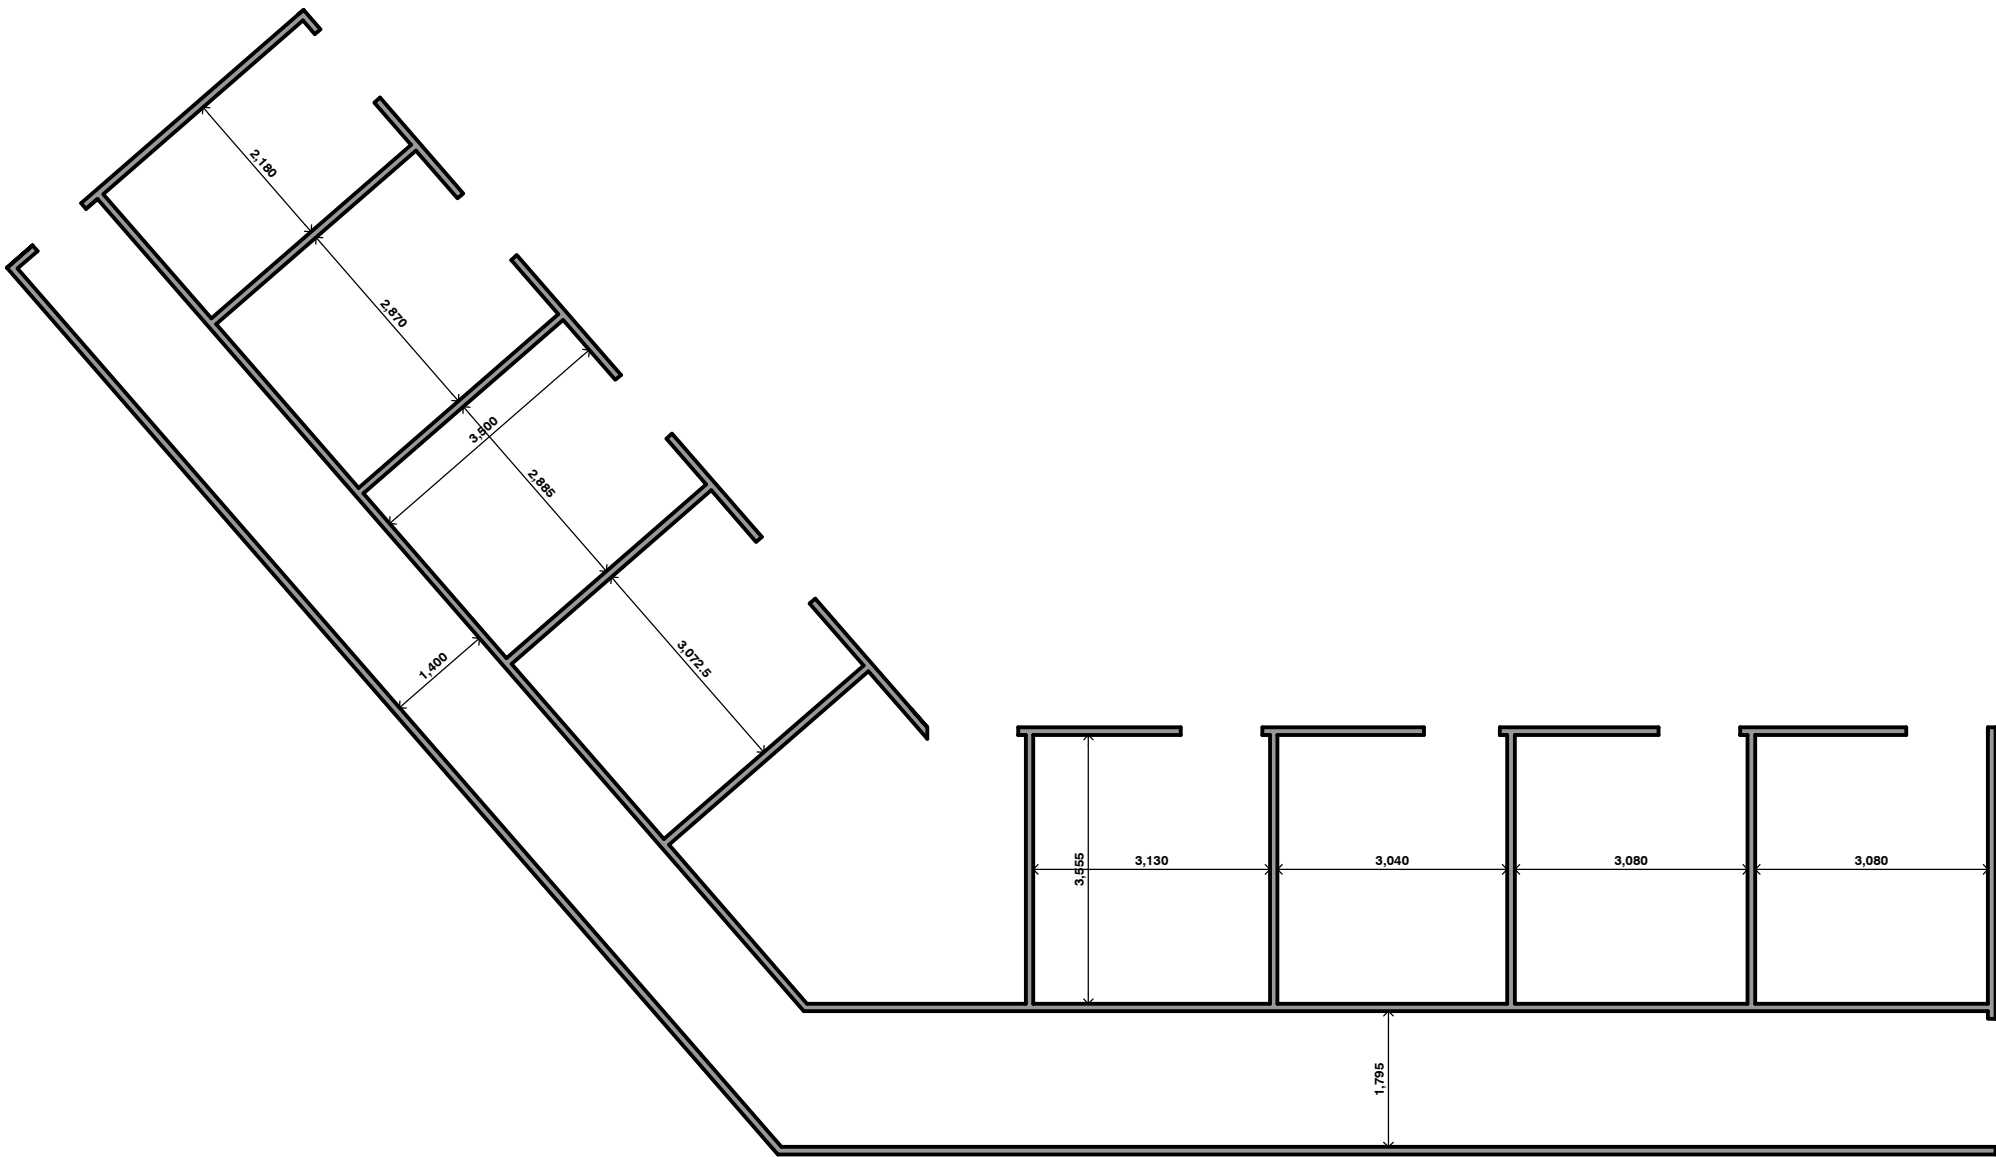

GROUND FLOOR PLAN

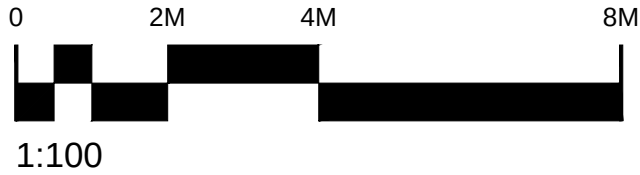

Revision	Date / Initials	Amendments
Client	MR K McMINN	
Project	RESIDENTIAL DEVELOPMENT STABLES AND EQUESTRIAN LAND AT HARDMAN STREET RADCLIFFE	
Drawing Title	EXISTING PLANS AND ELEVATIONS (STABLES B)	
Drawing No.	4313-23-02	Drawn By MAS
Scale	1:100 A2	Date 08 DEC 23
Issue	PLANNING APPLICATION	



169 Appley Lane North
Appley Bridge
Wigan
WN6 9DX
Tel. 01257 252203
Website www.peterdickinson.co.uk
E-mail admin@peterdickinson.co.uk