




- ALL DIMENSIONS AND LEVELS ARE TO BE CHECKED ON SITE.
- ANY DISCREPANCIES ARE TO BE REPORTED TO CUBE ARCHITECTURE AND DESIGN BEFORE ANY WORK COMMENCES.
- THIS DRAWING SHALL NOT BE SCALED TO ASCERTAIN ANY DIMENSIONS. WORK TO FIGURED DIMS ONLY.
- THIS DRAWING SHALL NOT BE REPRODUCED WITHOUT EXPRESS WRITTEN PERMISSION FROM CUBE ARCHITECTURE AND DESIGN.
- TITLE OVERLAY DRAWINGS AND OWNERSHIP BOUNDARIES ARE PRODUCED USING ALL REASONABLE ENDEAVOURS. CUBE ARCHITECTURE AND DESIGN CANNOT BE RESPONSIBLE FOR THE ACCURACY OR SCALE DISCREPANCY OF BASE PLANS SUPPLIED TO THEM.

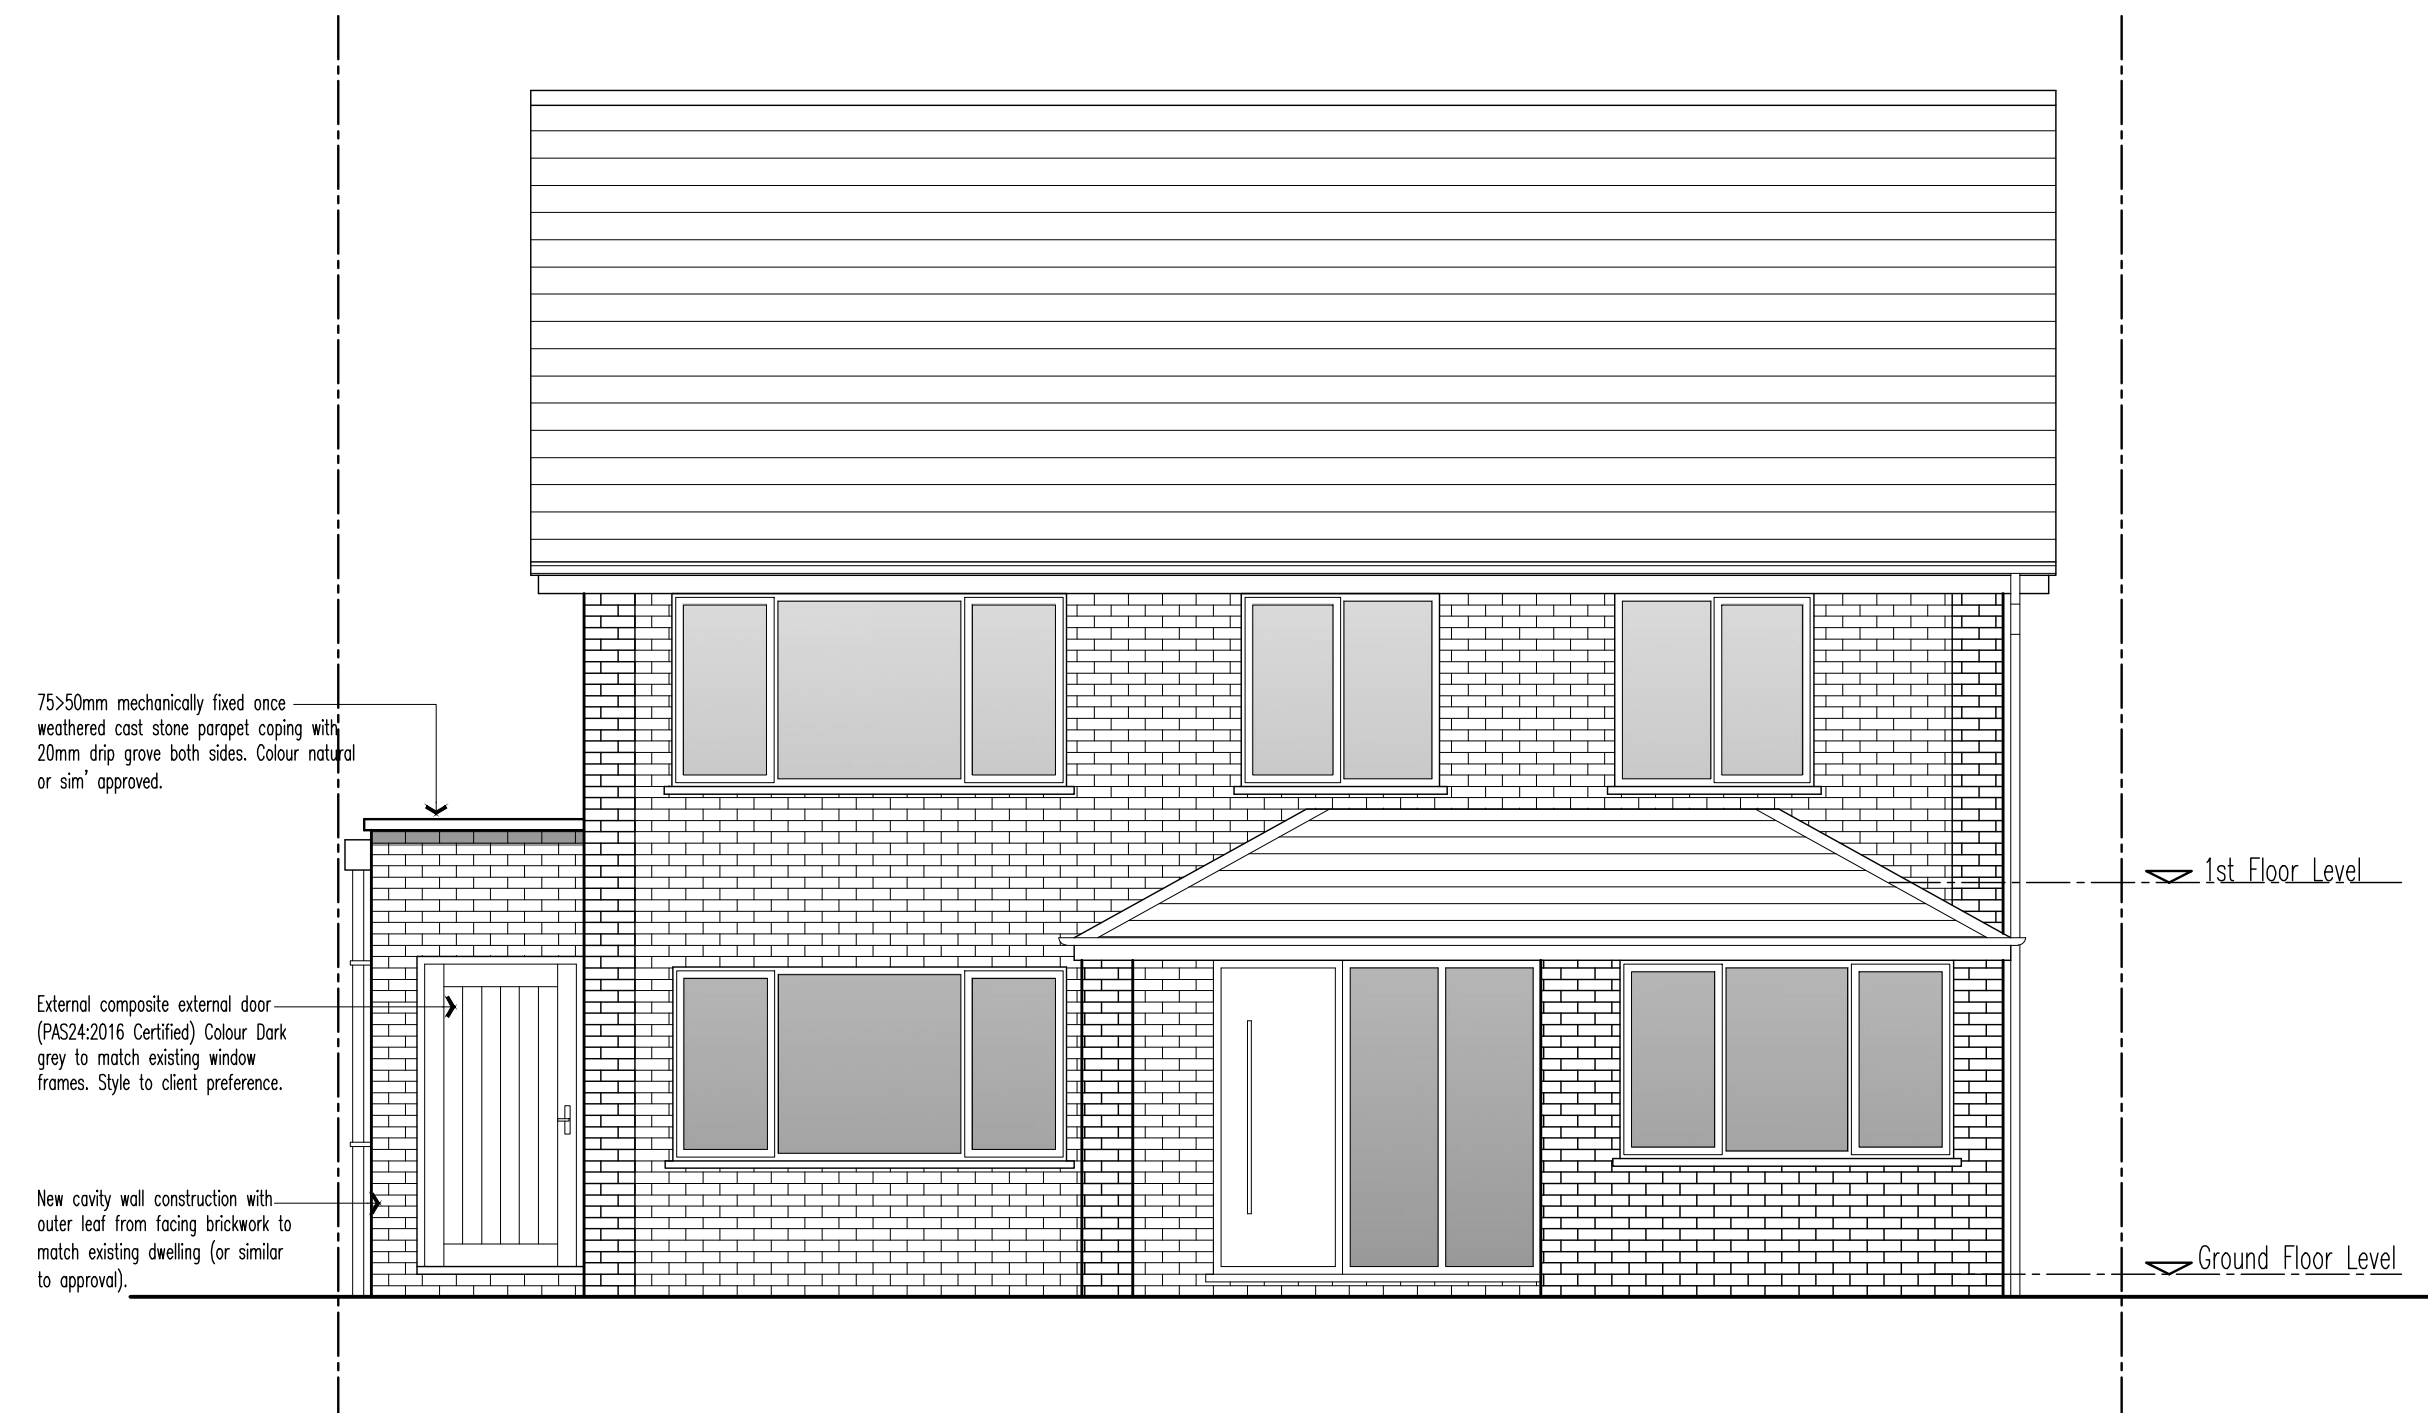


PROPOSED FRONT ELEVATIONS
1:50@A1

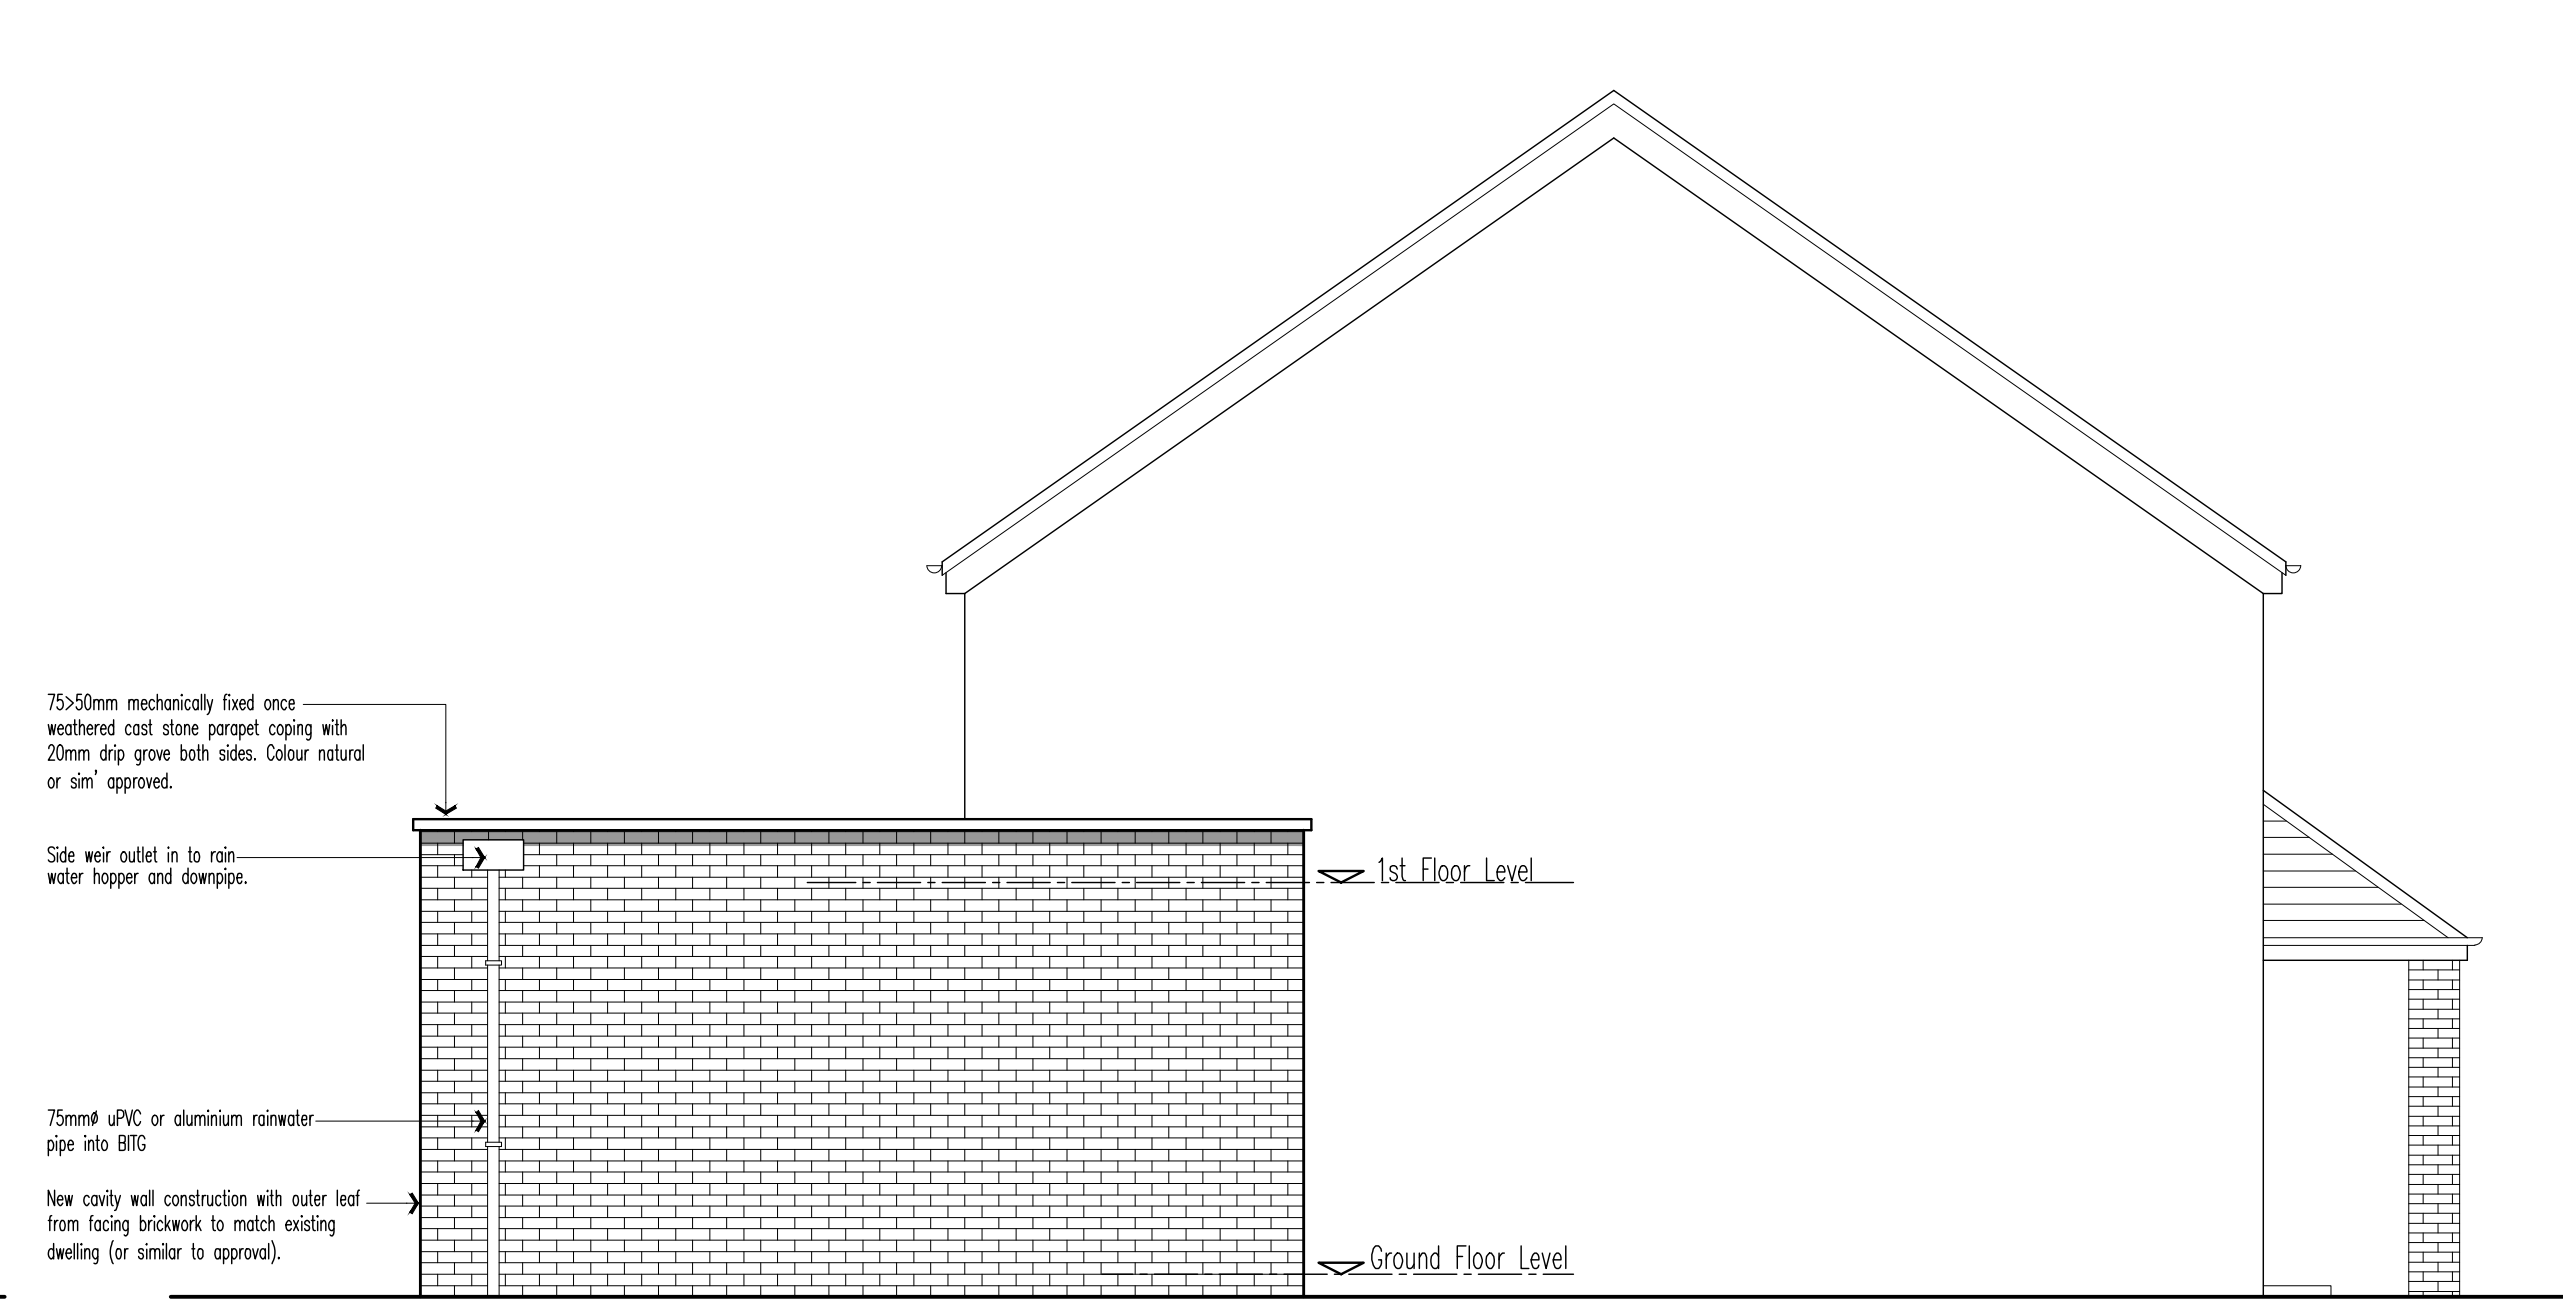

PROPOSED SIDE ELEVATIONS
1:50@A1

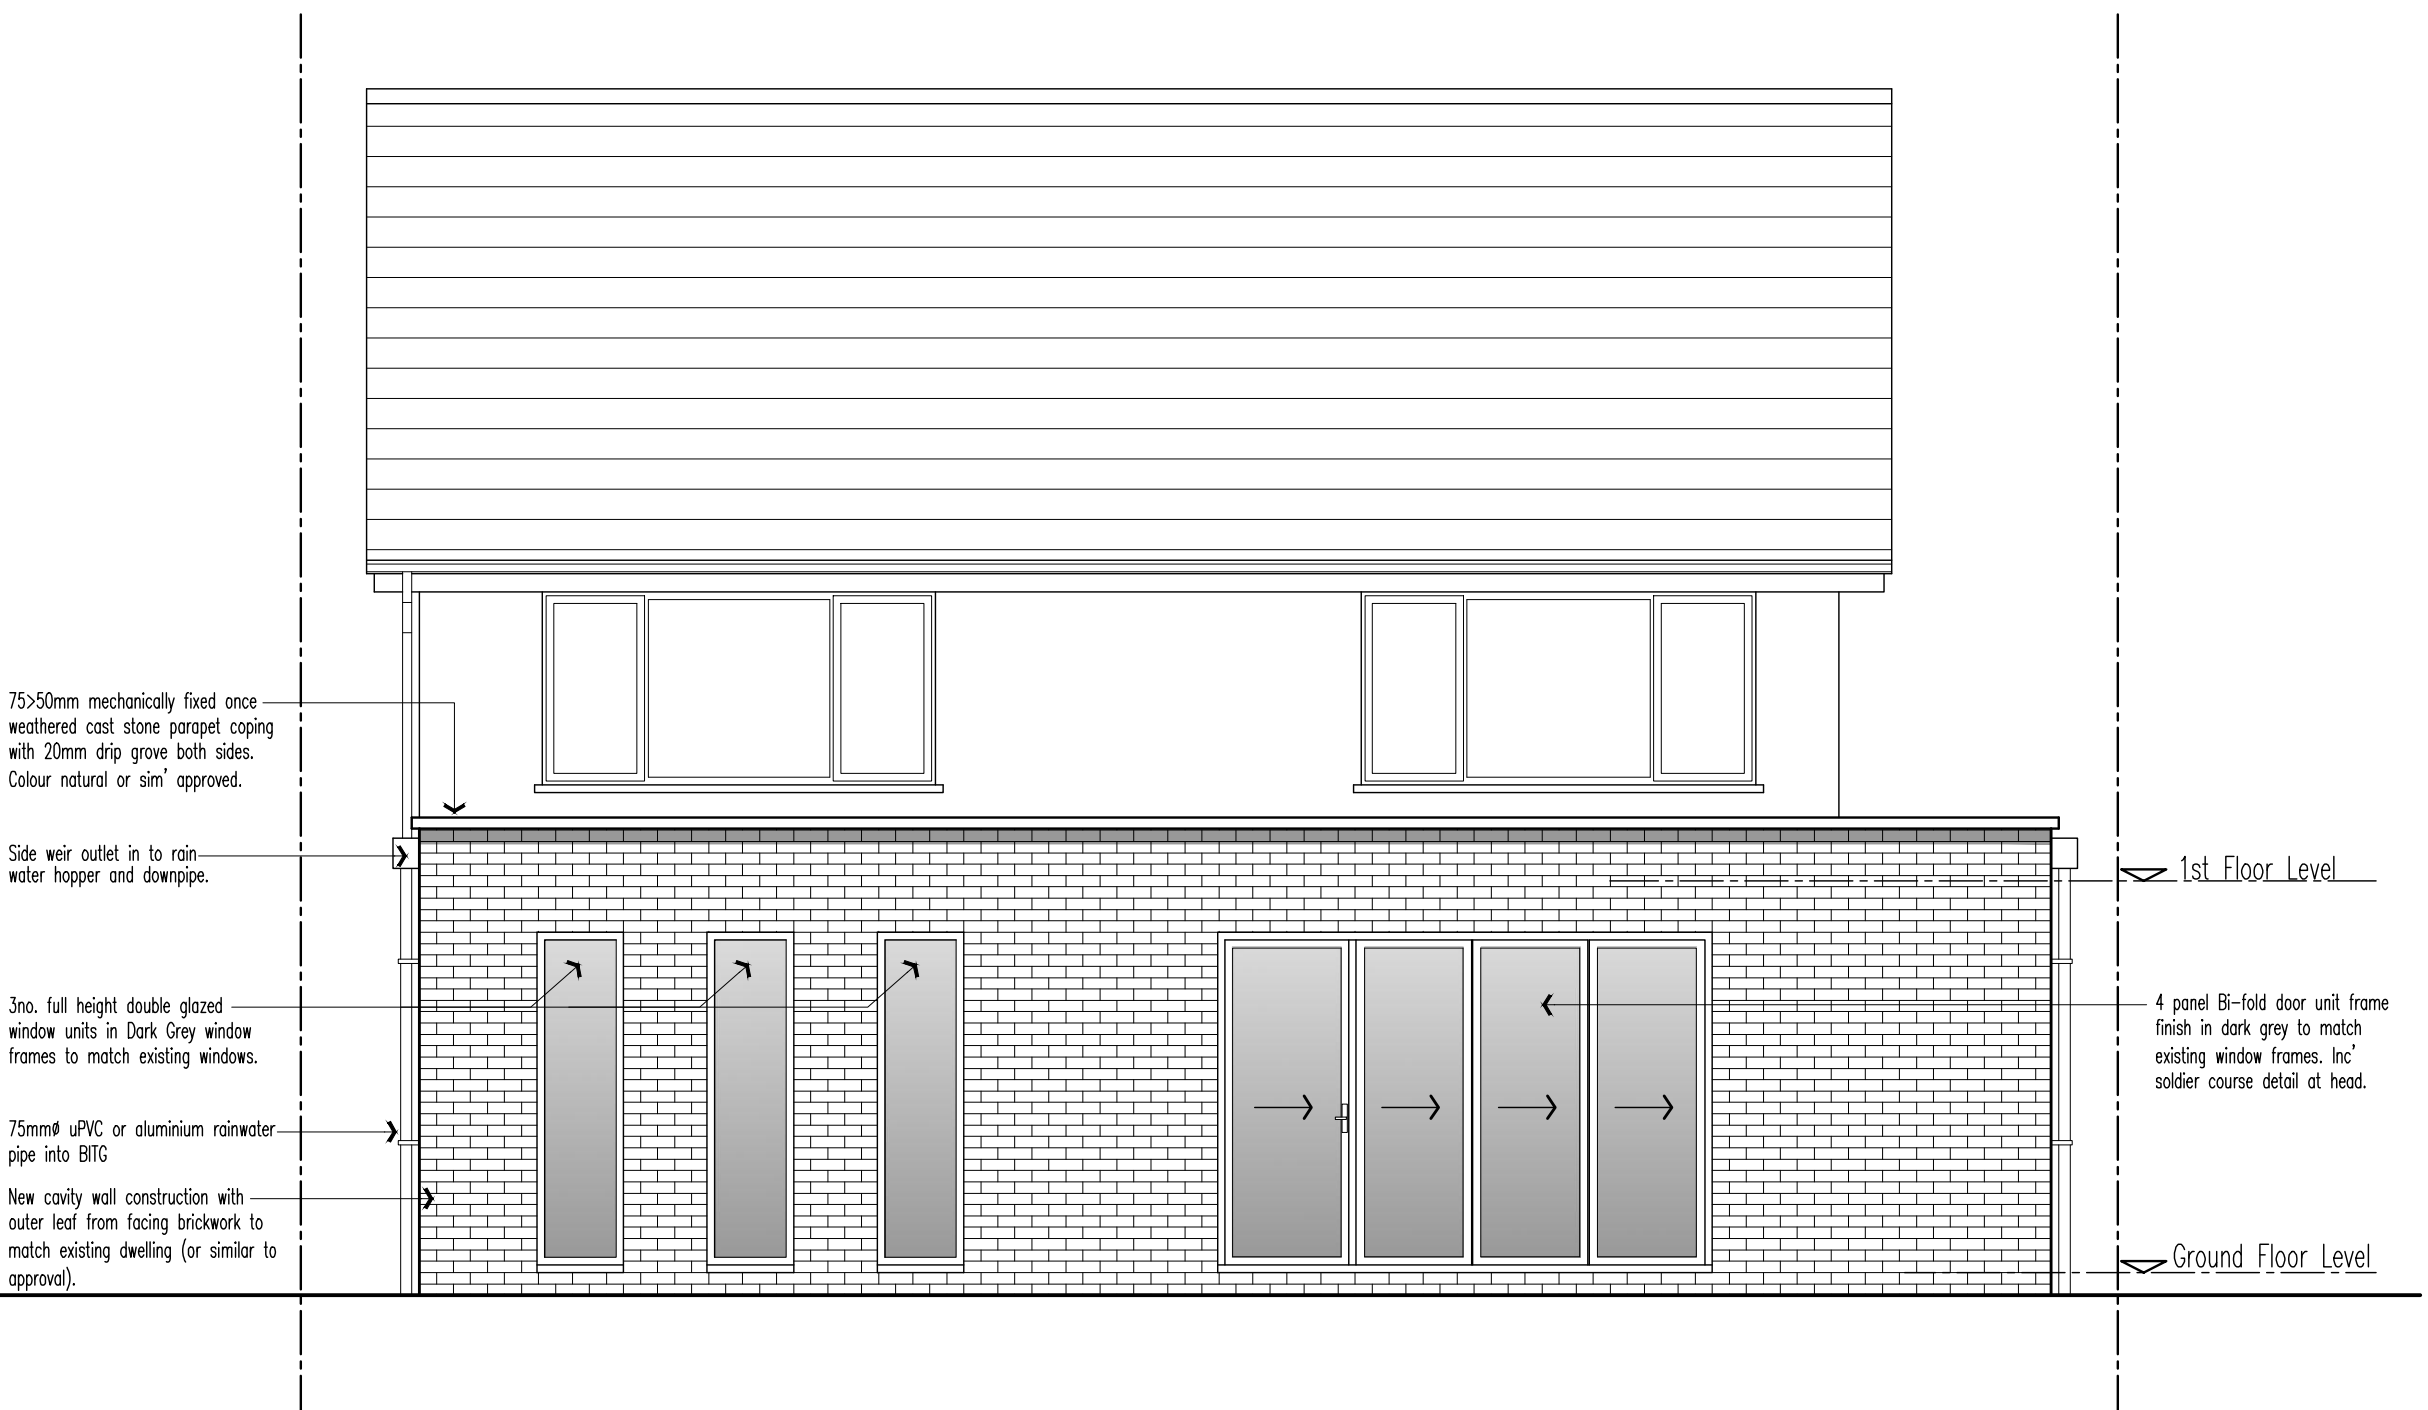

PROPOSED REAR ELEVATIONS
1:50@A1

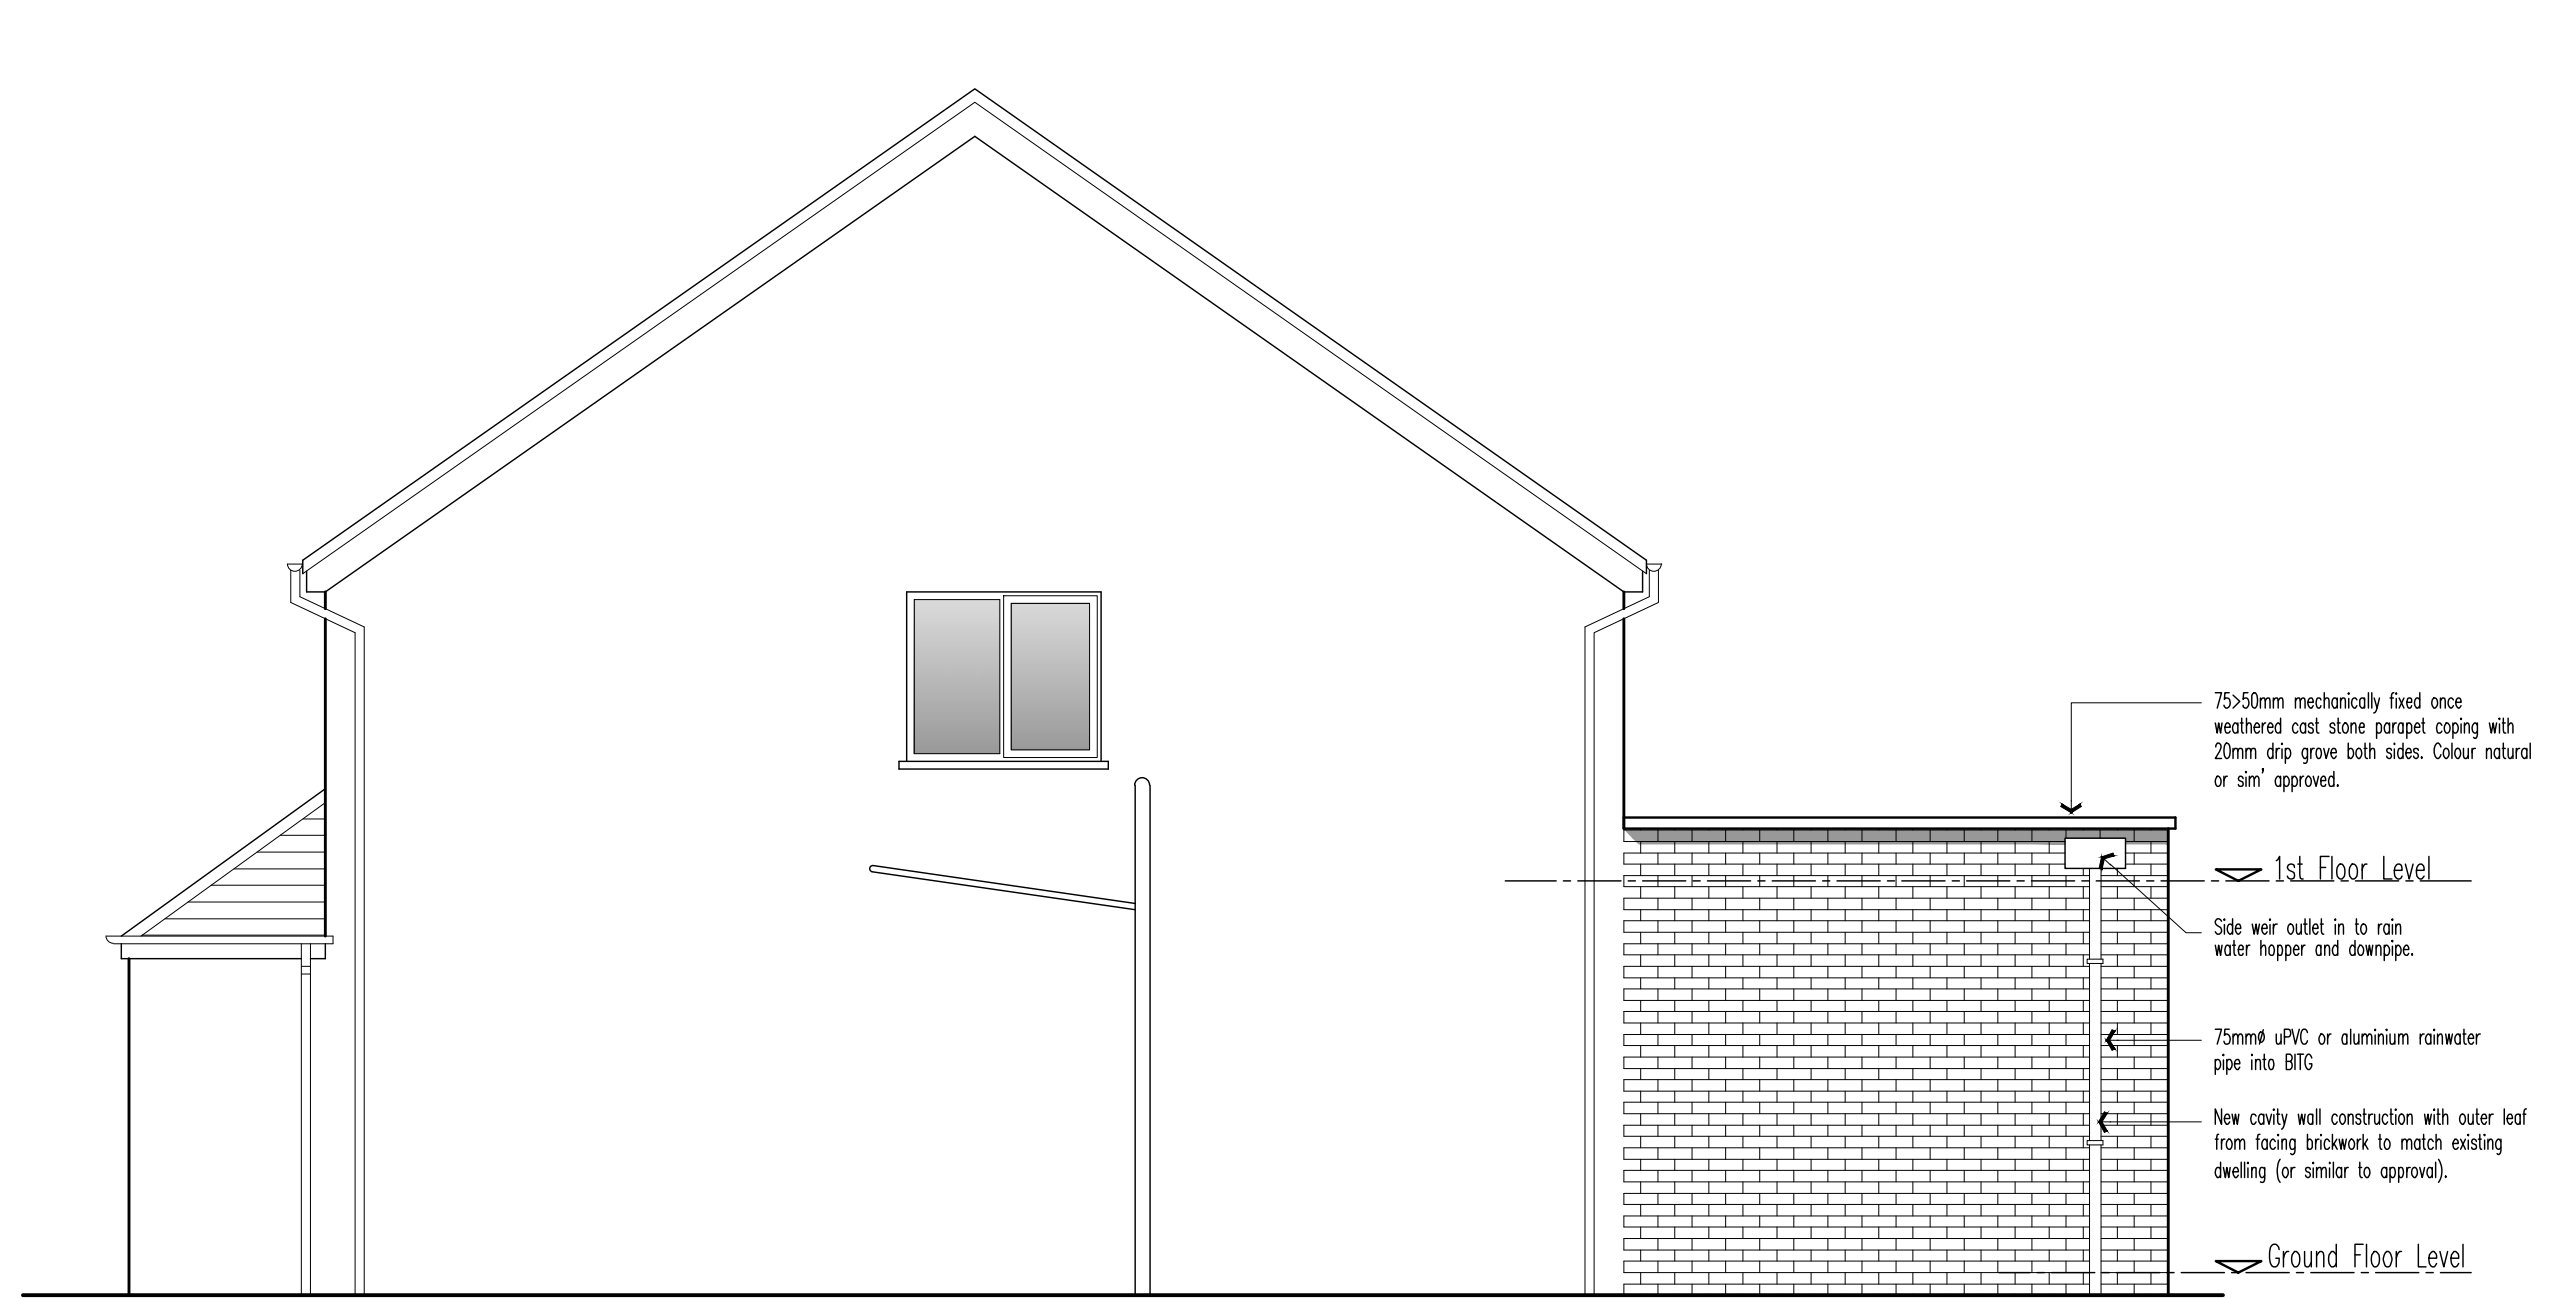

PROPOSED SIDE ELEVATIONS
1:50@A1

Rev	Description	Date	By
A	Revised following clients comments	21.09.20	DMR

Status:
PLANNING

Client:
MR & MRS P SHARPE

Contract:
PROPOSED DOMESTIC EXTENSION
12 WROXHAM CLOSE
BURY, BL8 1EN

Drawing:
PROPOSED ELEVATIONS

Drawing No: AS714-06	Revision: A	Scales: 1:50@A1
Drawn: DMR	Checked:	Date: SEPT '20