



- ALL DIMENSIONS AND LEVELS ARE TO BE CHECKED ON SITE.
- ANY DISCREPANCIES ARE TO BE REPORTED TO CUBE ARCHITECTURE AND DESIGN BEFORE ANY WORK COMMENCES.
- THIS DRAWING SHALL NOT BE SCALED TO ASCERTAIN ANY DIMENSIONS. WORK TO FIGURED DIMS ONLY.
- THIS DRAWING SHALL NOT BE REPRODUCED WITHOUT EXPRESS WRITTEN PERMISSION FROM CUBE ARCHITECTURE AND DESIGN.
- TITLE OVERLAY DRAWINGS AND OWNERSHIP BOUNDARIES ARE PRODUCED USING ALL REASONABLE ENDEAVOURS. CUBE ARCHITECTURE AND DESIGN CANNOT BE RESPONSIBLE FOR THE ACCURACY OR SCALE DISCREPANCY OF BASE PLANS SUPPLIED TO THEM.

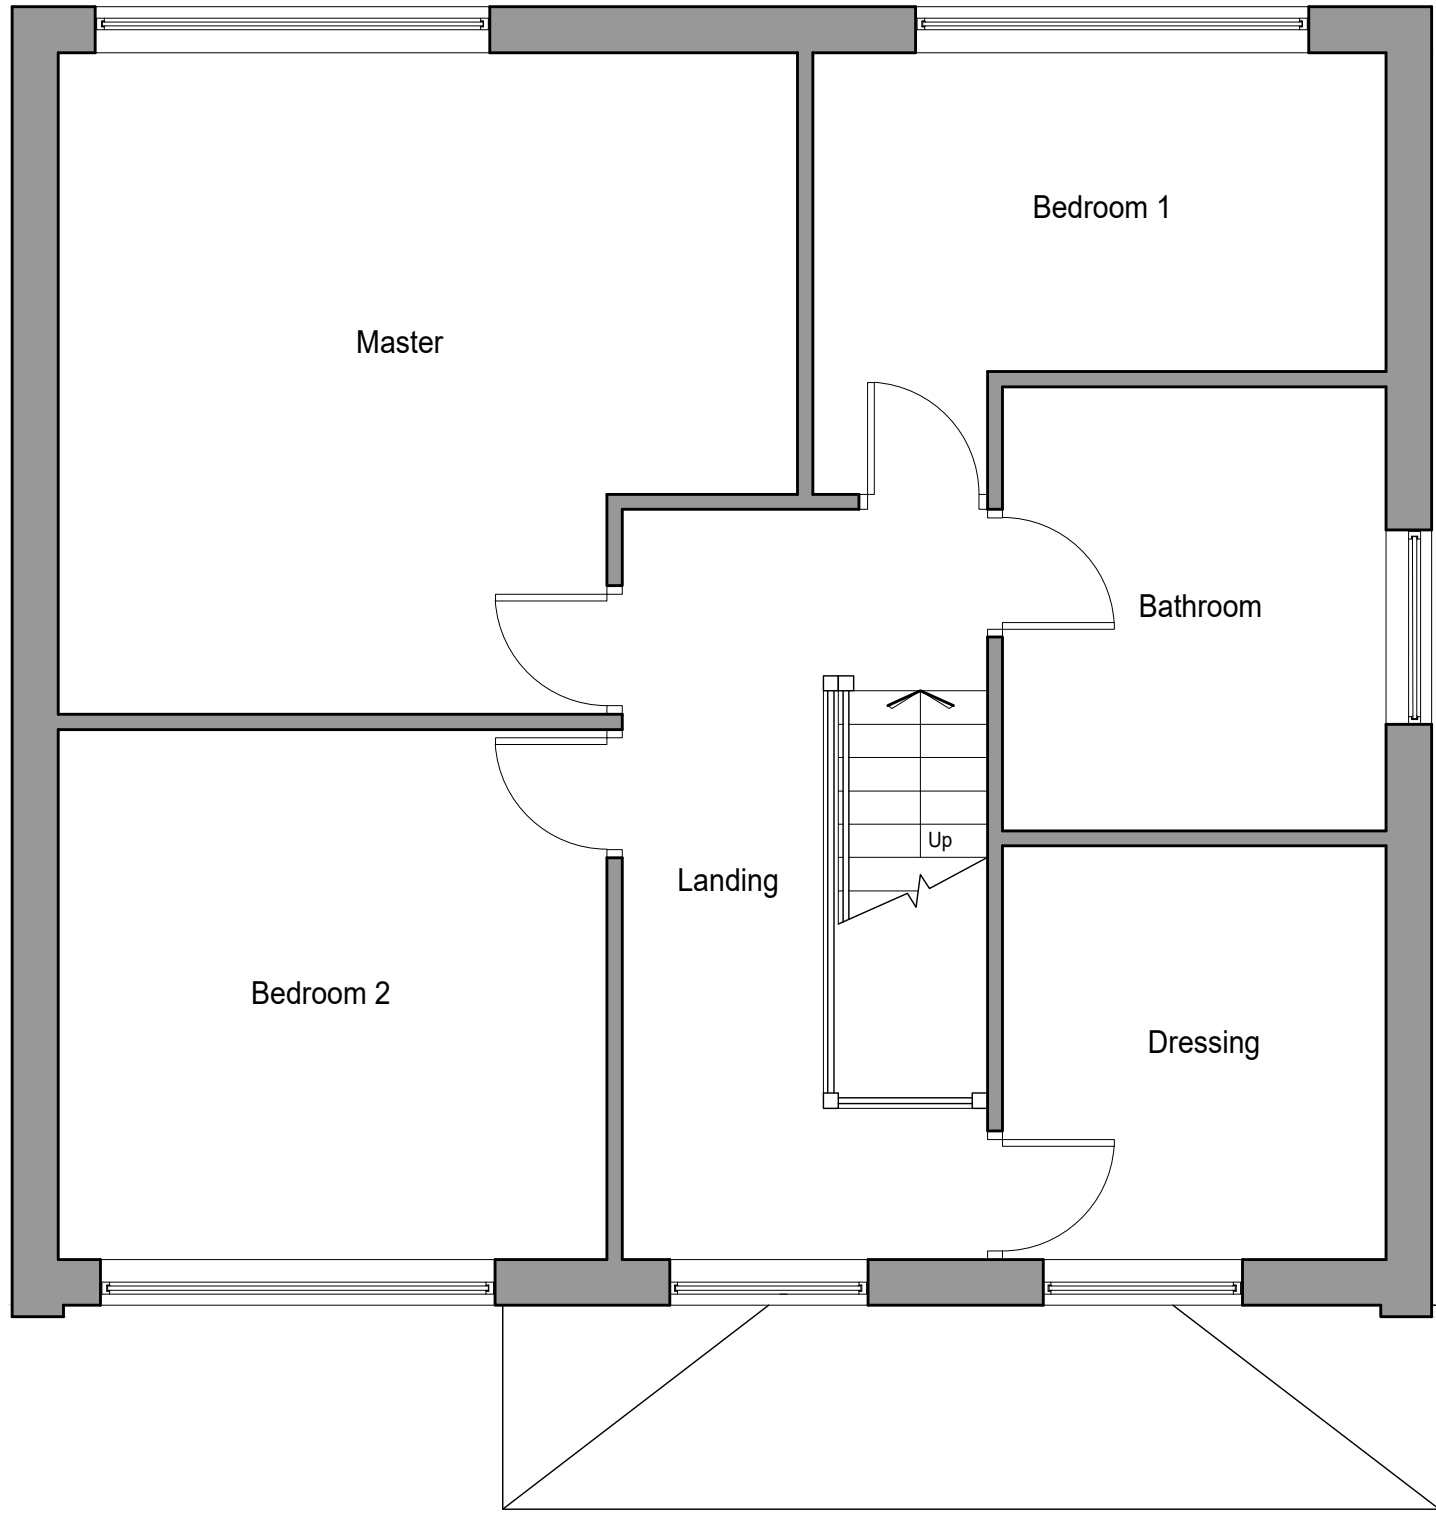


EXISTING FIRST FLOOR PLAN
1:50@A1




EXISTING FRONT ELEVATION
1:50@A1

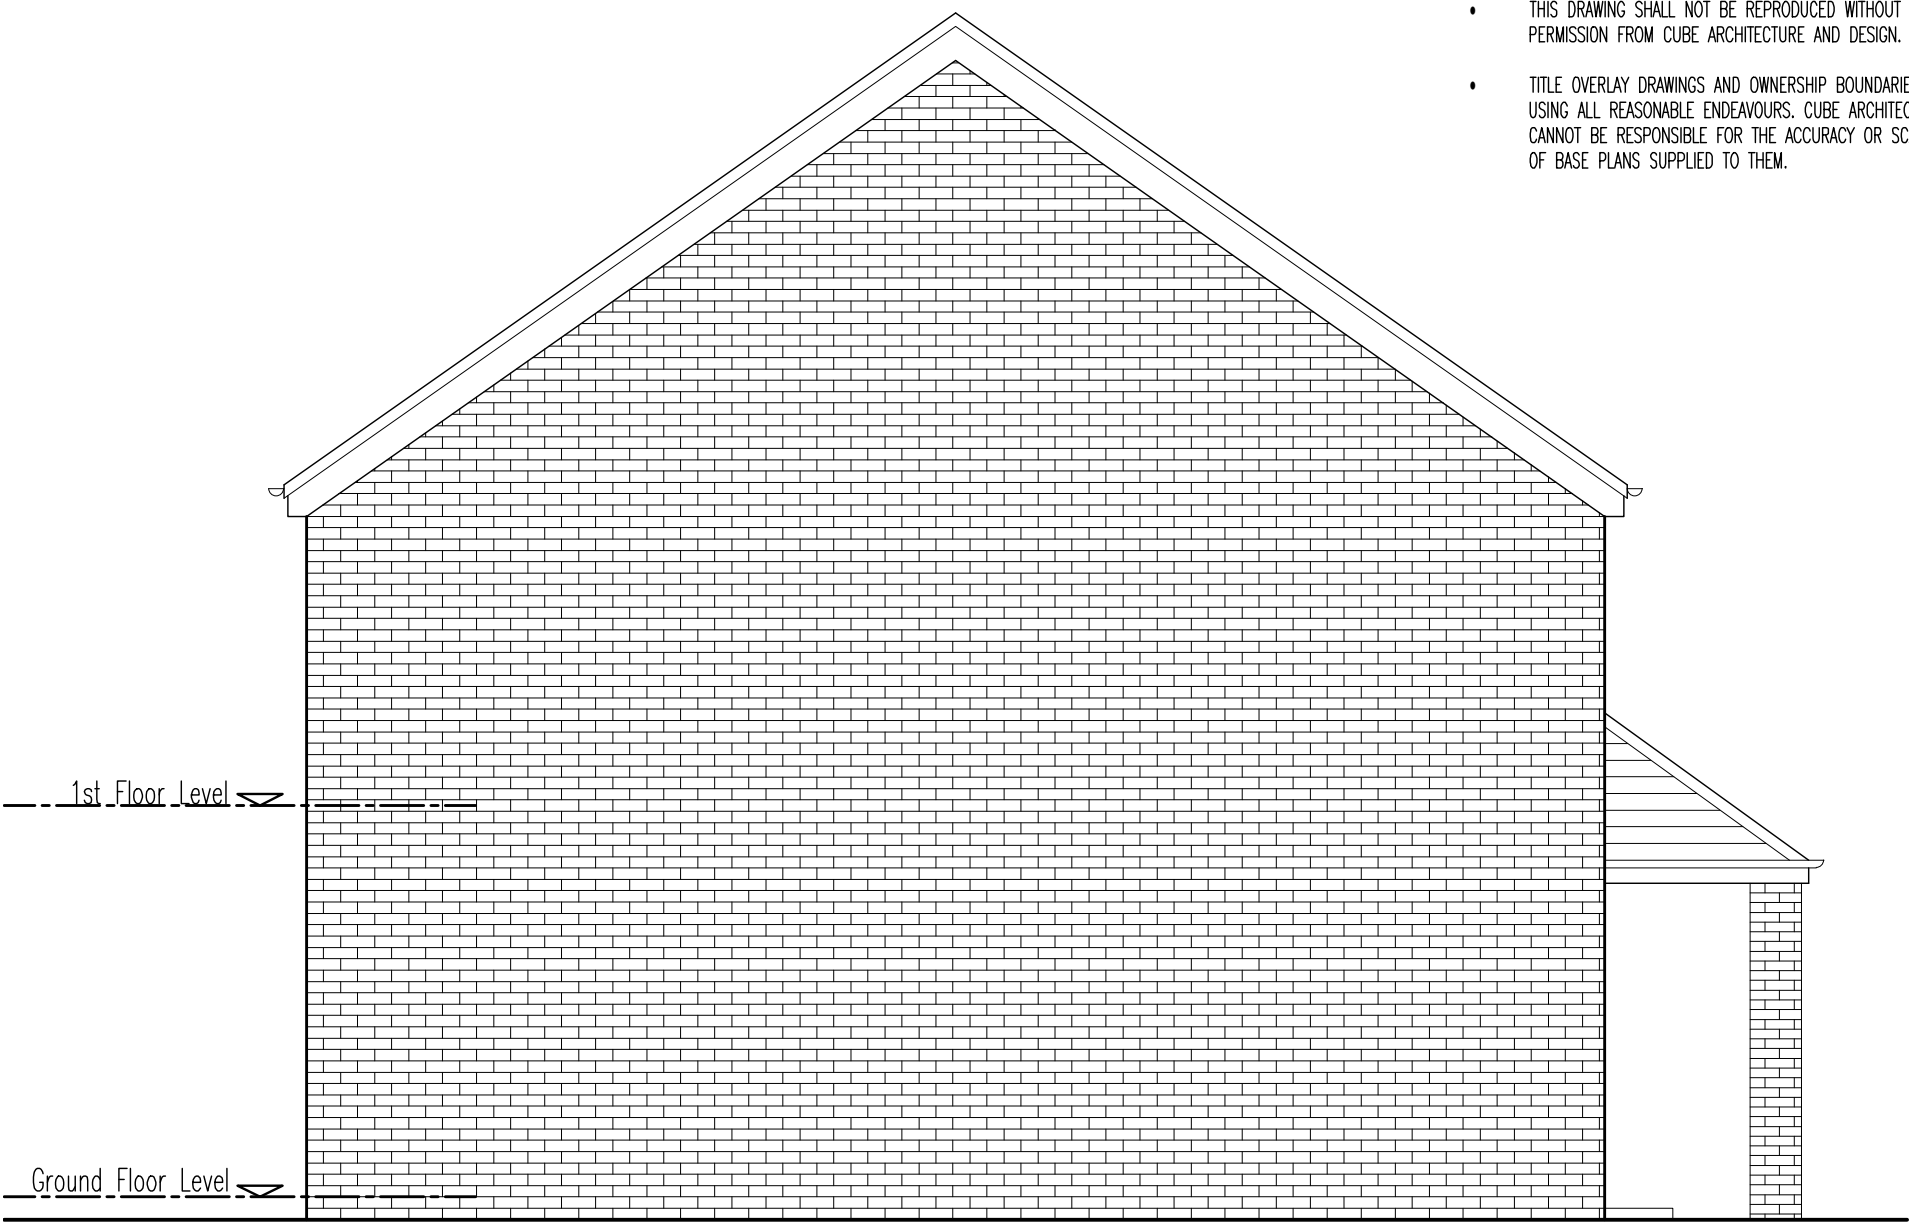


EXISTING SIDE ELEVATION
1:50@A1

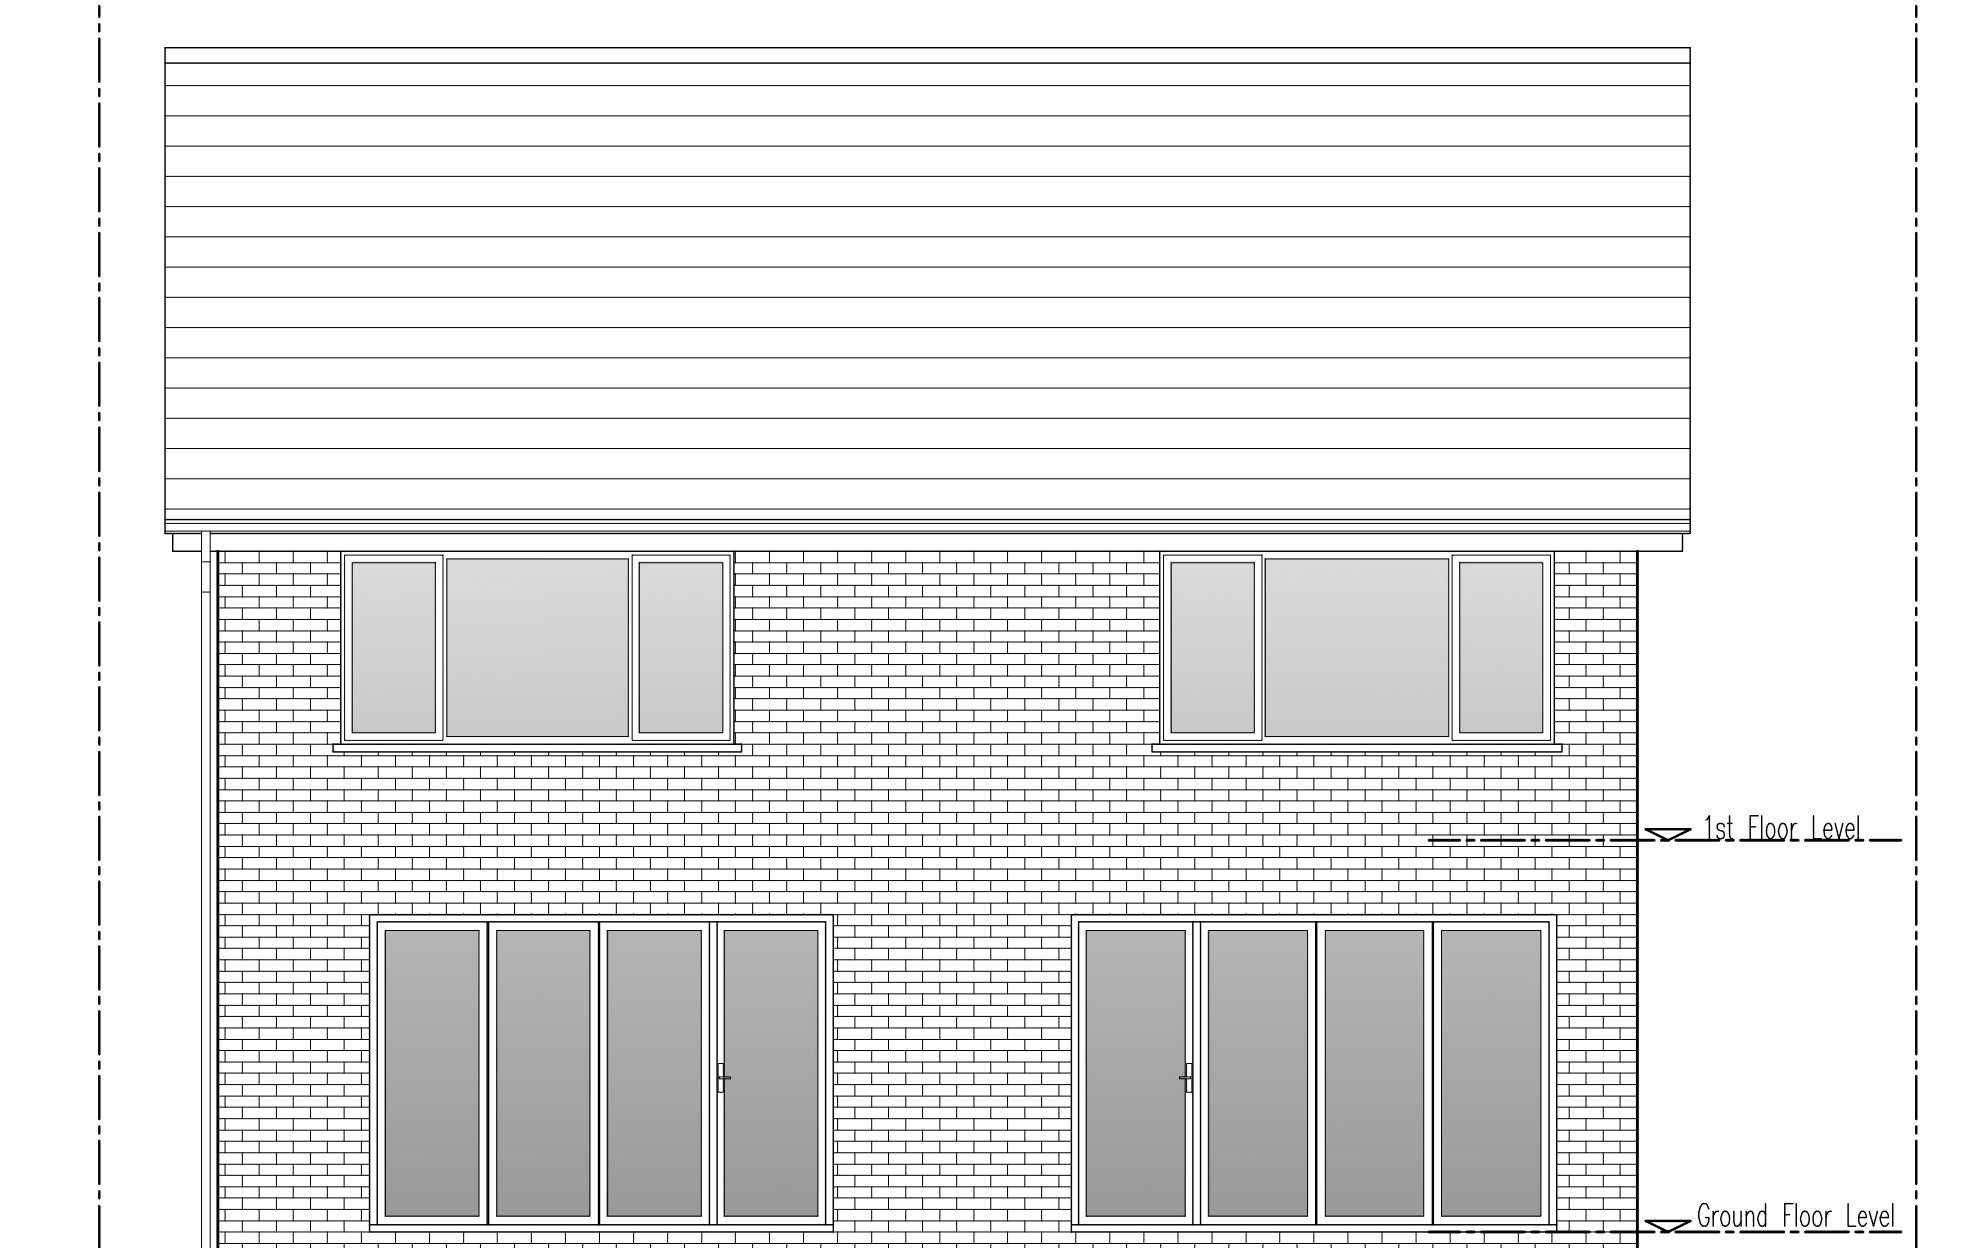

EXISTING REAR ELEVATION
1:50@A1

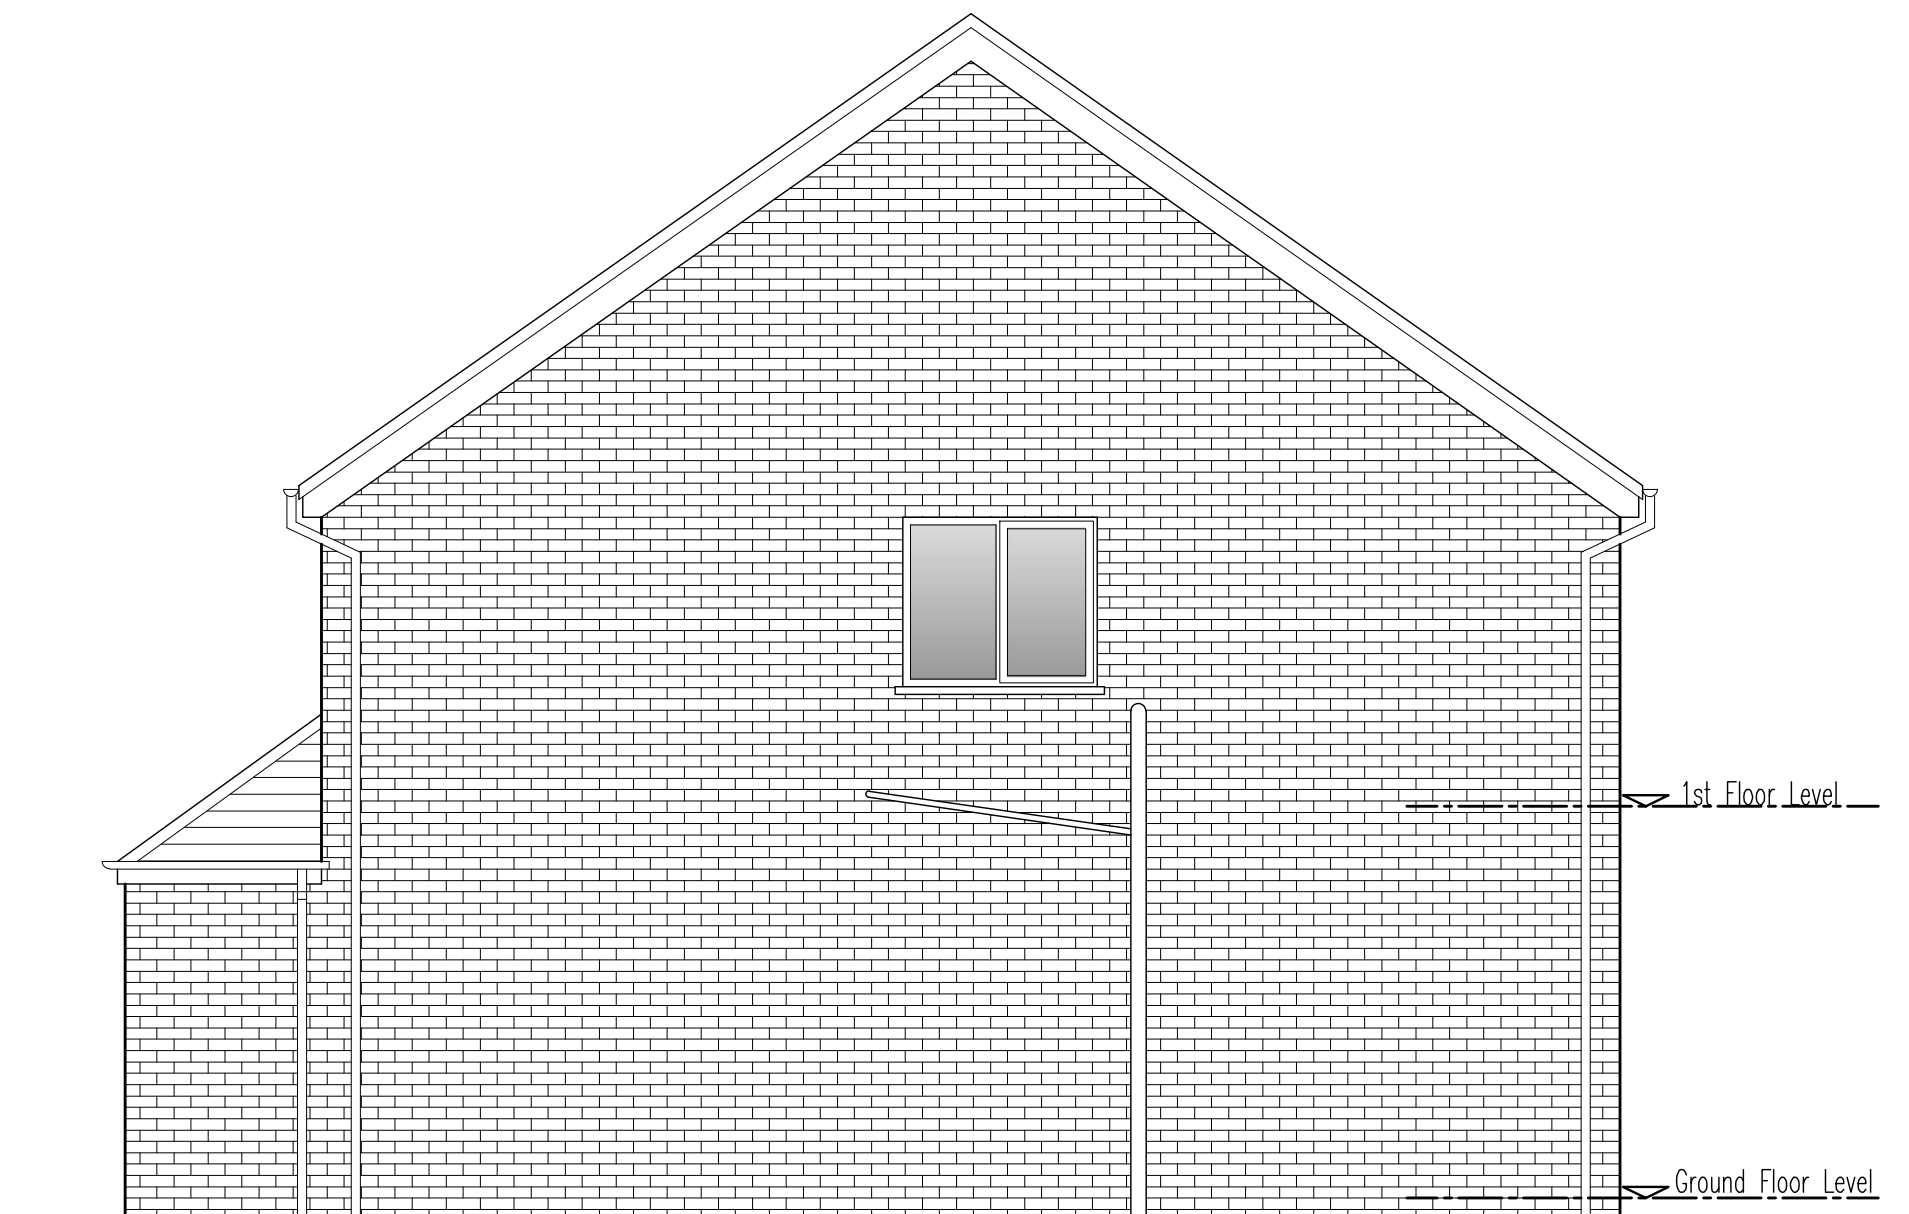

EXISTING SIDE ELEVATION
1:50@A1

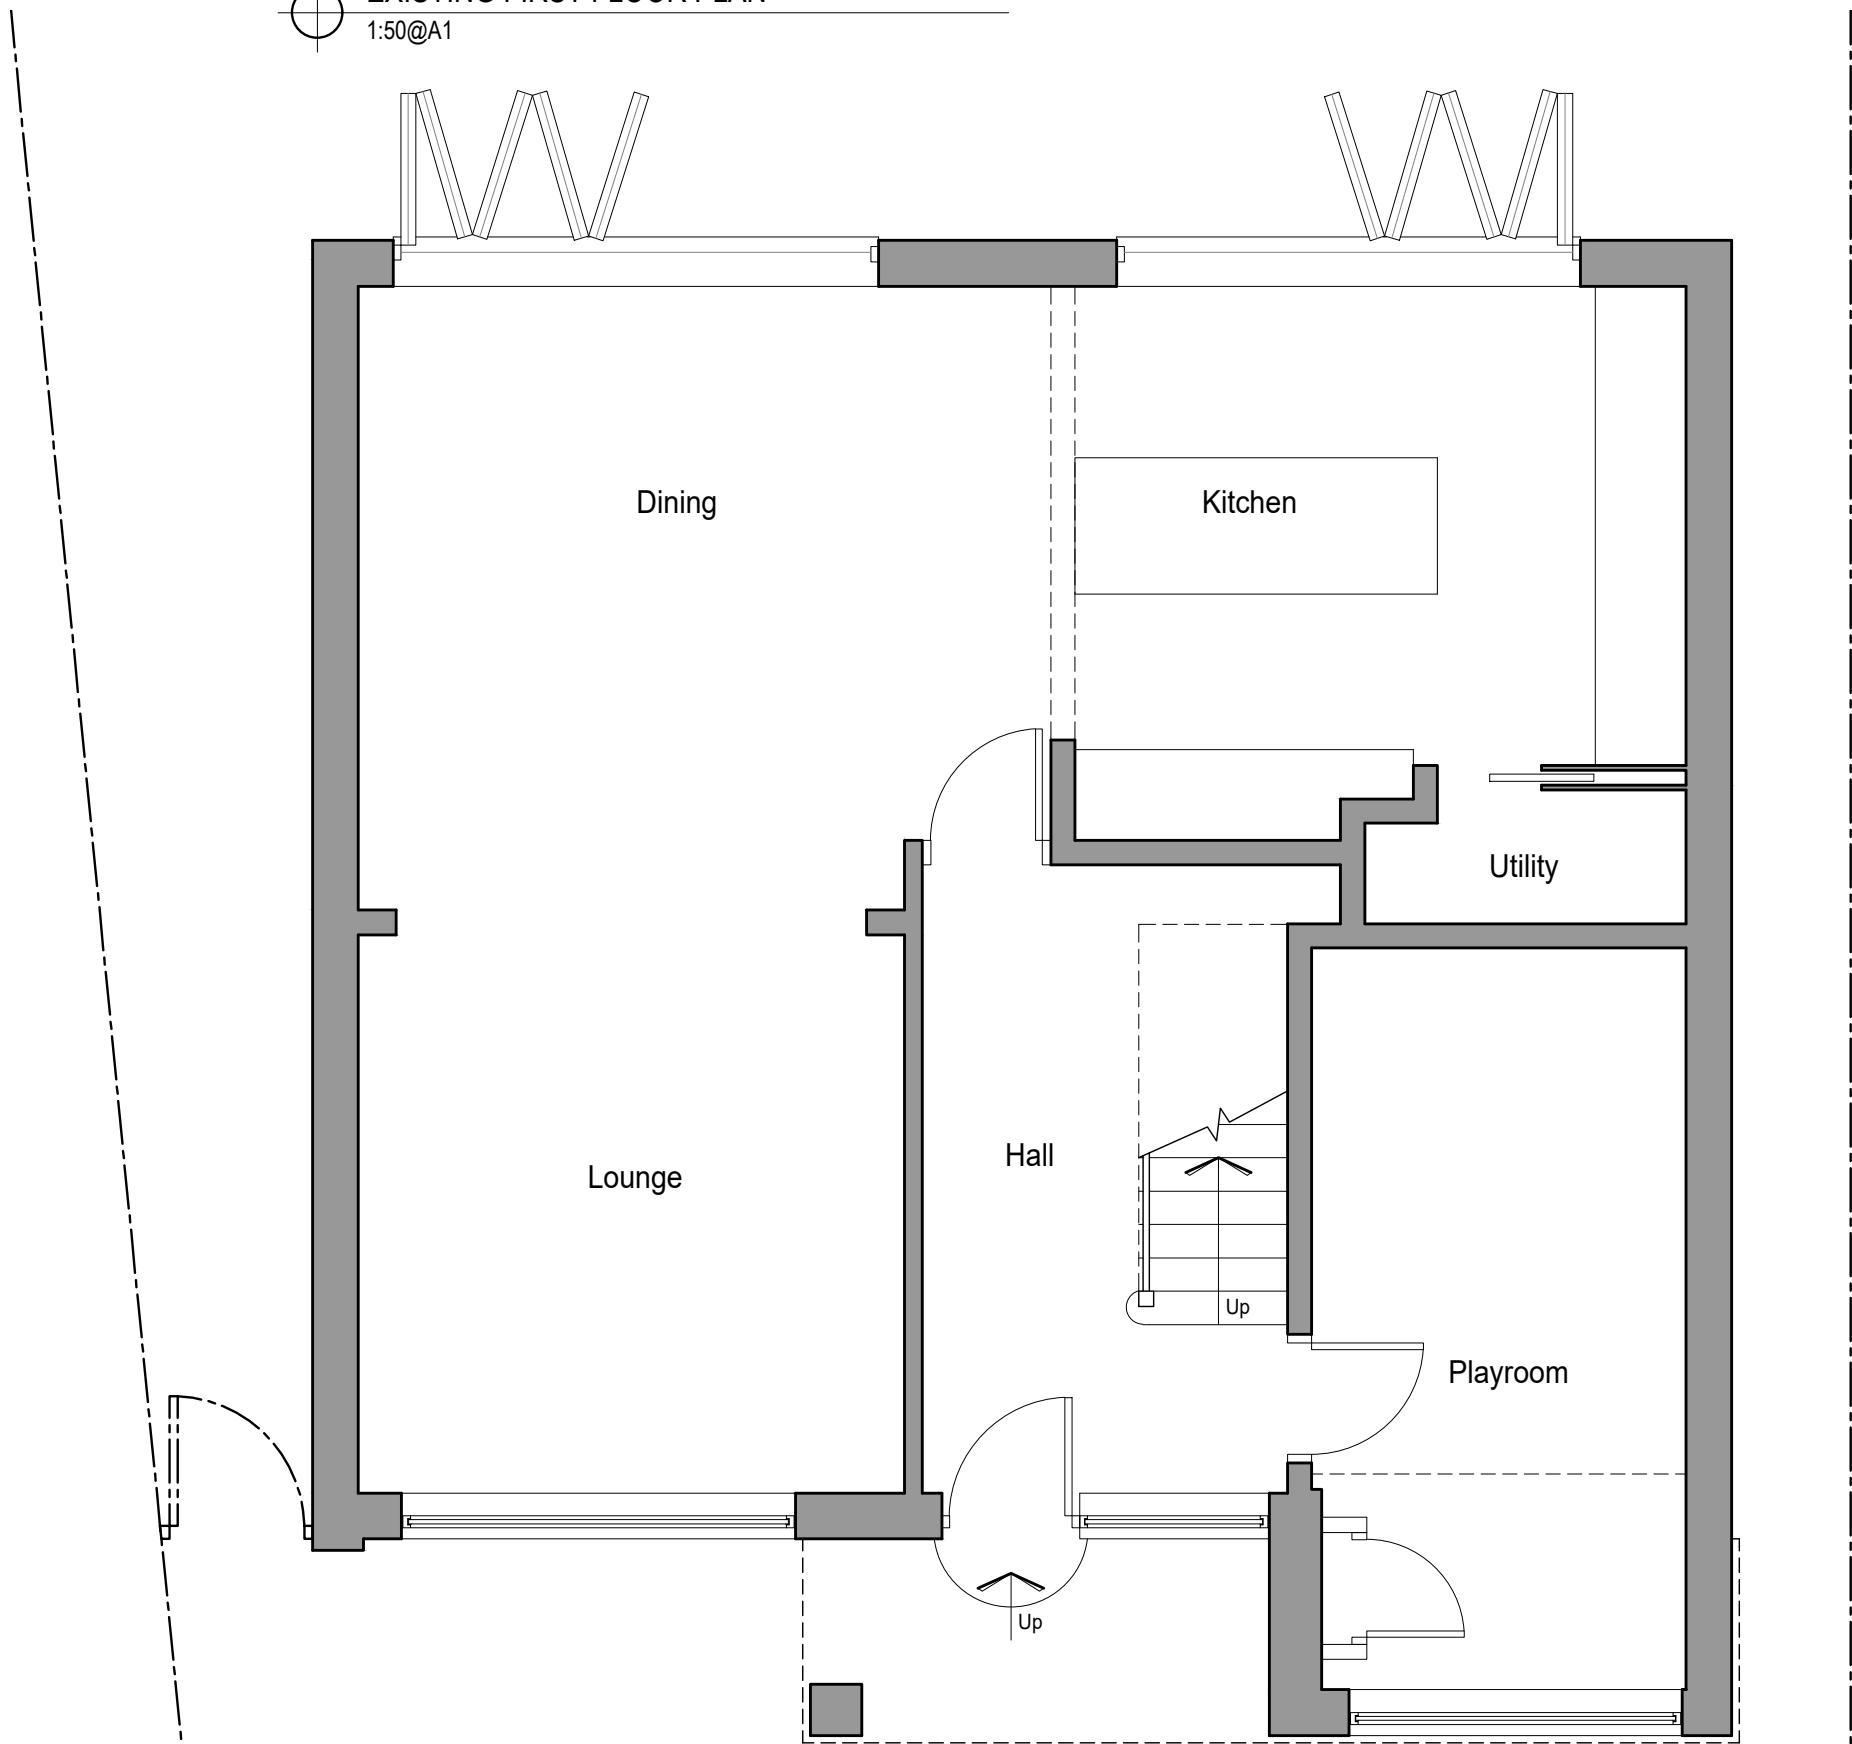

EXISTING GROUND FLOOR PLAN
1:50@A1

Rev	Description	Date	By
-----	-------------	------	----

Status:	PLANNING		
---------	----------	--	--

Client:	MR & MRS P SHARPE		
---------	-------------------	--	--

Contract:	PROPOSED DOMESTIC EXTENSION 12 WROXHAM CLOSE BURY, BL8 1EN		
-----------	--	--	--

Drawing:	EXISTING PLANS AND ELEVATIONS		
----------	-------------------------------	--	--

Drawing No:	Revision:	Scales:
AS714-04		1:50@A1
Drawn:	Checked:	Date:
DMR		SEPT '20

CUBE commercial house
architecture and design claraence avenue
trafford park
m17 1qs
www.cubearchitecture.net tel: 0161 848 5893
DO NOT scale from this drawing.