



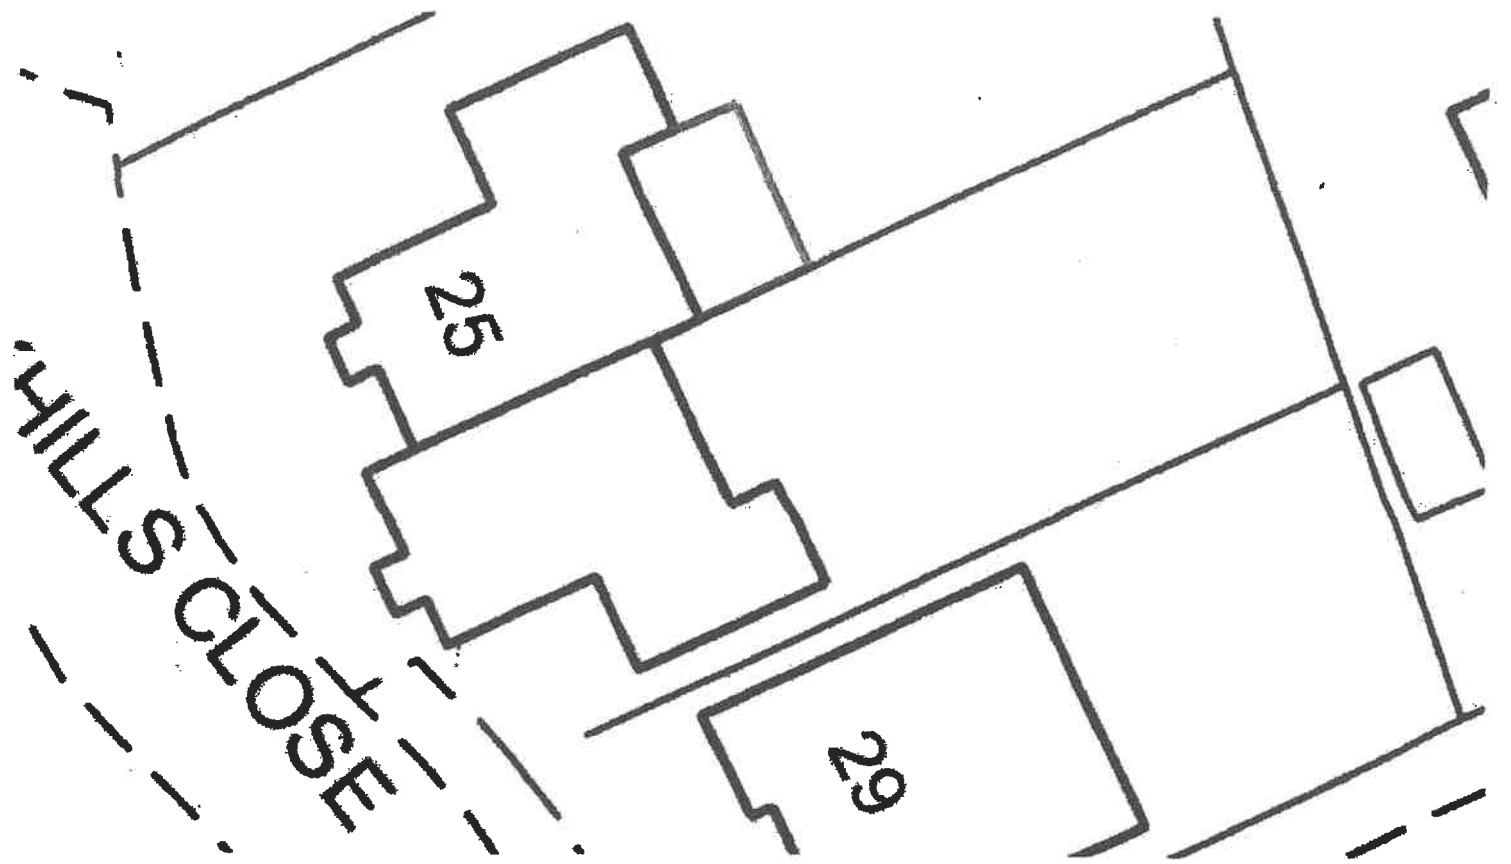

EXISTING SITE PLAN



SCALE 1:200

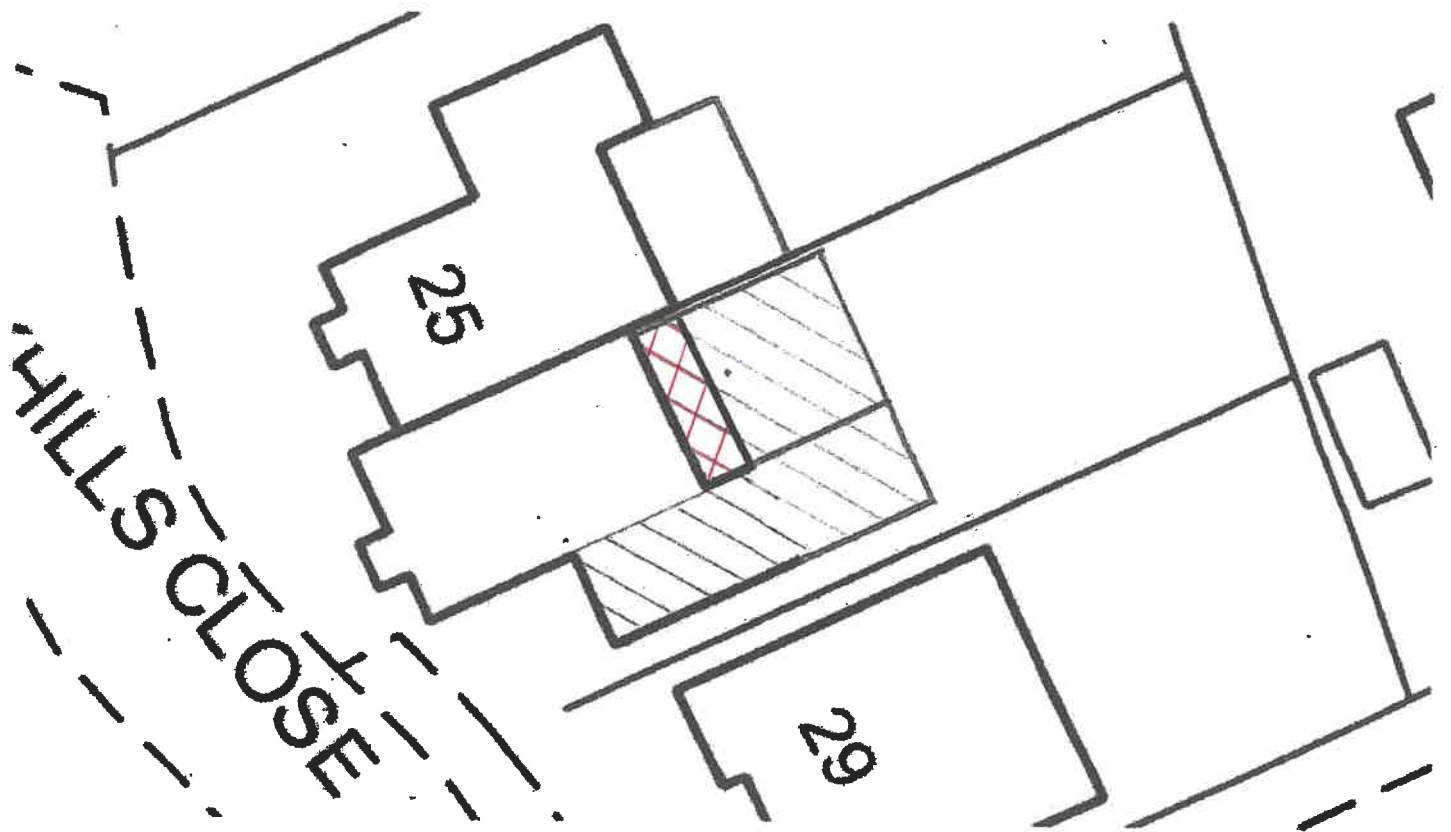

PROPOSED SITE PLAN