




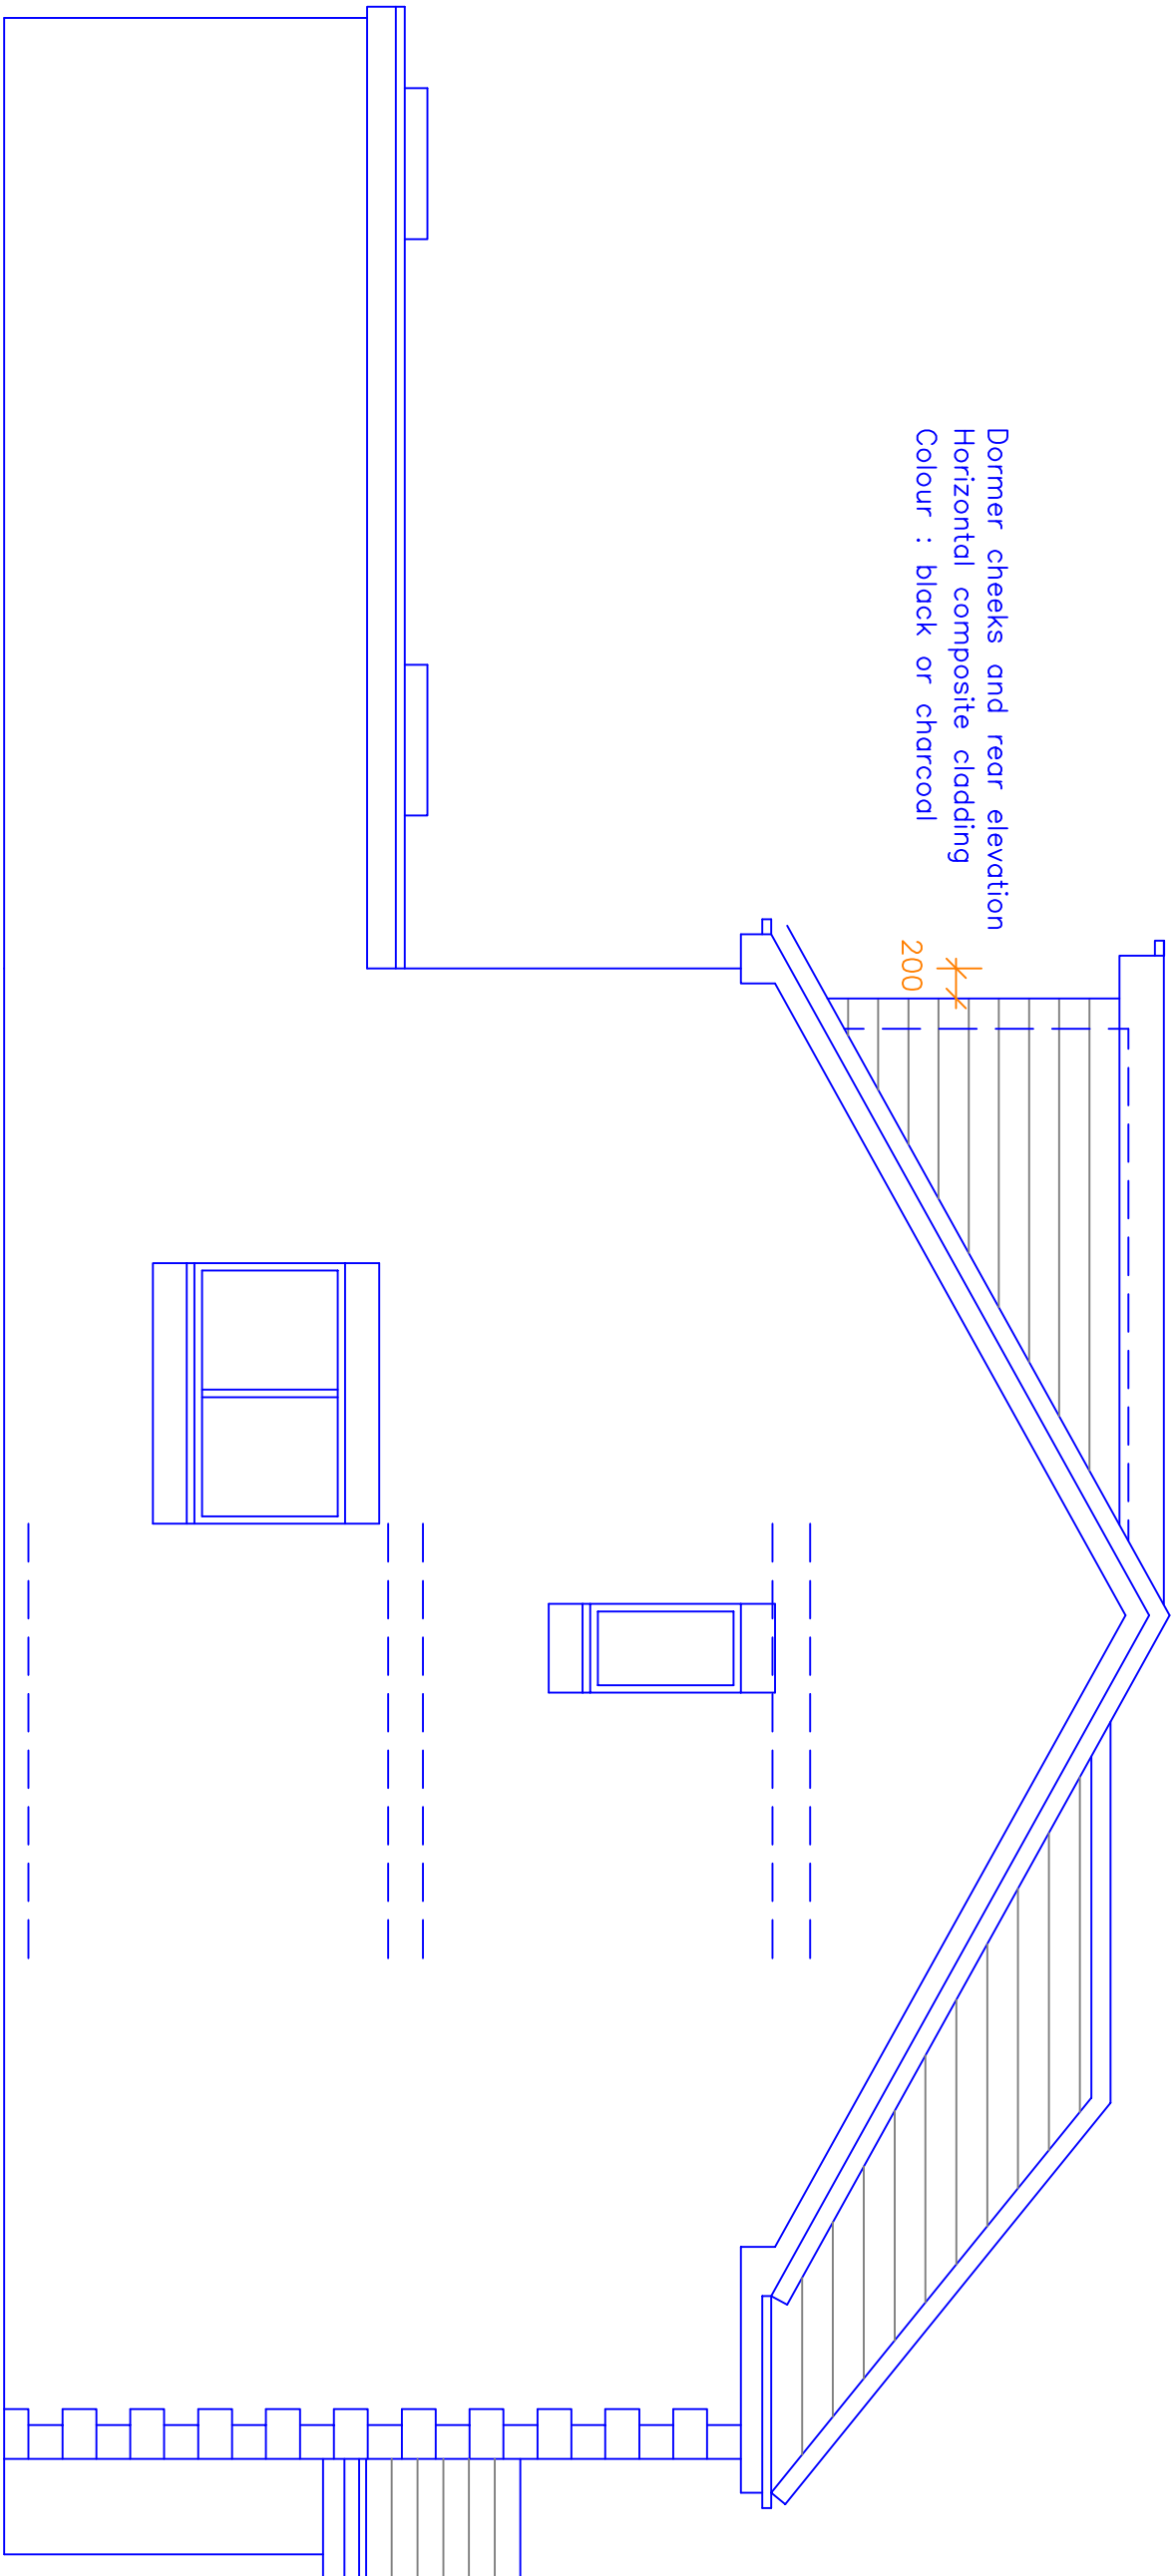


Proposed Side Elevation

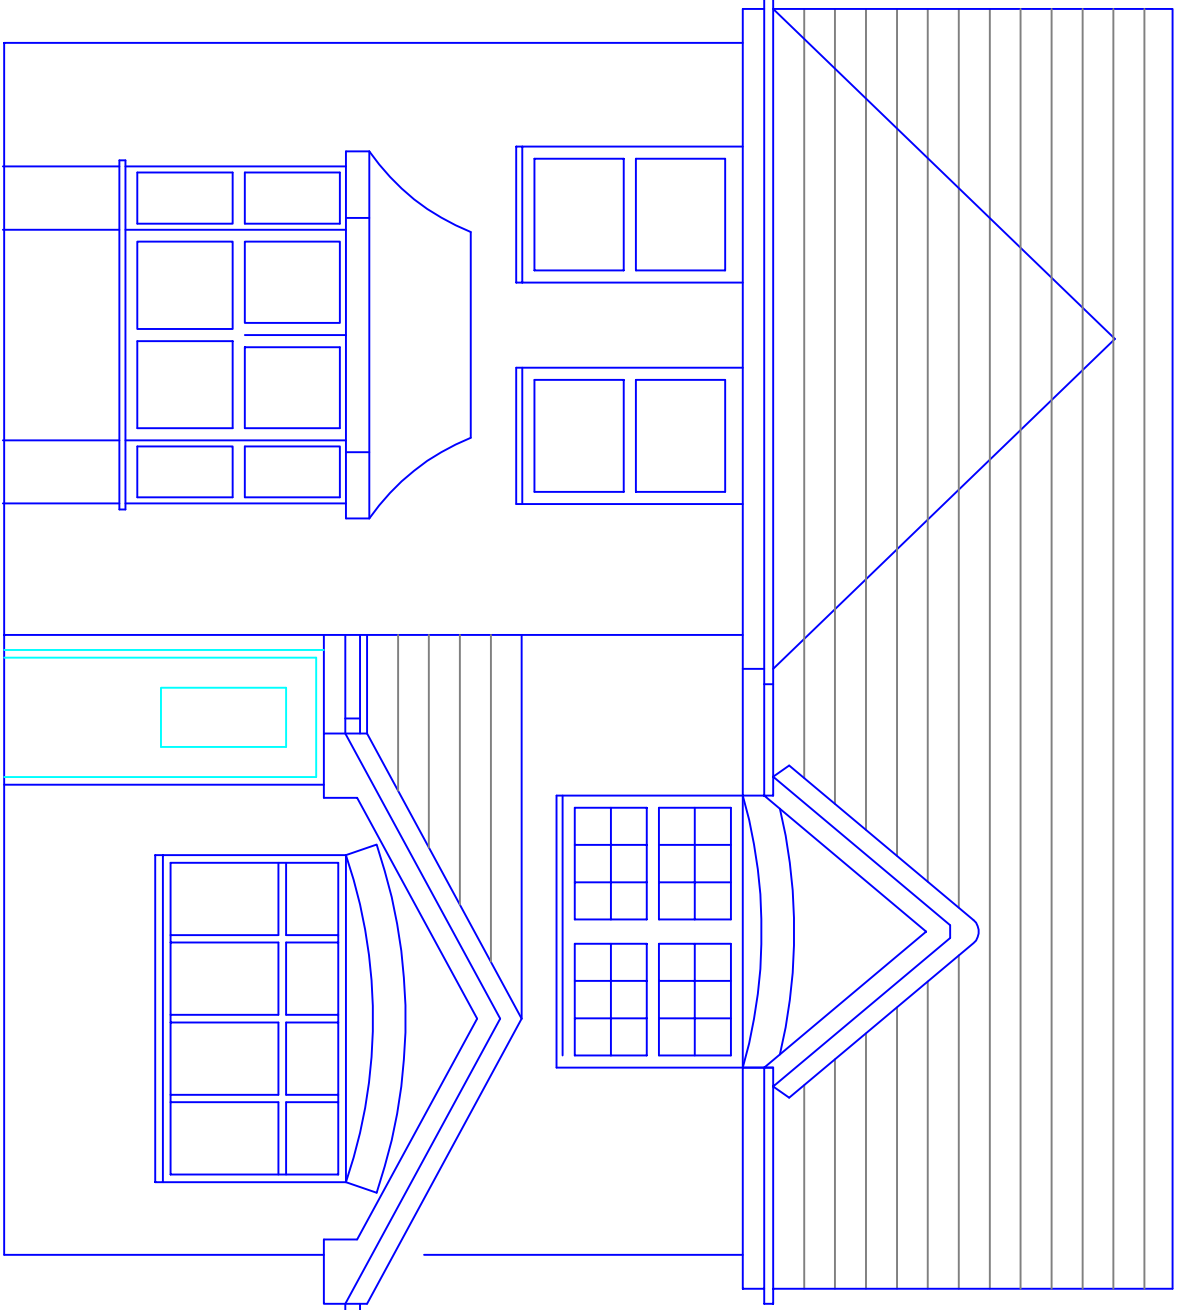


Proposed Front Elevation

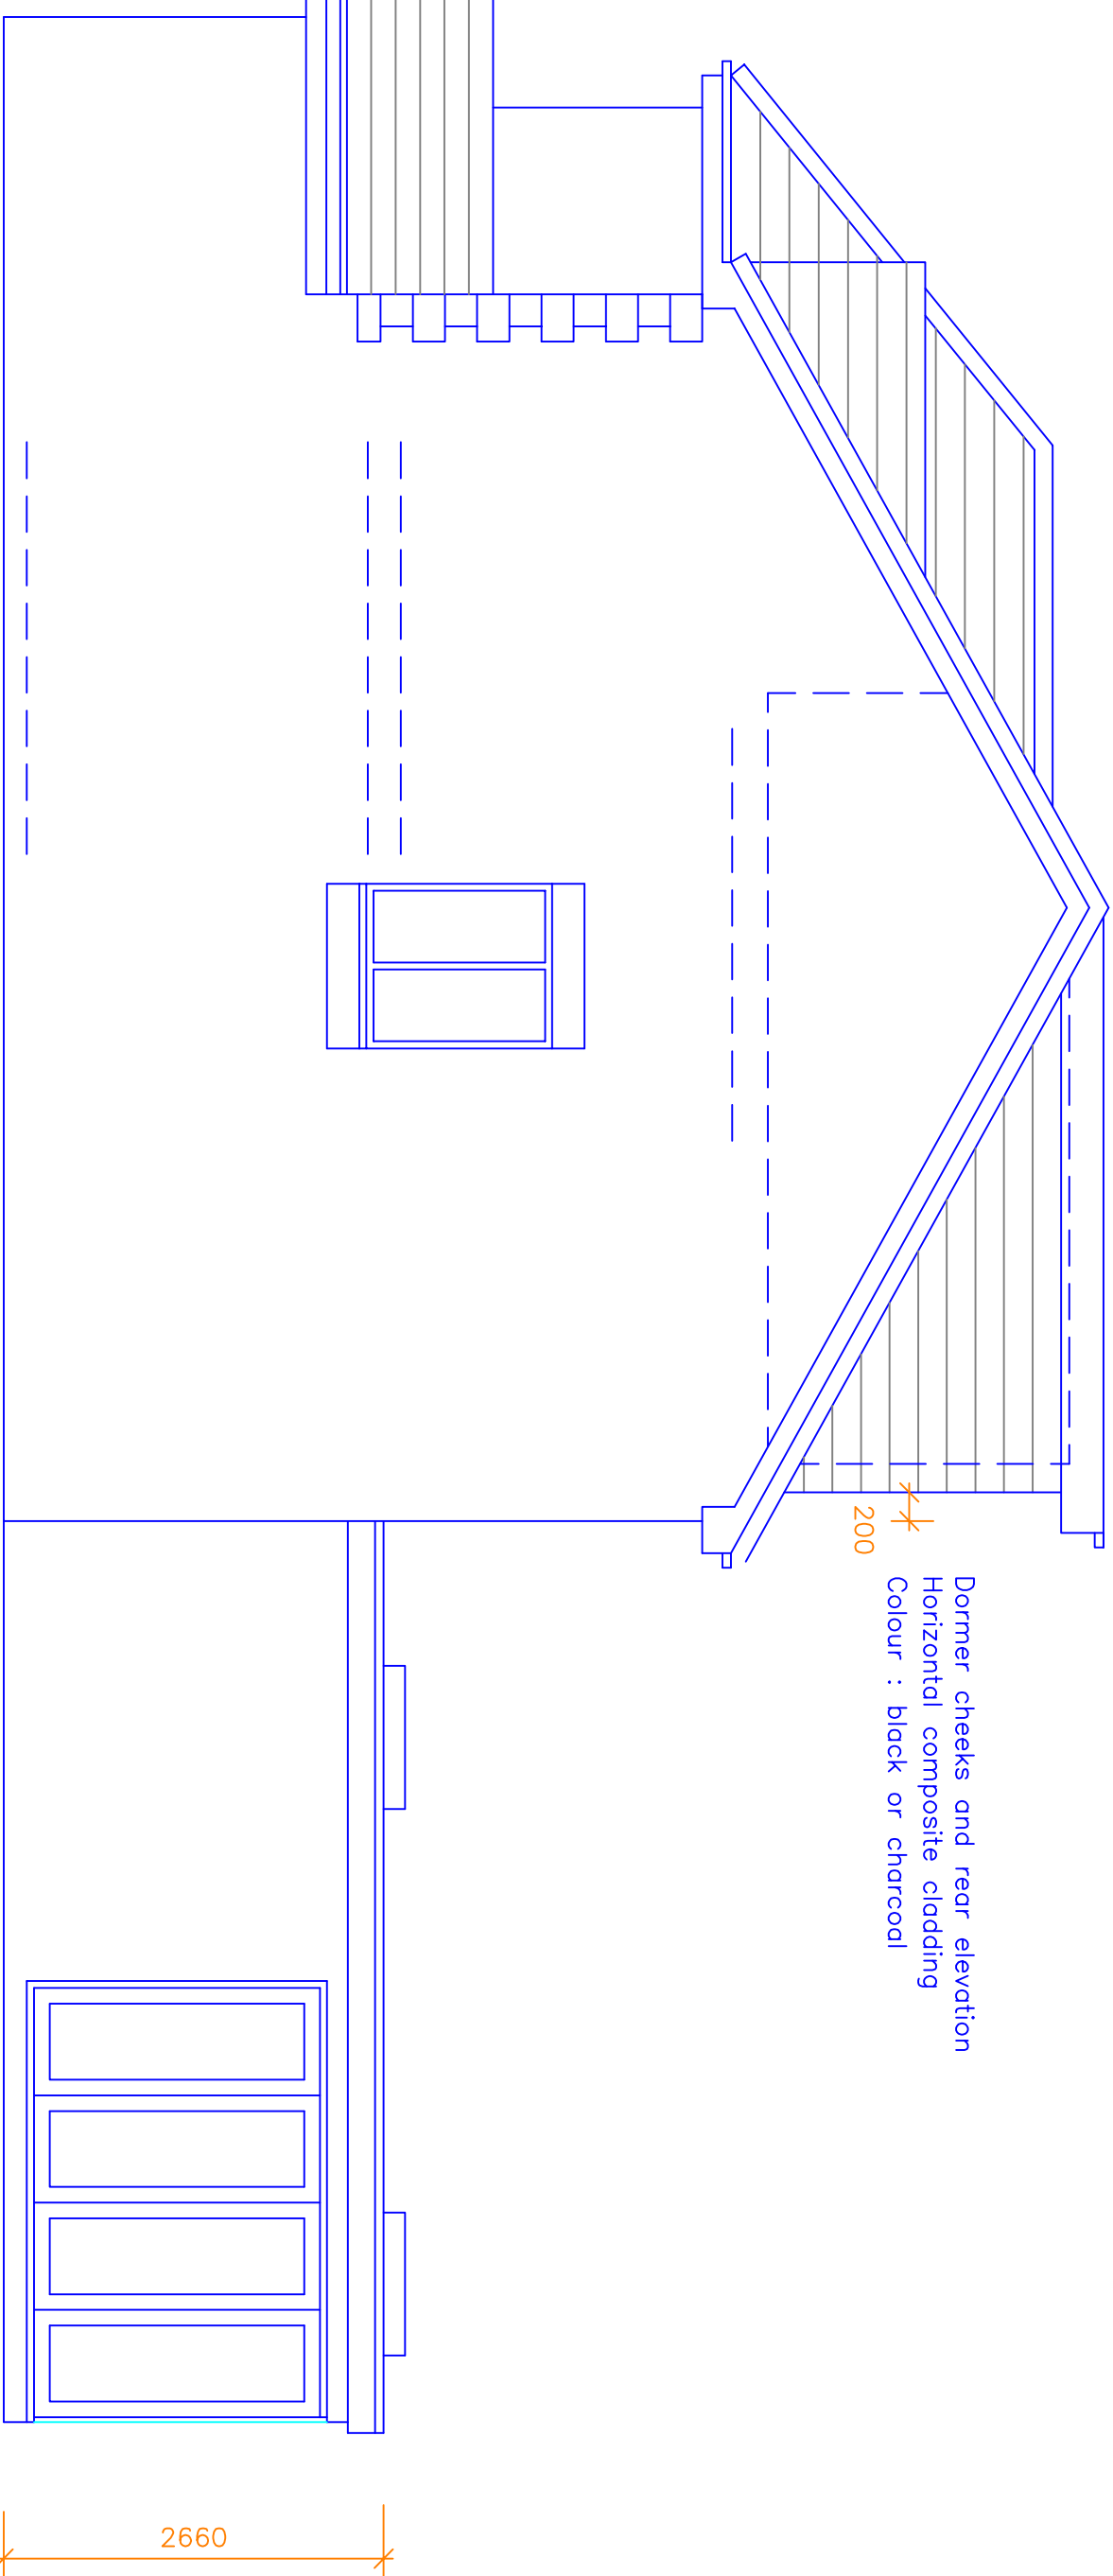

Proposed Side Elevation

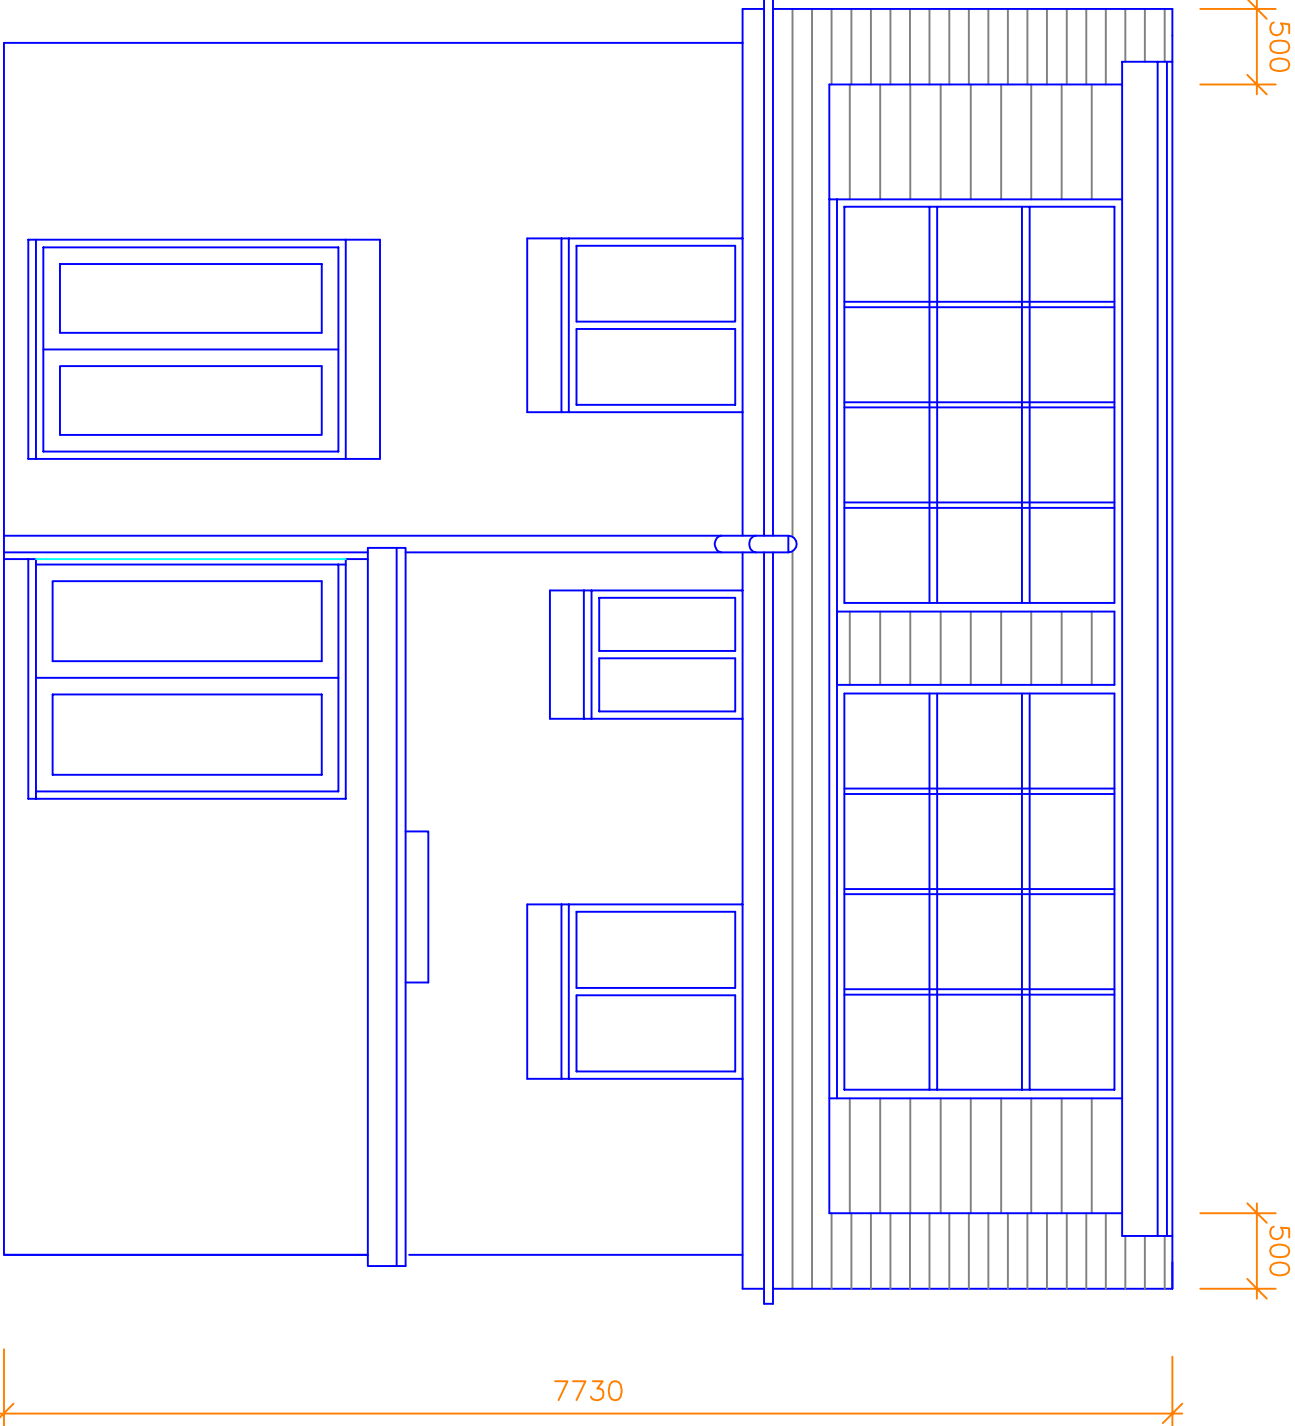

Proposed Rear Elevation

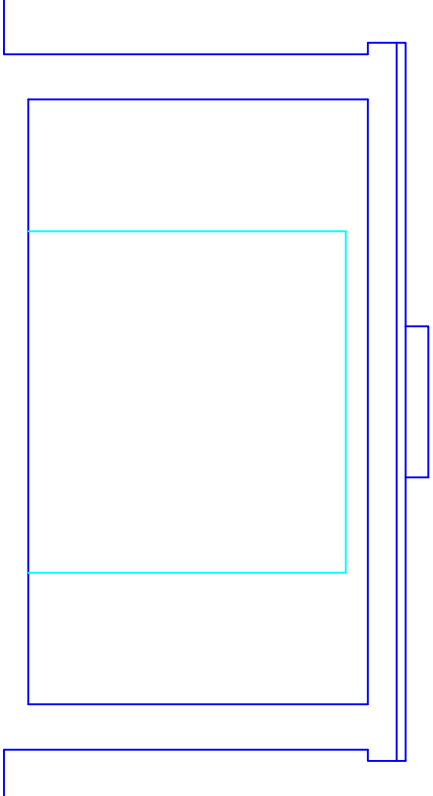

Proposed Rear Section

A
Dormer set back 200 from rear wall
and 500 from roof edge.
Dormer material noted.

07.09.2023

This drawing and design concept is the
property of PPV design. It should not
be reproduced without written permission

2 Helmshore Road, Holcombe Village
Rambsbottom, Lancashire BL8 4PA

Garry Dearden (BA(hrs)) DipArch RIBA
gar@ppv-design.co.uk www.ppv-design.co.uk
t. 01706 622751 m. 07112 669482

34 Grasmere Drive
Bury
BL9 9GA
scale 1:50 @ A1
October 2021

JK8-03A
Proposed Elevations

PPV design Ltd