

This drawing is the property of Equilibrium Architects and copyright is reserved by them. This drawing is not to be copied or disclosed by or to any unauthorised persons without the prior written consent of Equilibrium Architects.

Do not scale from this drawing.

All dimensions are to be checked on site prior to construction, manufacture of any components and ordering of materials and equipment.



Any discrepancies are to be reported to the architect for clarification.

All materials and workmanship to be in accordance with the current British Standards and codes of practice.


This drawing is to be read in conjunction with all relevant Architectural, Structural Engineers, Mechanical Engineers, Electrical Engineers and Specialists drawings and specifications.

As with all construction projects the CDM 2015 regulations apply and the work on this project may require both the issue of a notification to the HSE (because of the durationof the works on site) and the client may also need to appoint a Principal Designer because there may be more than one contractor working on site. The Principal Designer will be able to coordinate the pre-construction information and also ensure that all duty holders under CDM comply with their relevant duties.


The building owner is to serve a Party Wall Act Notice as applicable to adjoining property owners as outlined in TheParty Wall Act 1996 The Building Contactor is to verify the thickness of the party walls prior to commencement of the proposed works.

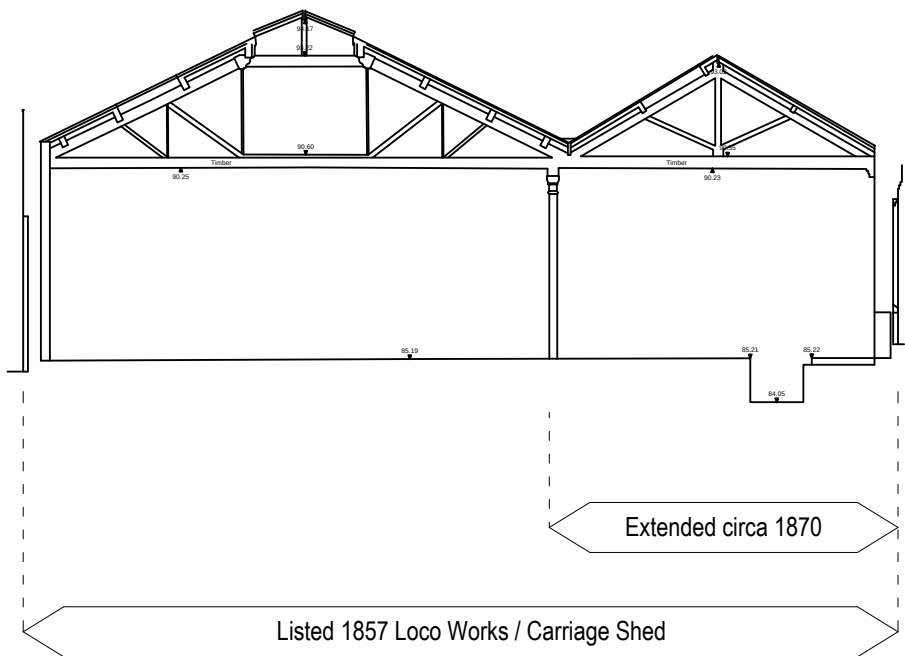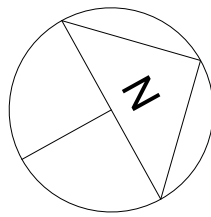

Existing Section A-A
Scale 1:200

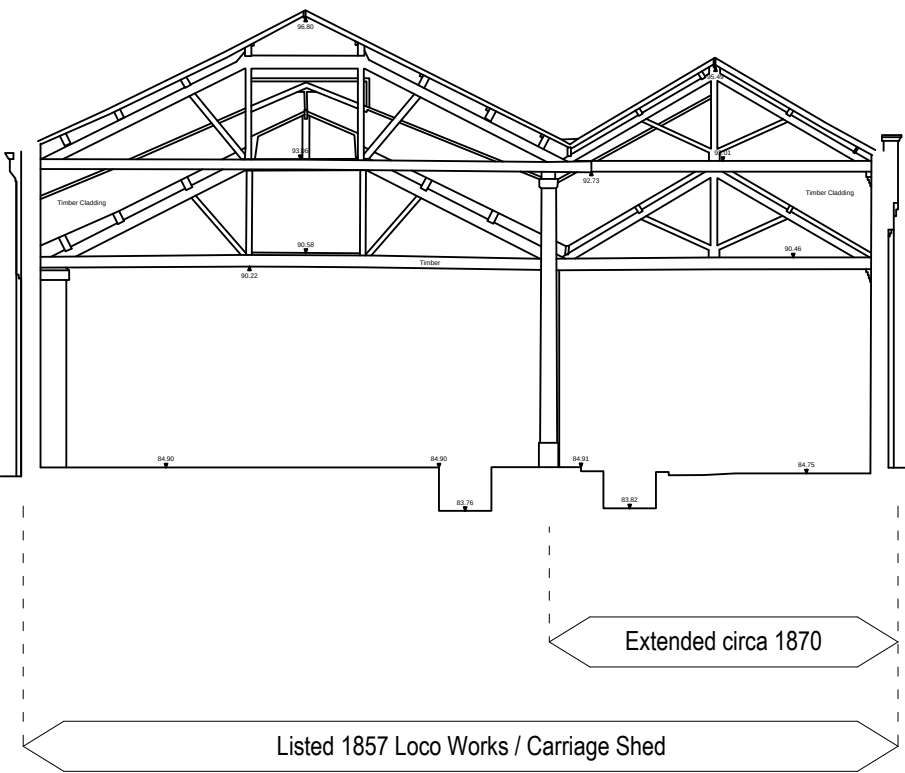


Existing Section B-B
Scale 1:200

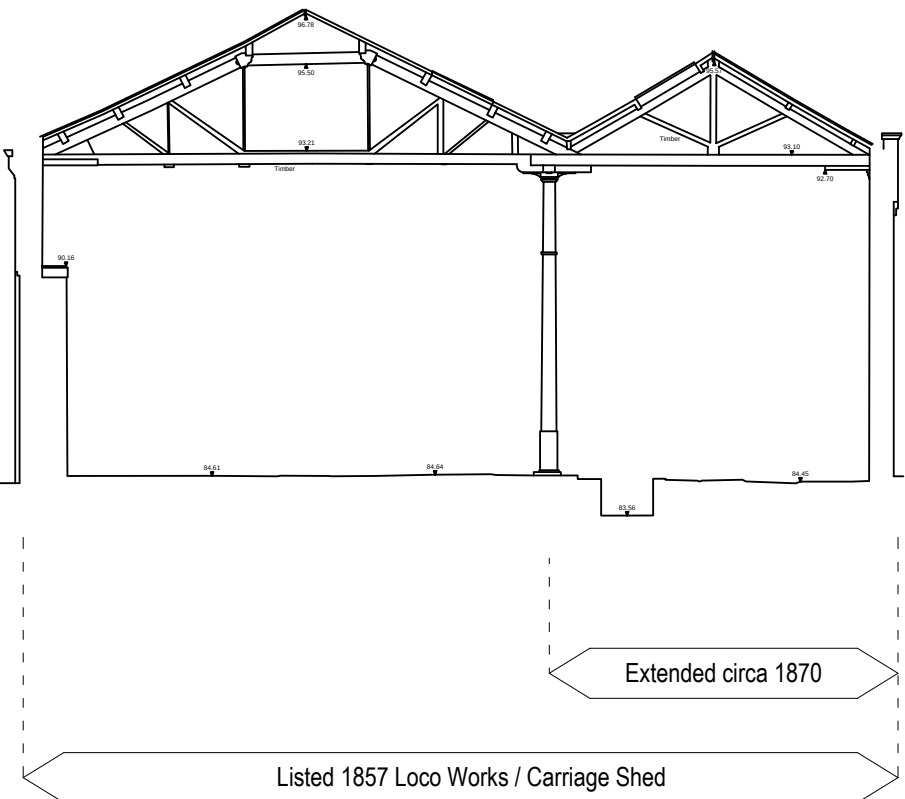

Existing Section C-C
Scale 1:200



Existing North East Elevation
Scale 1:200

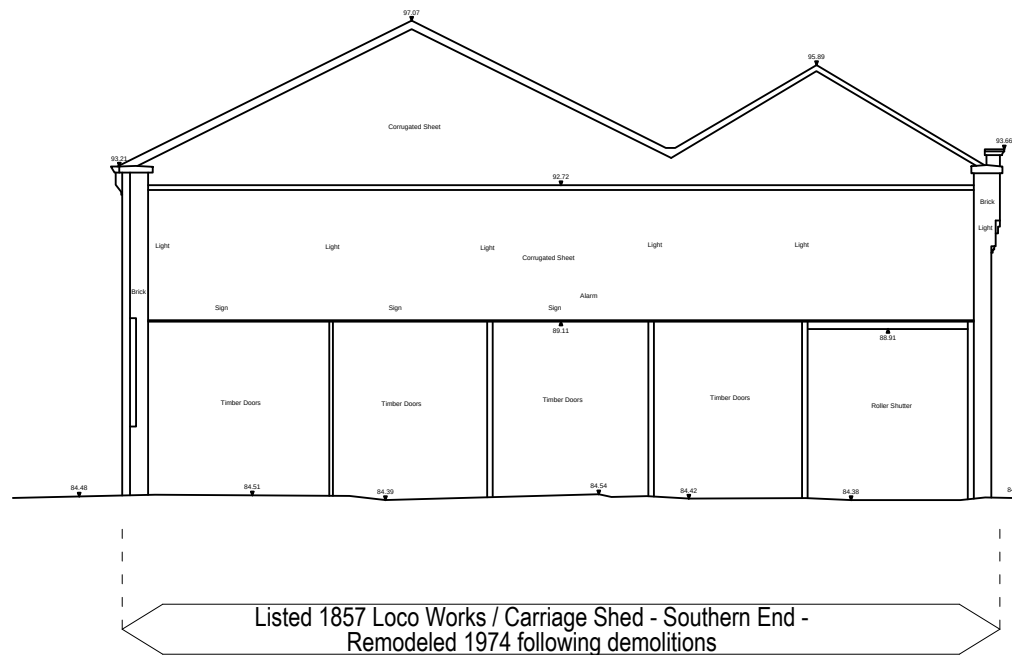

Existing South West Elevation
Scale 1:200

Note:

Refer to Condition Survey for full details of proposed repairs and restauration.



Key Plan
Scale 1:1000

EAST LANCASHIRE RAILWAY

REV DESCRIPTION CHECK DATE

CLIENT

East Lancs Railway

PROJECT

ELR Buckley Wells Masterplan

DRAWING

Existing Running Shed
South West, North East Elevations & Sections

SCALE	DATE	DRAWN	CHECKED
1:200@A1	Sept' 2018	PB	
DRAWING NO.	CAD REFERENCE NO.	REVISION	
C-0340-03			

