




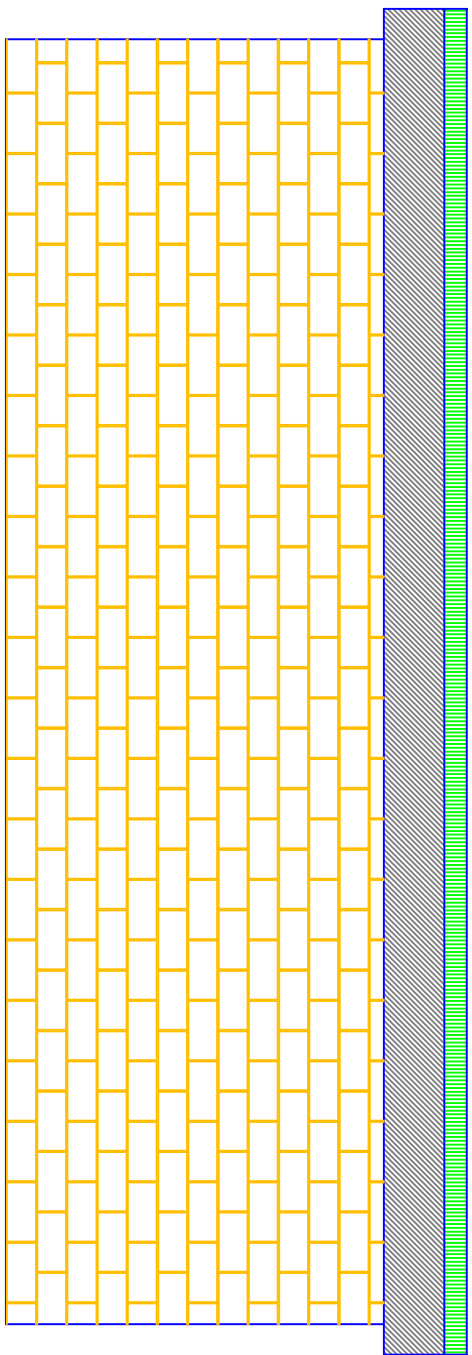


Proposed Rear (north) Elevation

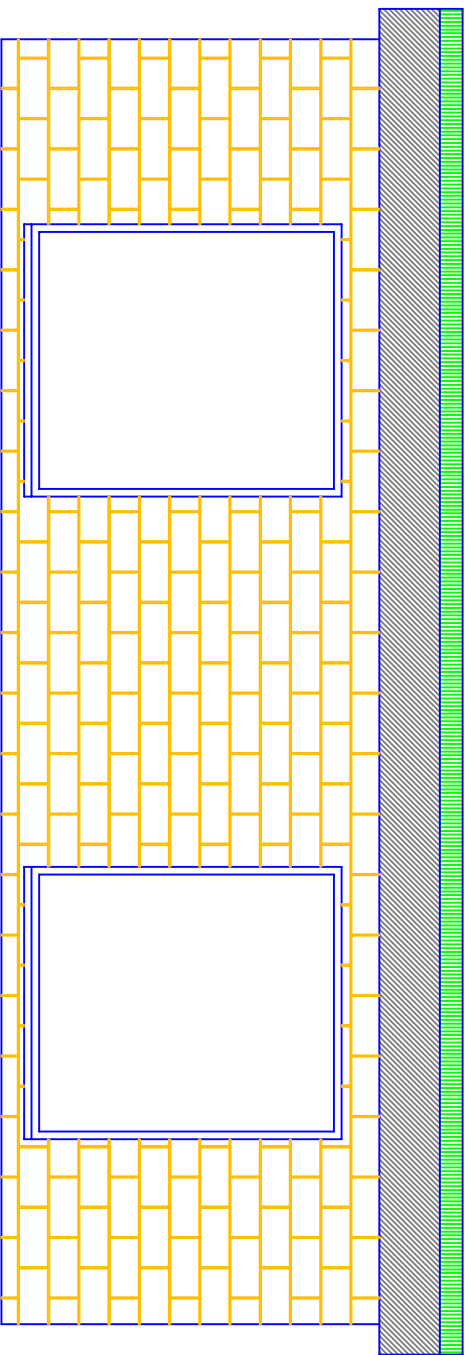


Proposed Front (south) Elevation

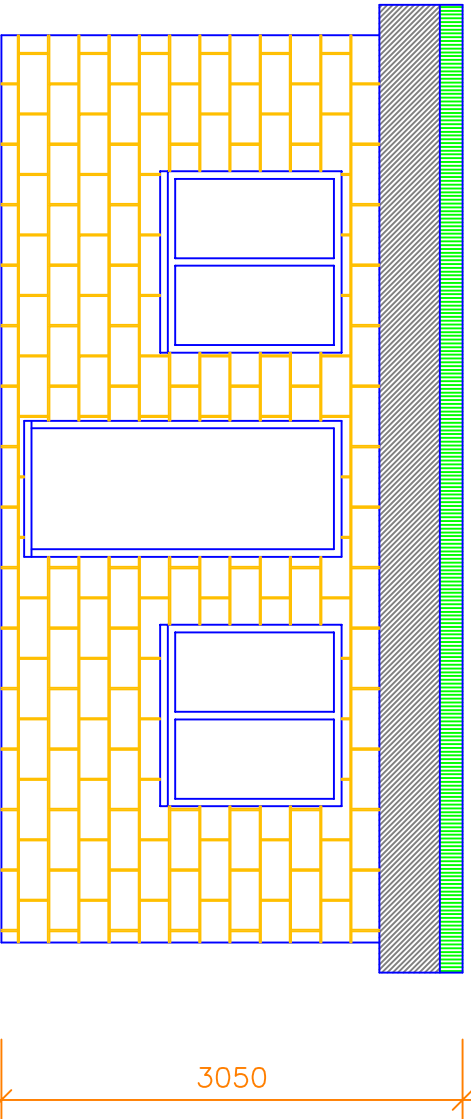


Proposed Side (east) Elevation

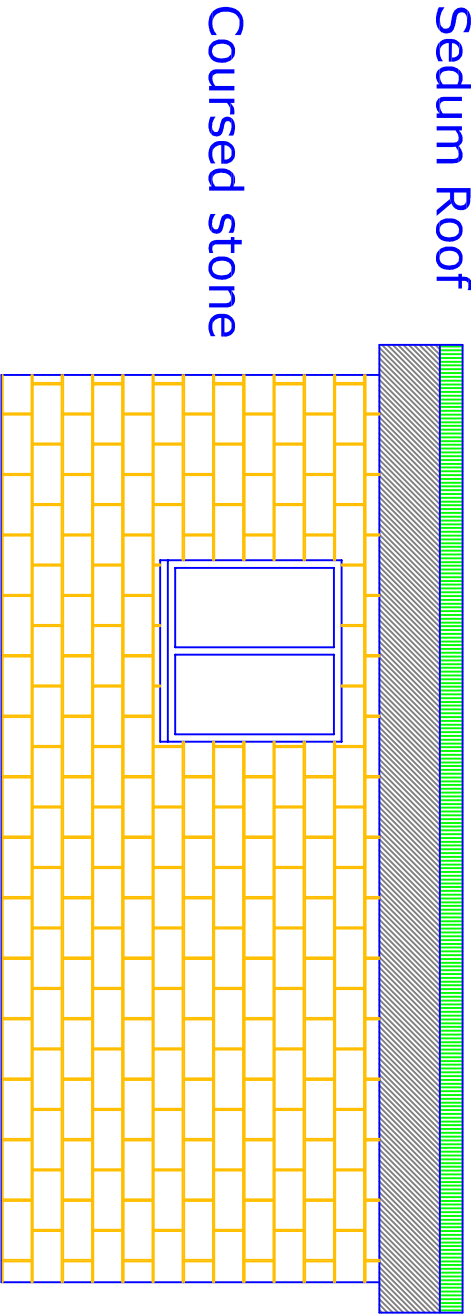


Proposed Side (west) Elevation

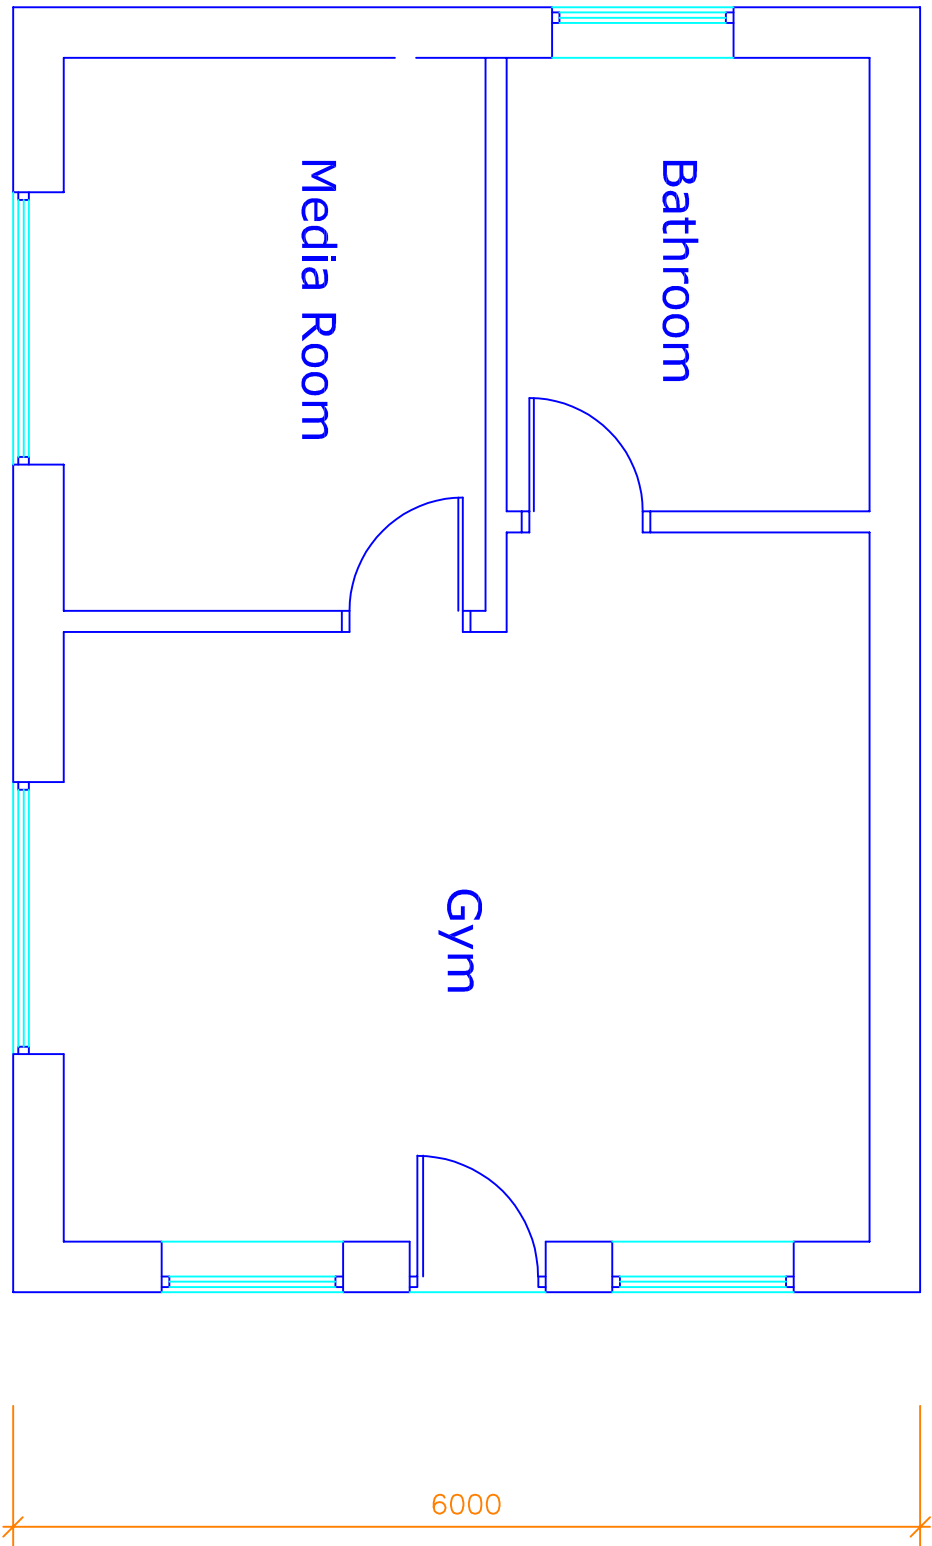


Proposed Ground Floor Plan

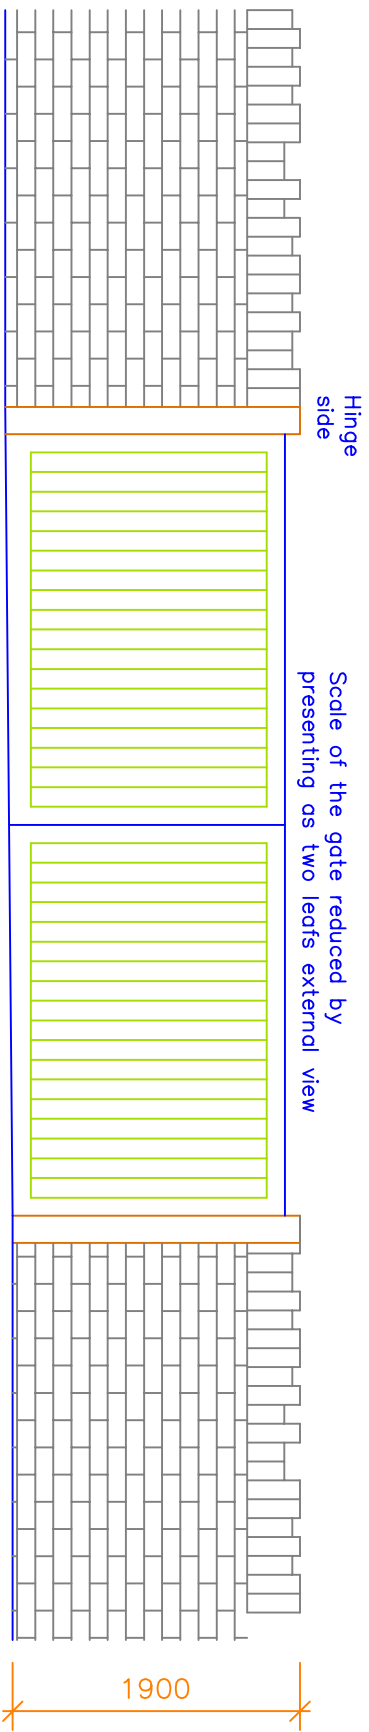

Proposed gate in opening adjacent Moorbottom Road

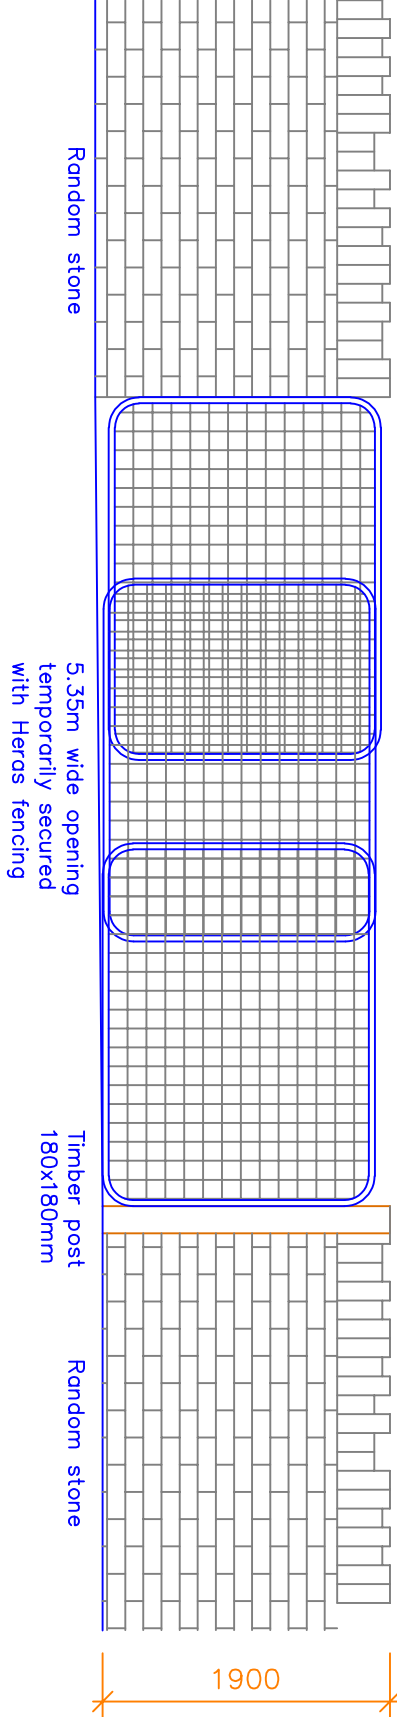

Existing opening adjacent Moorbottom Road

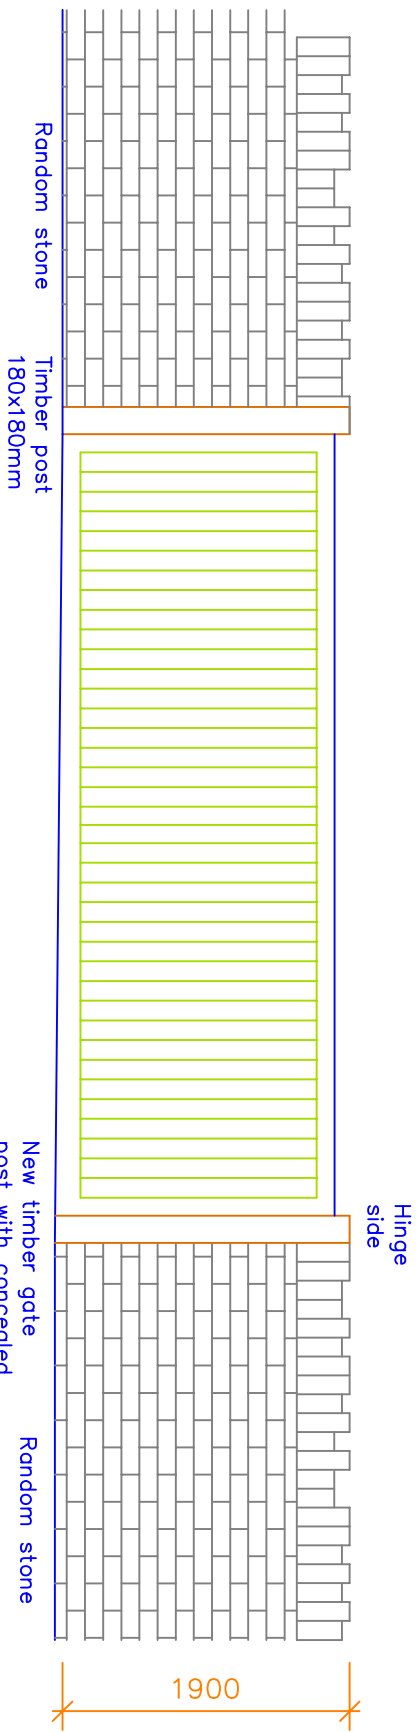

Proposed gate internal view

A Gate adj Moorbottom Road added 19.11.2024

This drawing and design concept is the property of PPV design. It should not be reproduced without written permission

2 Helmshore Road, Holcombe Village
Ramsbottom, Lancashire BL8 4PA
Gary Dearden (UK hours) DyrkArch BL3A
gdm@ppv-design.co.uk www.ppv-design.co.uk
T. 01706 822751 M. 07712 669482

0123m

Meadow Hey's Moorbottom Road
Holcombe
Bury BL8 4NS

scale 1:50 at A1
October 2024

PK2-05A
Proposed Annex
Gym and Media Room

PPV design Ltd