



LOCATION PLAN 1:1250

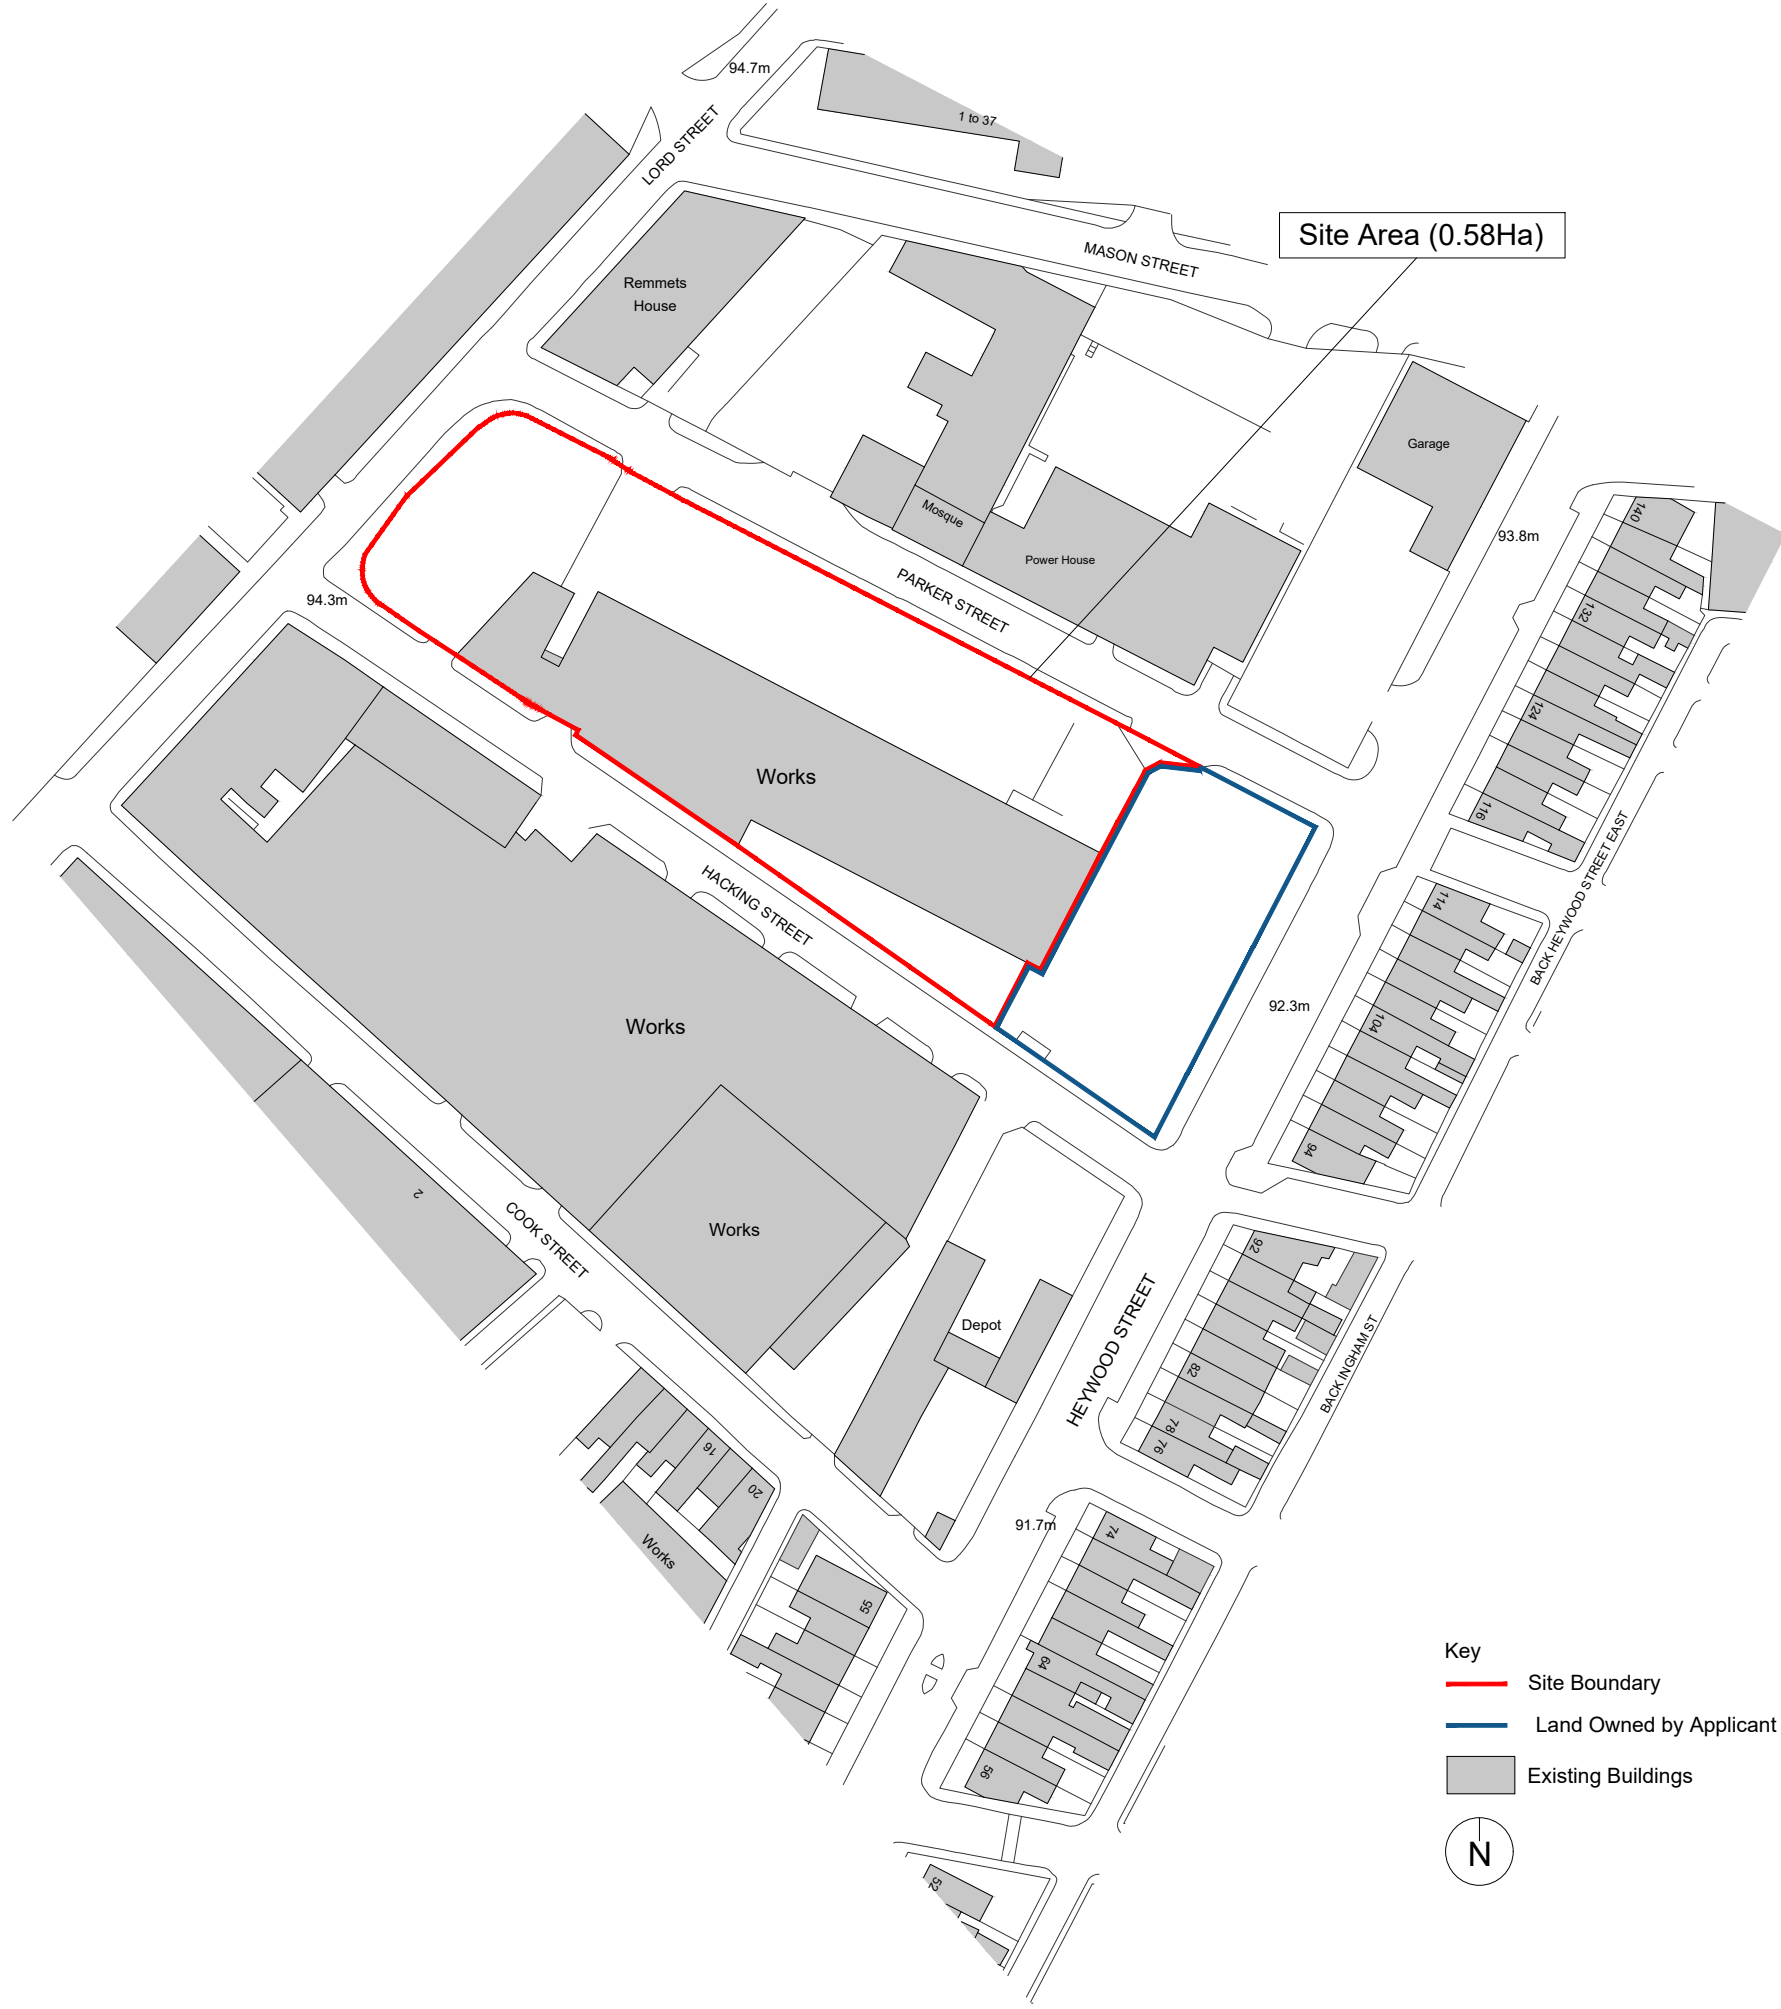

LOCATION PLAN - Existing Parking 1:1250

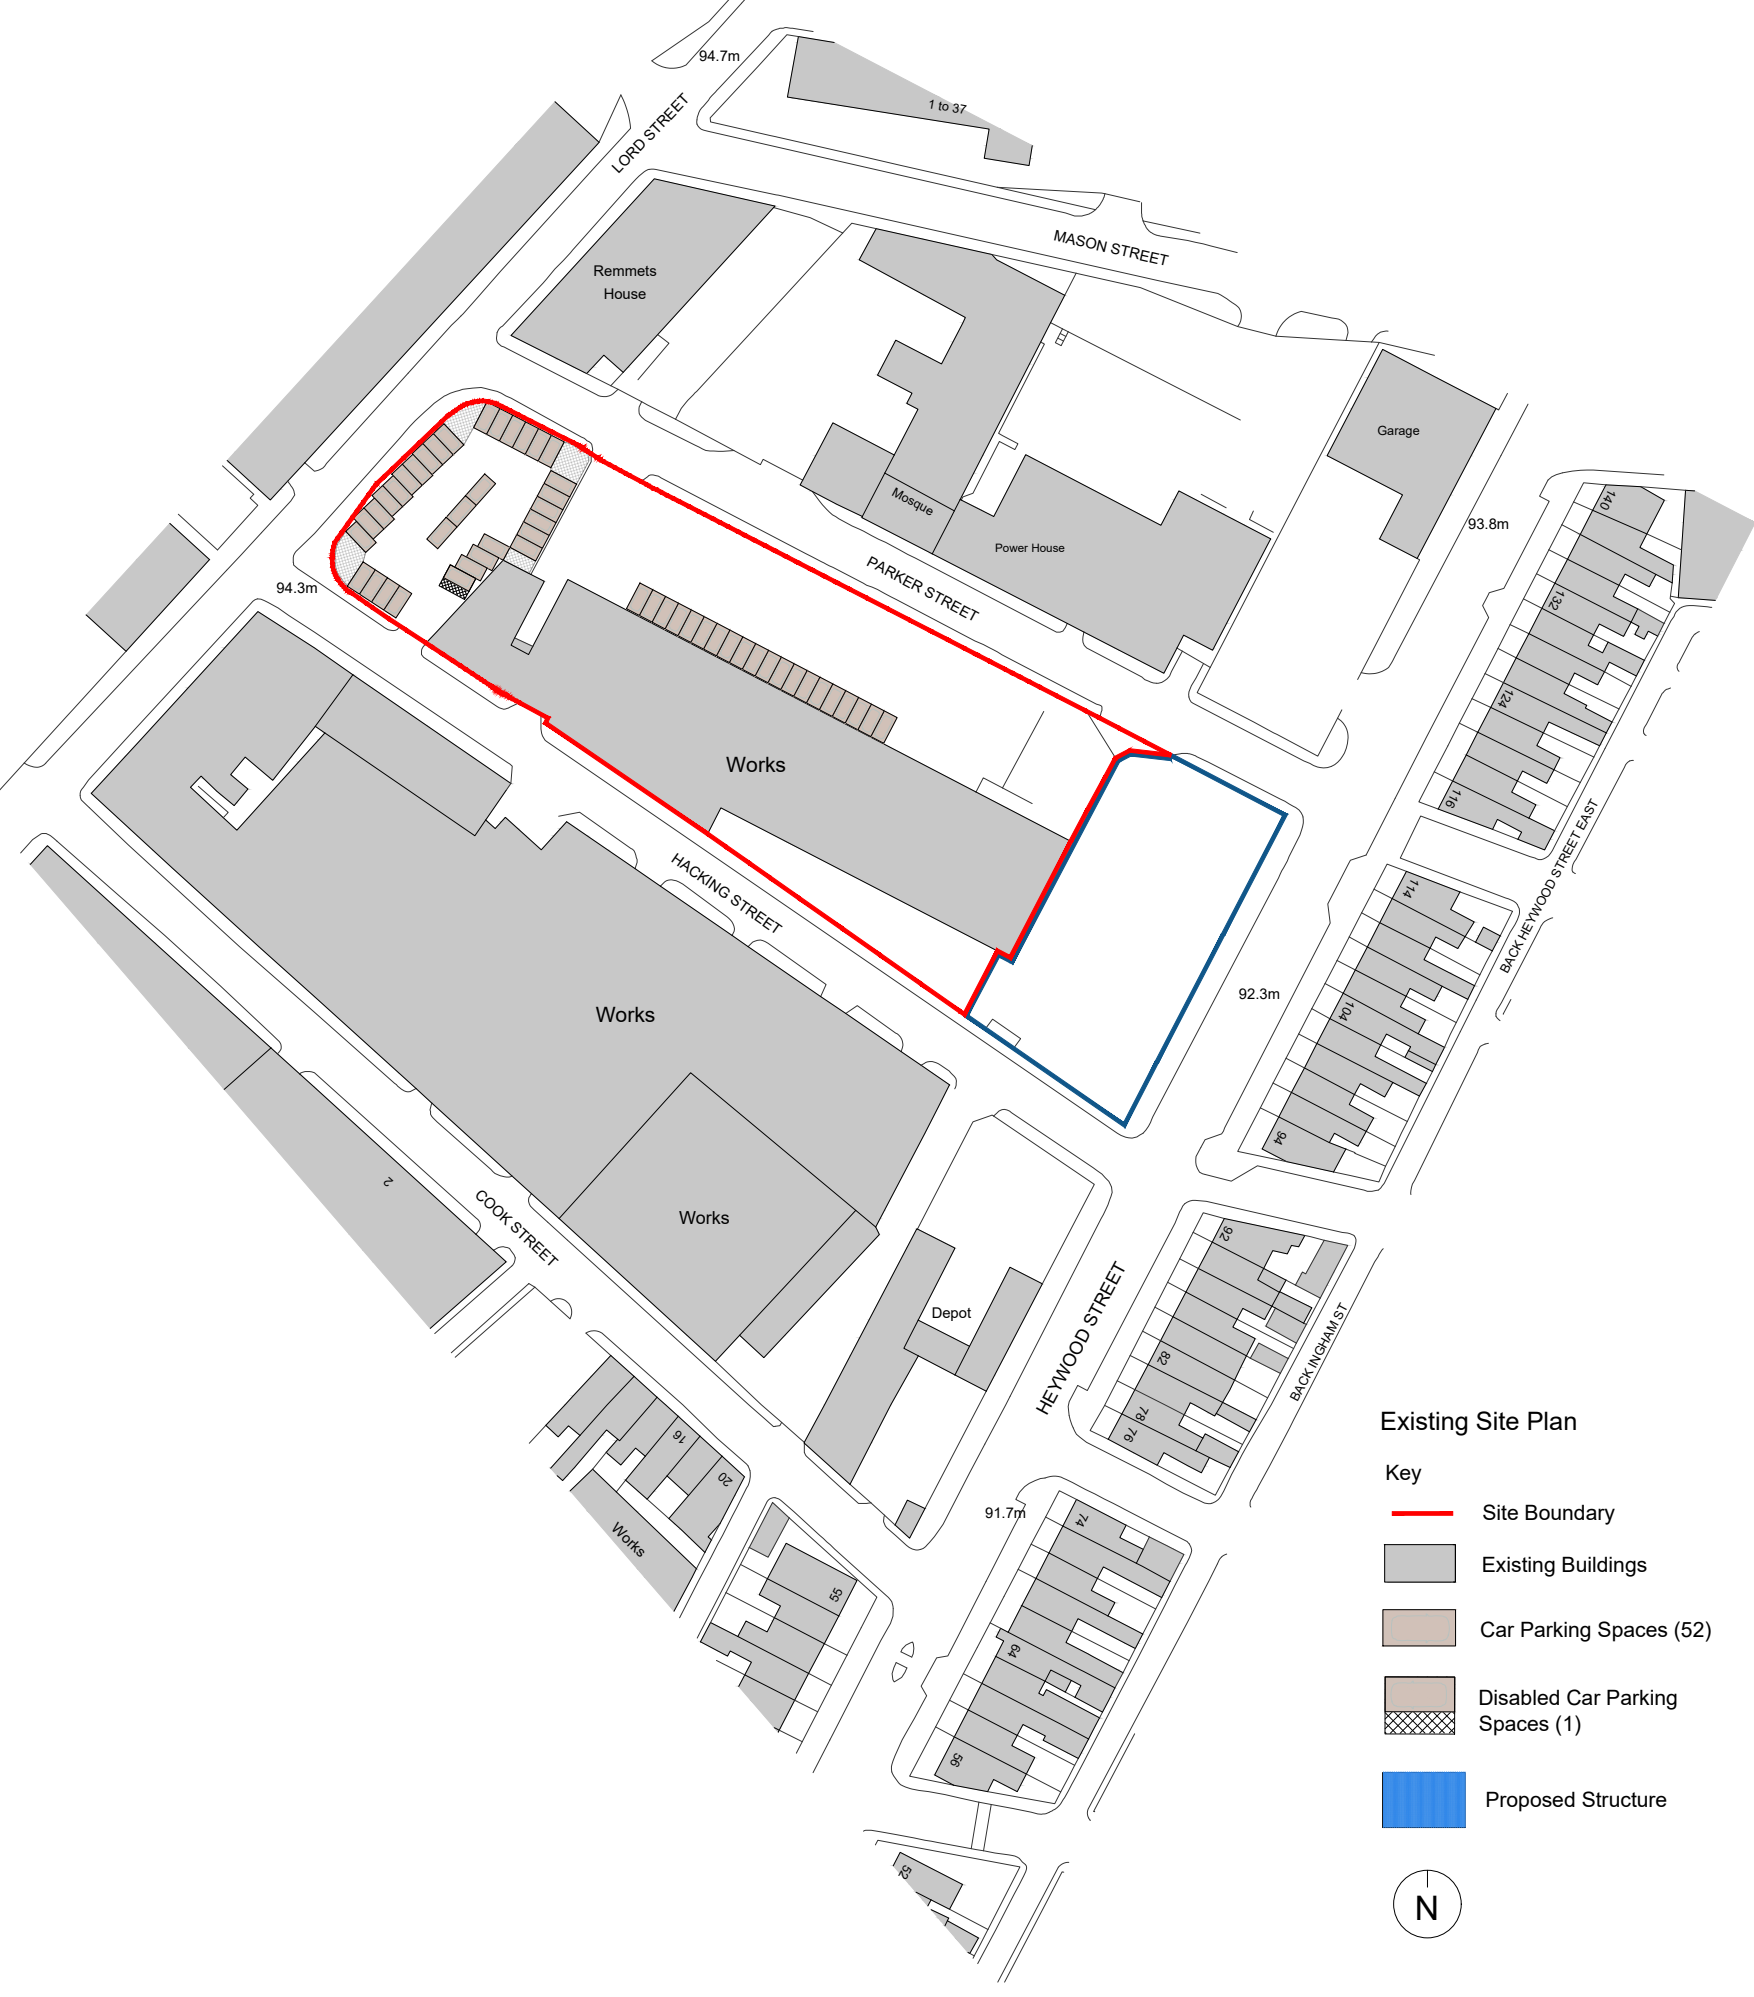

PROPOSED SITE PLAN 1:500



PROPOSED STRUCTURE 1:50

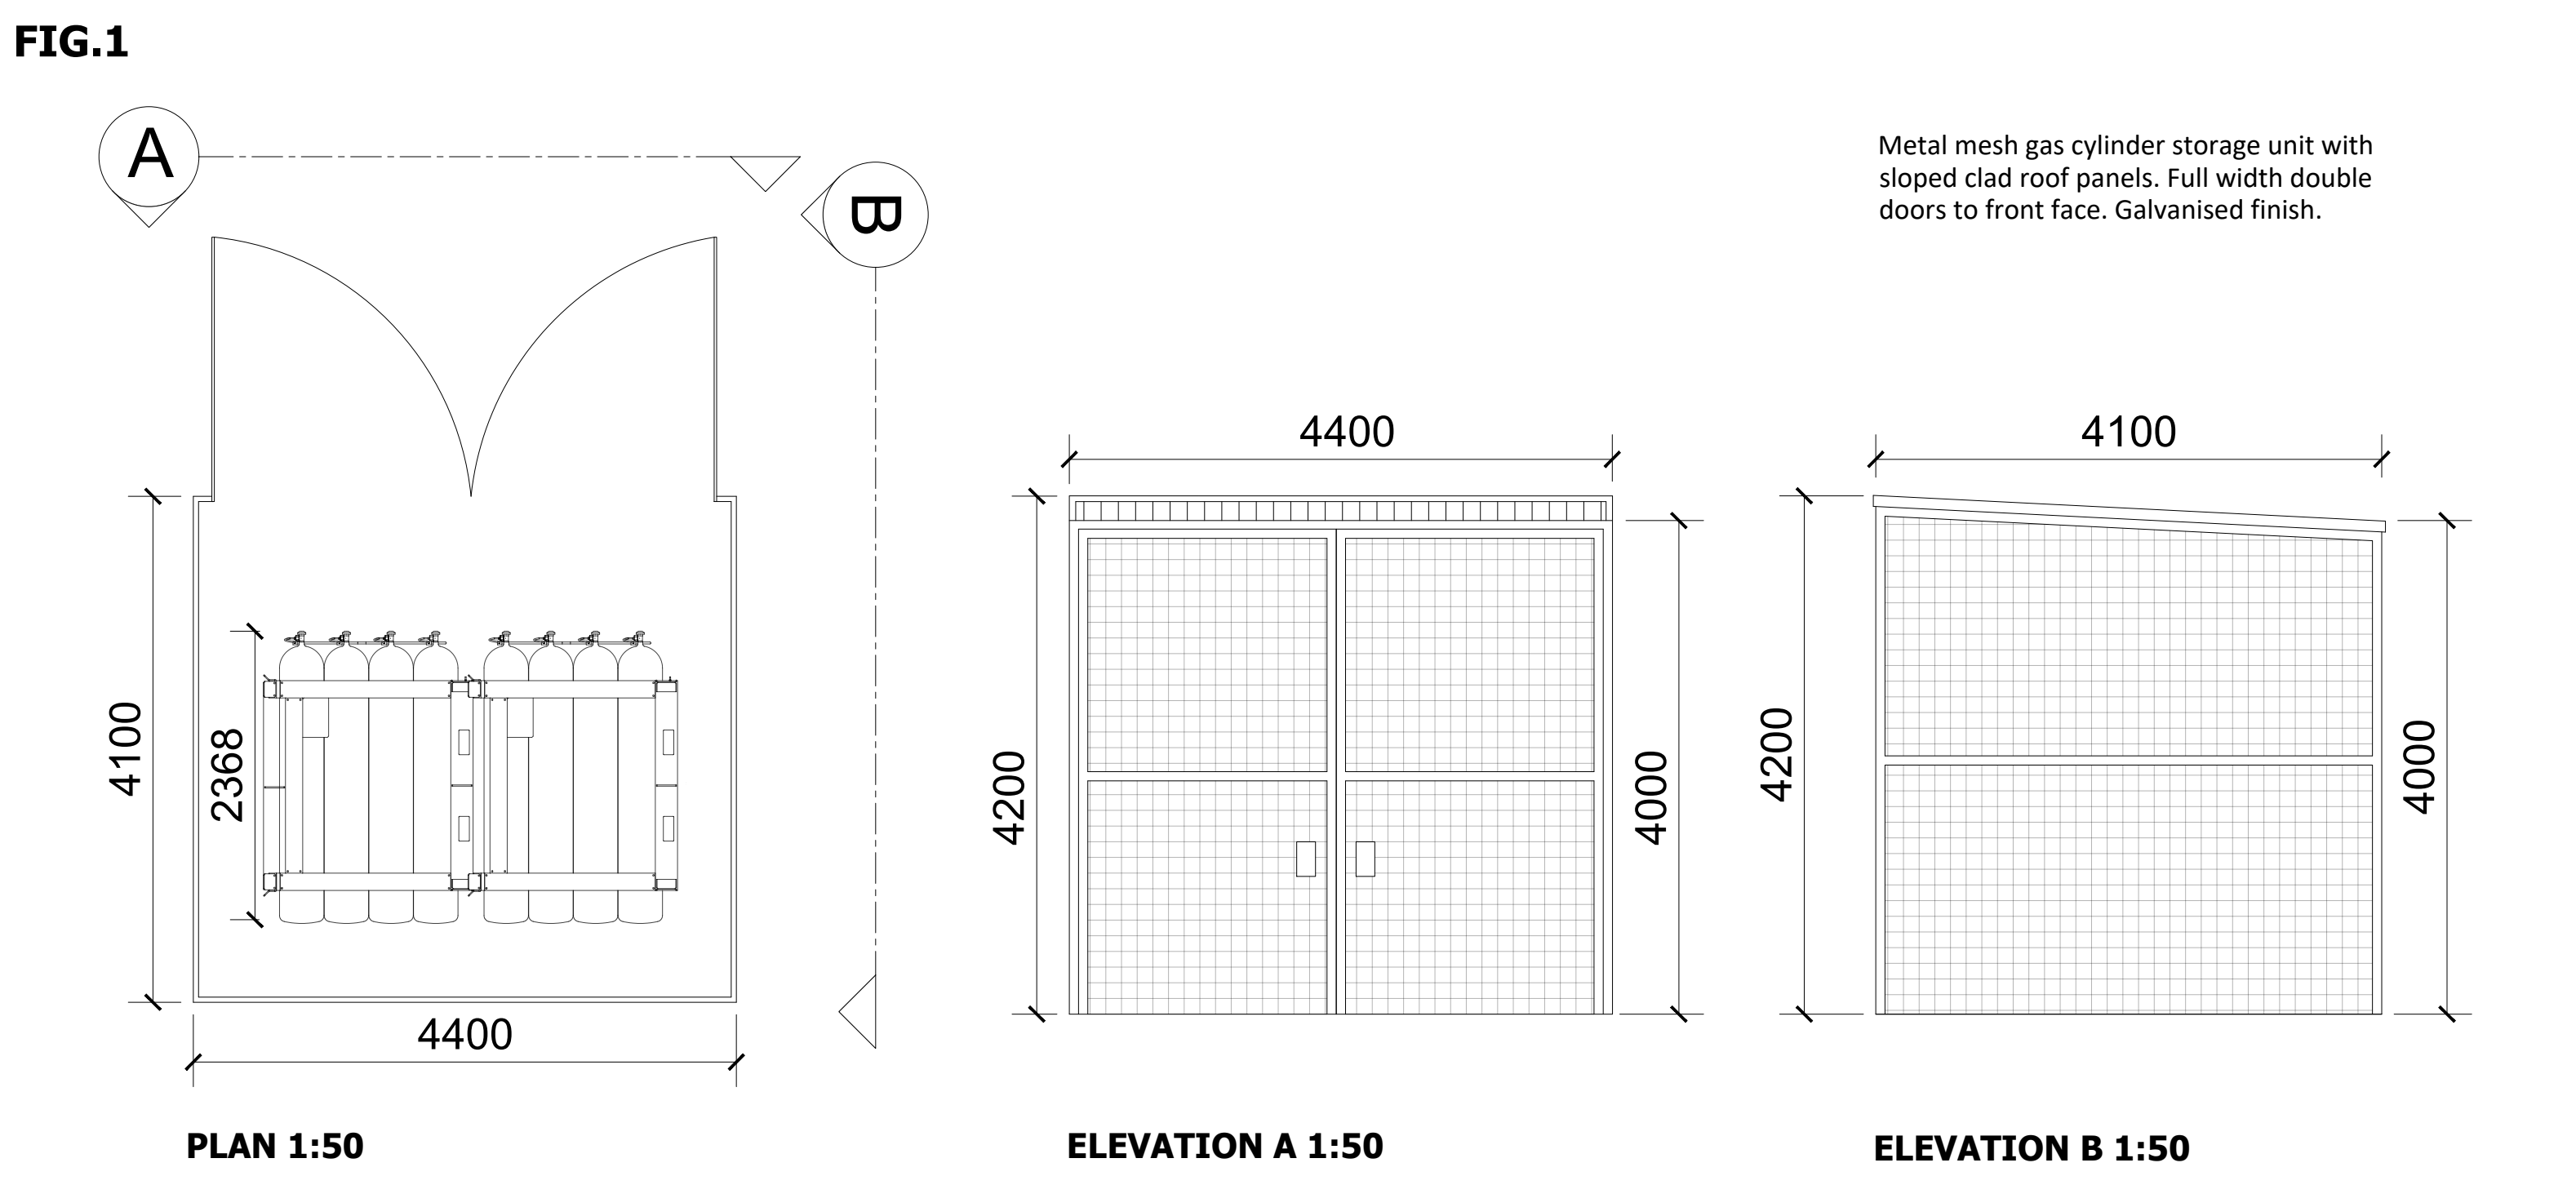


FIG.2




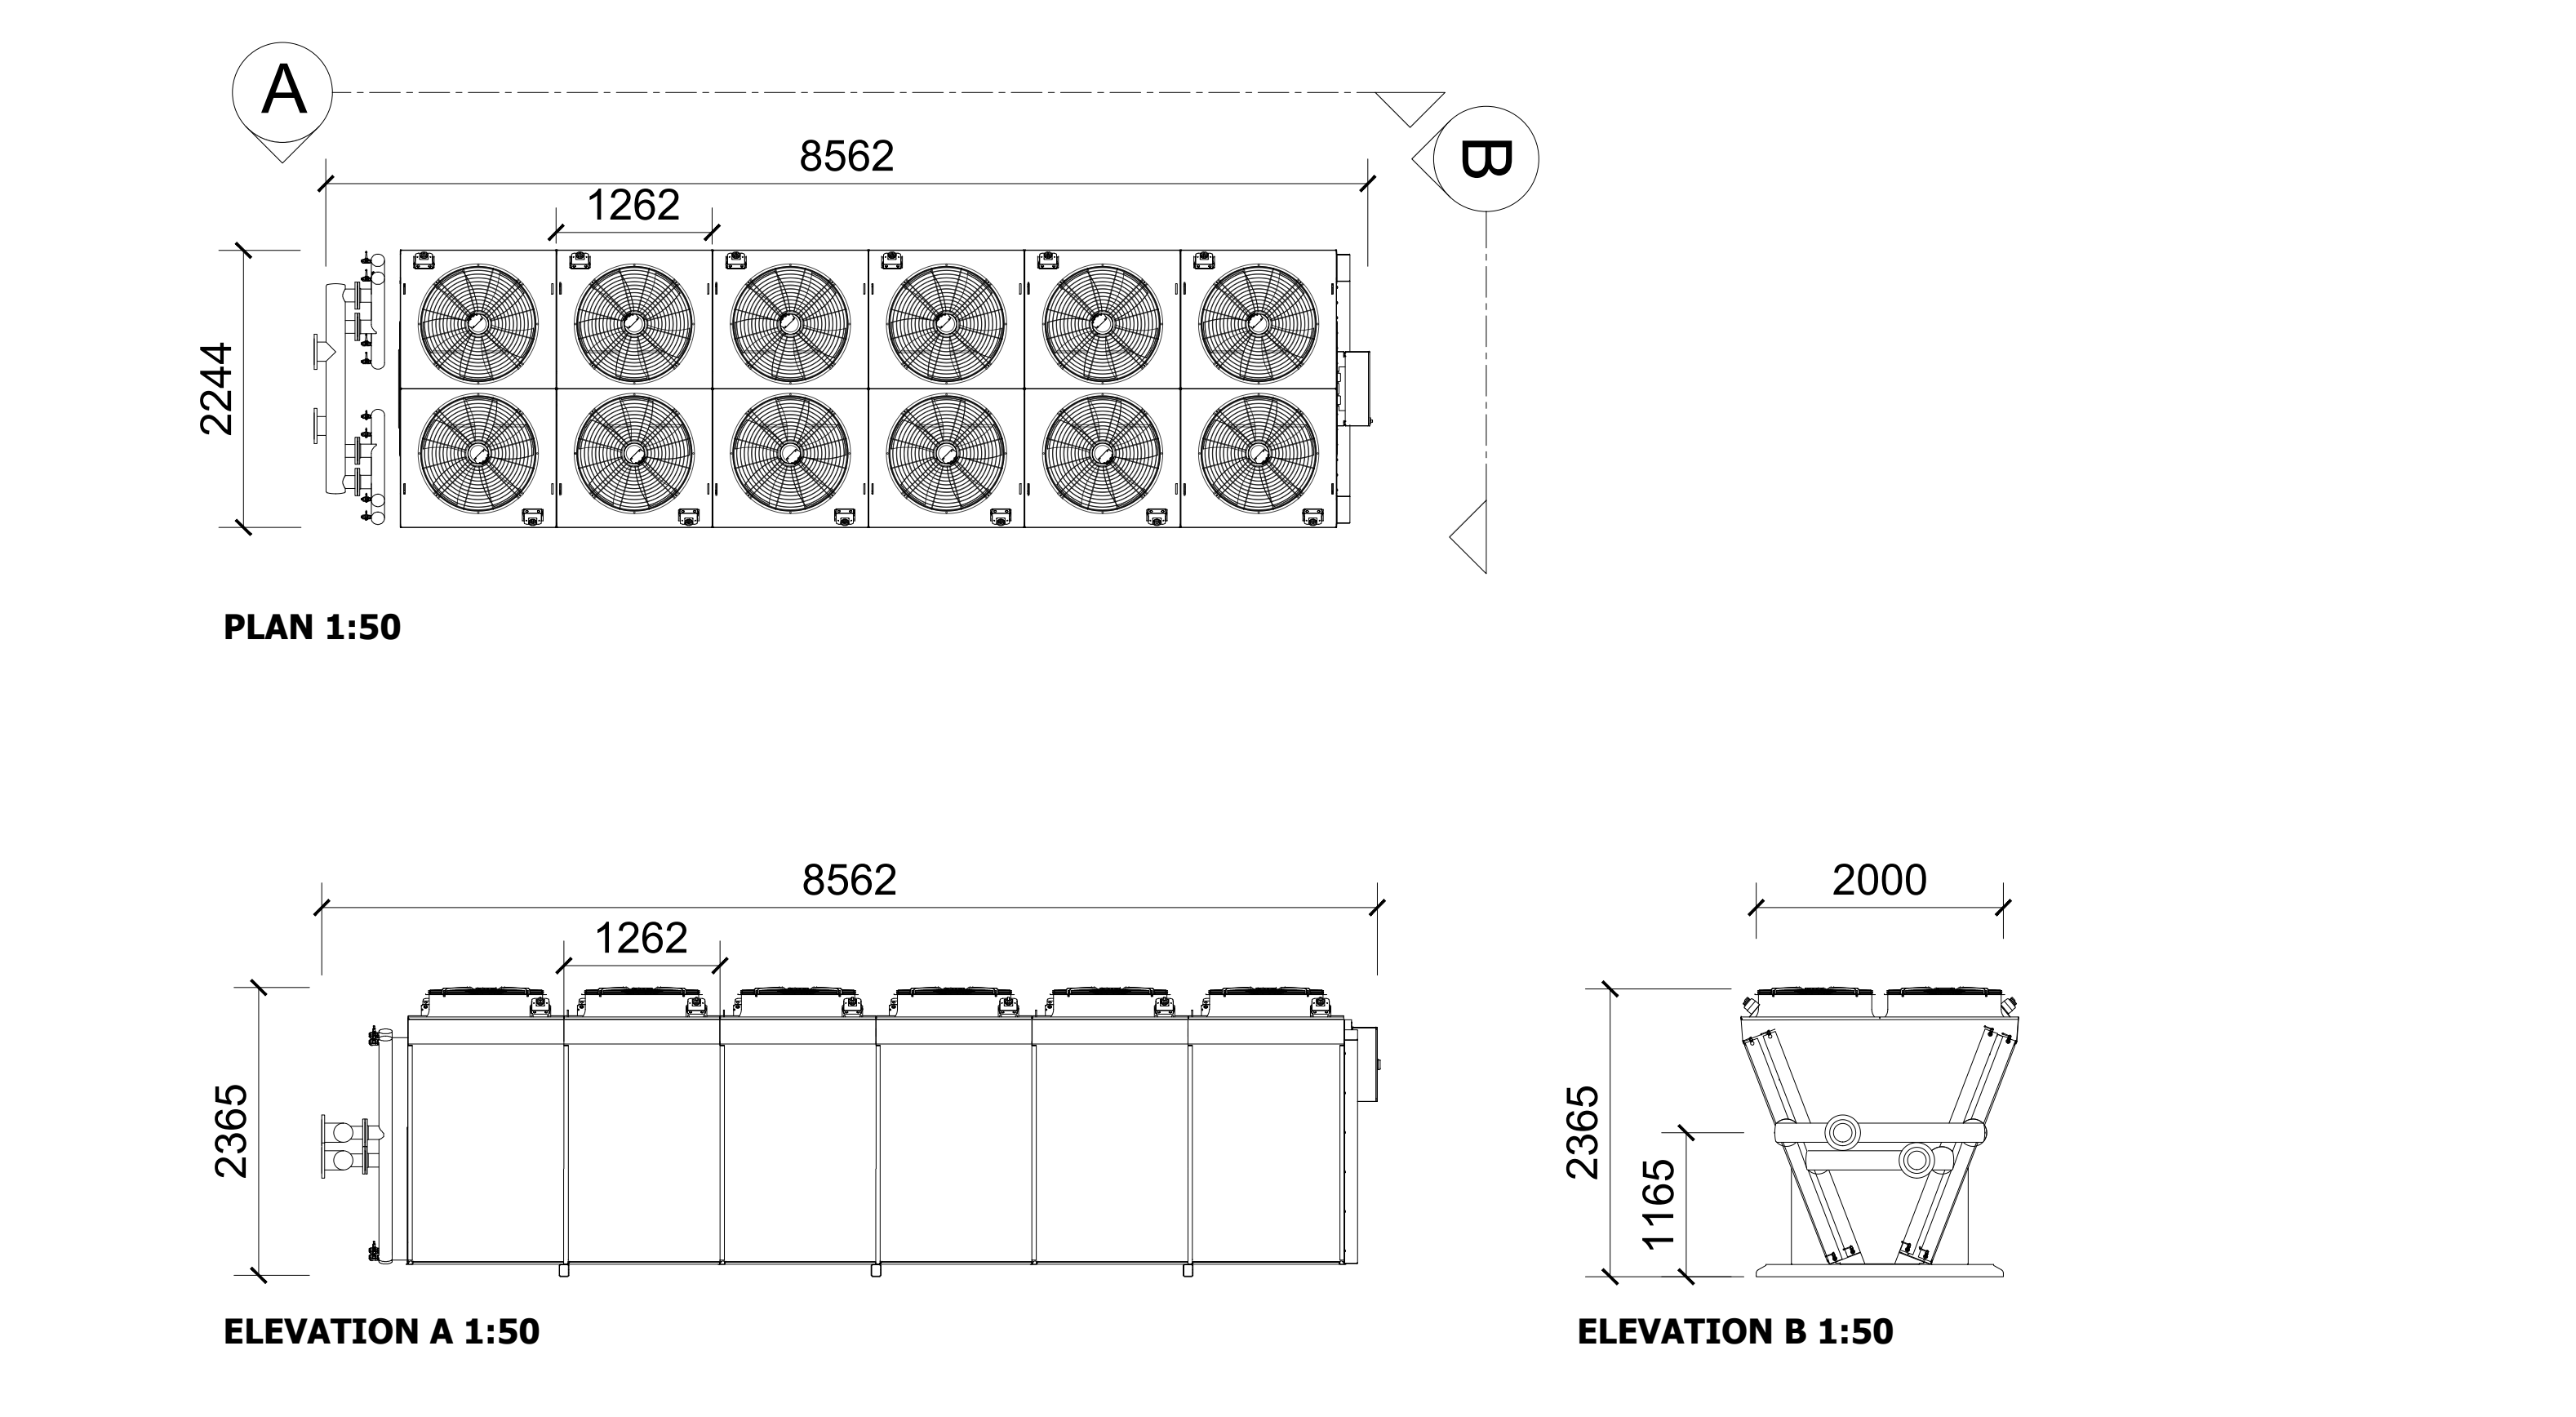


FIG.3

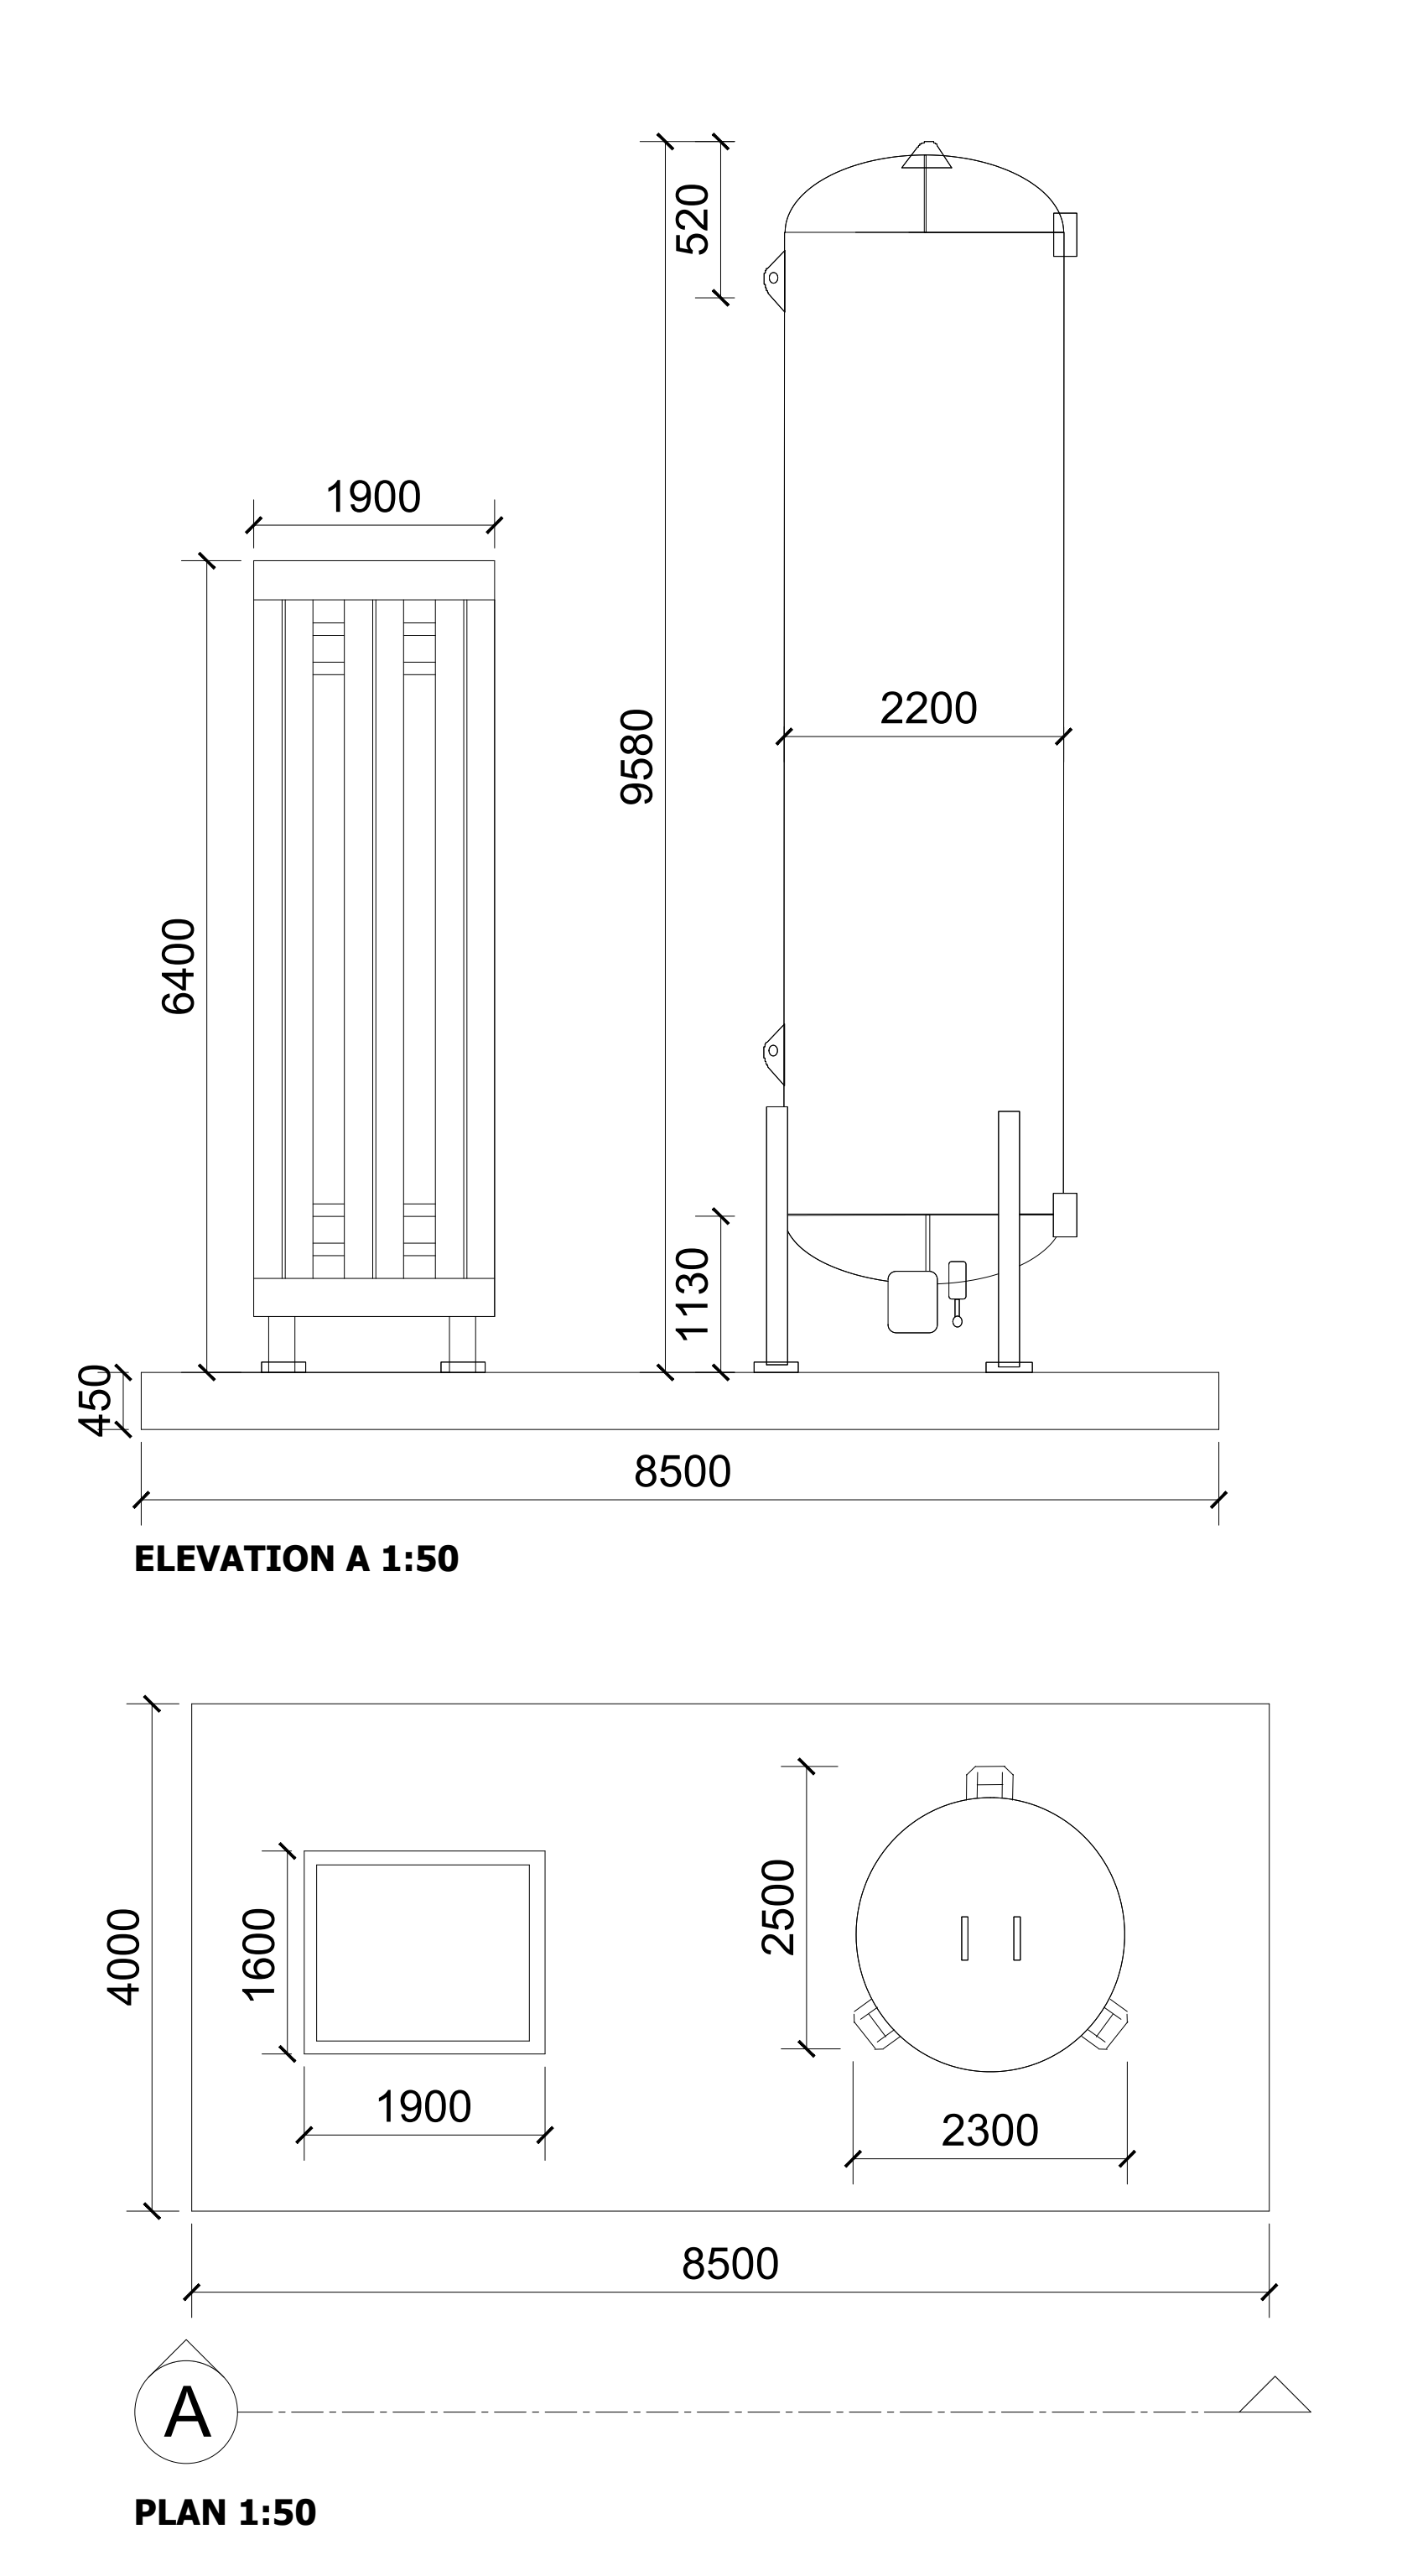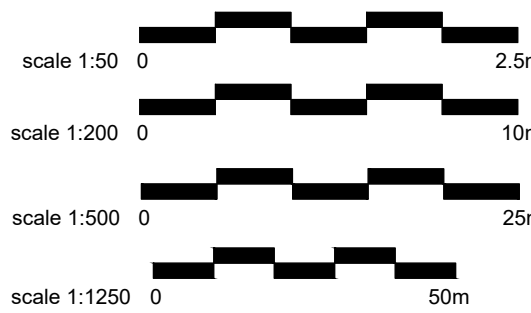

ELEVATIONS 1:200

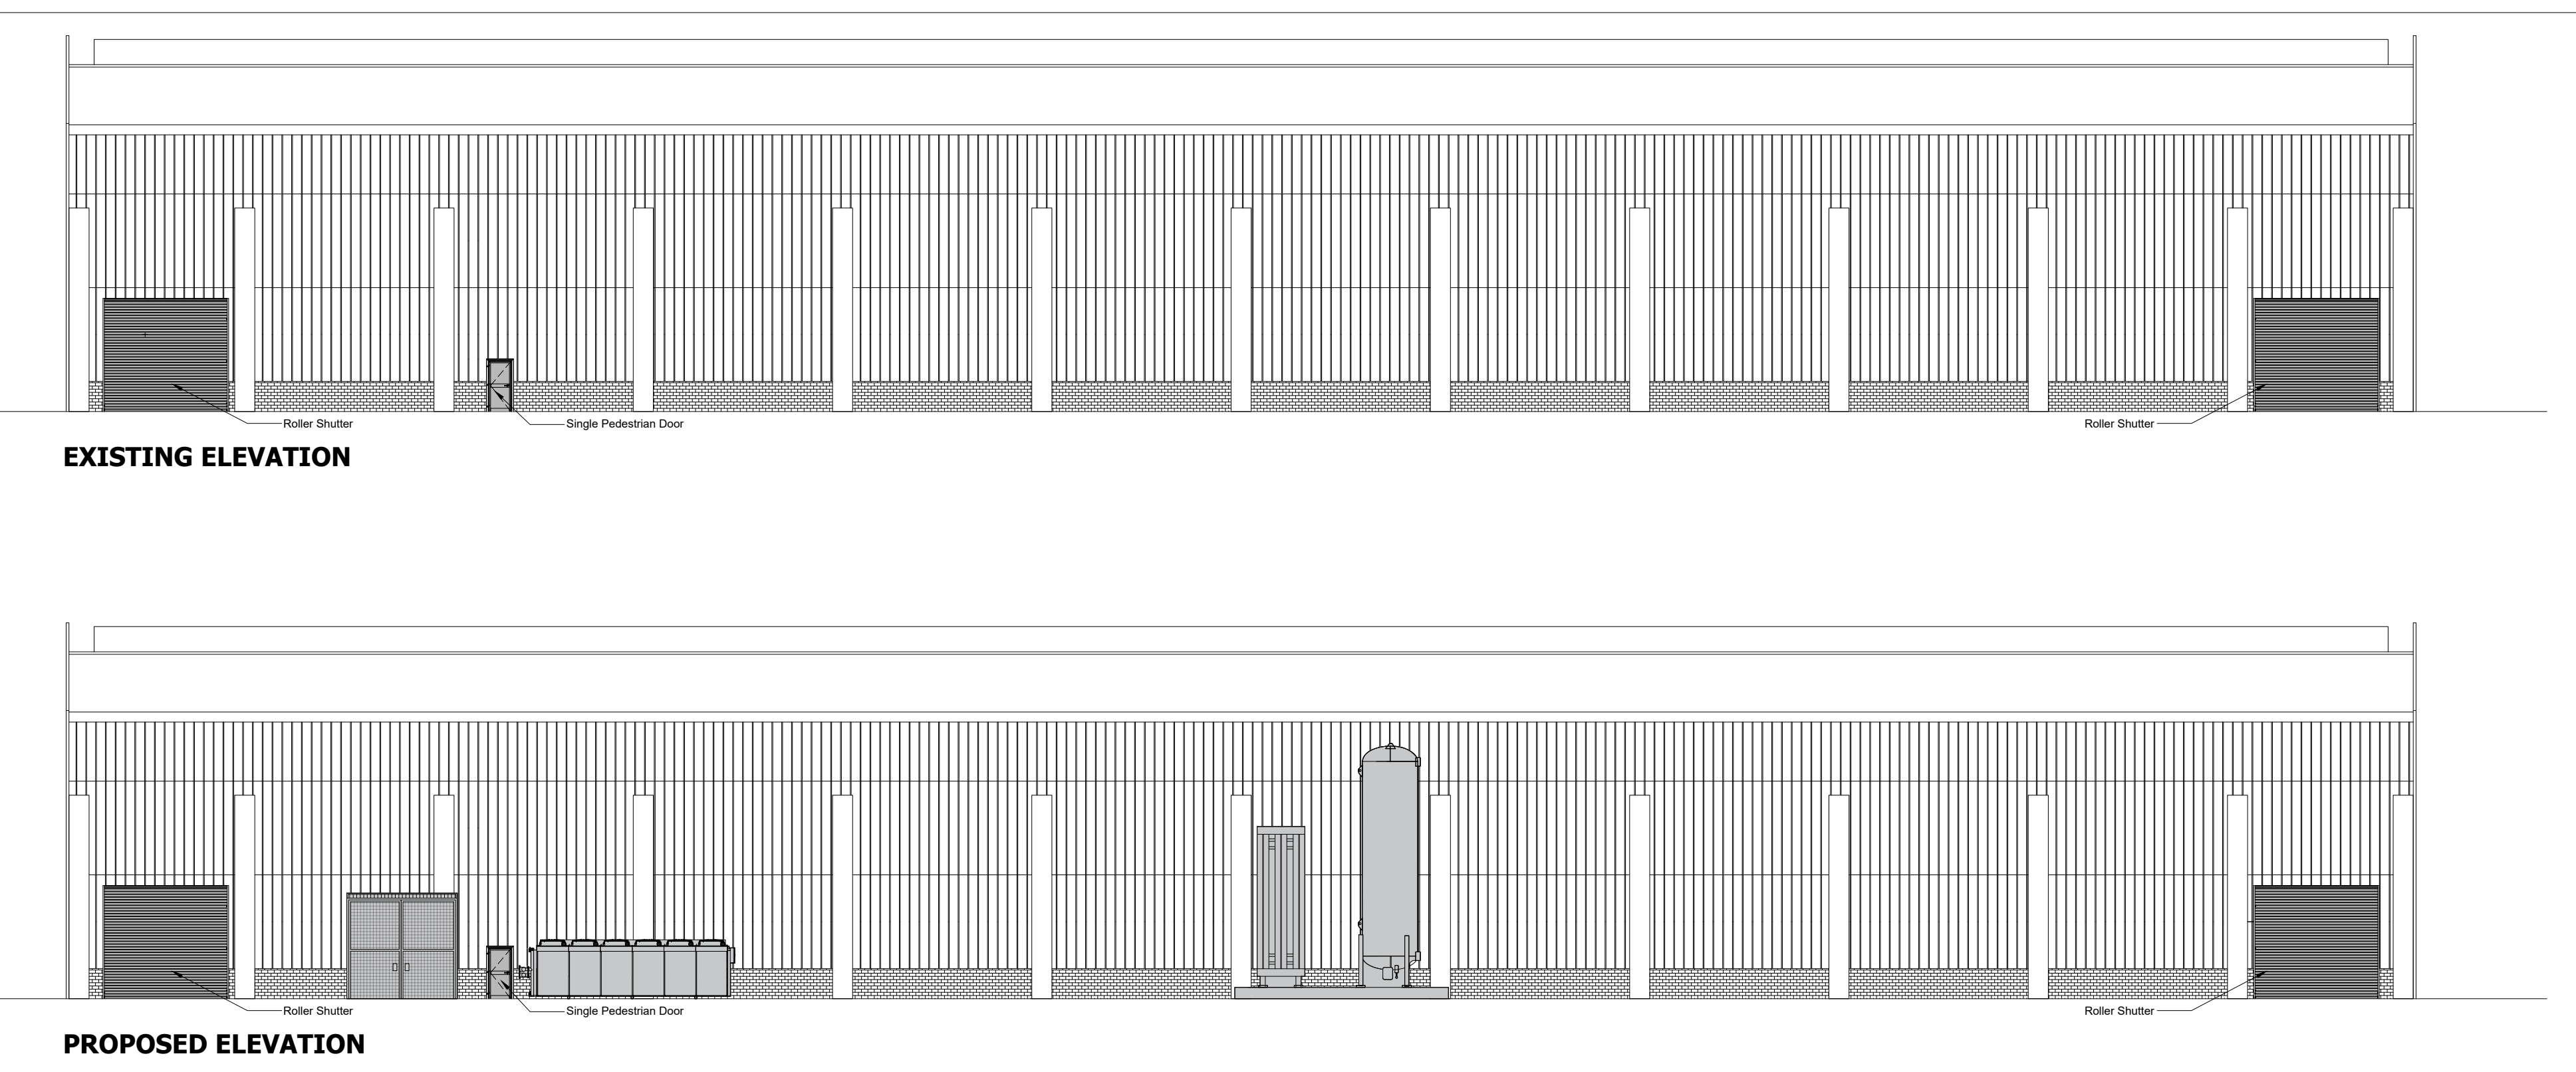

©TRIANGLE ARCHITECTS LIMITED
THIS DRAWING IS THE SUBJECT OF COPYRIGHT WHICH VESTS IN TRIANGLE ARCHITECTS LIMITED. IT IS AN INSTRUMENT OF COPYRIGHT TO REPRODUCE THIS DRAWING, BY WHATEVER MEANS, INCLUDING ELECTRONIC, WITHOUT THE EXPRESS WRITTEN CONSENT OF TRIANGLE ARCHITECTS LIMITED, WHICH CONSENT IS HEREBY REFUSED.
TRIANGLE ARCHITECTS LIMITED ASSUMES ITS RIGHTS TO BE IDENTIFIED AS THE AUTHOR OF THIS DRAWING.
DO NOT SCALE PLANS FOR CONSTRUCTION.
THE CONTRACTOR IS RESPONSIBLE FOR CHECKING DIMENSIONS, TOLERANCES & REFERENCES.
ANY DISCREPANCY TO BE VERIFIED WITH THE ARCHITECT BEFORE PROCEEDING WITH THE WORKS.
REPORT ERRORS & OMISSIONS TO ARCHITECT.
WHERE AN ITEM IS COVERED BY DRAWINGS OF DIFFERENT SCALES, THE DIMENSIONS SHOWN ON THE DRAWING TO WHICH THE ITEM IS REFERRED SHALL BE USED TO CHECK ALL DIMENSIONS ON SITE.
DRAWING TO BE READ IN CONJUNCTION WITH THE HEALTH & SAFETY PLAN AND ALL RELEVANT RISK ASSESSMENTS AND THE FOLLOWING DRAWINGS.

P04 22.09.22 KG Updated Parking Arrangement.
P03 08.11.22 HR Existing and Proposed Elevation added.
P02 14.10.21 KG Change to size of concrete plinth for Figure 3.
P01 08.10.22 KG First Issue.
Rev Date By Remarks

Client: Walkwork Heat Treatment Limited

Project Name: Walkwork Heat Treatment Limited

Drawing Name: Proposed Site Plan, Plan & Elevations

Drawing Purpose: PLANNING

Project Number: 3001

Project Origin: Walkwork Heat Treatment Limited

Project Type: A 3001

Status: 1:150/500/1:250 KG HR SEP 22

Scale: 1:150/500/1:250 KG HR SEP 22

Scale: 1:150/500/1:250 KG HR SEP 22

