

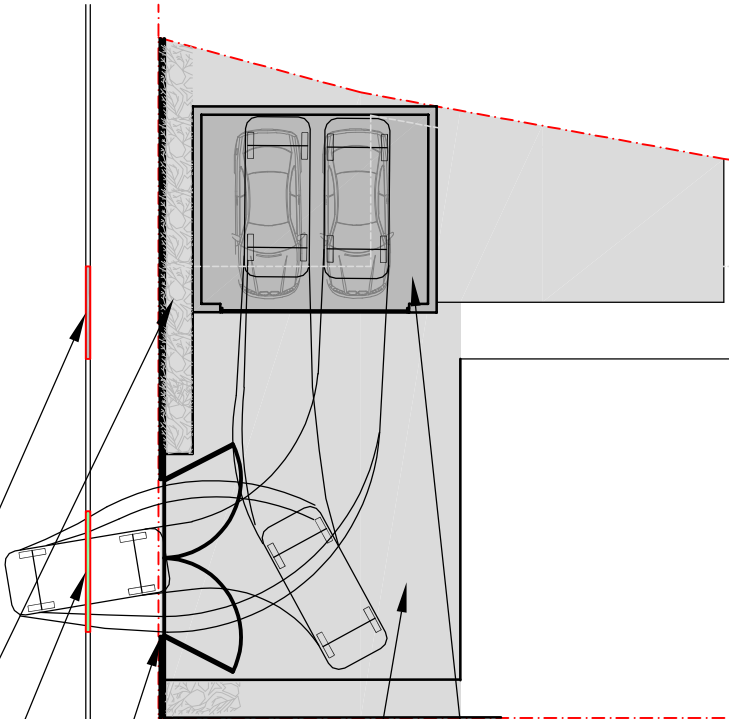
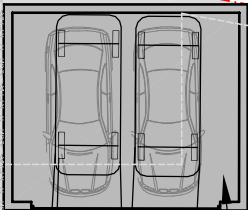
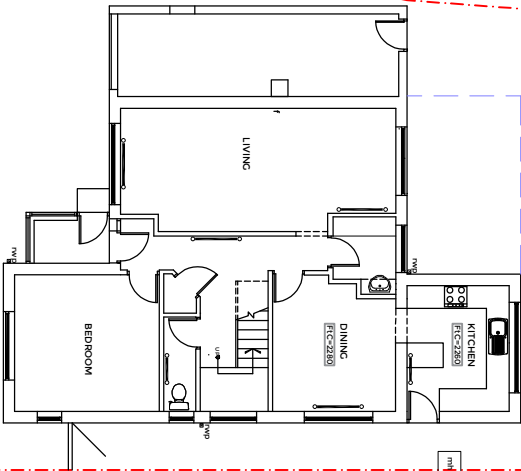


 

PROPOSED SITE PLAN 1:200


- Proposed garage.
- Hardstanding (permeable paving) for vehicle turning.
- Access and egress in forward gear..
- New metal railing and gates or as planning approved.
- New dropped kerb/crossing point for new access opening.
- Existing shrubbery retained and extended to cover redundant opening.
- Existing dropped kerb/crossing point made redundant.

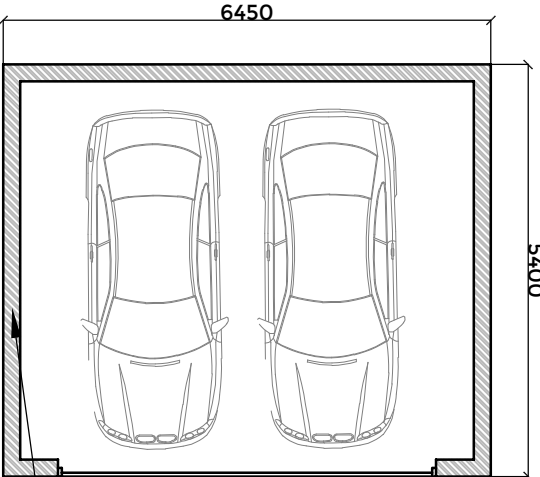


SIDE ELEVATIONS 1:100

225mm brickwork on foundations.

PROPOSED DOUBLE GARAGE PLAN & ELEVATIONS 1:100
Area = 34.8m²

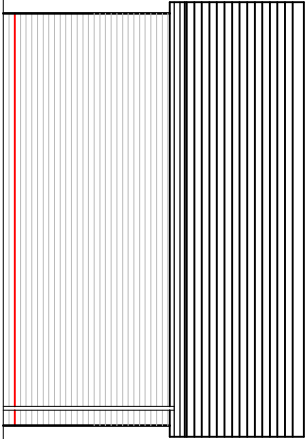

REAR ELEVATION 1:100

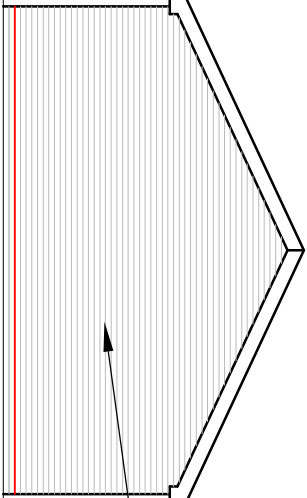


FRONT ELEVATION 1:100


- Roof tiles to match main house
- Brickwork to match main house
- Cladding.
- Garage door.



GOOGLE EARTH IMAGE NTS

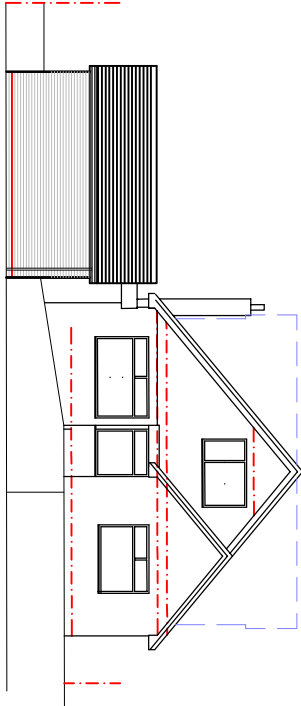

STREET VIEW ELEVATION (APPROX) ACCOUNTING FOR CHANGE IN LEVEL - RISING UP FROM STREET TO DWELLING 1:200

 

NOTES / KEY:

This drawing is © TECH:D Ltd and is not to be copied, reproduced or re-distributed either in whole or in part without the prior permission of the originator. The originator shall have no responsibility for any liability, loss, cost, damage or expense arising from or relating to any use of this document other than for its intended purpose on this project. This drawing shall be read in conjunction with all other relevant drawings, specifications and associated documentation. Any discrepancies, errors or omissions are to be reported to the originator before proceeding with work. This drawing is for Local Authority submission only. The client is to seek approval from the land freeholder and all parties who may have an interest in the land. All materials shall be suitable for their purpose and installed in strict accordance with the manufacturer's instructions. All workmanship and materials to comply with Building regulations, British standards, Codes of practice and NHBC requirements where relevant. The contractor is to comply with the CDM regulations. All dimensions are to be checked on site by the contractor prior to proceeding with any work.

Architectural
Designer
1.0788787628
www.techd.co.uk

27 Oakham Chase, Bury
BL8 9XJ

client
MRS V VARLEY / MR T. BROOKS,
12 CLIFF AVE, S/SEAT, BURY,
BL9 5NT.

Project
NEW GARAGE

status: Planning & building regulations

drawing
PROPOSED PLANS &
ELEVATIONS

L.A. Bury MBC date FEB 22

drawn by DD. scale 1:100@A3

dwg no 22-01 12. rev.