


411200N


411150N

411100N

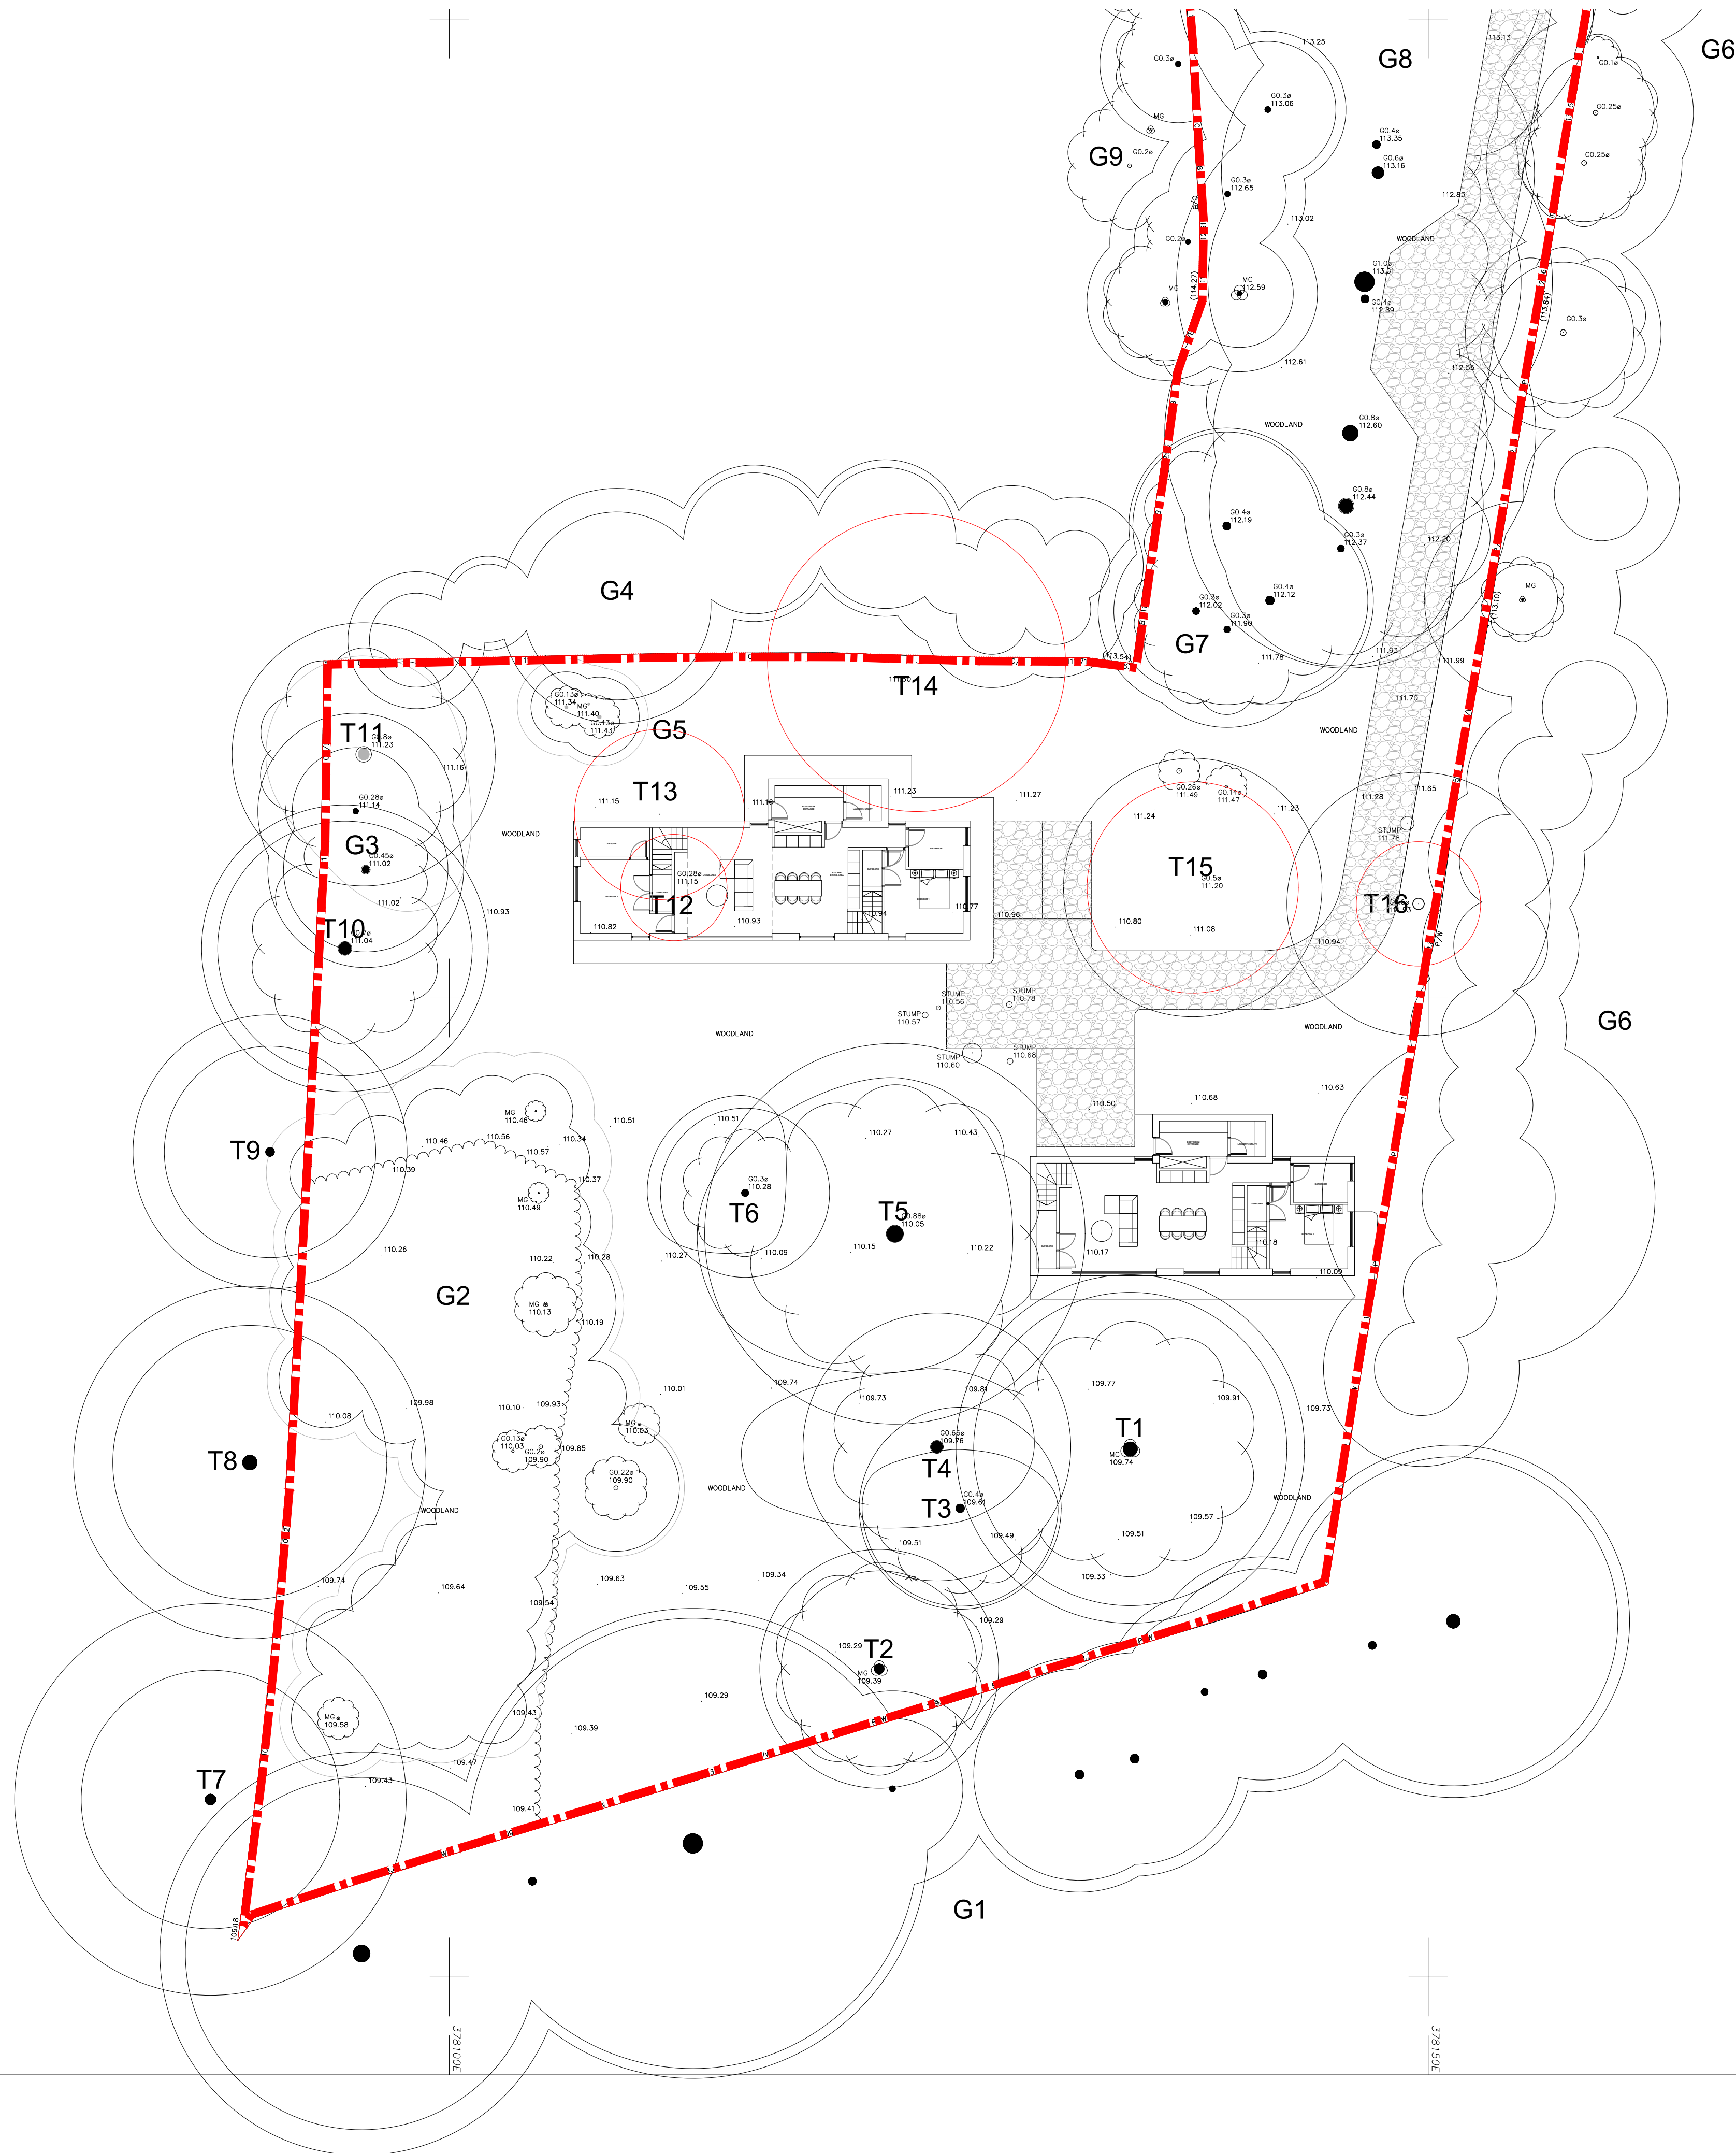

ALL ELECTRICAL DESIGN BY CONTRACTOR
TO SUIT CURRENT BRITISH STANDARDS.
SHOWN FOR INDICATIVE PURPOSES ONLY.

ALL DIMENSIONS ARE FOR REFERENCE
PURPOSES ONLY DISCRPENCIES ARE TO BE
REPORTED TO THE DRAWINGS AUTHOR. DO NOT
SCALE FROM DRAWING.

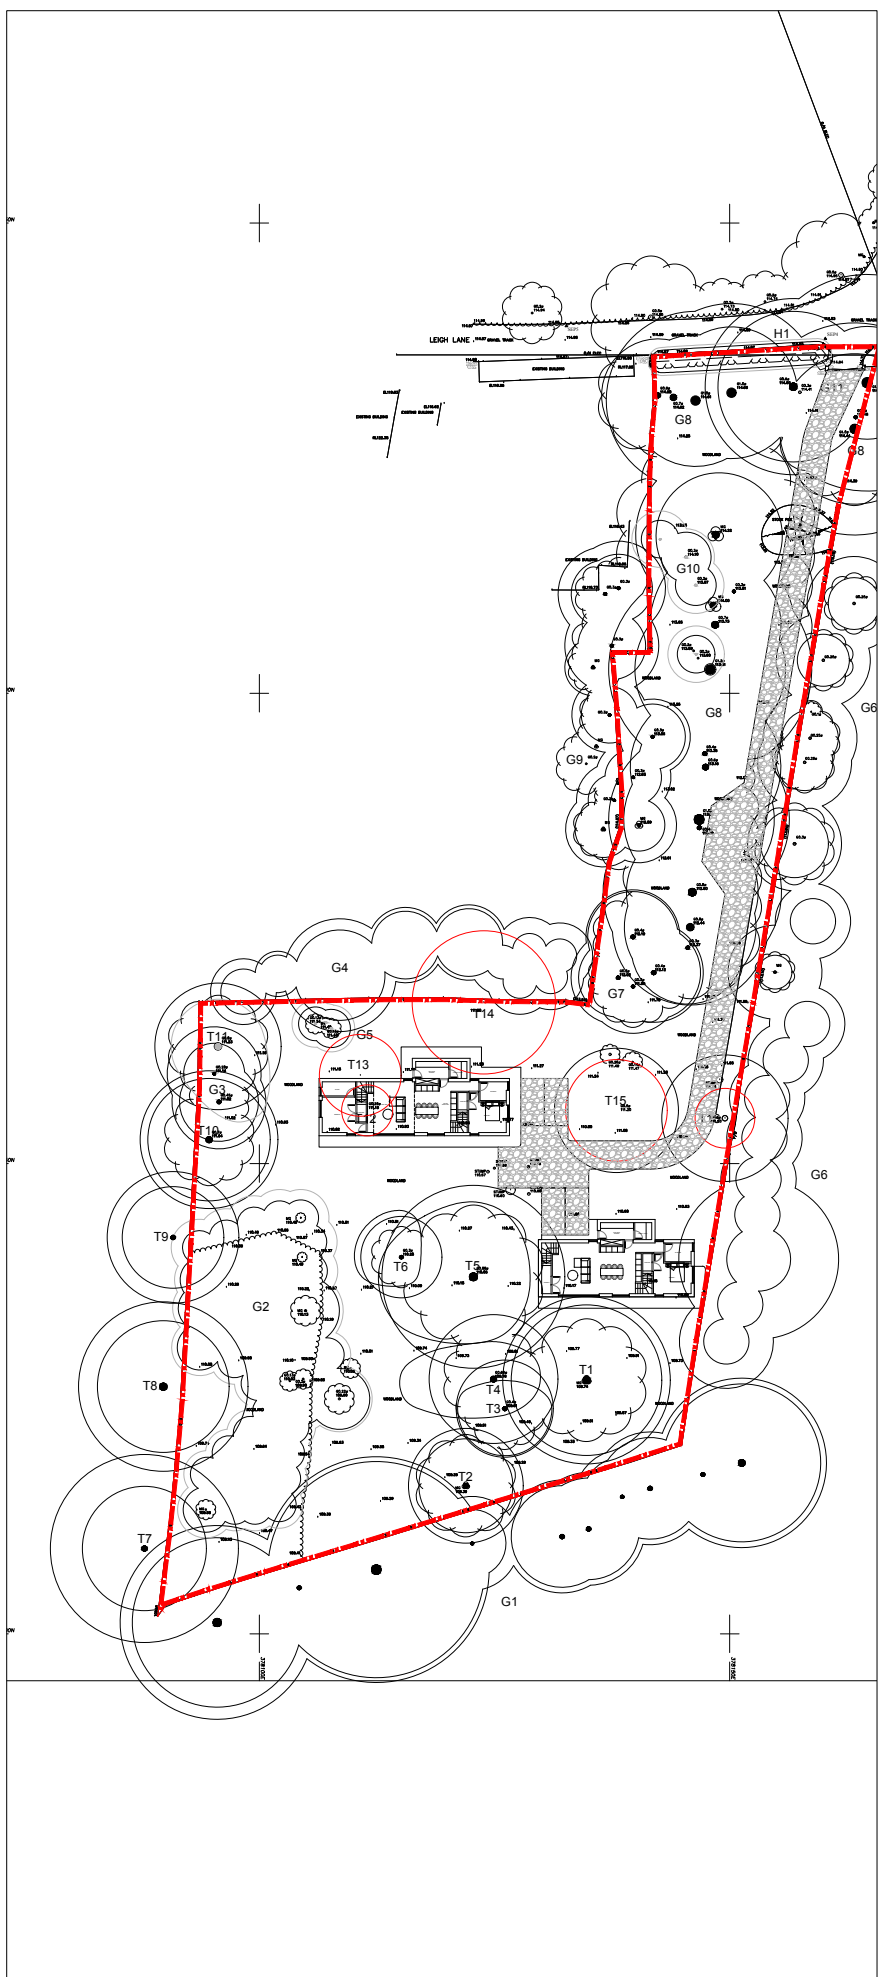

Rev	Date	Description	Rev By	Chkd By
Project Title				
PROPOSED NEW BUILD				
LAND AT LEIGH LANE				
ELTON				
BURY				
Client				
MR F LORD				
Status				
PLANNING				
Scale		1:200	Drawing Size	
			A1	
Drawn By	JSM	Checked By	JSM	Date
				08/21
Drawing Title				
PROPOSED SITE PLAN				
Job-Dwg No				
419BUR-102				
ABODE				
MANCHESTER 0161 711 0858				
No.1 Spinningfields, WeWork (Abode)				
Quay Street, Manchester, M3 3JE				
LONDON 020 3053 8255				
1 Knightsbridge Green, 7th Floor, Office 7.02				
London, SW1X 7NE				
info@abode-architecture.co.uk www.abode-architecture.co.uk				