



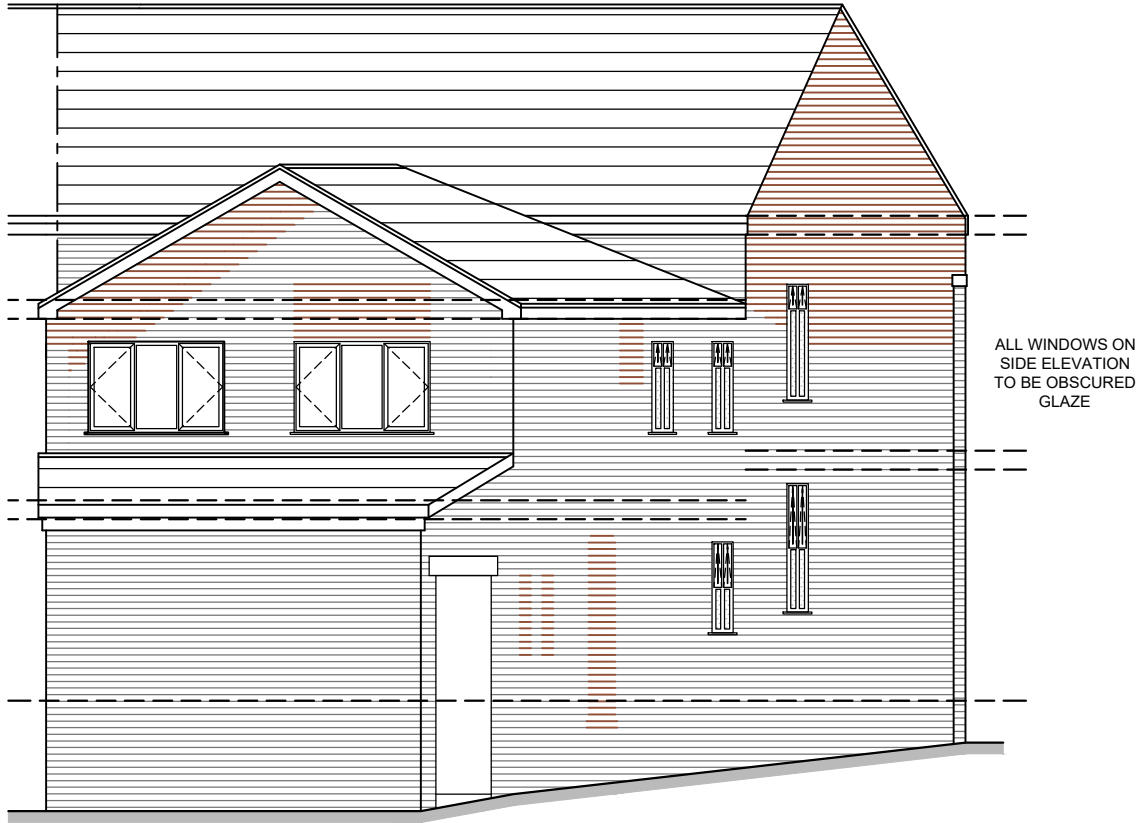

REAR ELEVATION
1:100

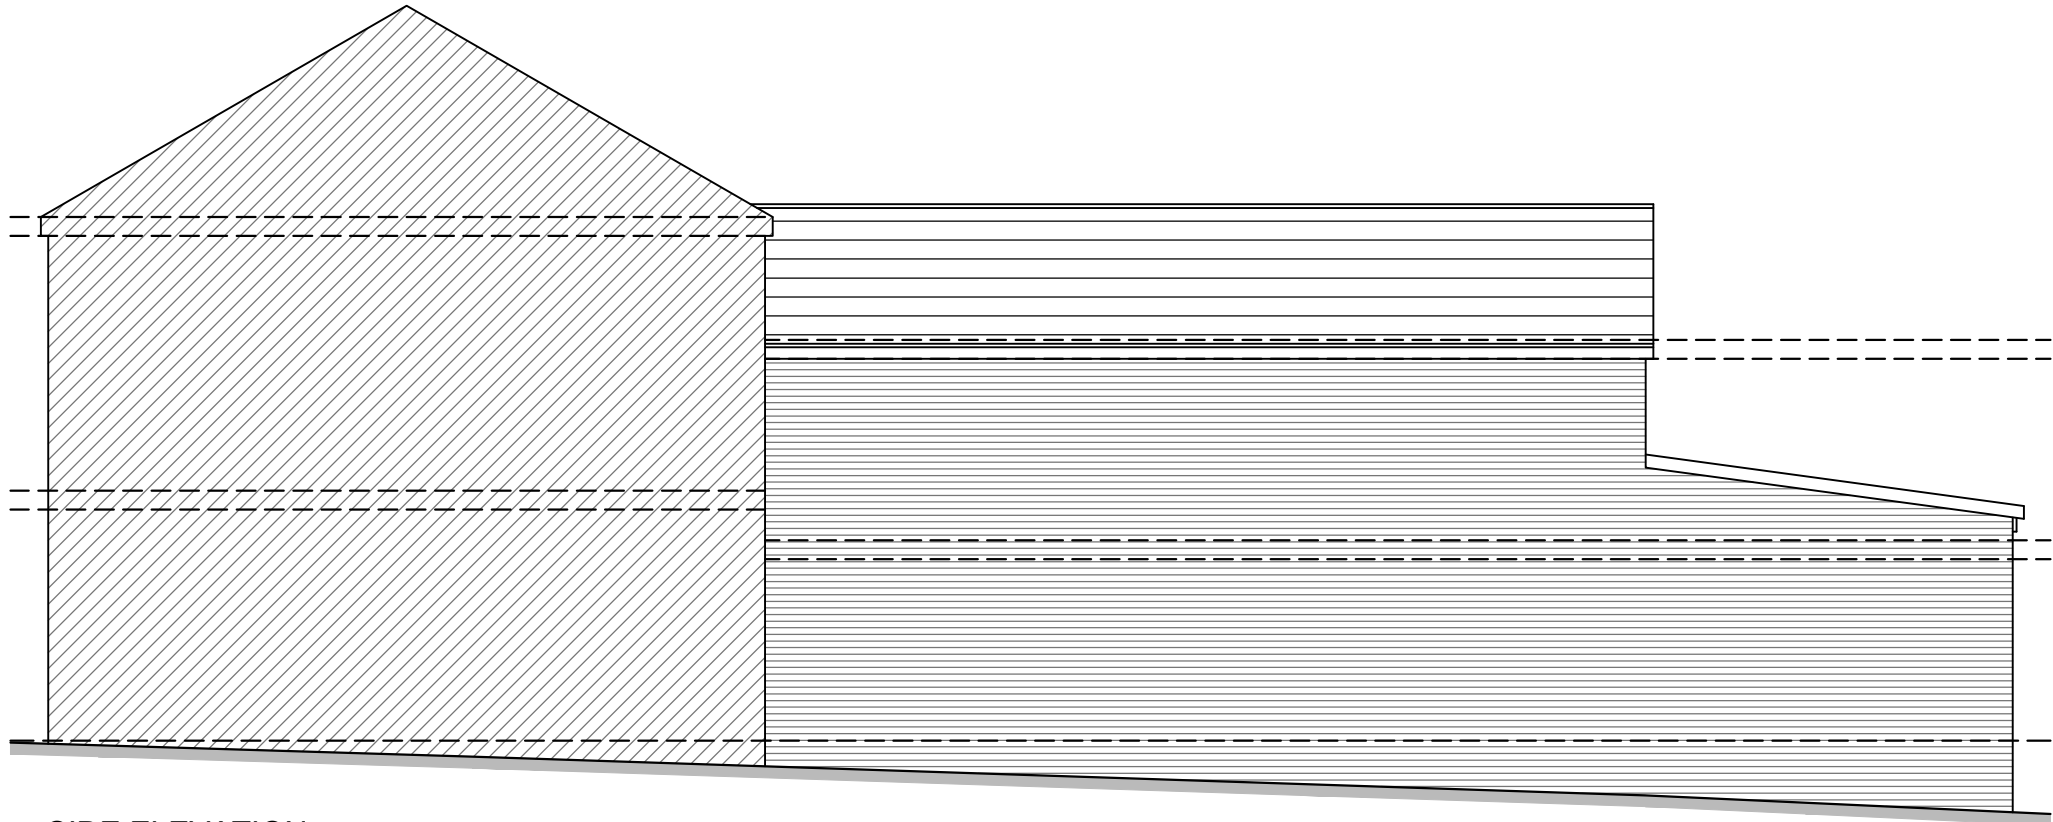

SIDE ELEVATION
1:100

Scale 1:100



NOTES:

Scaling and dimensions to be used for planning approval purposes only.
All dimensions to be checked on site.

This drawing is for use at the named location and for Planning Permission purposes only and as such should not be used at any other location or for any other purposes

Project Location:

1 and 3 HASLAM STREET,
BURY,
BL9 6EQ

Drawing:

06 Proposed Building
Elevation - REV D

Scale:

1:100

Size:

A3

Date:

12/25