




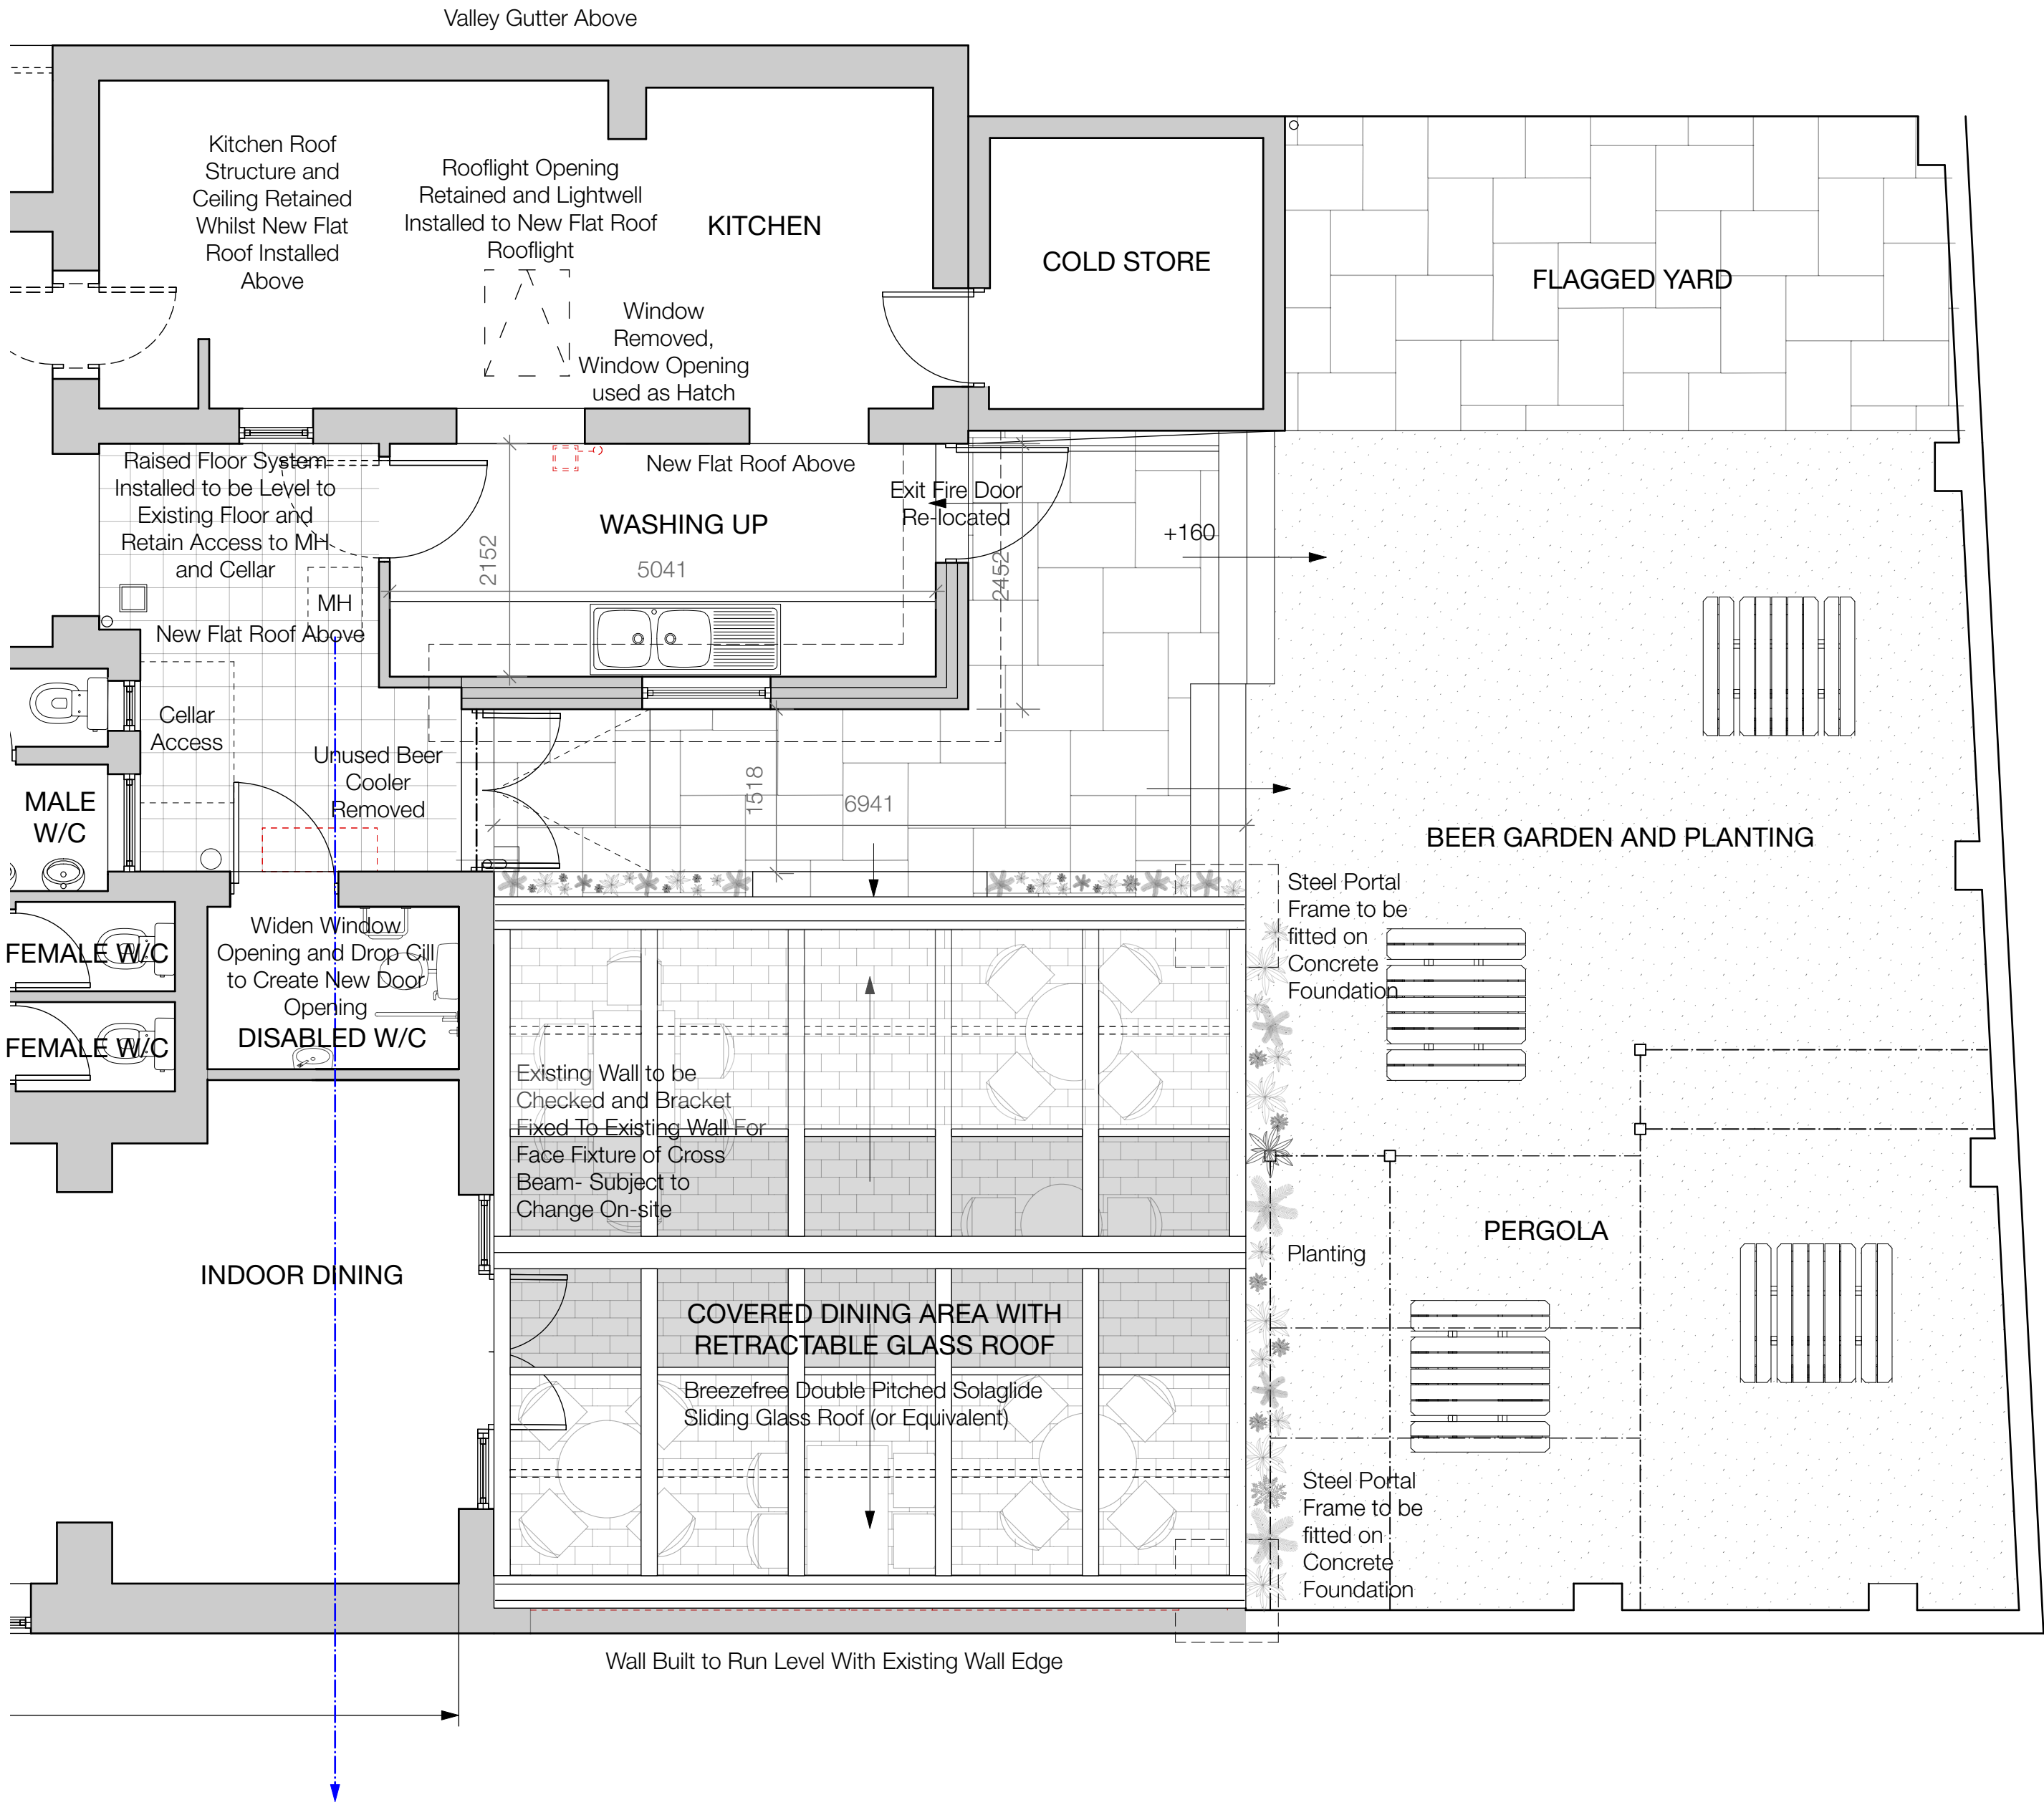


GROUND FLOOR PLAN (PARTIAL)

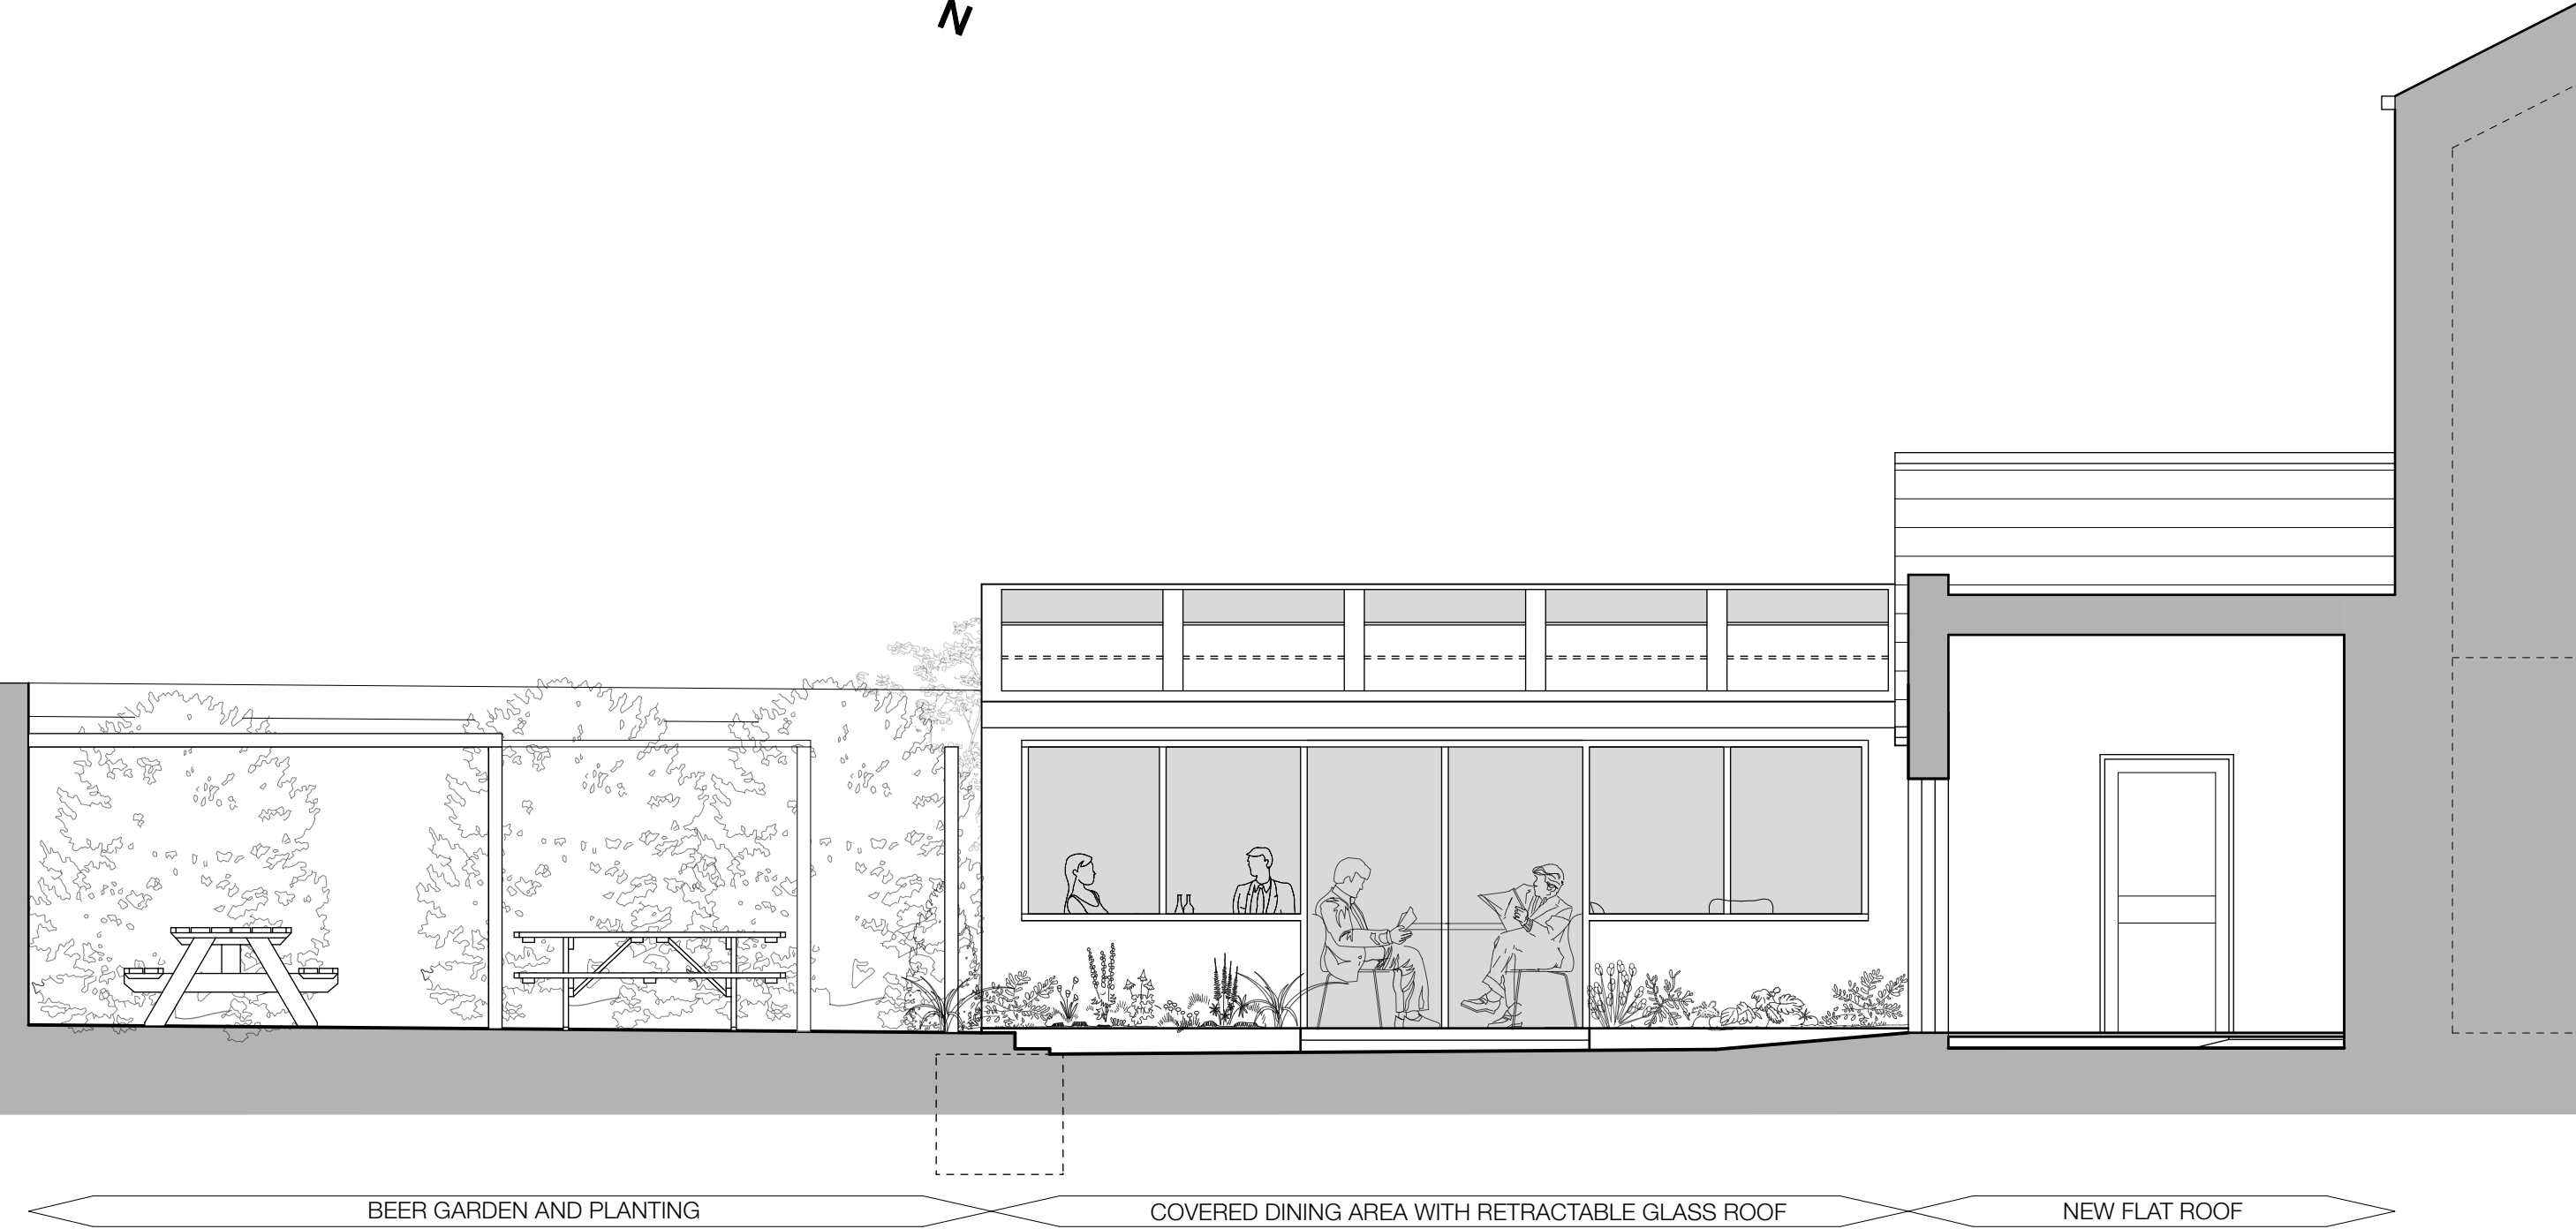


SOUTH ELEVATION (PARTIAL)

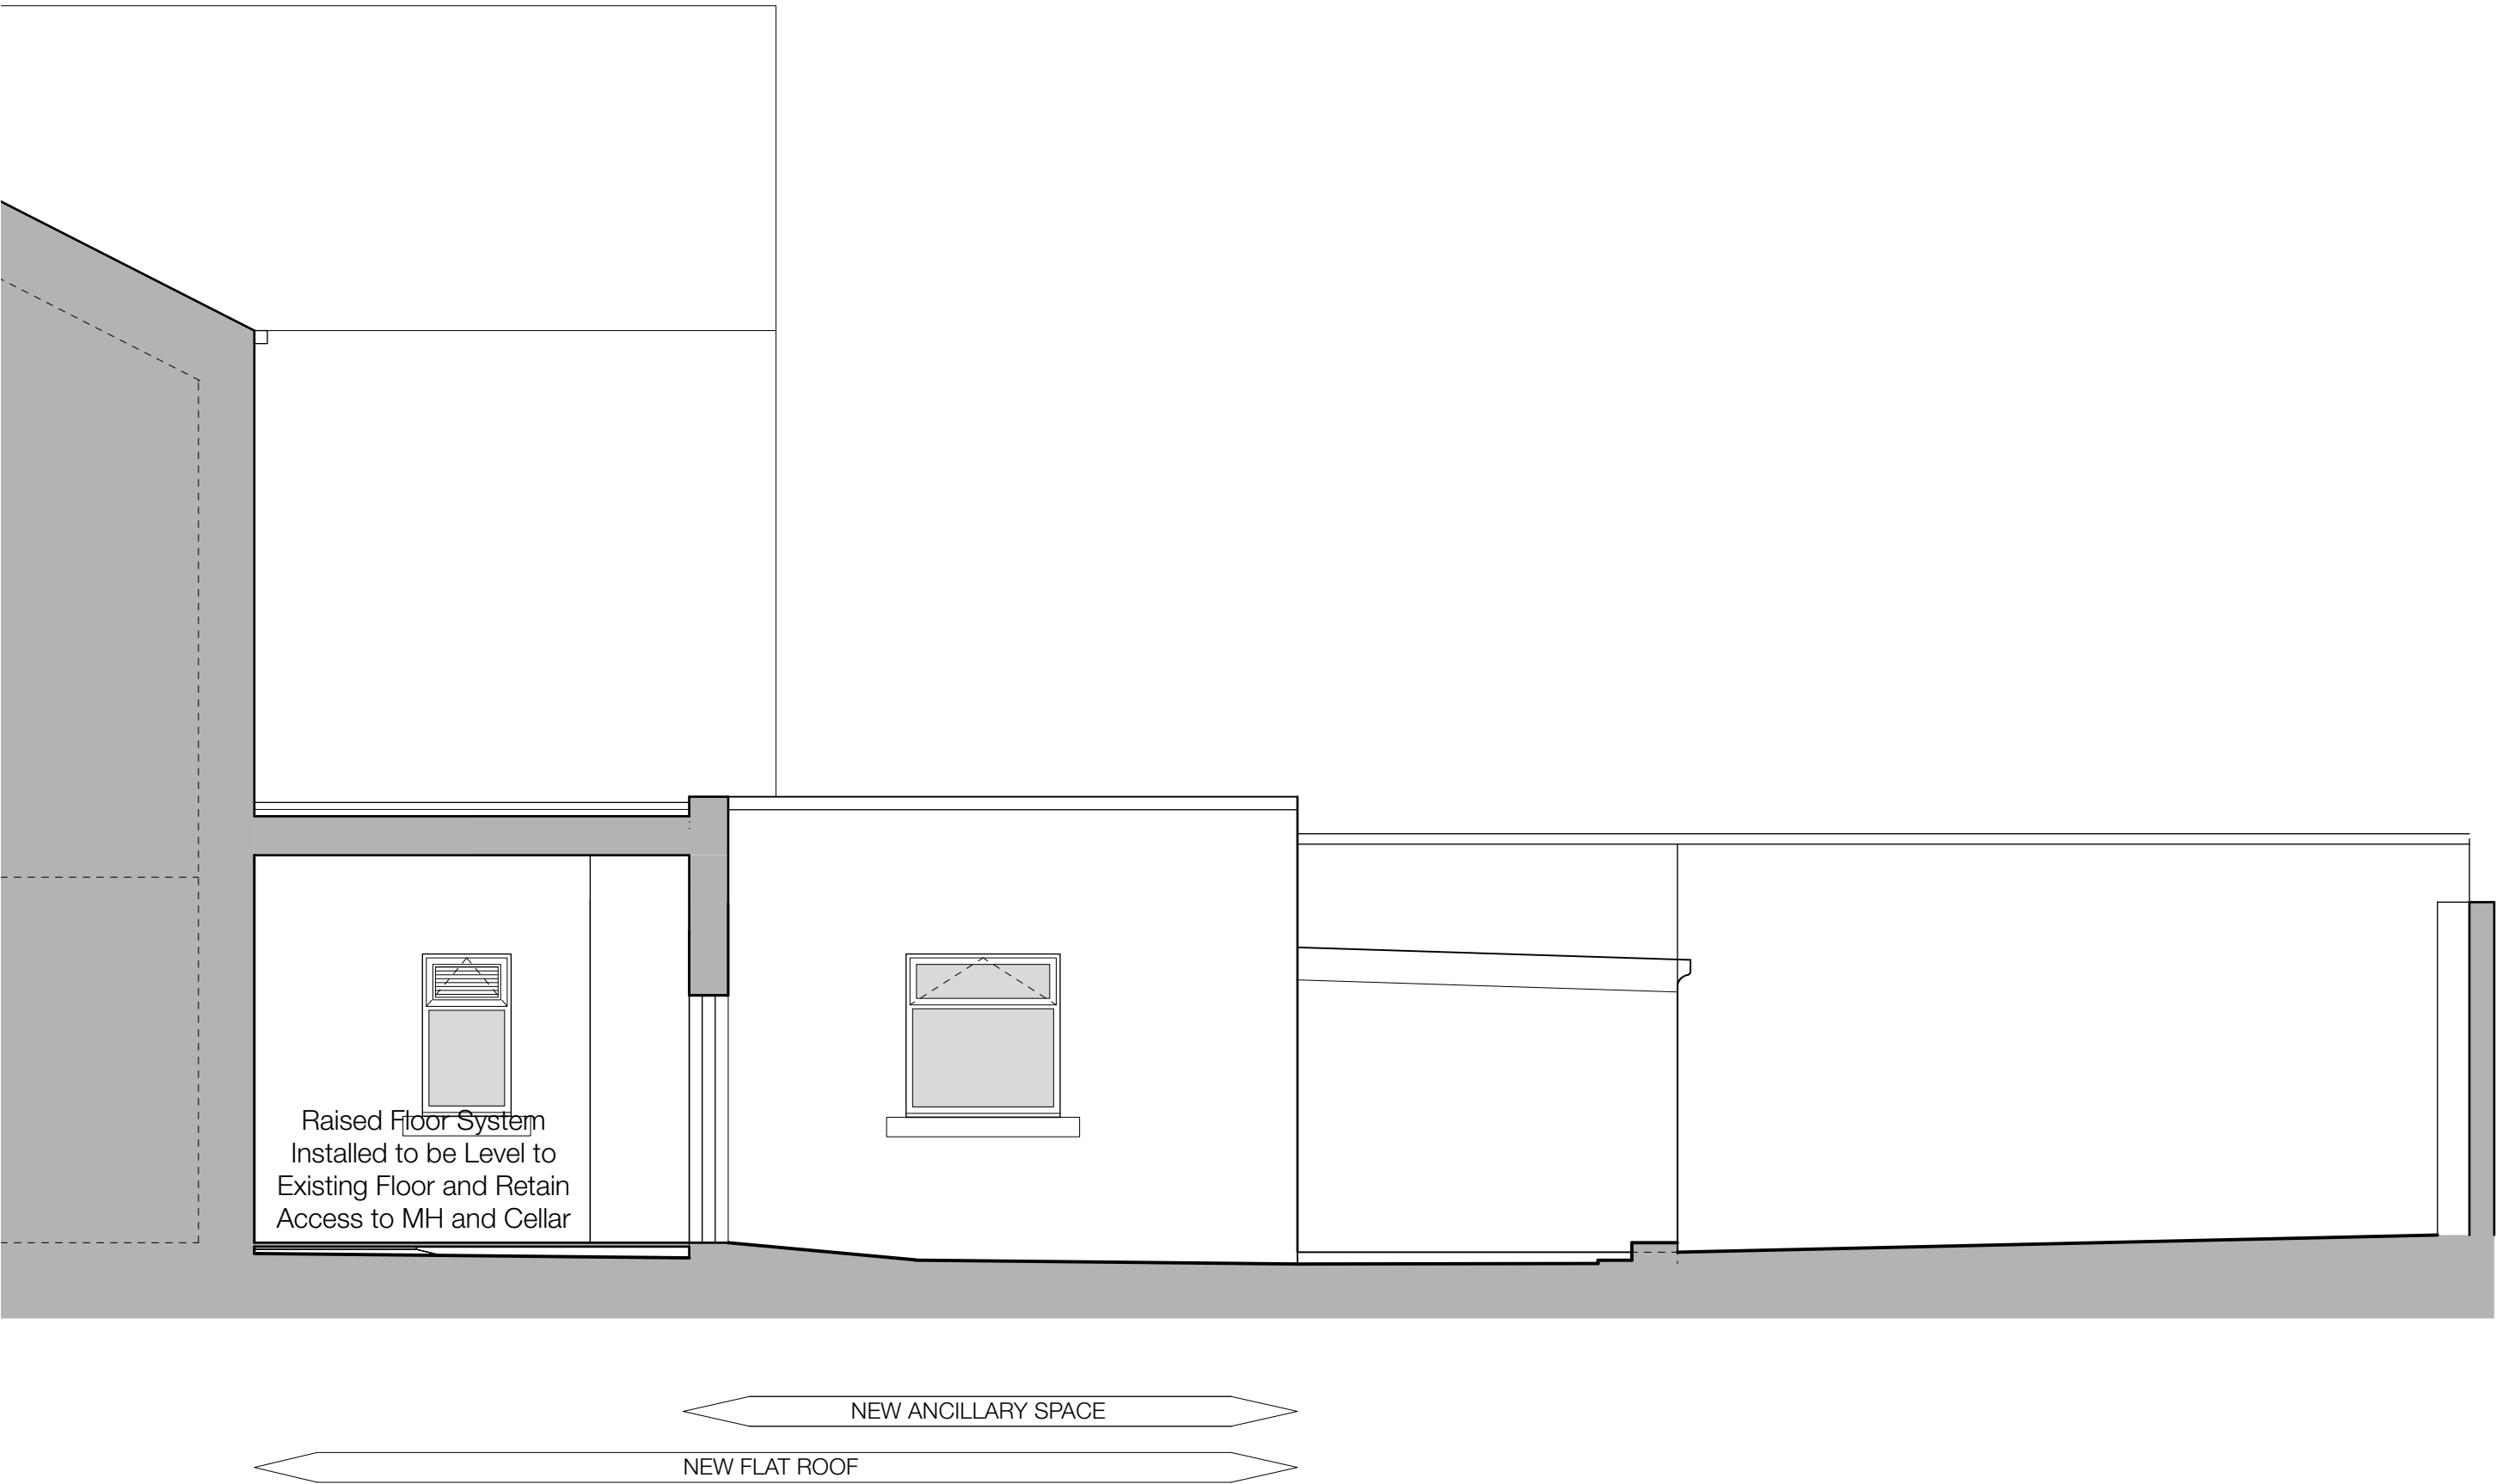

NORTH ELEVATION

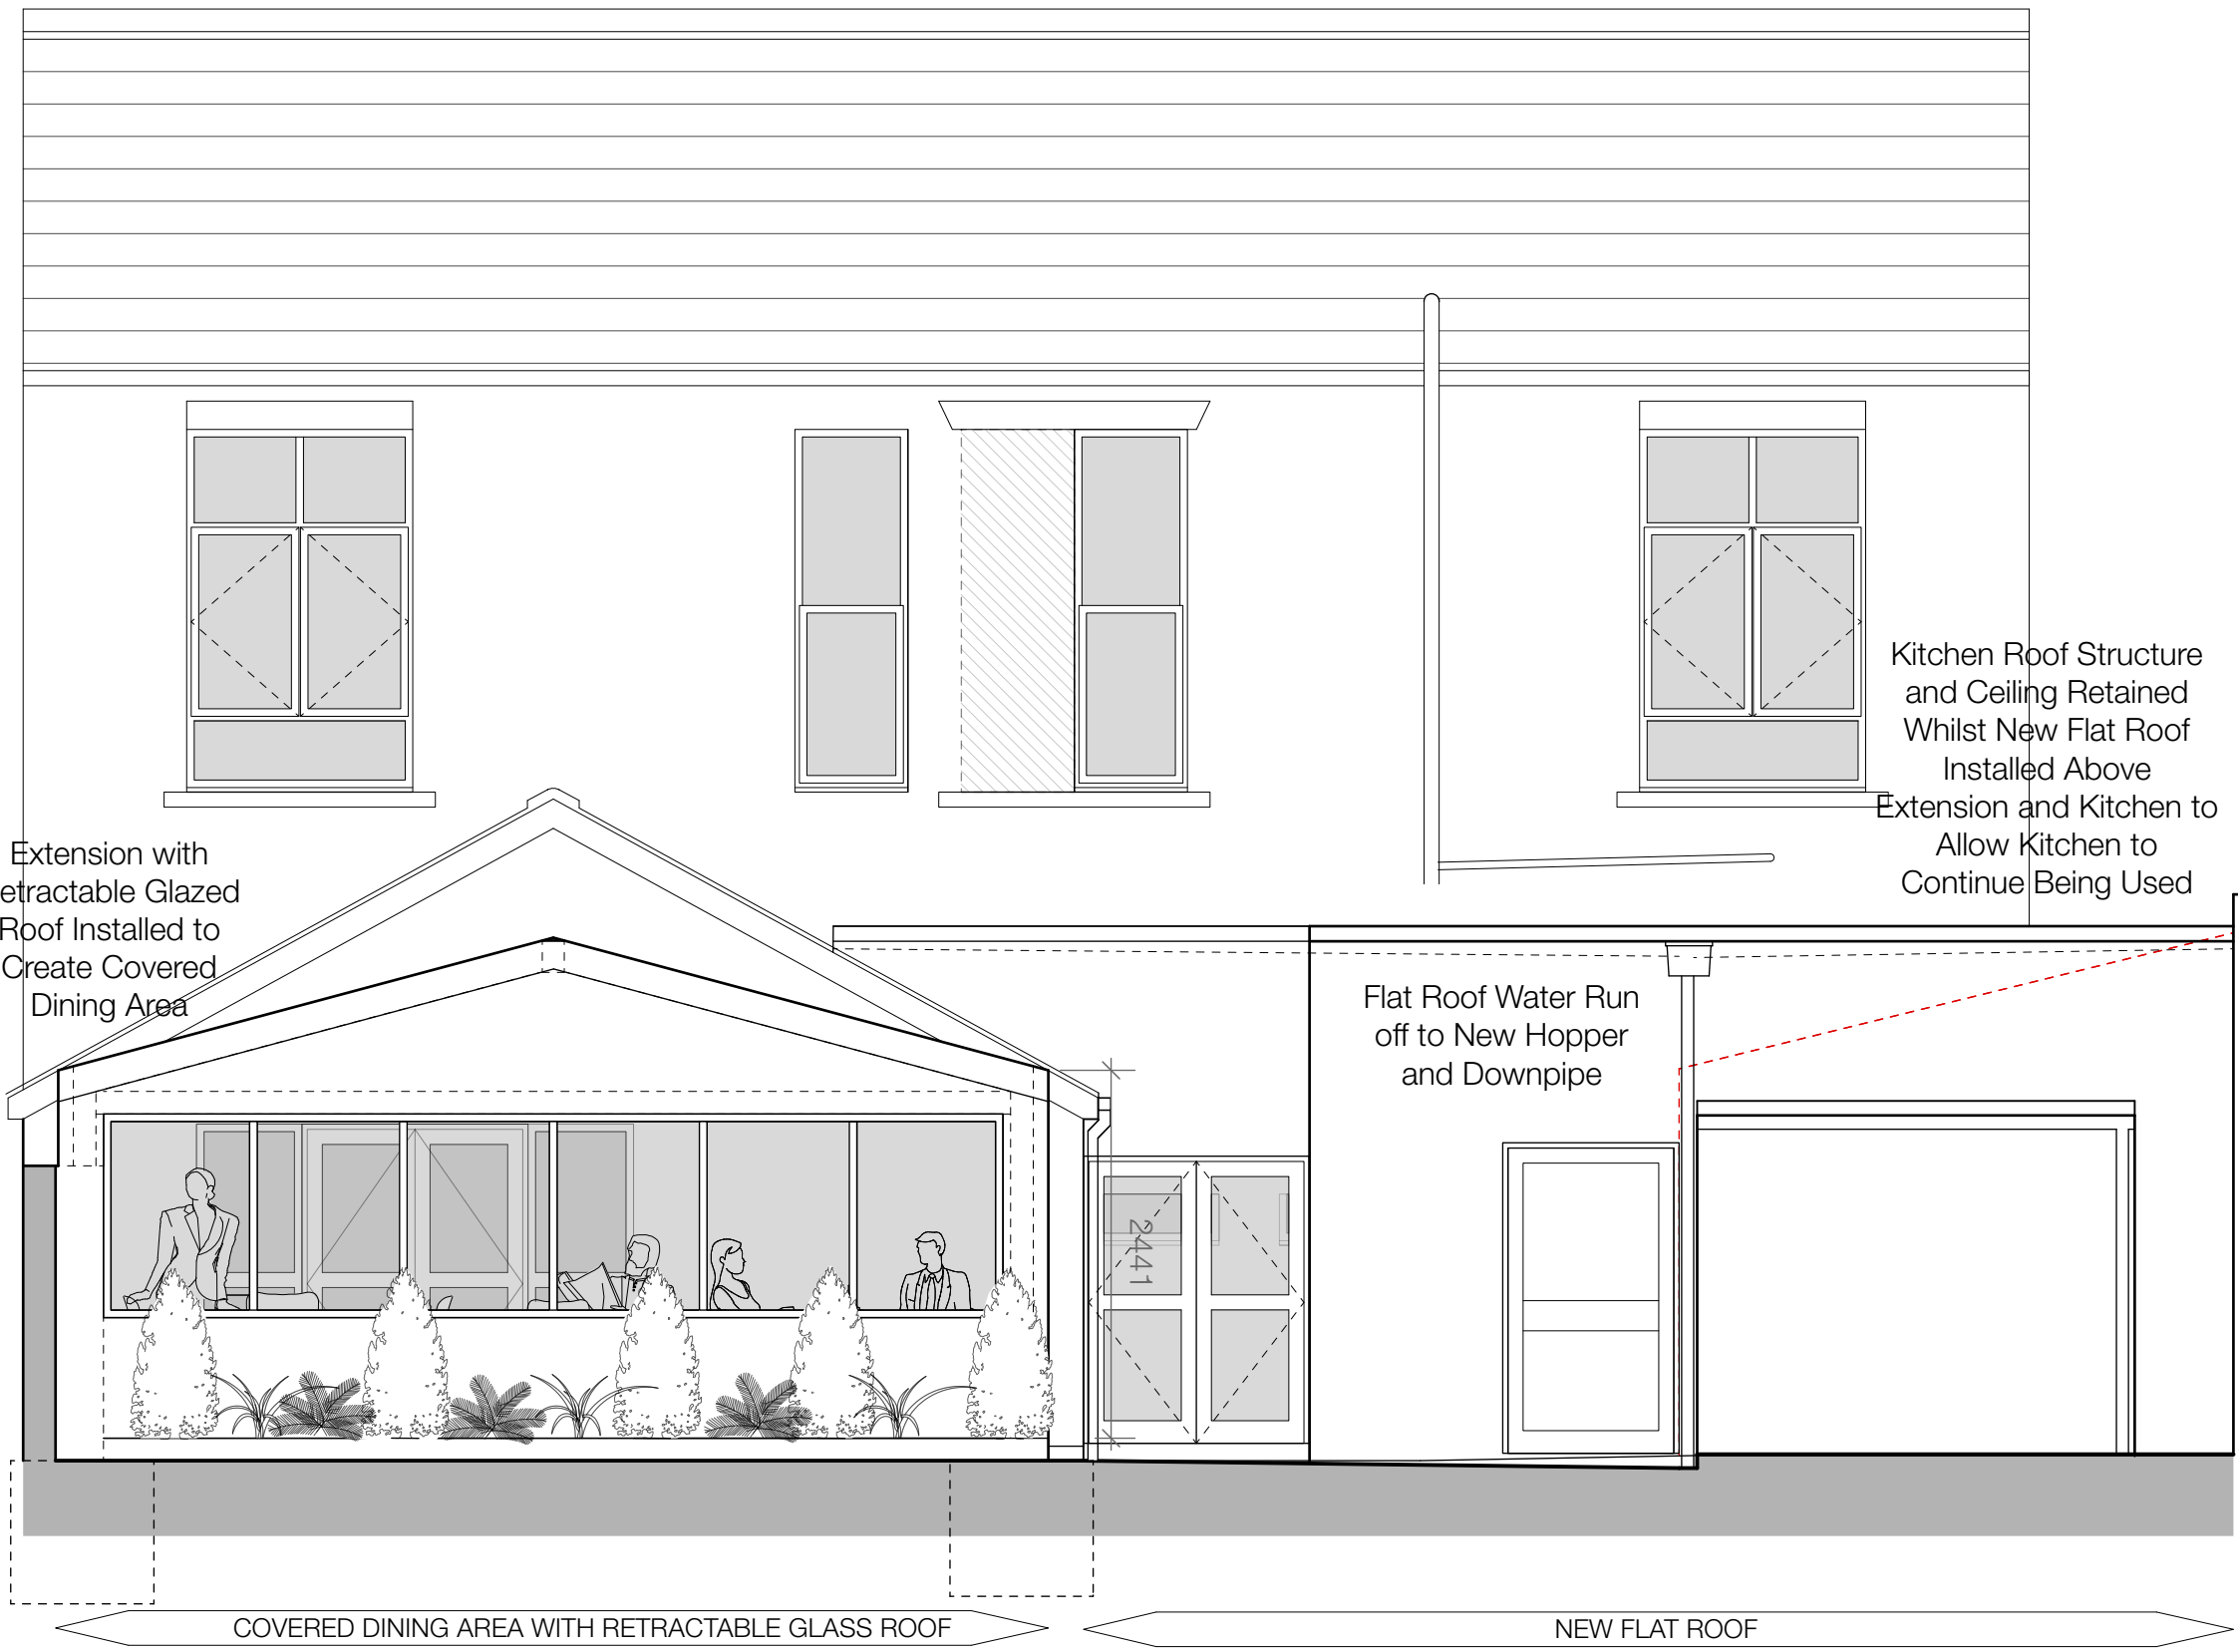

WEST ELEVATION

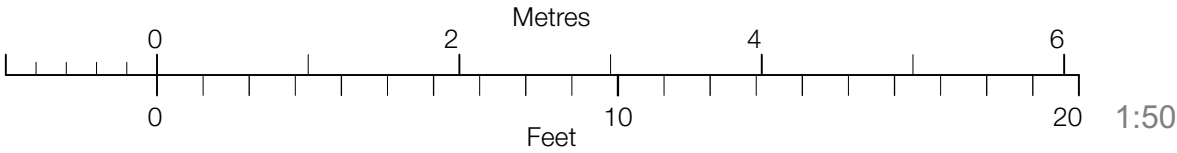

Revision	Project
Proposed Rear Extension	
Address	Mezzaluna, 277 Bury New Rd, Whitefield, M45 8QP
Client	Mr F. Stefanuto
Drawing	Proposed

storaharchitecture

Chartered Architects
RIBA Chartered Practice

www.storah.com	mail@storah.com	01706 813214	
Scale	Sheet Size	Date	Drawn
1:50	ISO A1	Sept 22	LA

Drawing Number

Revision

22-052 - 310