



©Crown Copyright and database rights 2026 OS Licence No 100041041

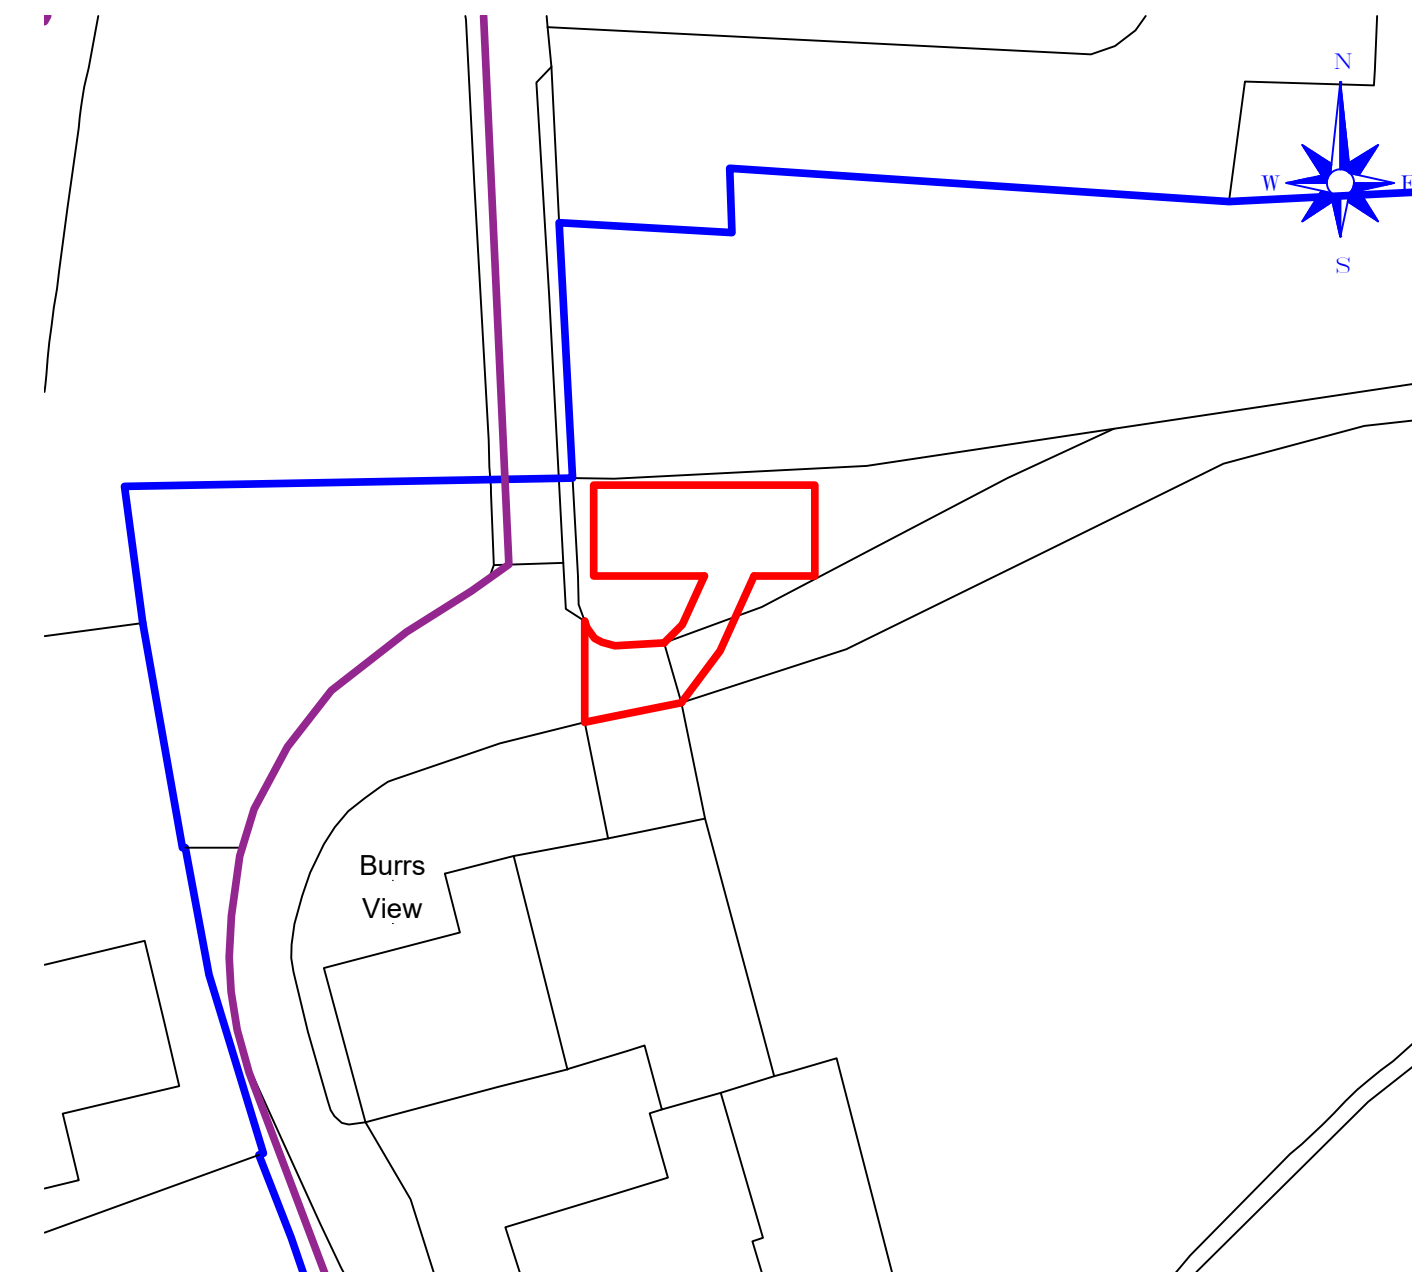

Existing Site Plan  
Scale ( 1 : 5 0 0 )

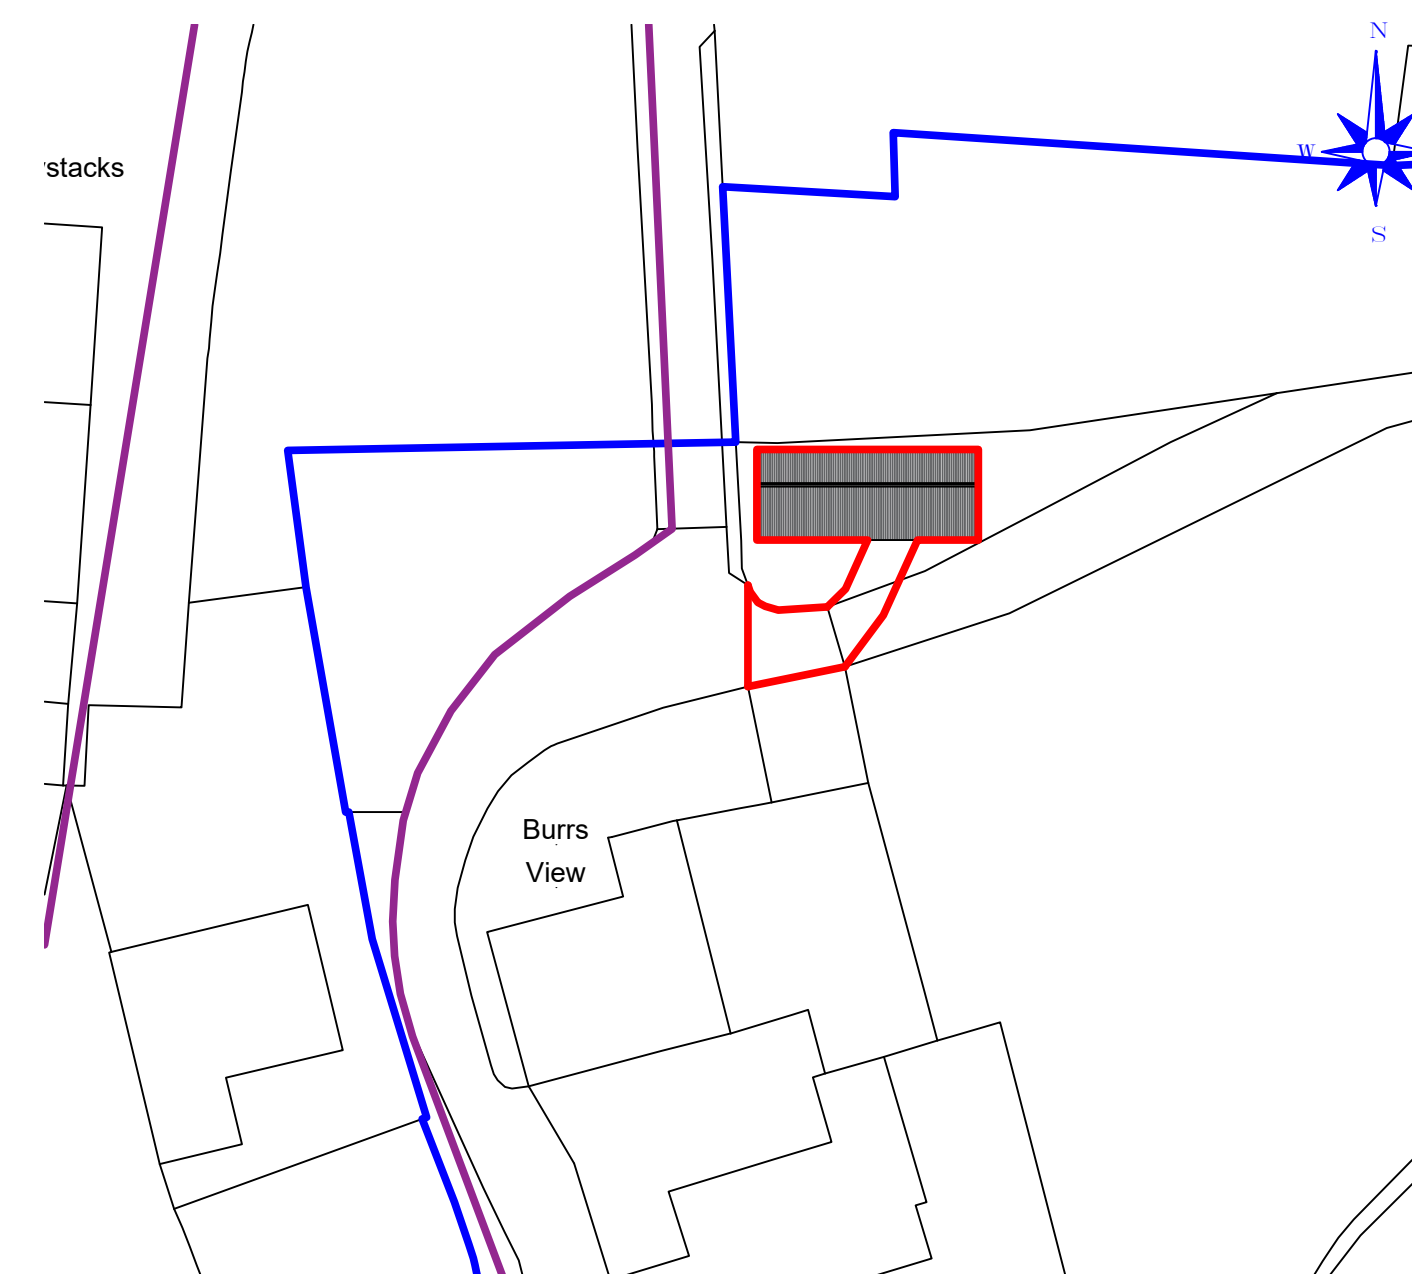

# Proposed Site Plan

Scale ( 1 : 5 0 0 )

**IMPORTANT NOTES**

**DO NOT SCALE FROM THIS PLAN**

THESE ELEVATIONS ARE DRAFTED TO ALLOW THE PLANNING AUTHORITY TO MAKE A DECISION ON THE PROPOSED DEVELOPMENT AND FOR NO OTHER PURPOSE. THESE ELEVATIONS ARE NOT BUILDING REGULATION COMPLIANT AND SHOULD NOT BE RELIED UPON AS SUCH. THE DECISION NOTICE (WHEN AVAILABLE) SHALL PROVIDE THE EXACT DIMENSIONS OF THE PROPOSED BUILDING AND SHOULD BE RELIED UPON. THESE PLANS SHOULD NOT BE USED AS DEFINITIVE AND ANY MEASUREMENTS SHOULD BE TAKEN AND CHECKED FROM THE PROPOSED SITE.

|          |                                                                                                 |            |
|----------|-------------------------------------------------------------------------------------------------|------------|
|          |                                                                                                 |            |
| C.       | Public right of way and access track added. East and west annotations amended at request of LPA | 08/05/2026 |
| B.       | North and south annotations changed at request of client                                        | 15/04/2026 |
| A.       | Blue edge added                                                                                 | 12/02/2026 |
| Revision |                                                                                                 | Date       |



MacMarshalls Ltd,  
Hamill House,  
112-116 Chorley New Road,  
Bolton, BL1 4DH

info@macmarshalls.co.uk  
Tel: 01204 565660  
www.macmarshalls.co.uk

|                                 |                                    |                        |                              |
|---------------------------------|------------------------------------|------------------------|------------------------------|
| <u>Drawing Title:</u>           | Proposed Stables                   |                        |                              |
| <u>Site Location:</u>           | Burrs View, Touch Road,<br>BL9 5QS |                        |                              |
| <u>Drawing Status:</u>          | Proposed Plans                     |                        |                              |
| <u>Date:</u>                    | 28/01/2026                         |                        | <u>Drawn by:</u><br>J Holden |
| <u>Scale:</u><br>As Stated @ A1 | <u>Ref:</u><br>001 -C 286-1        | <u>Revision:</u><br>C. |                              |
| <u>Client:</u><br>Mr Allen      |                                    |                        |                              |

