


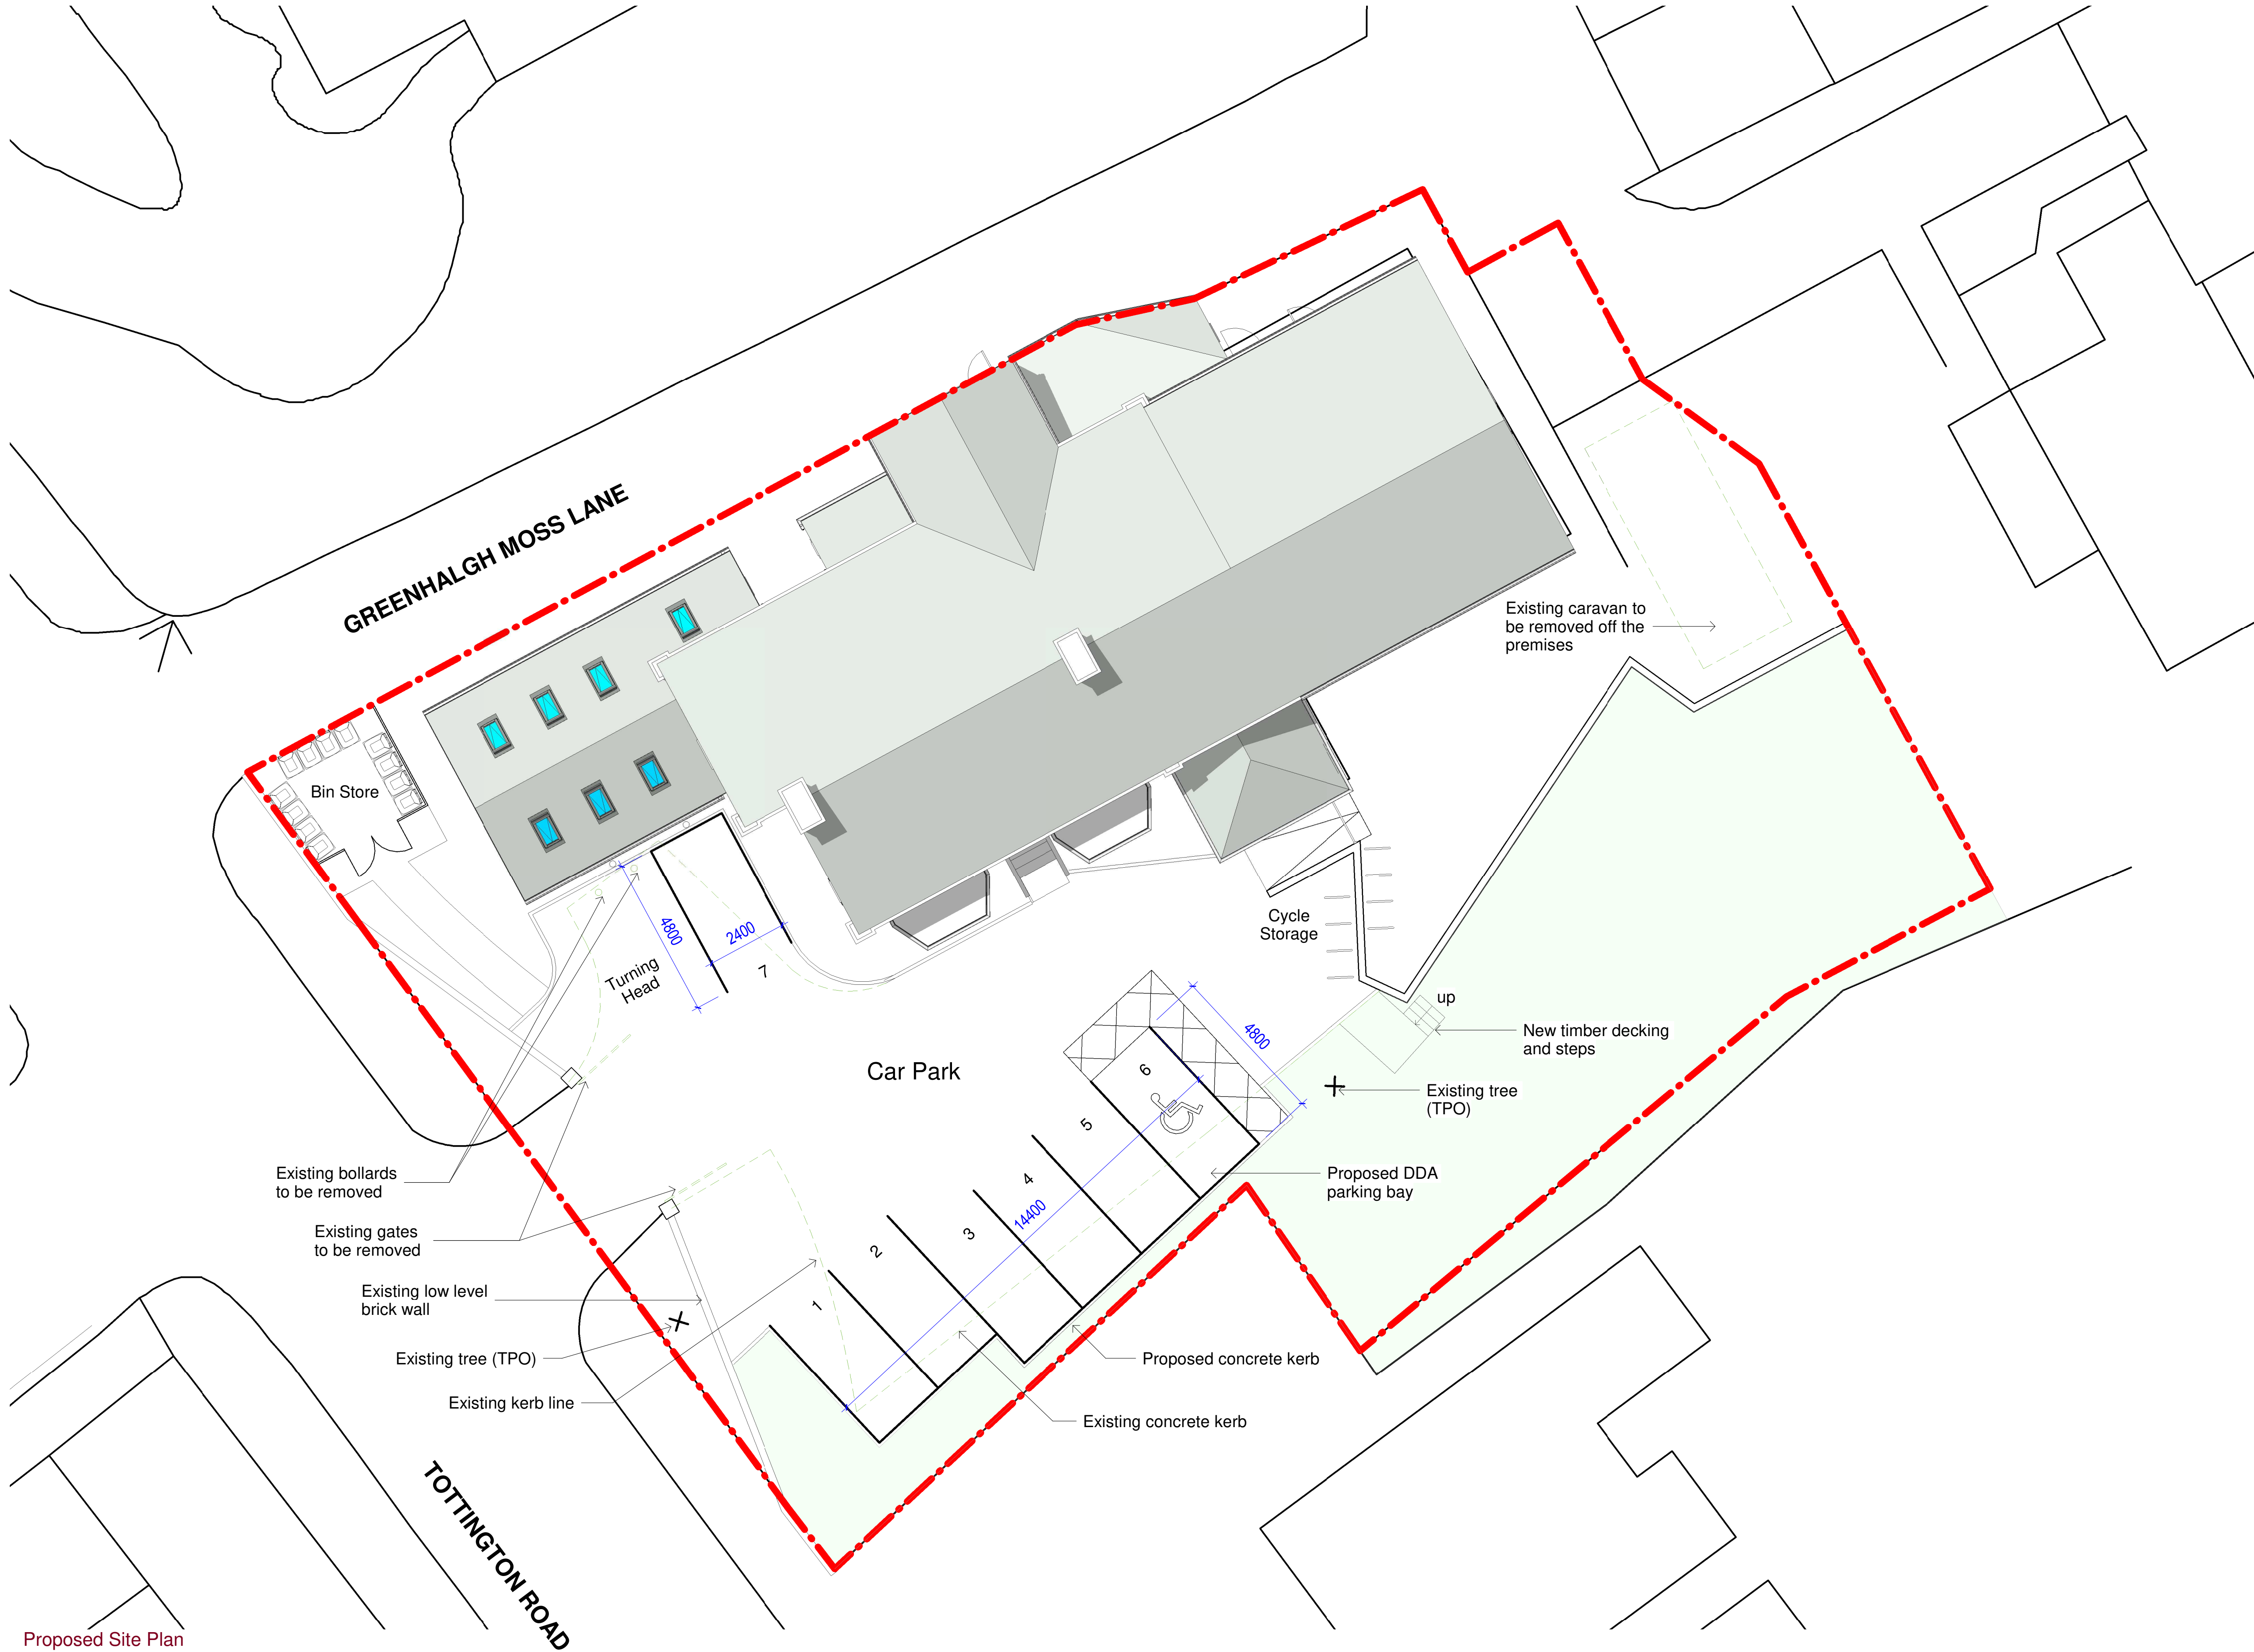

© This Drawing & Design is the copyright of Jenkins Design Services Ltd and should not be reproduced without written consent.

Contractors are to check all levels & dimensions on site prior to site works commencing & report discrepancies to the Designers.

DO NOT SCALE FROM THIS DRAWING

PLANNING

Key:-
Site Boundary
1,147.5 sqm / 0.11475 Hectares /
0.28355 Acres

E	Existing tree next to parking bay 1 deleted to reflect current site layout.	AL	TR	05.02.2024
D	Existing gates removed and "Turning Head" annotation added.	AL	TR	02.02.2024
C	Existing caravan removed and proposed car park layout revised.	AL	TR	18.01.2024
B	Update to layout following client input.	CM	TR	19.12.2023
A	Planning Issue.	CM	TR	13.12.2023
Rev	Description	By	Chk	Date

Project:	Moorfield Care Home 388 Tottington Road, Bury, BL8 1TU		
Title:	Proposed Site Plan		
Client:	Shaheen Developments		
Drawn By:	AL	Checked By:	TR on 05.02.2024
Original Size:	A1	Project Number:	22131
Drawing Number:	SI-XX-DR-A-1002		REV E

