




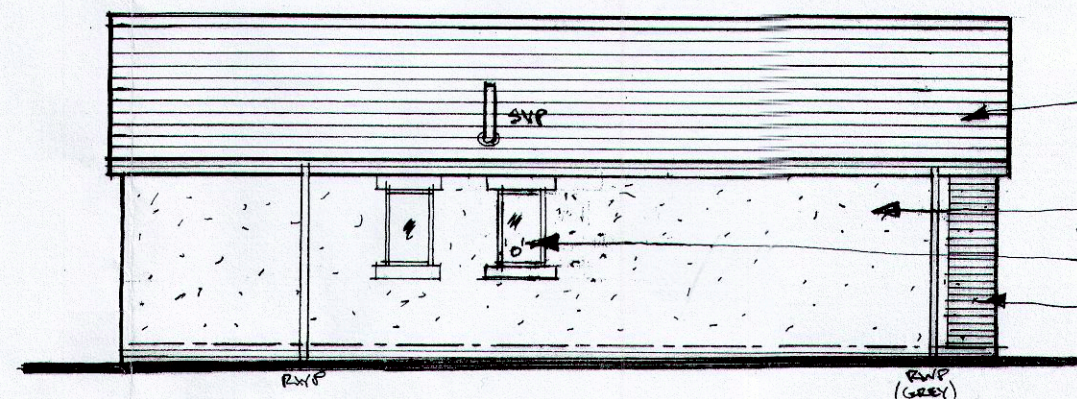

L.H. SIDE ELEVATION

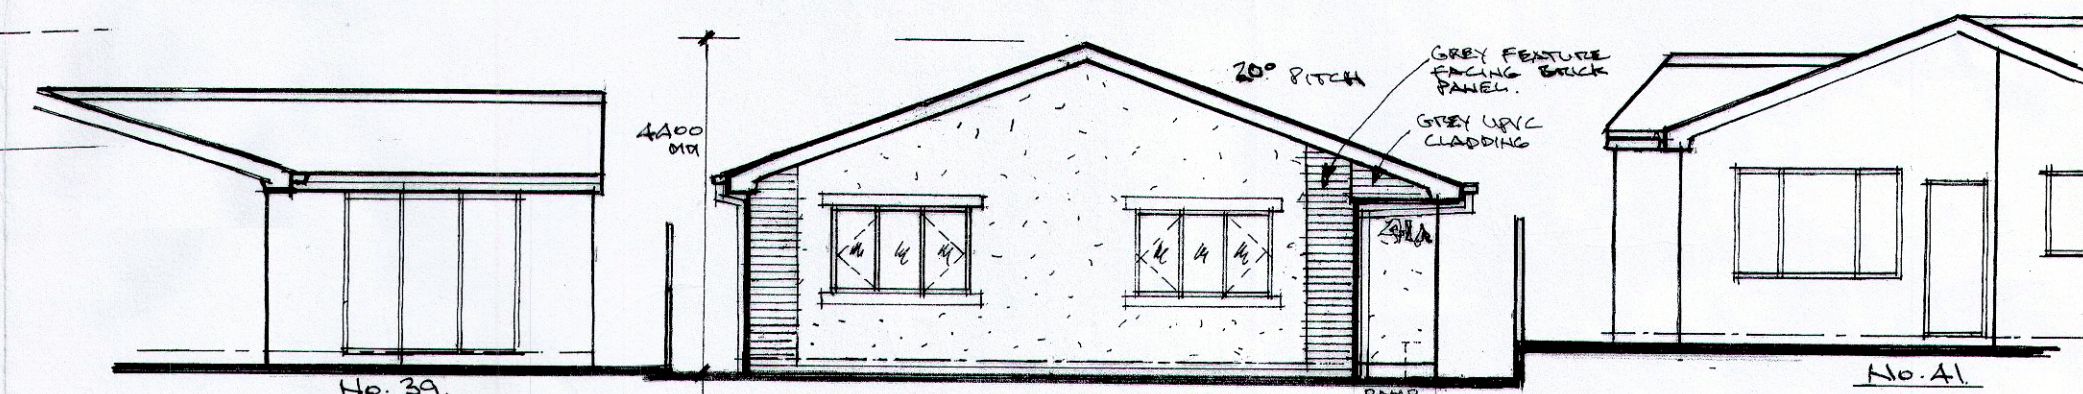

FRONT ELEVATION & STREET SCENE. 1:100

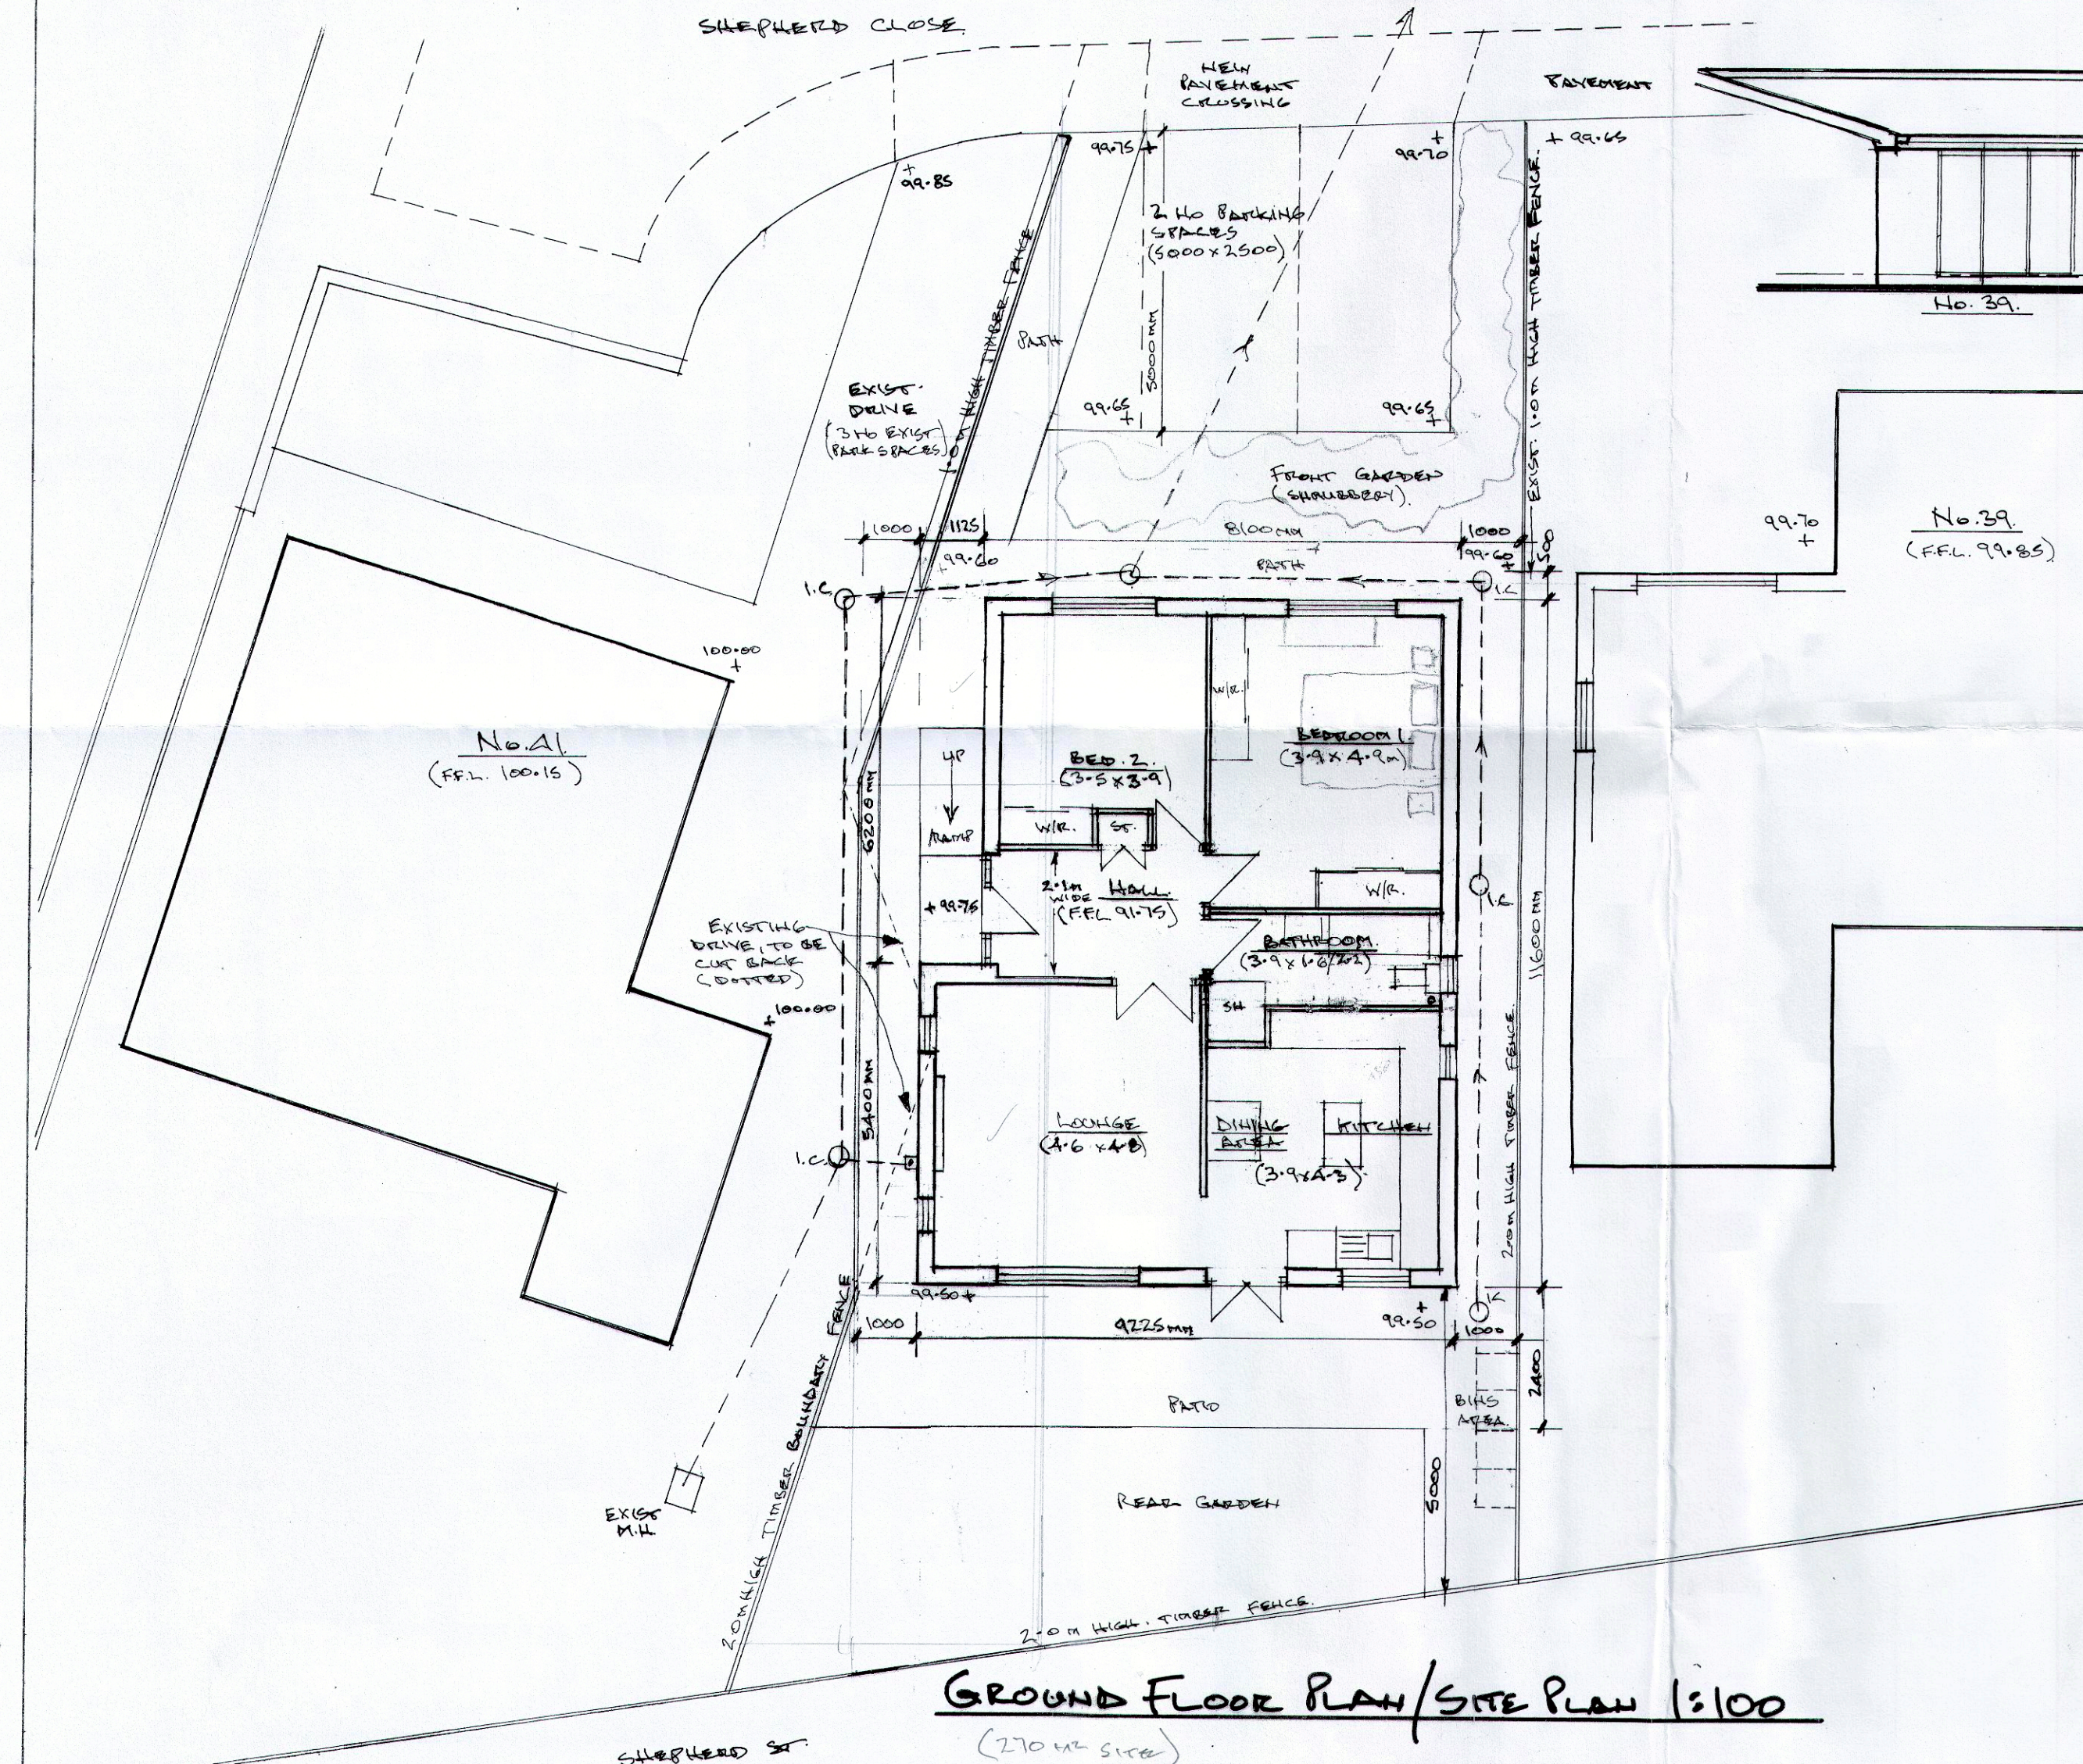

GROUND FLOOR PLAN/SITE PLAN 1:100

REV. A - BOUNDARY LINE ADJACENT EXISTING NO. 11 AMENDED,
HOUSE SHAPE AMENDED, TO ACCOMMODATE LARGER
LOUNGE, FINISHING MATERIALS AMENDED, 20-8-20 NB
NEW KITCHEN ISLANDER WALLS + FEATURES GREEN SLATE FLOOR +
NEW WARDROBES

Architectural & Building Services

NEIL BUTTERWORTH

Tel:
Mobile: 07785 275483

89 Higher Ainsworth Road, Radcliffe,
Manchester, M26 4JJ.

Job Title PROPOSED NEW DETACHED BUNGALOW
IN SIDE GARDEN OF
41 SHEPHERD CLOSE, GREENMOUNT, BURY,
FOR MR & MRS K. HOWARD.

Drawing Title PROPOSED PLANS & ELEVATIONS

Scale
1:100

Date
AUG. 19

Drawn by
N.B.

Drawing No. 2-A