



Note: Level references differ between 2010 & OS Topo

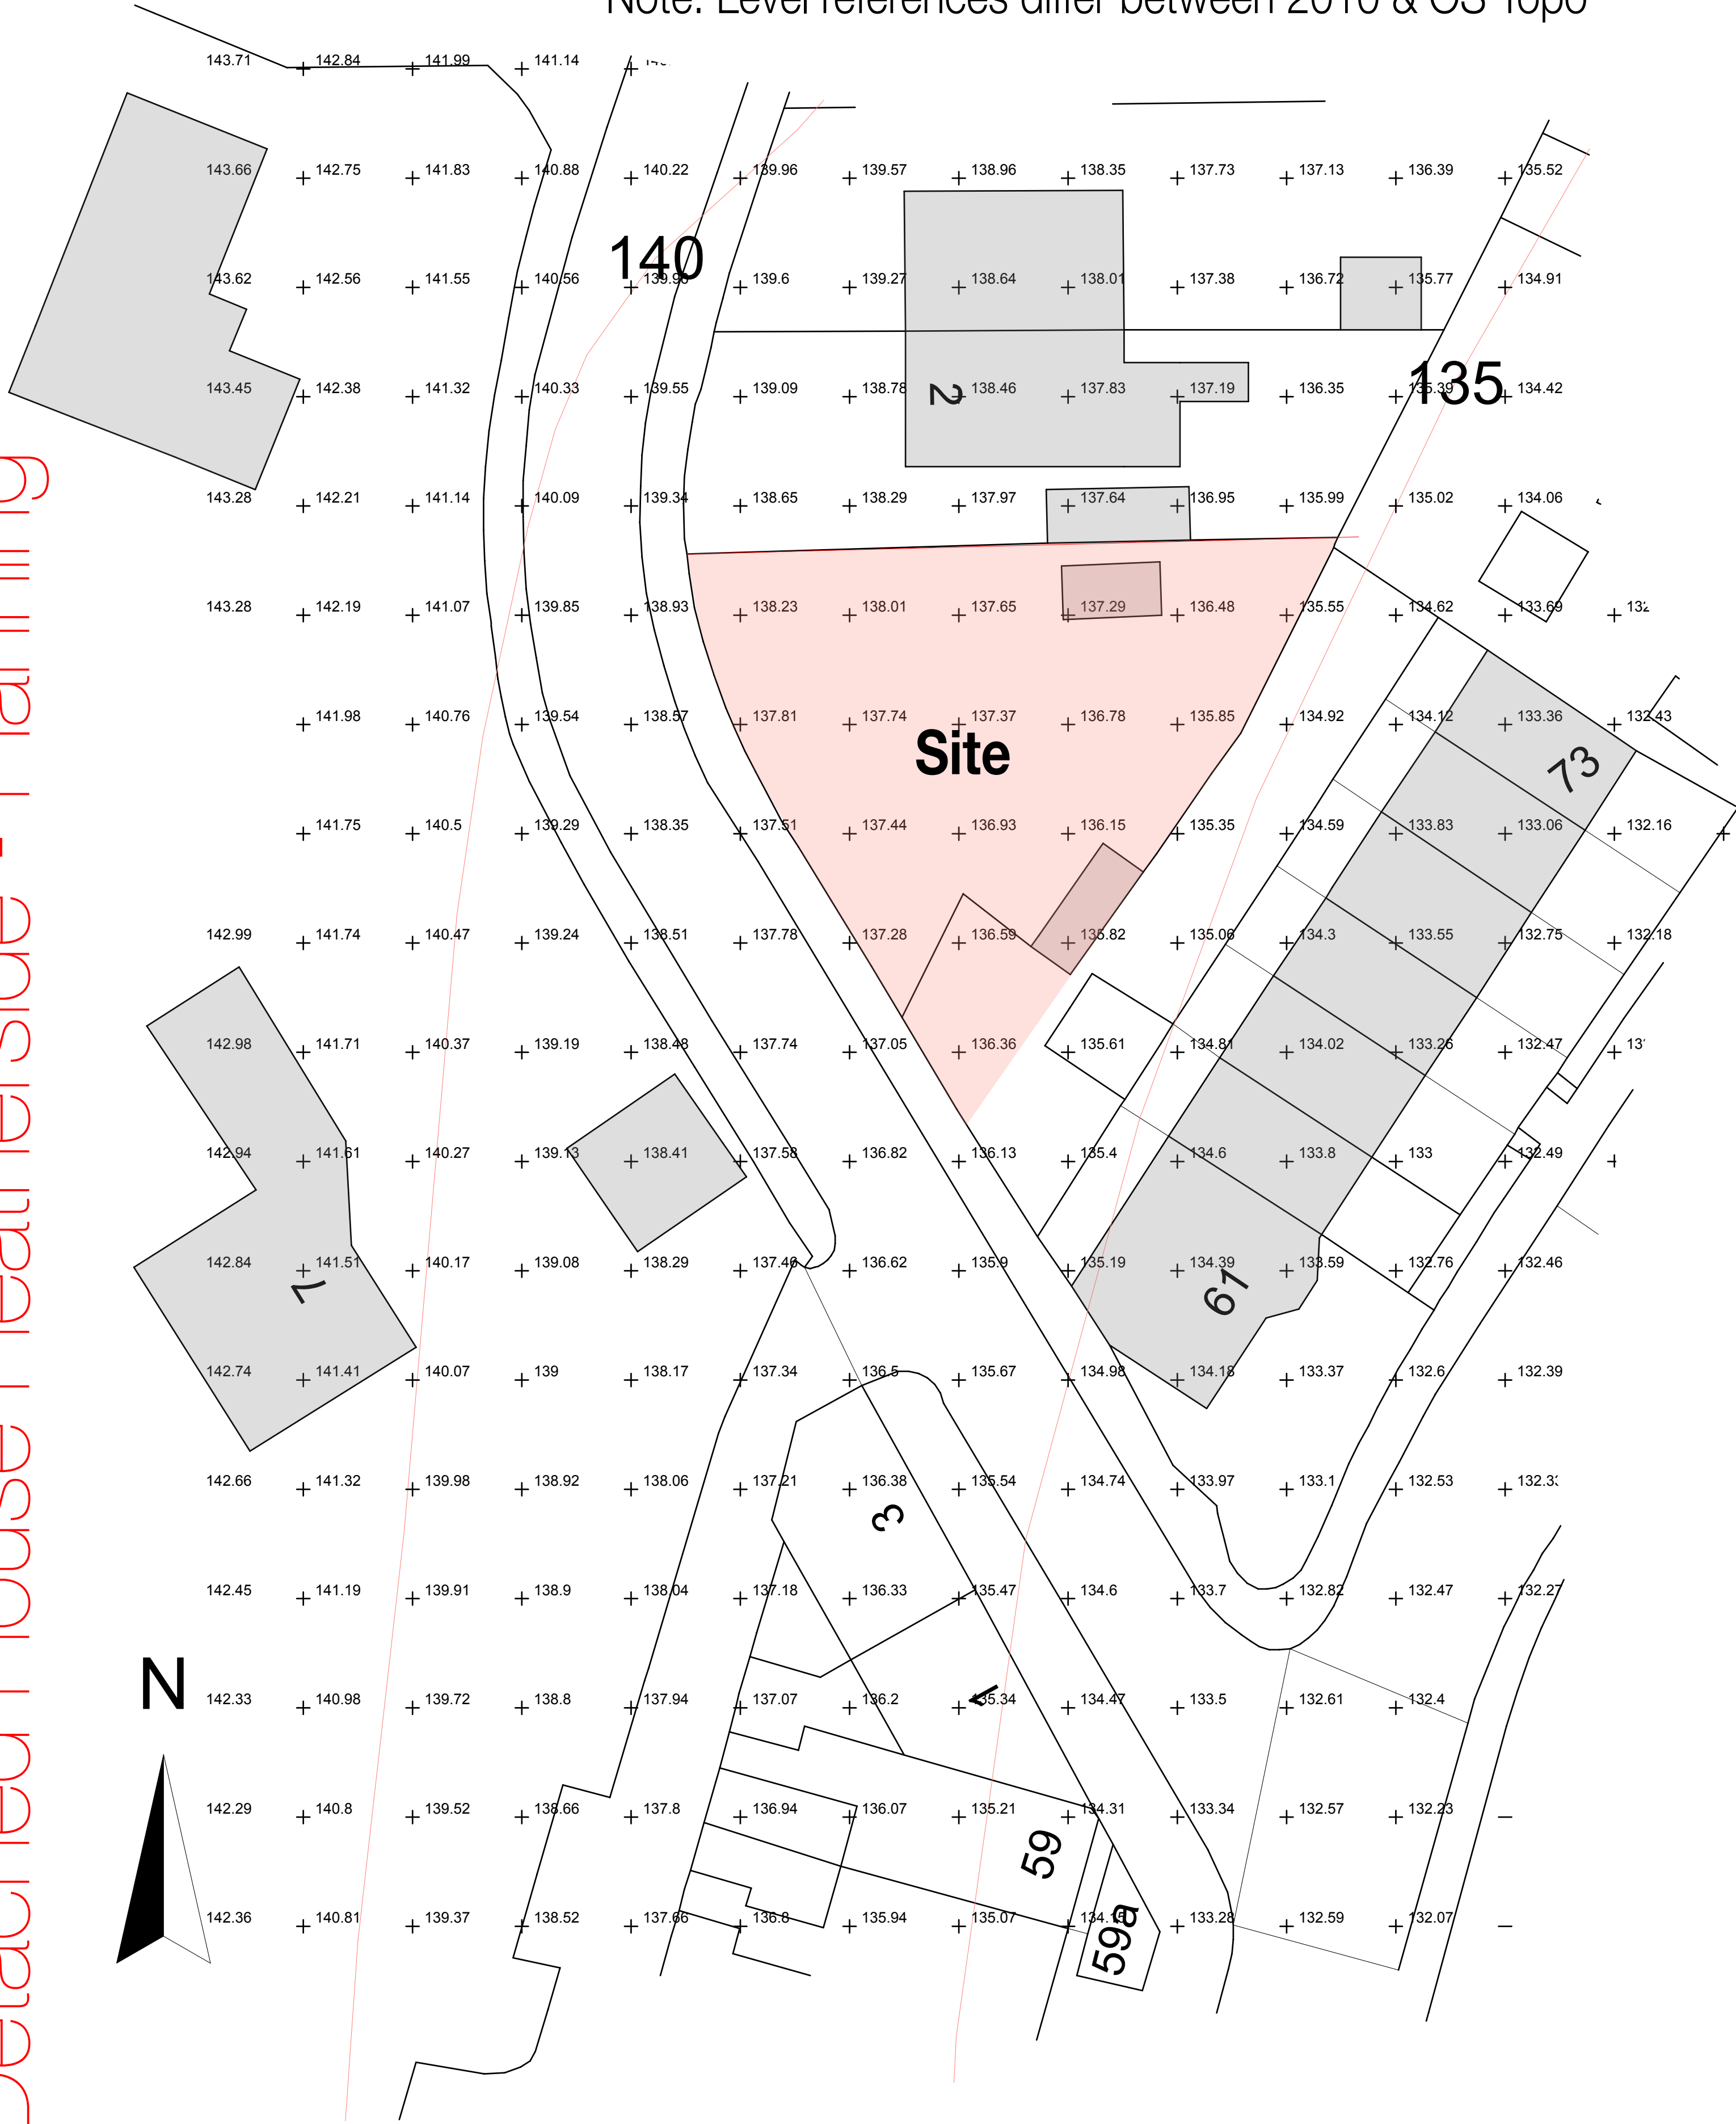

Proposed Building Outline
over approved expired application
ref:2010/5372

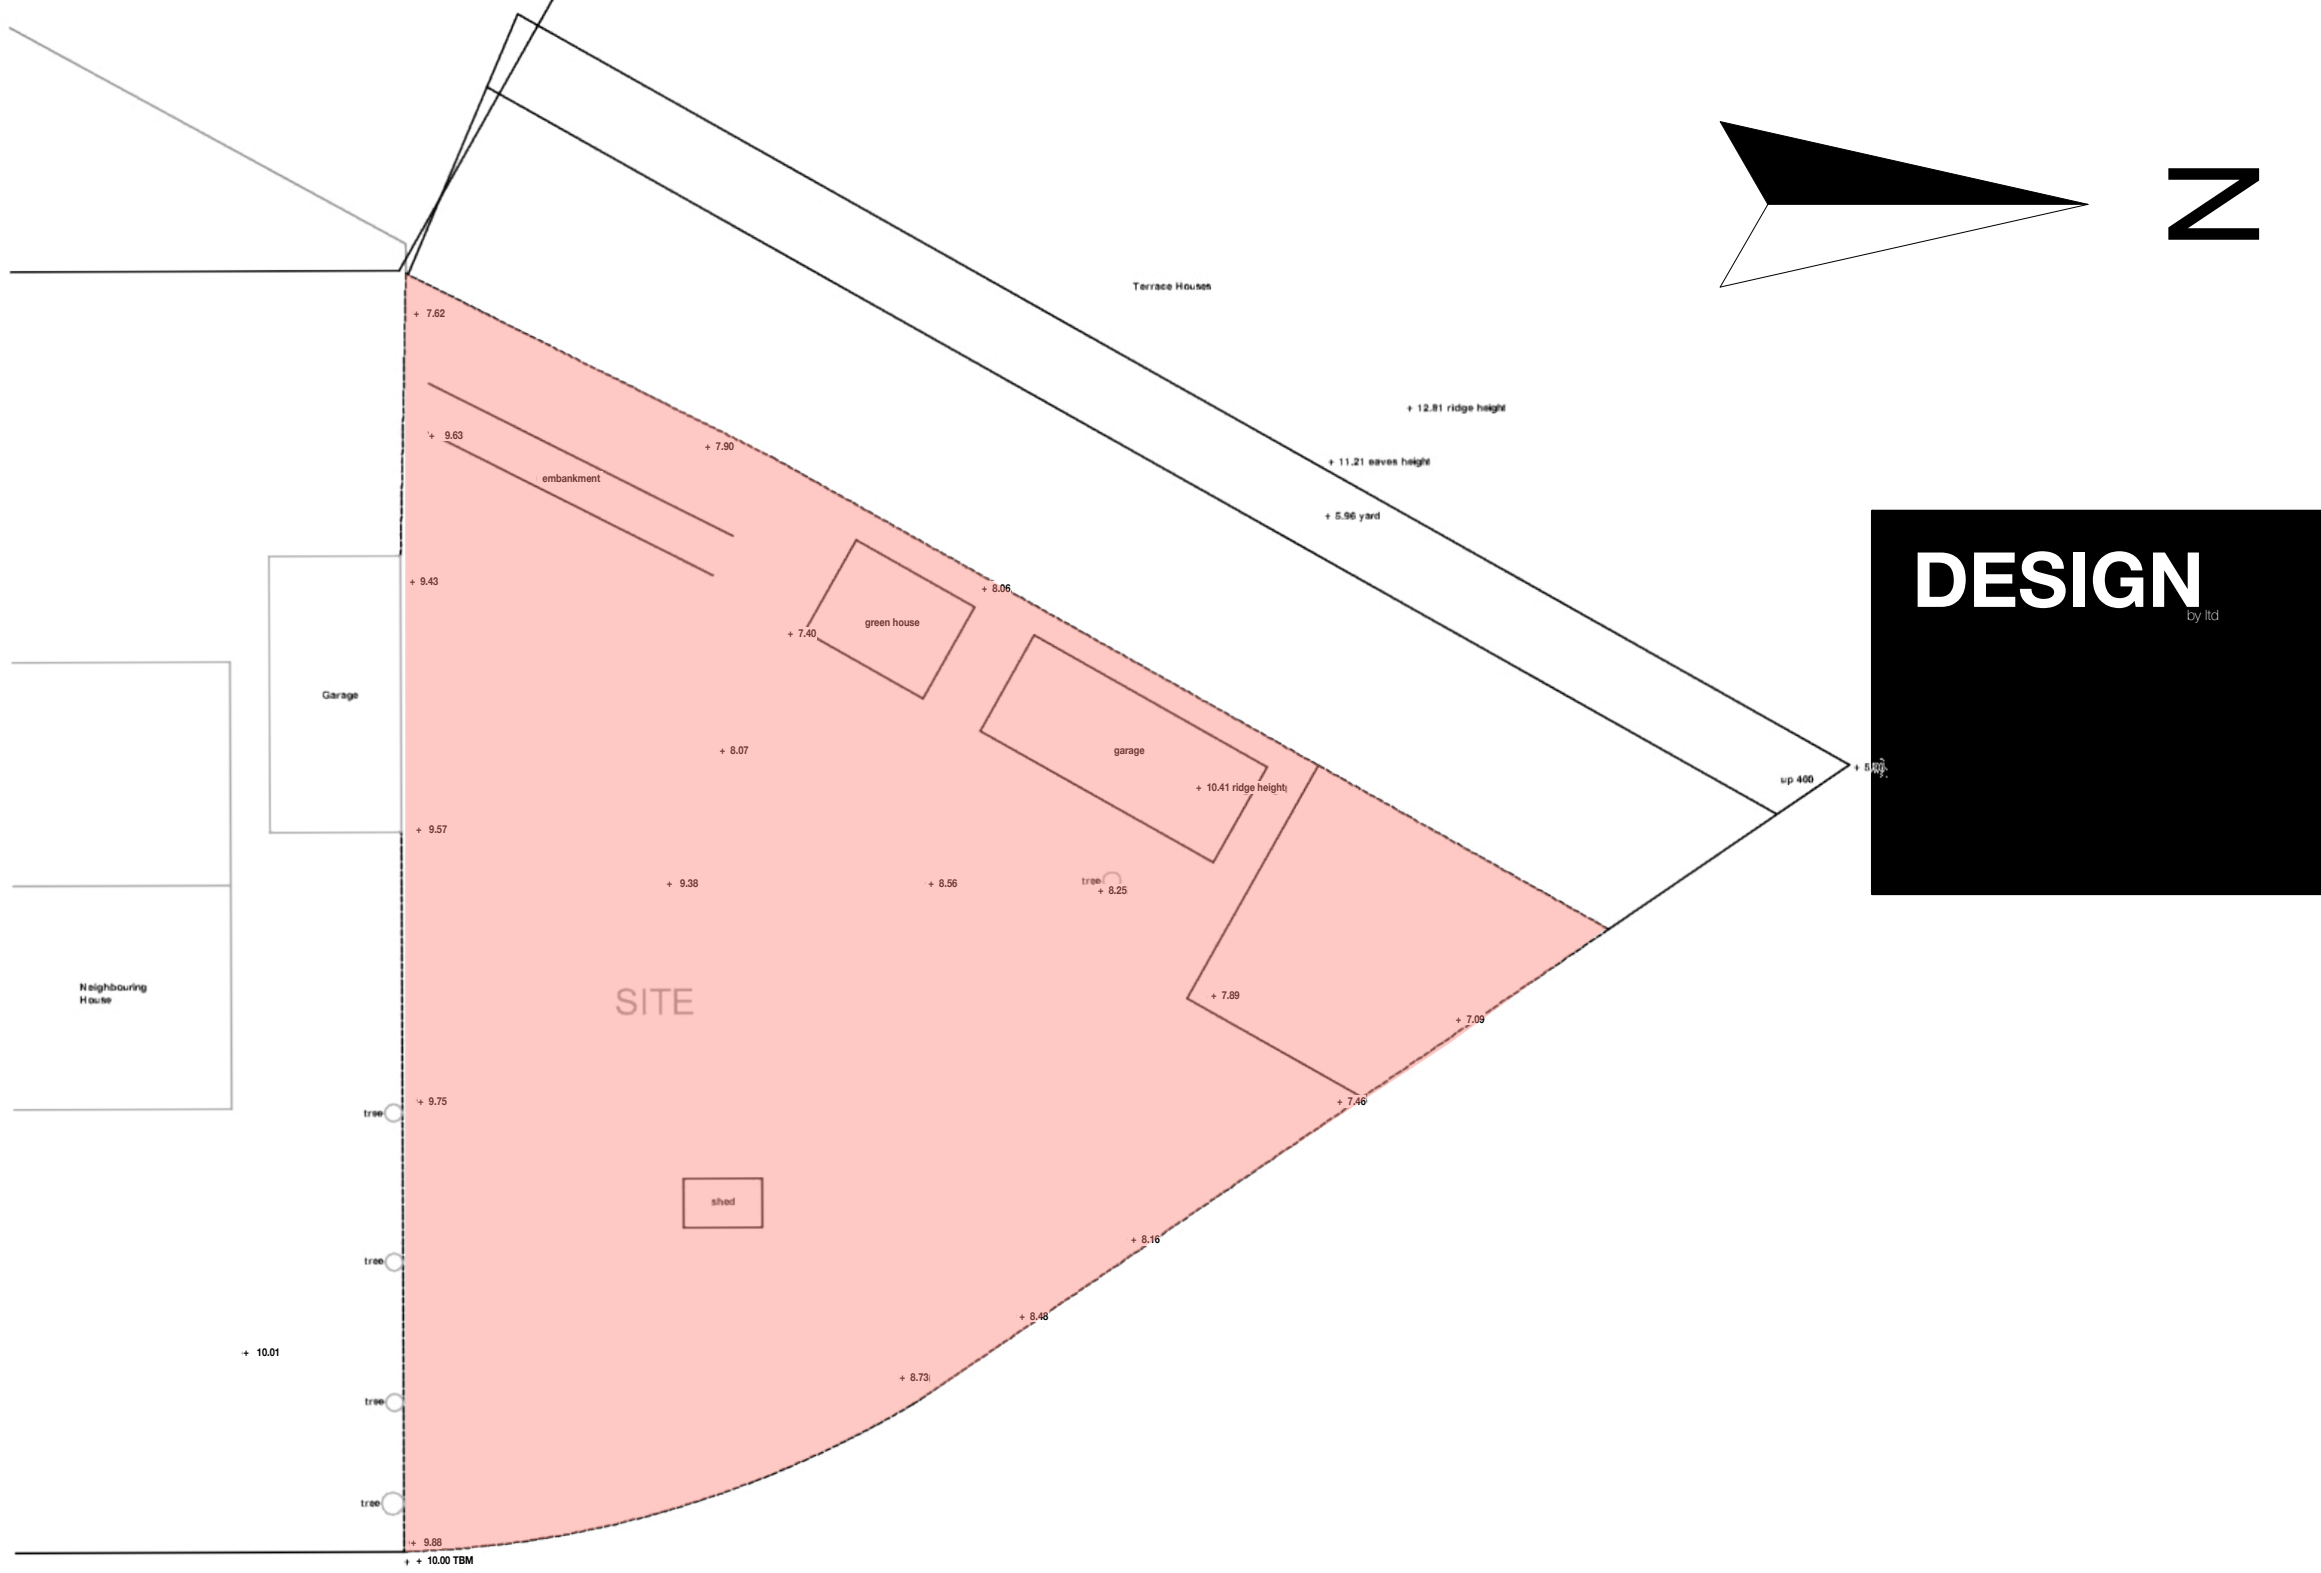

Existing Site with levels taken from
approved expired approved application
ref:2010/5372

Construction Risks

Maintenance/Cleaning Risks

Demolition/Adaptation Risks

In addition to the hazards/risks normally associated with the types of work detailed on this drawing take note of the above. It is assumed that all works on this drawing will be carried out by a competent contractor working, where appropriate, to an appropriate method statement.

Safety Health and Environmental Information Box

Notes

###

DESIGN

greentop

old mount road
marsden
HD7 6NN

T: 07545 696911
E: design_email@mac.com

Designed by: D. Hobson 09/10/2021

Registered Office: 20, Ash Lane East, Orkney, Cheshire, M1 2JL

Client

Mr E Howarth

Camerons Residential Ltd

Job Title

Heatherside - New Detached House

Site Address

Land Adjacent to No 2 Heatherside
Road Ramsbottom Bury Lancs BL0 9BX

Drawing Name

Topographical Site Plan - Existing

Drawing Status

Planning Stage

Issue Date:

Oct 2022

by : D Hobson

Drawing Scale

as indicated

Layout ID

PP006

Status

Revision

Architecture:Interiors:Project Management.

A1