
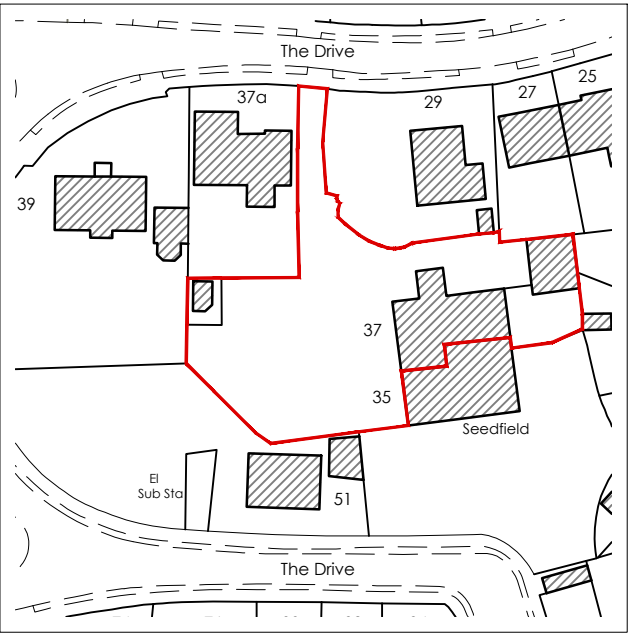


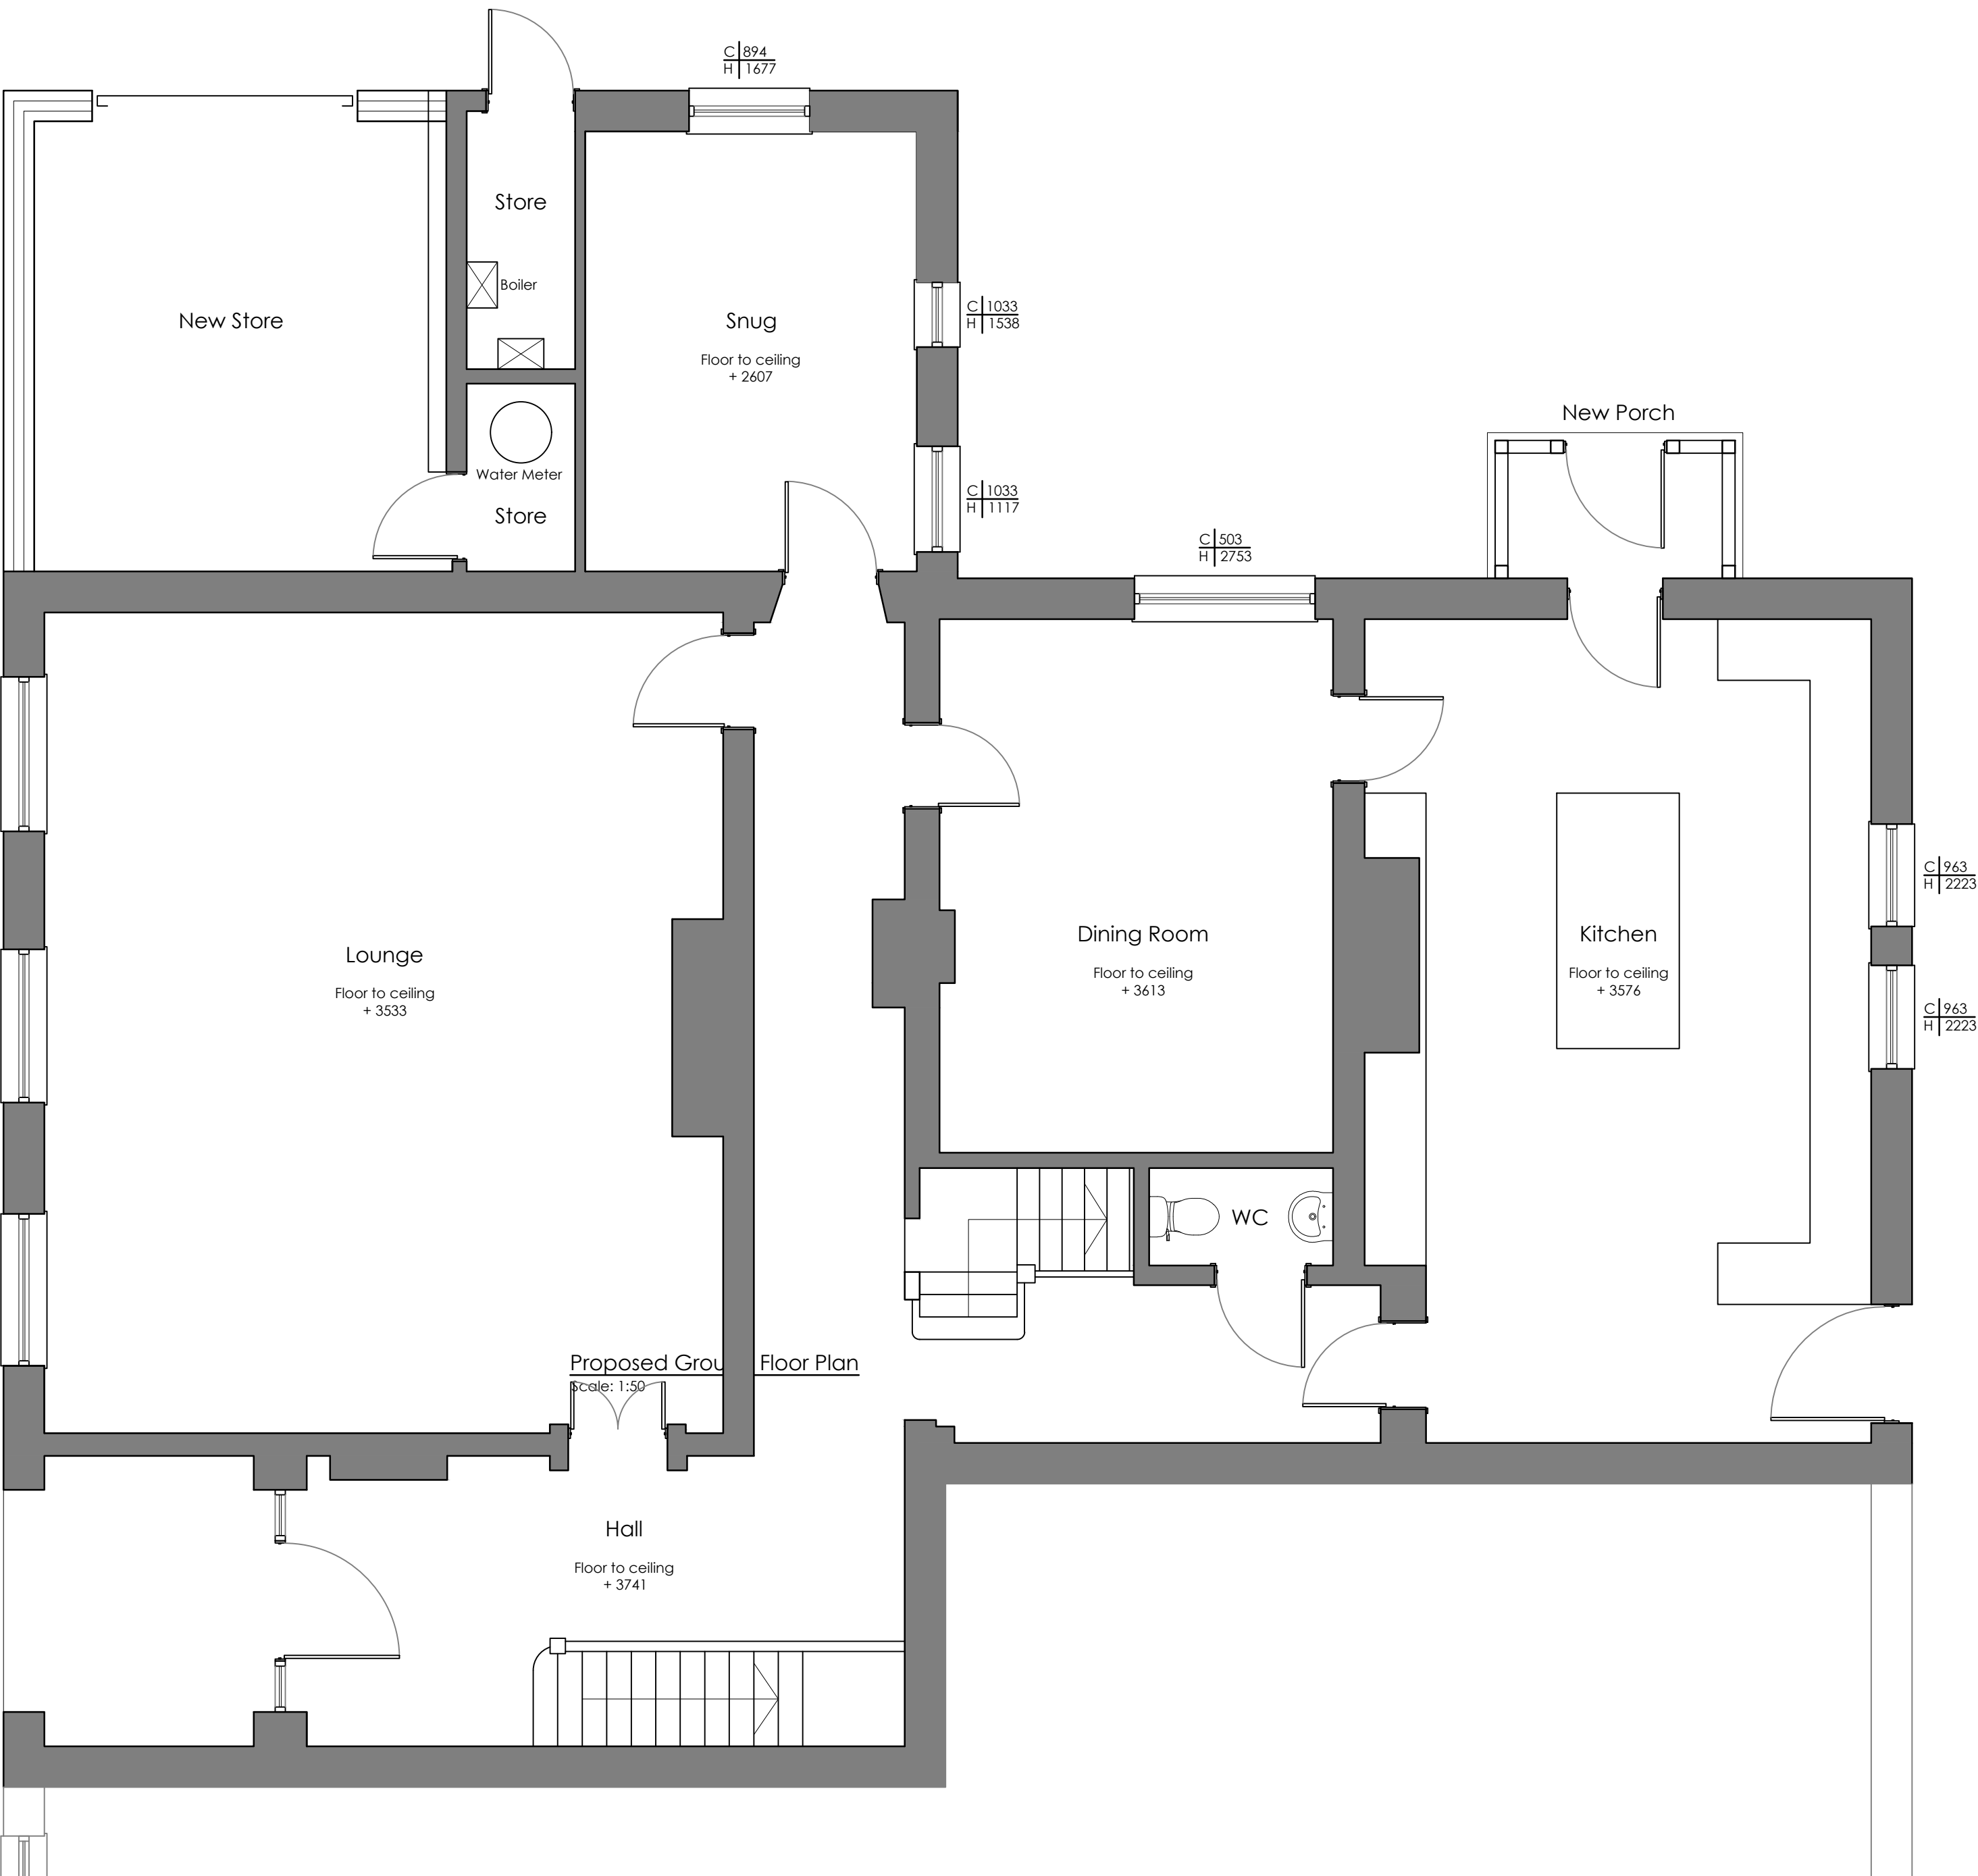

Site Location Plan
Scale: 1:1250

Key

Site Boundary

REV	Notes	Date	By
1	Issue for Planning	26/09/2022	SMH
CRISP architecture Email: studio@crisparchitecture.co.uk Chartered Institute of Architectural Technologists Chartered Practice			
Project: 37 The Drive, Moorside Birtle, Bury, BL9 5DG			
Drawing Title: Proposed Ground Floor Plan			
Project No:	2104	File Identifier:	2104_72_04
Drawing No:	72_04	Revision:	
Drawn By:	SMH	Checked By:	SMH
Scale:	1:50 @ A2	Date:	26/09/2022
Purpose of Issue: FEASIBILITY			
Drawing Status: PLANNING			