



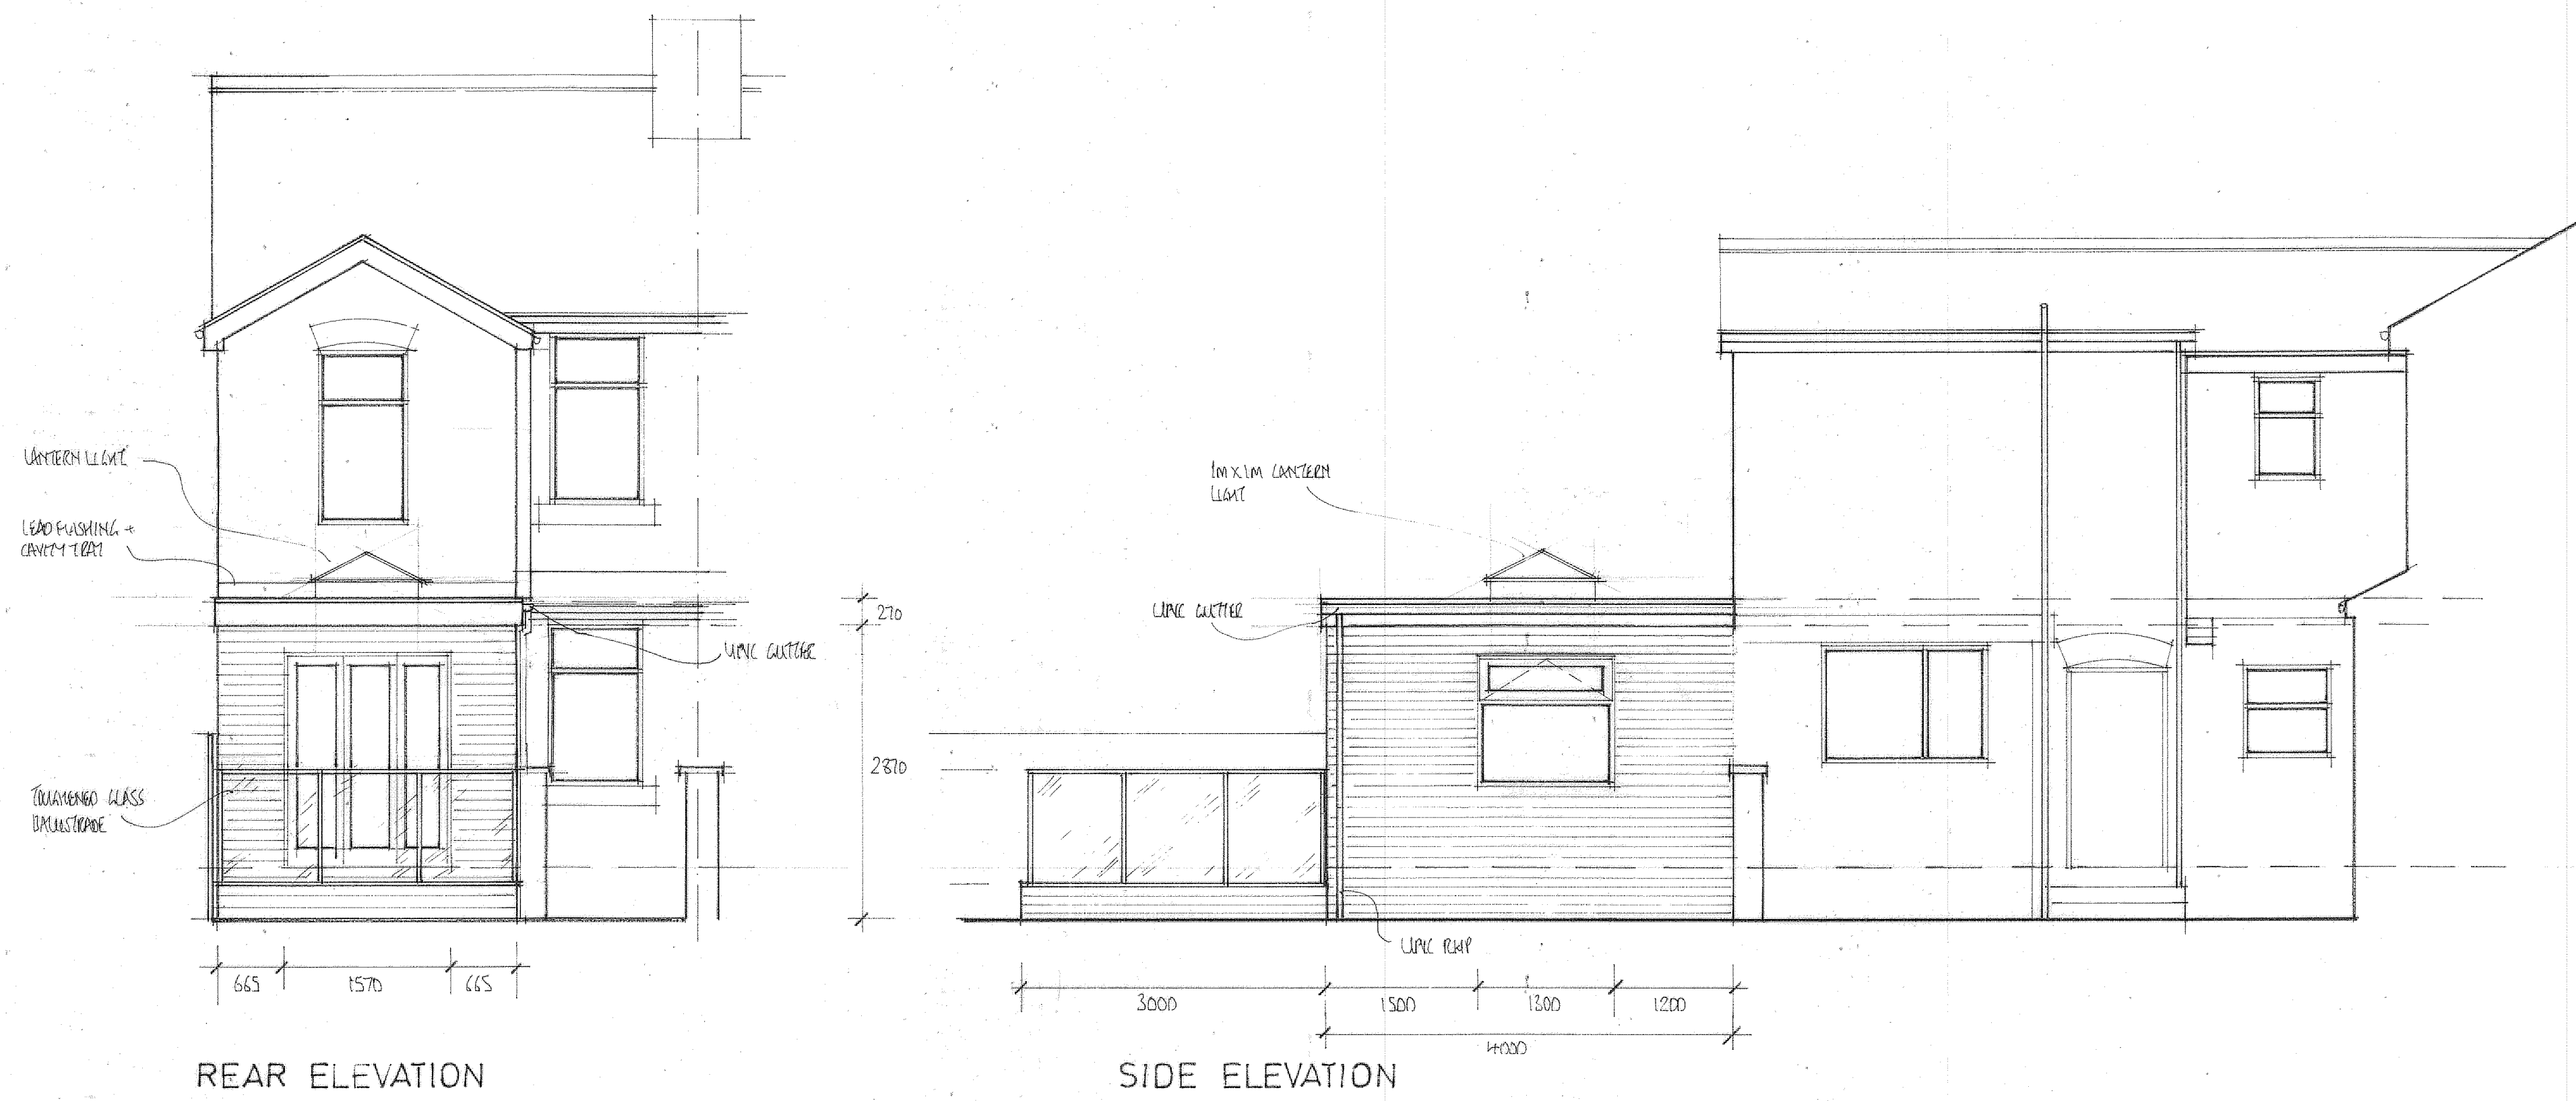


REAR ELEVATION

SIDE ELEVATION

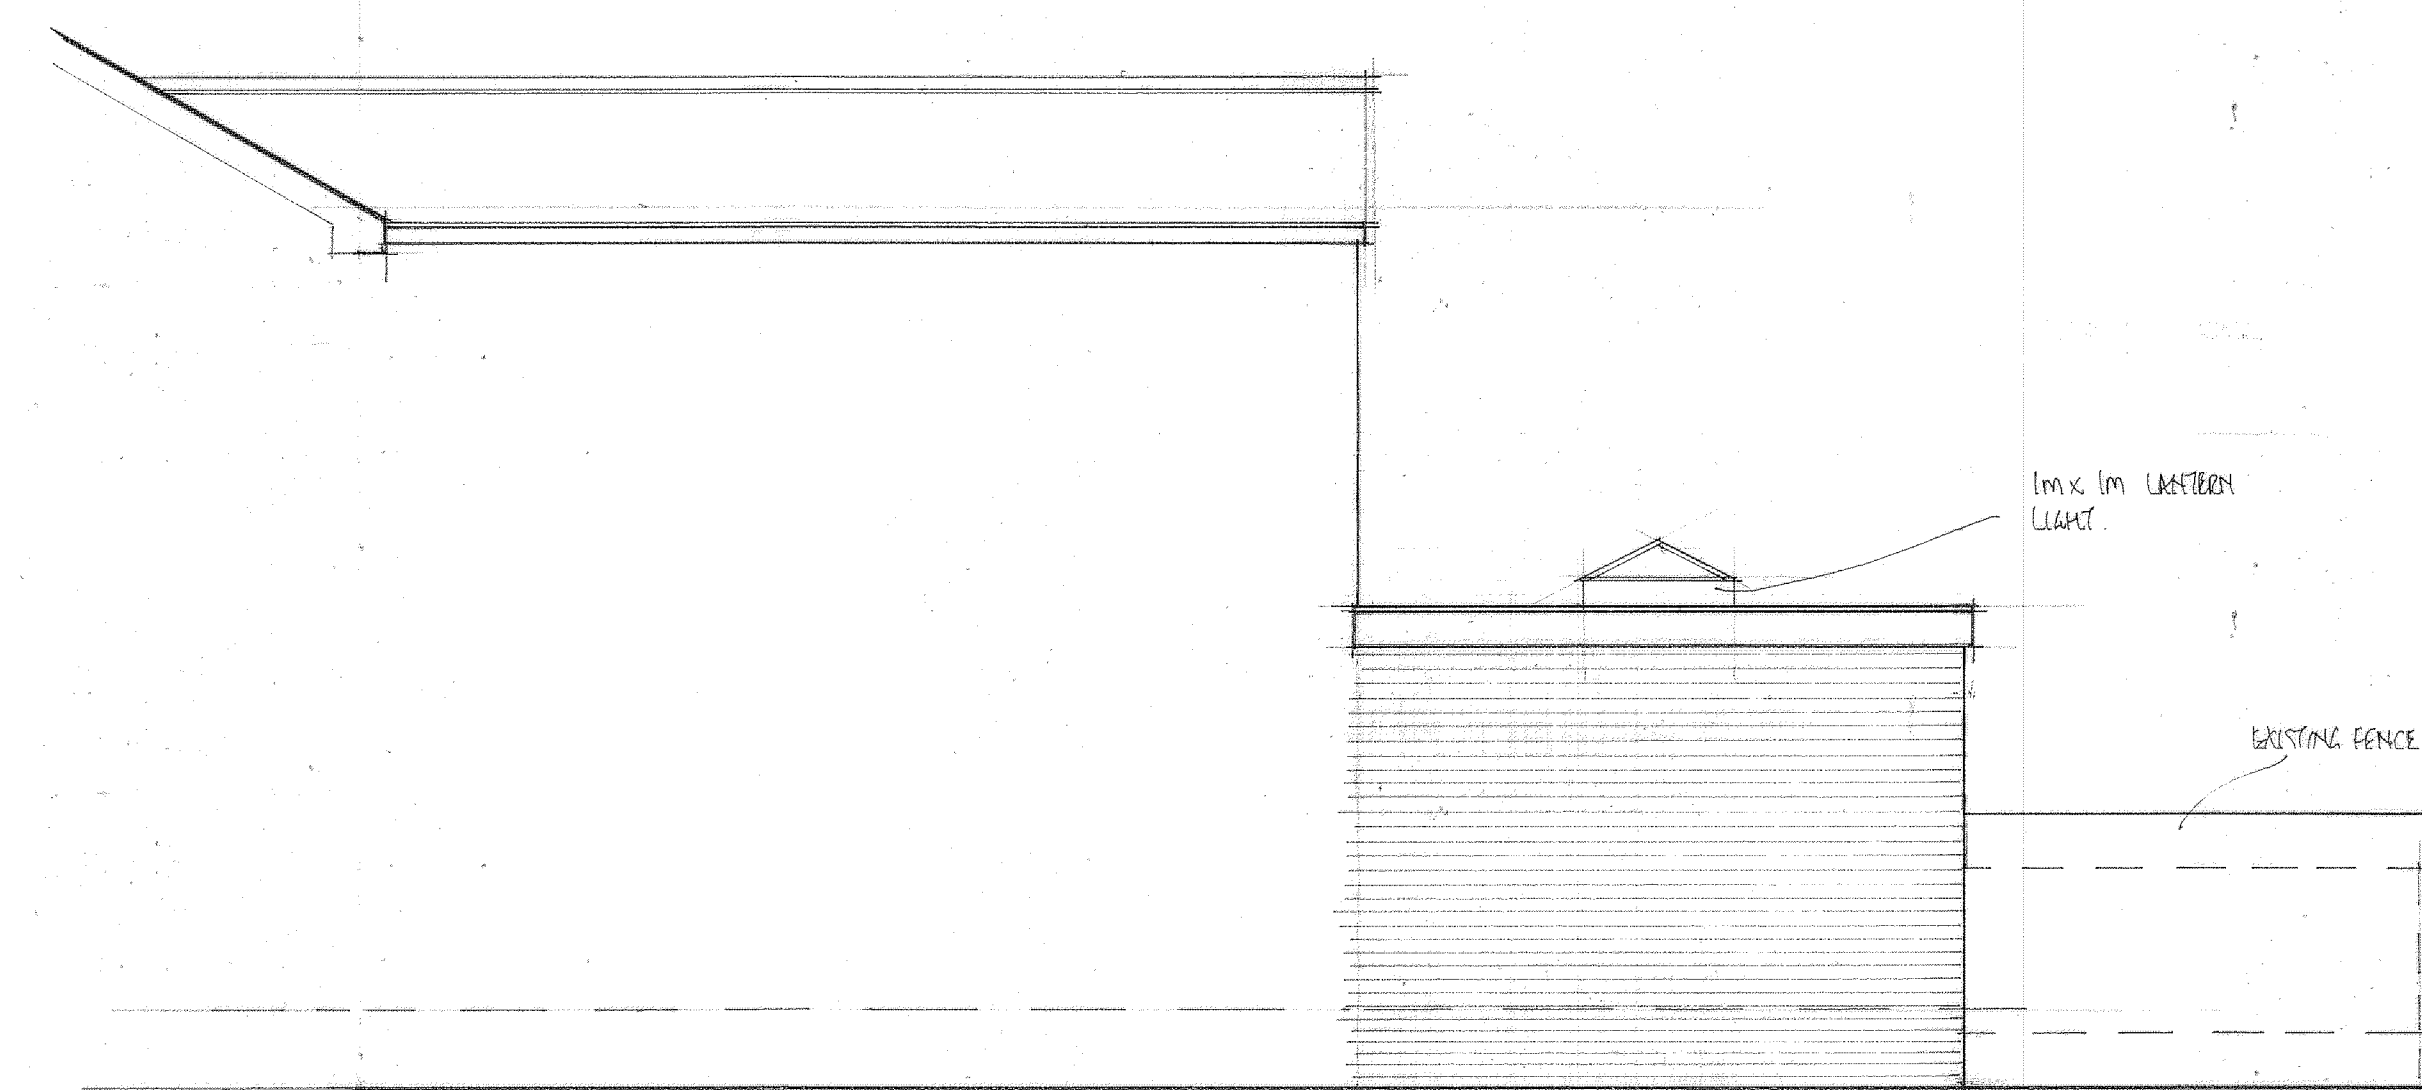


RETURN ELEVATION

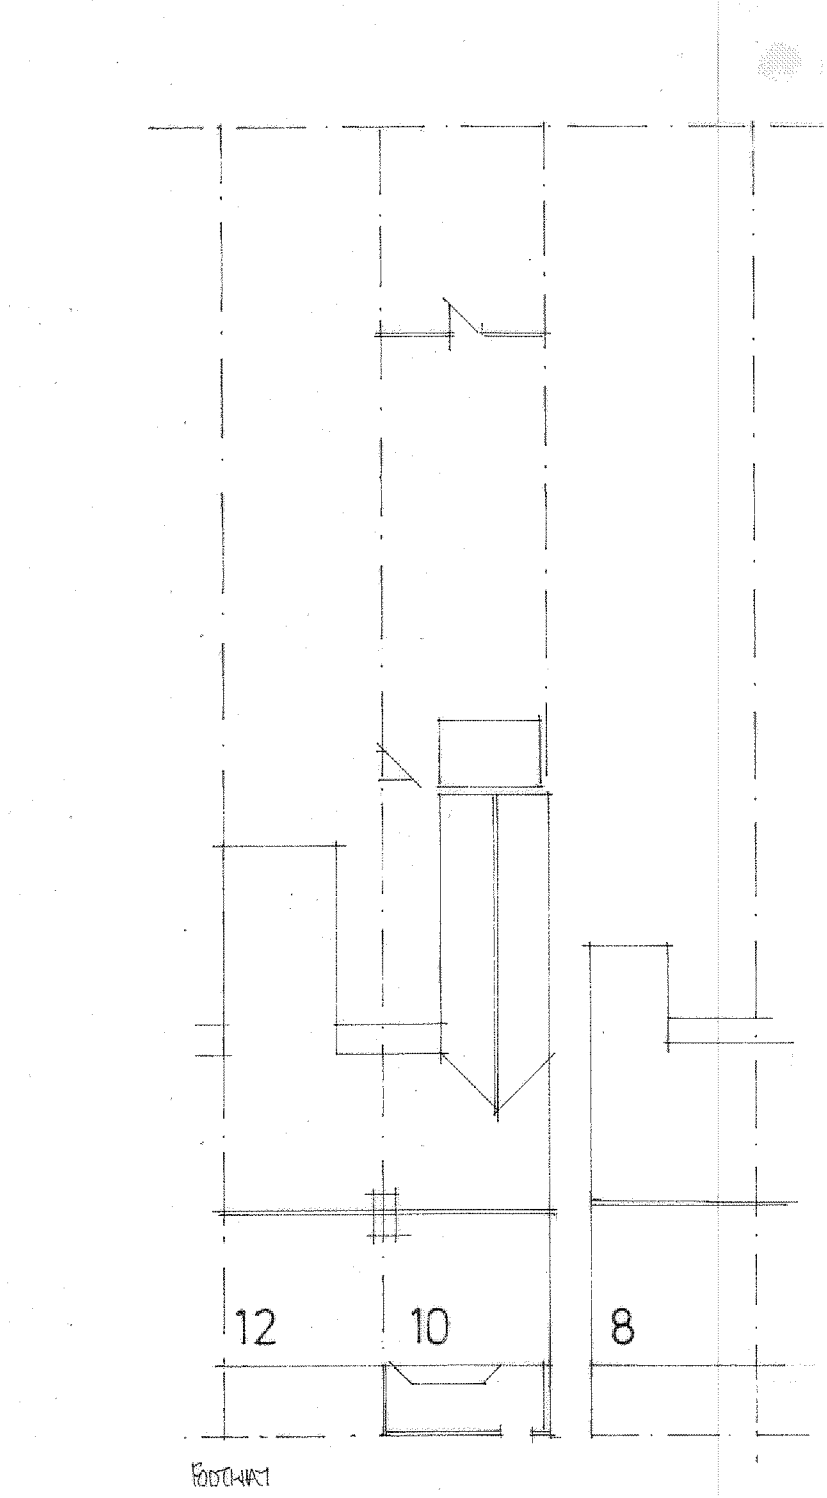


EXISTING ROOF AND SITE PLAN.

SCALE 1:200 @A1

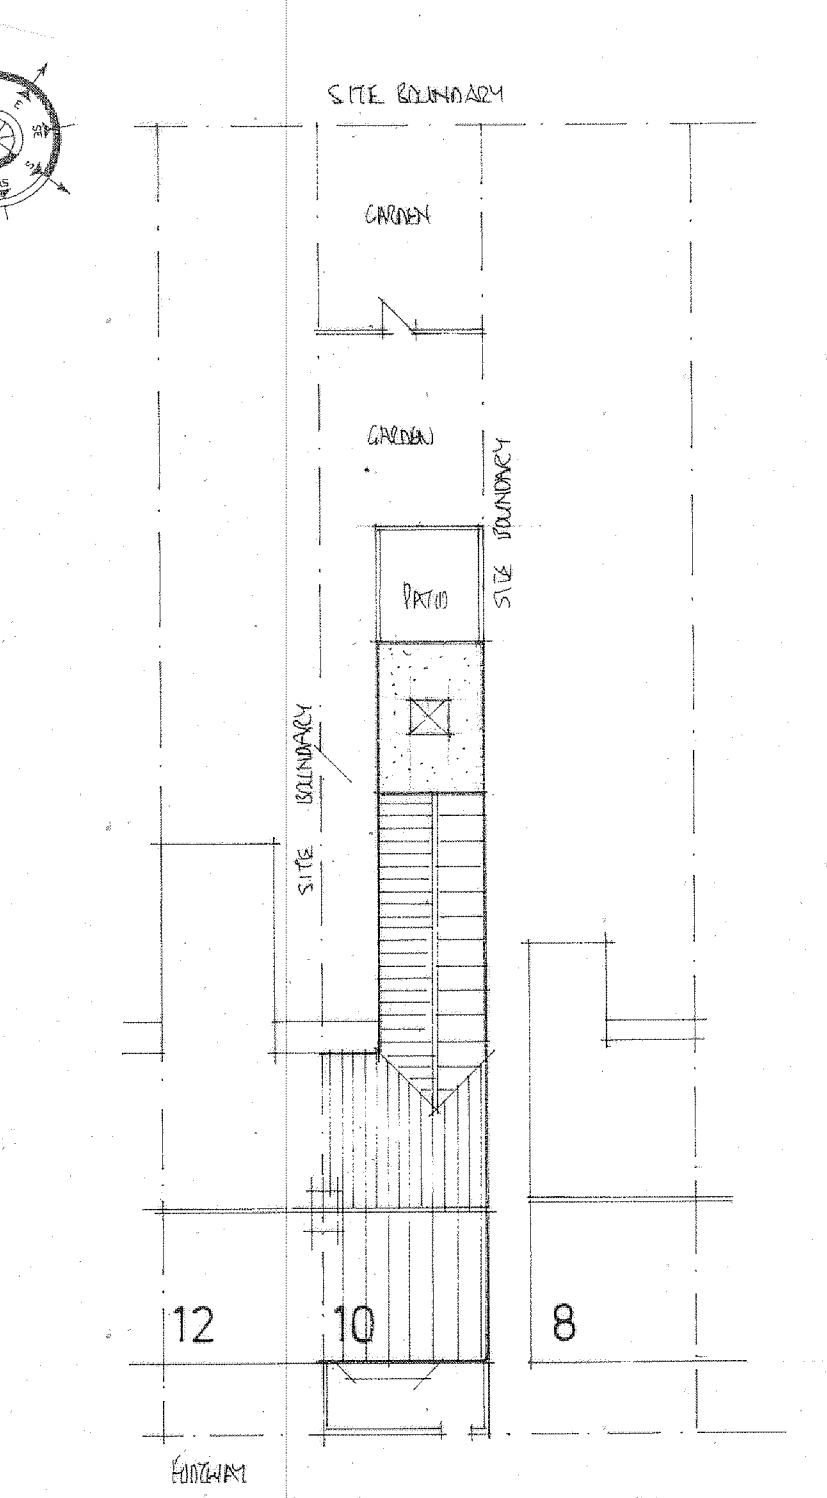

PROPOSED ROOF AND SITE PLAN.

SCALE 1:200 @A1

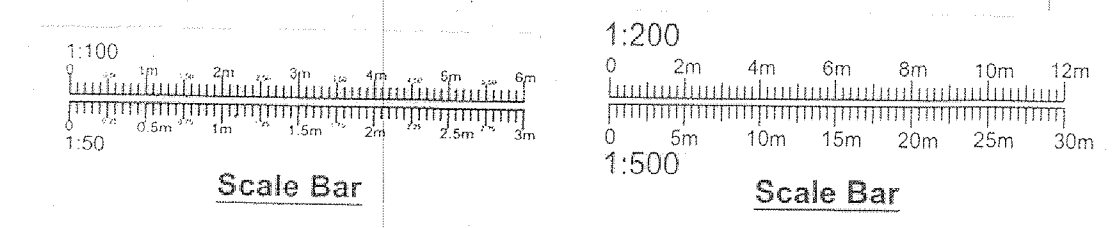

PROJECT
PROPOSED SINGLE STOREY
REAR EXTENSION.
DRAWING TITLE
PROPOSED ELEVATIONS,
EXISTING AND PROPOSED
ROOF AND SITE PLAN..
CLIENT
MR. A. WHITBY.
ADDRESS
10 EGERTON STREET,
MANCHESTER. M25 1FS.
SCALE DATE
SCALE 1:50@A1 DEC 2022.
SCALE 1:1200@A1.
DRAWING No
FO 12225801/3.