



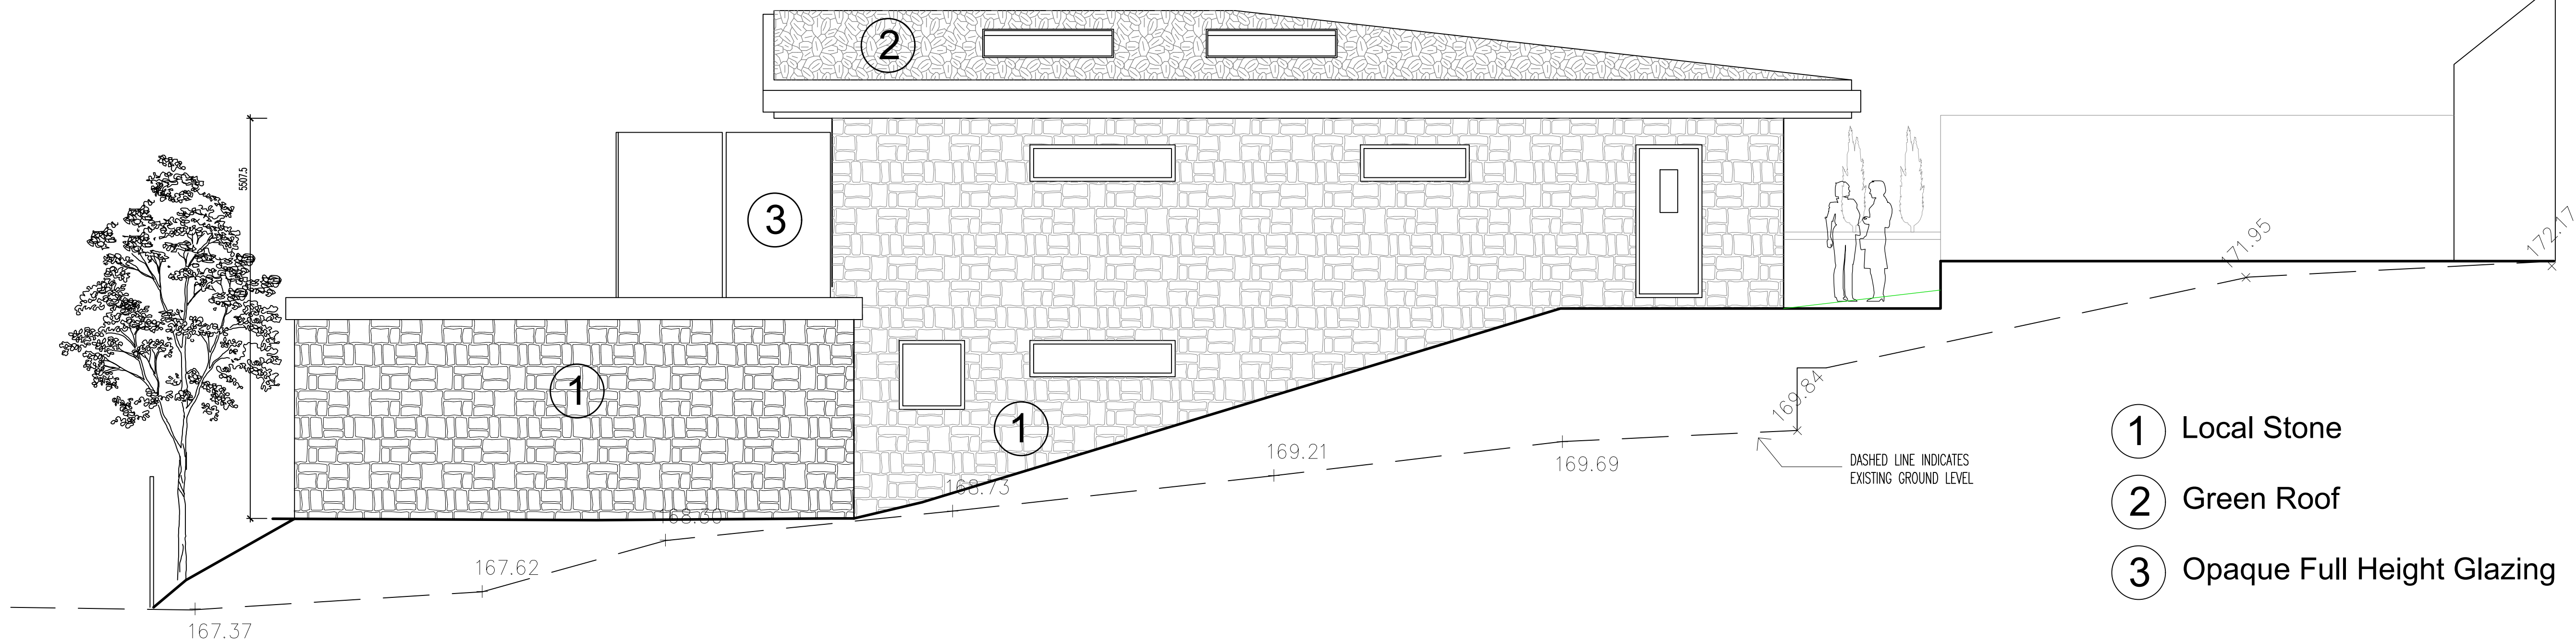

01 Proposed East Elevation
Scale 1:50

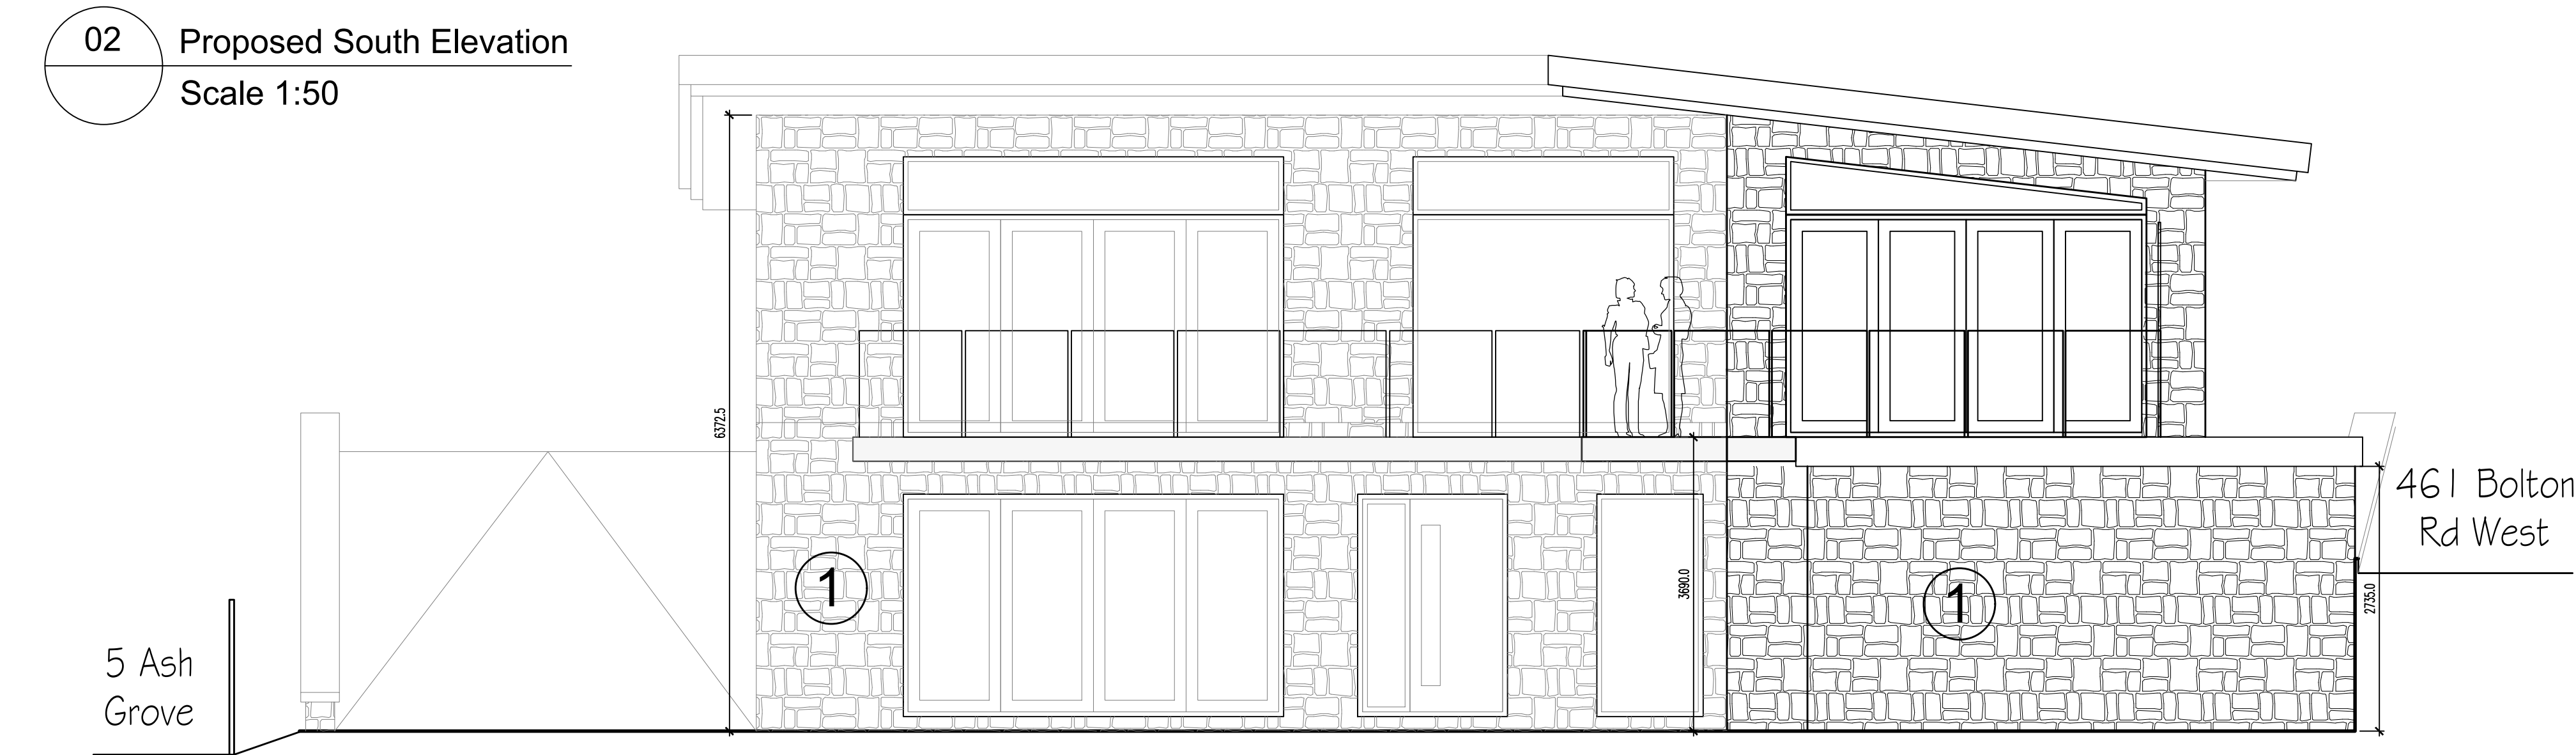

02 Proposed South Elevation
Scale 1:50

Notes

Copyright in all documents and drawings prepared by the Surveyor and any works executed from these documents and drawings shall, unless otherwise agreed, remain the property of the designer and must not be reproduced by, lent or disclosed to, a third party without the written consent of Zach Thorp.

Do not scale off this drawing

All dimensions are to be checked on site and any discrepancies to be referred to Zach Thorp before proceeding.

All levels to be checked on site

All discrepancies between information shown on the drawings and the information in the specification to be referred to the architect prior to proceeding.

All component sizes and references to be checked before ordering

Position of existing drain runs to be confirmed prior to proceeding and drains checked as necessary.

All relevant boundary positions are to be checked prior to proceeding

B	Garage repositioned	10/06/20	ZTT	
A	Property lowered into site. Extra Pleach trees added	03/06/20	ZTT	
Rev	Description	Date	By	Chk
Status		Purpose for Issue		
Survey	☐ Tender	☐		
Construction	☒ As Built	☐		
Client				
Mr & Mrs Hoyle				
Contract				
Proposed New Build				
Drawing				
Proposed Elevation Sheet 2 of 2				
Drawing No. ZT19-196-08		Revision	B	
Scales	1:50	Date	Oct '19	
Drawn	ZTT	Checked		