






PROPOSED GRD. FLOOR PLAN

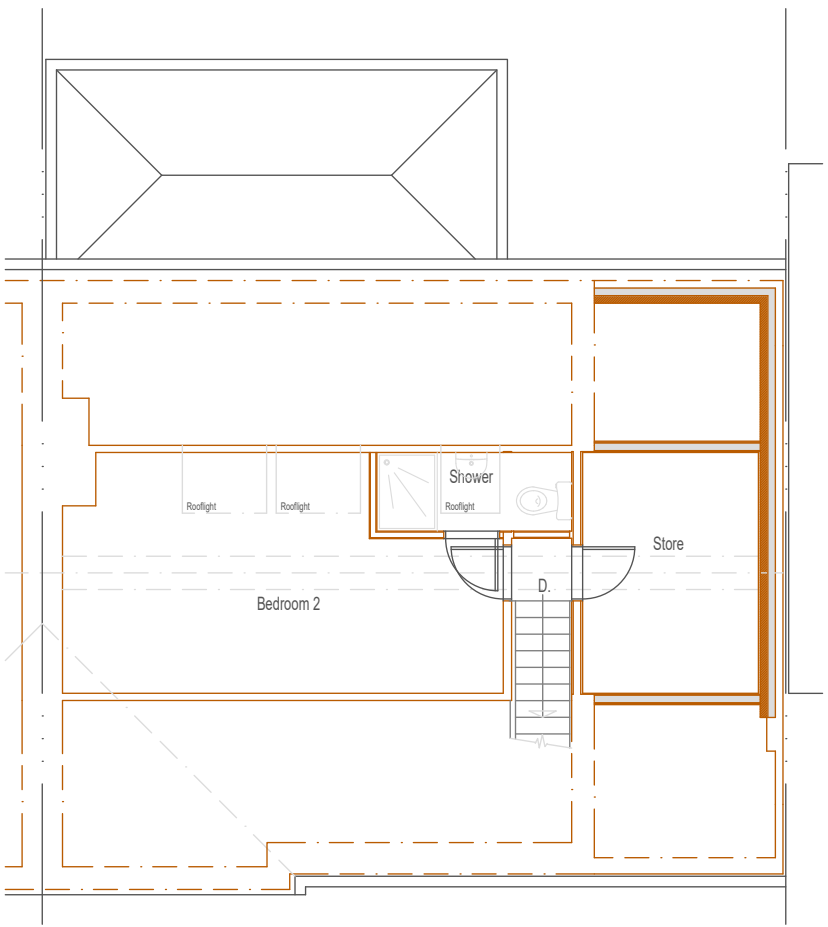


PROPOSED 1st. FLOOR PLAN

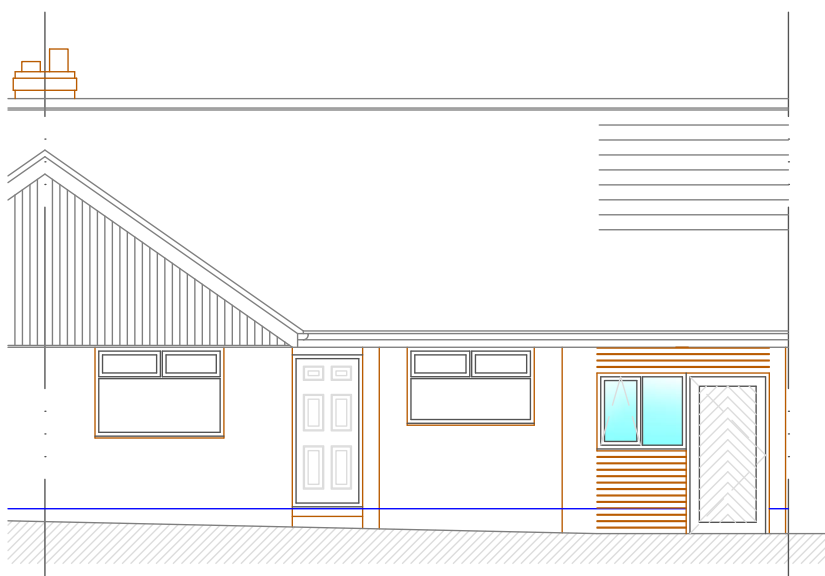


PROPOSED FRONT ELEVATION

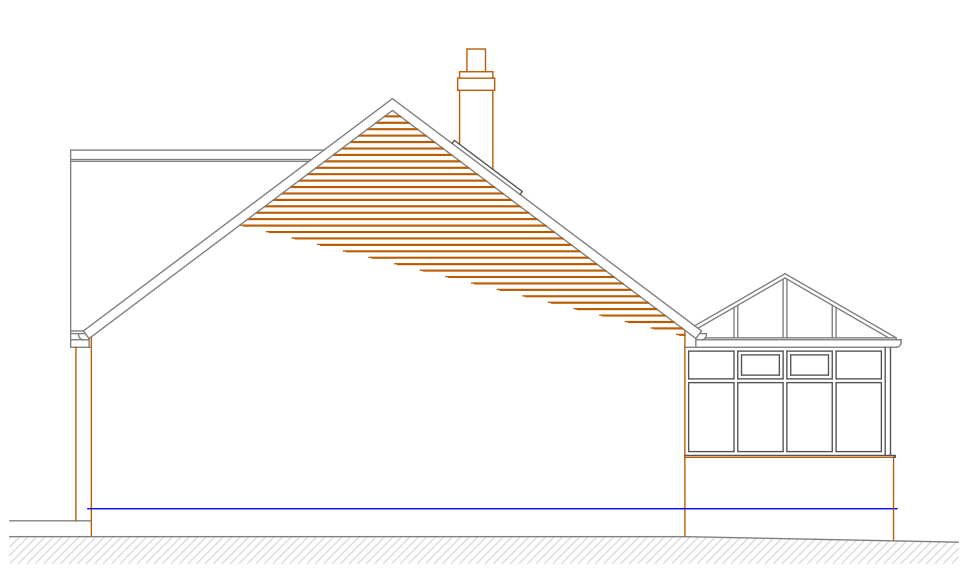

PROPOSED SIDE ELEVATION

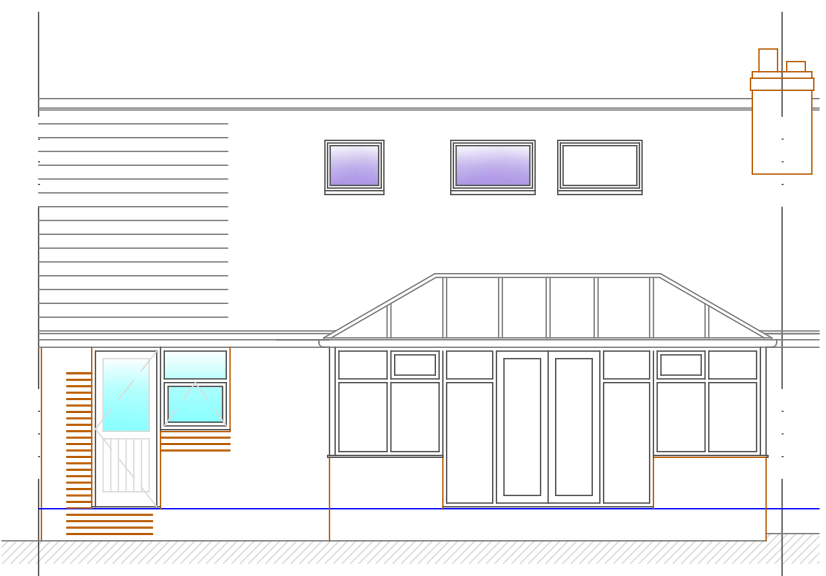

PROPOSED REAR ELEVATION

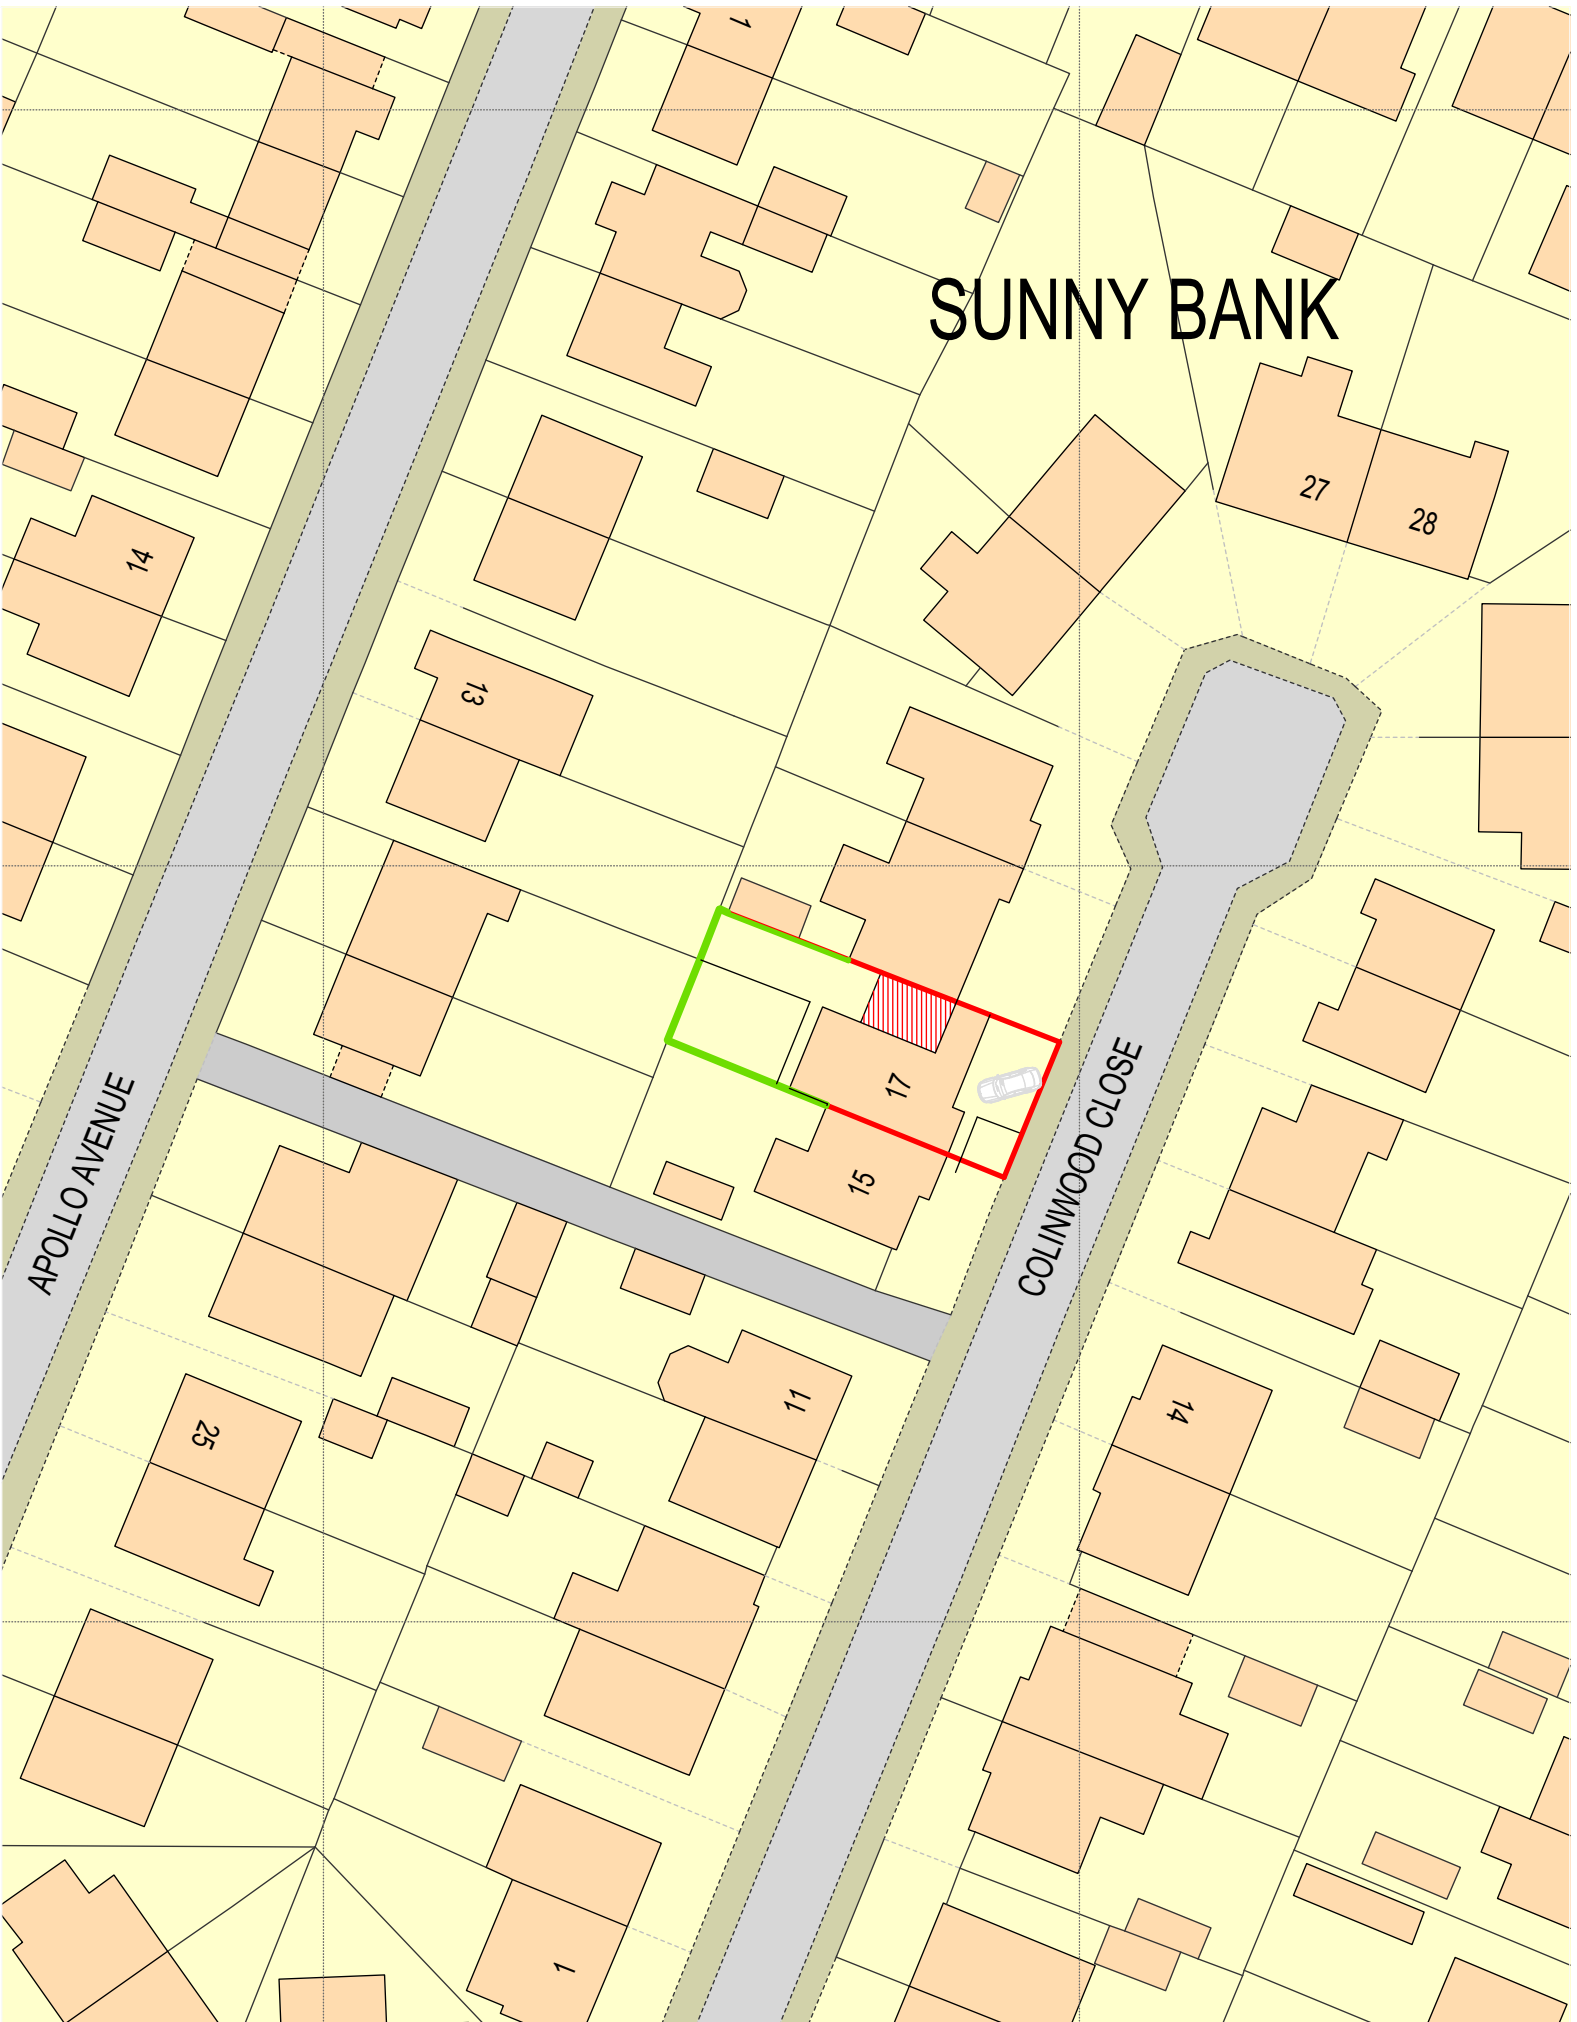

Scale bar 1:500 Block Plan

Scale bar 1:100



Scale bar 1:200 Site Plan



Scale bar 1:1250 Location Plan

NOTES			
For Planning purposes only.			
All dimensions to be checked on site by user and any discrepancies, errors or omissions to be reported to the Client before or during the course of the works. In the absence of a full structural survey any structural issues and/or defects identified before or during the course of the works to be reported to the Client.			
This drawing has been produced for Planning Approval only and does not constitute full working drawings for the building regulations approval.			
Rev.	Description	Date	By
A	Storage doorset amended	29.10.21.	JP
All drawings are the Copyright of JPL Design and Construct Ltd. This drawing may not be copied by any third party without prior permission.			



JPL Design and Construct Ltd.
www.jpdesignandconstruct.co.uk
E-mail jp@jpdesignandconstruct.co.uk
12, Ormskirk Close, Seddons Farm,
Bury, BL8 2JG
Telephone 0161 272 0643

Client Ms. L. J. Connolly,
17, Colinwood Cl.,
Bury,
BL9 8HQ

Site 17, Colinwood Cl.,
Bury,
BL9 8HQ

Project Loft conversion extension - ridge
extension

Title Proposed Plans and Elevations

Scale at A1	Date	Drawn	Checked
As stated	04.07.21.	JP	JP
Project no.	Drawing no.	Revision	
CON0002	LE02	A.	