




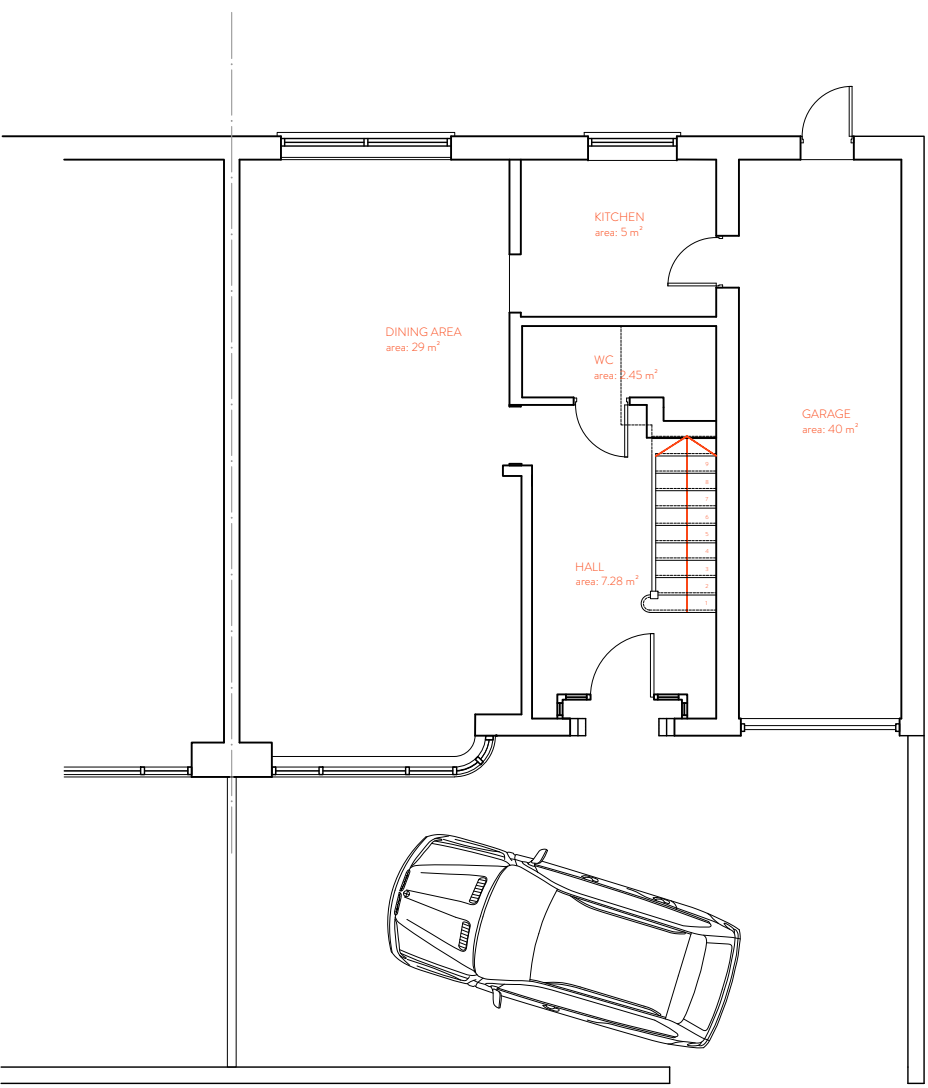


1 EXISTING GROUND FLOOR PLAN
SCALE:1:100

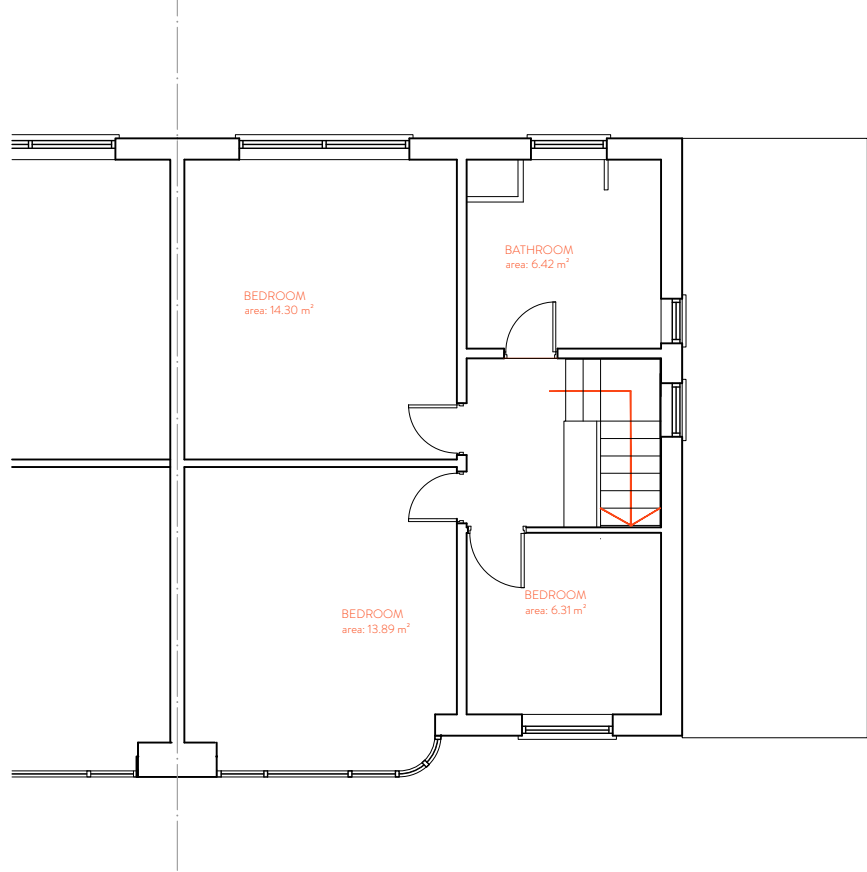


2 EXISTING FIRST FLOOR PLAN
SCALE:1:100

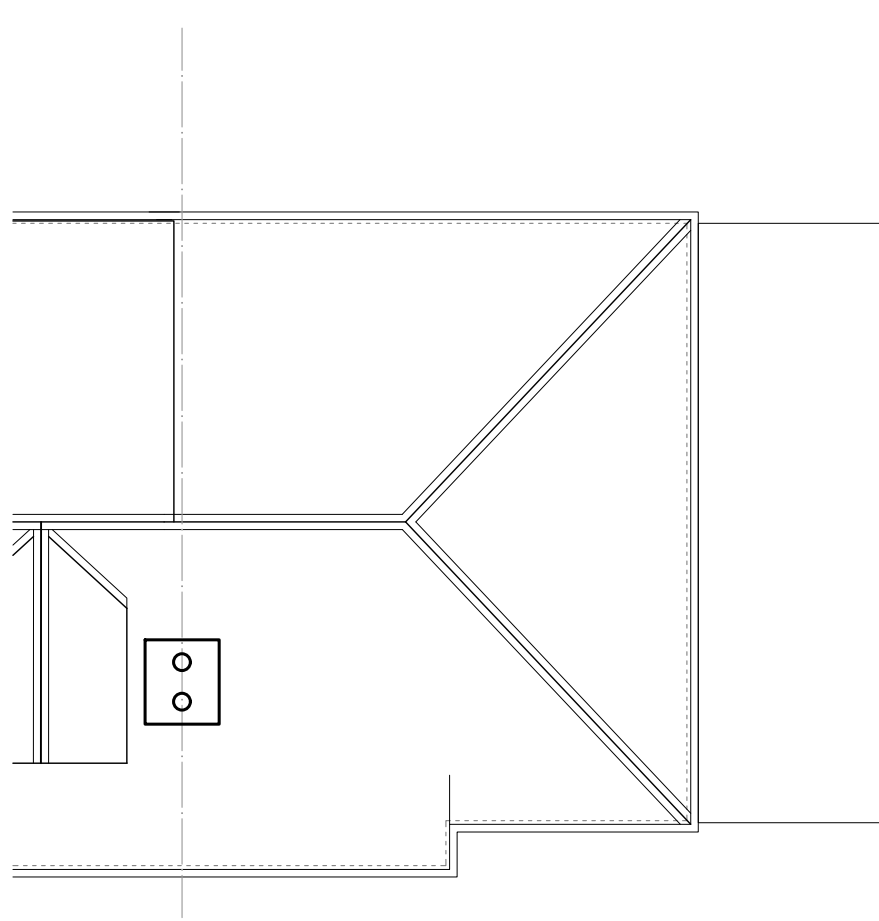


3 EXISTING ROOF PLAN
SCALE:1:100

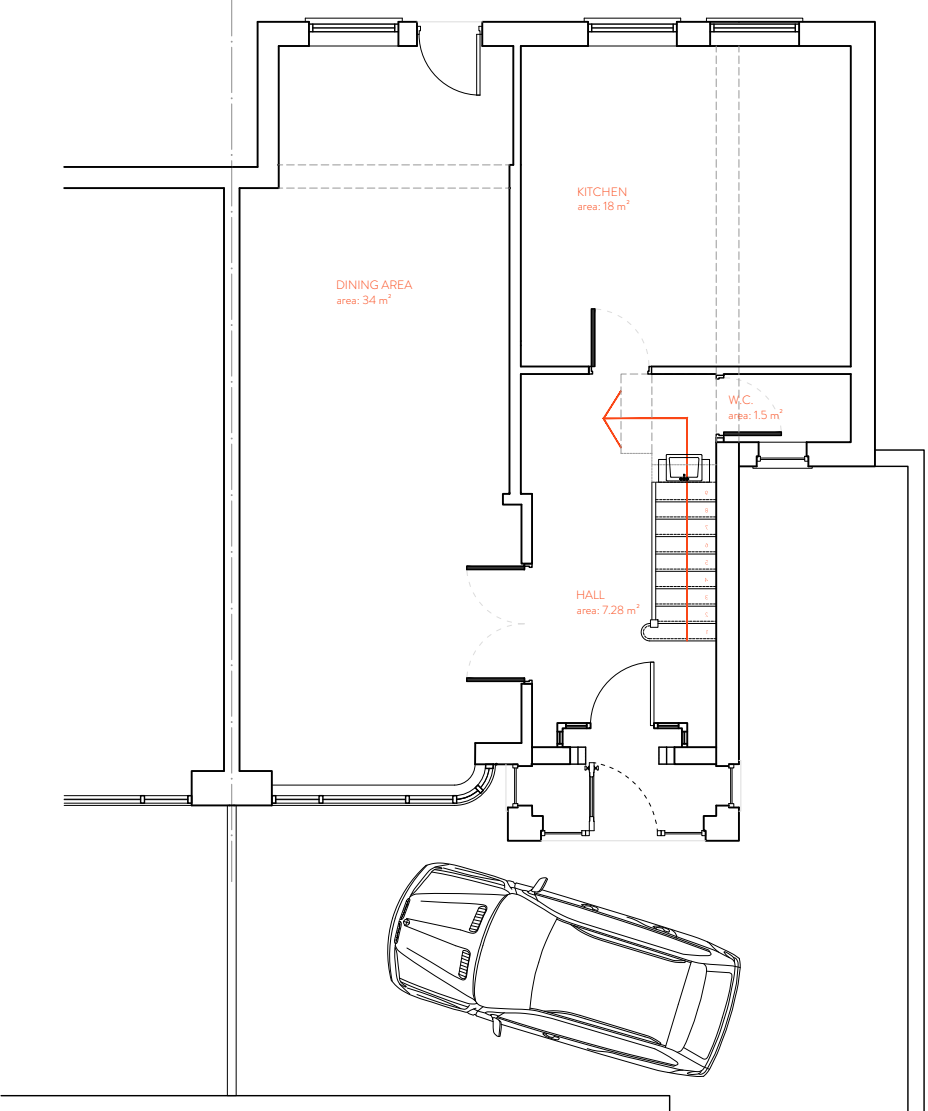


4 PROPOSED GROUND FLOOR PLAN
SCALE:1:100

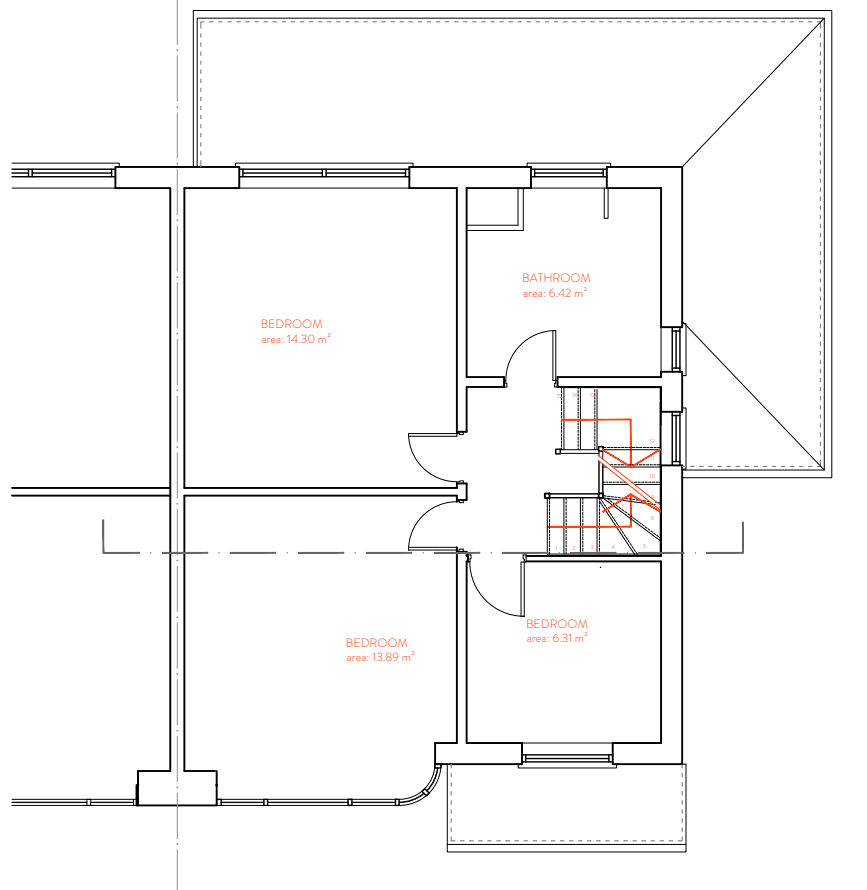

5 PROPOSED FIRST FLOOR PLAN
SCALE:1:100

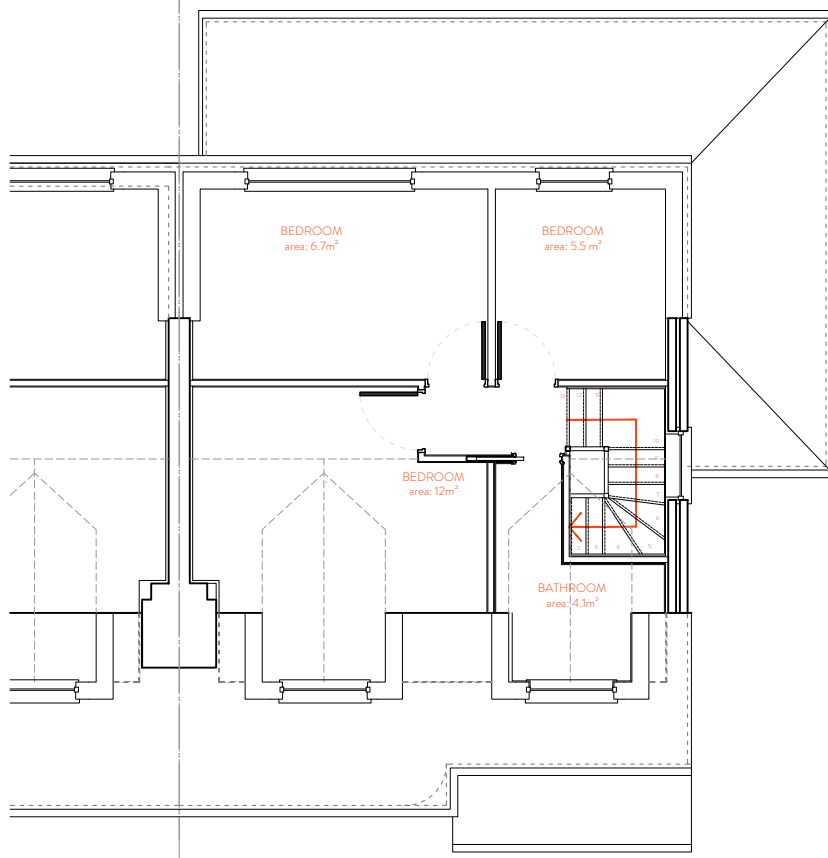


6 PROPOSED LOFT FLOOR PLAN
SCALE:1:100

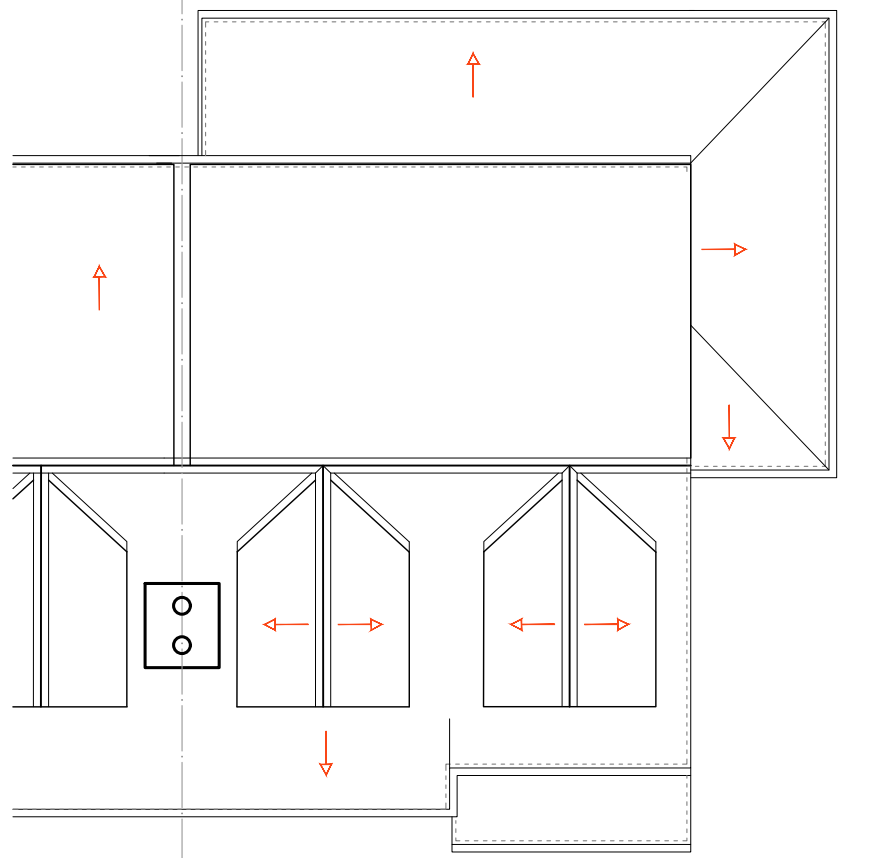

7 PROPOSED ROOF PLAN
SCALE:1:100




8 EXISTING FRONT ELEVATION
SCALE:1:100

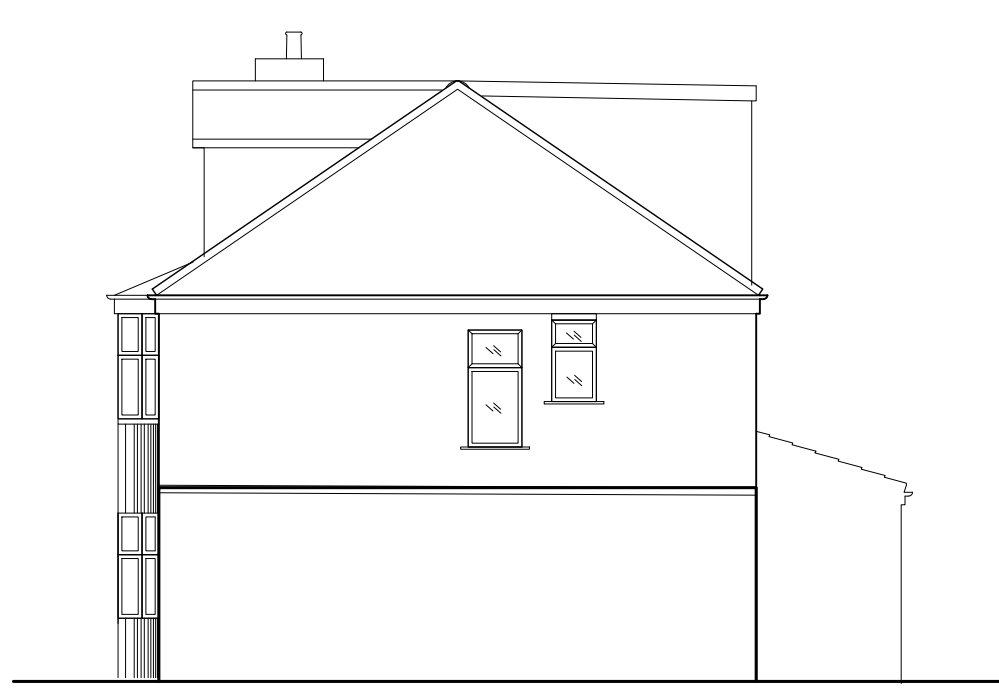

9 EXISTING RIGHT SIDE ELEVATION
SCALE:1:100




10 EXISTING REAR ELEVATION
SCALE:1:100

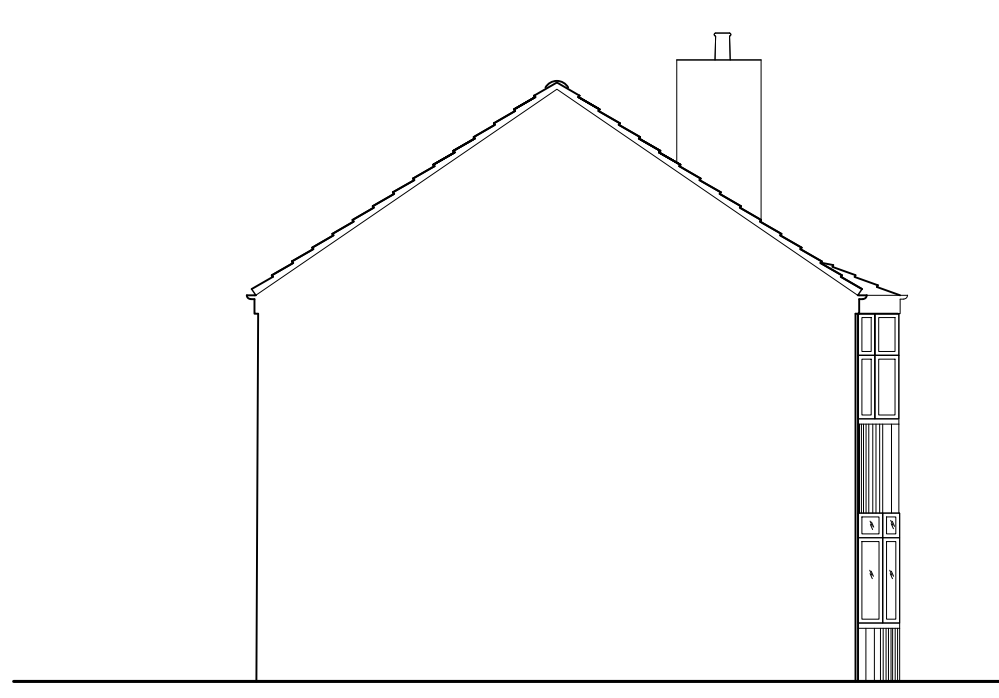

11 EXISTING LEFT SIDE ELEVATION
SCALE:1:100




12 PROPOSED FRONT ELEVATION
SCALE:1:100

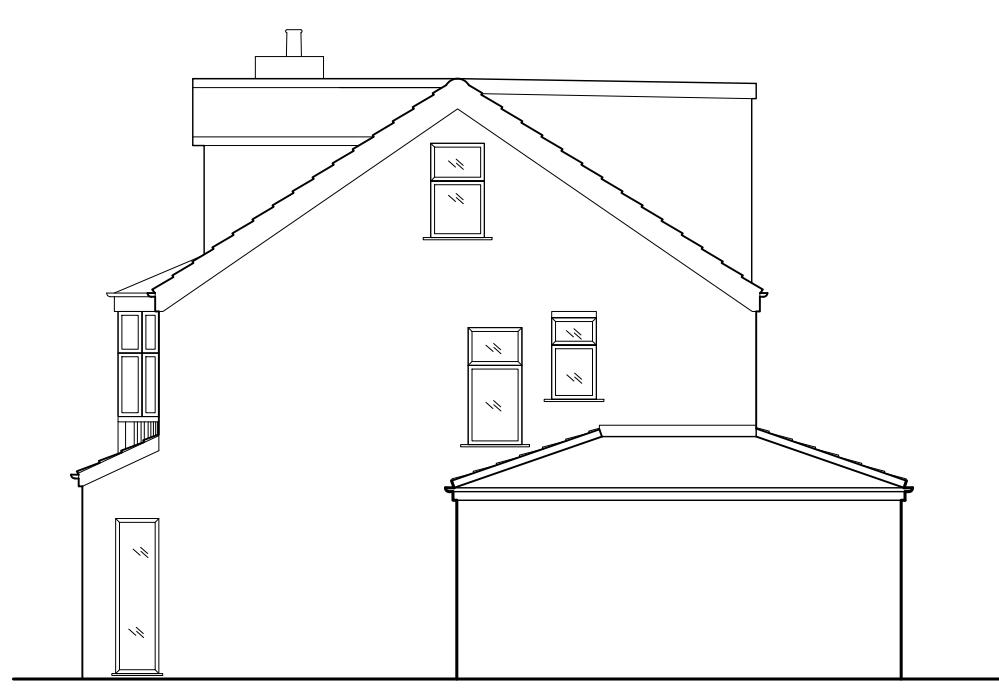

13 PROPOSED RIGHT SIDE ELEVATION
SCALE:1:100



14 PROPOSED REAR ELEVATION
SCALE:1:100

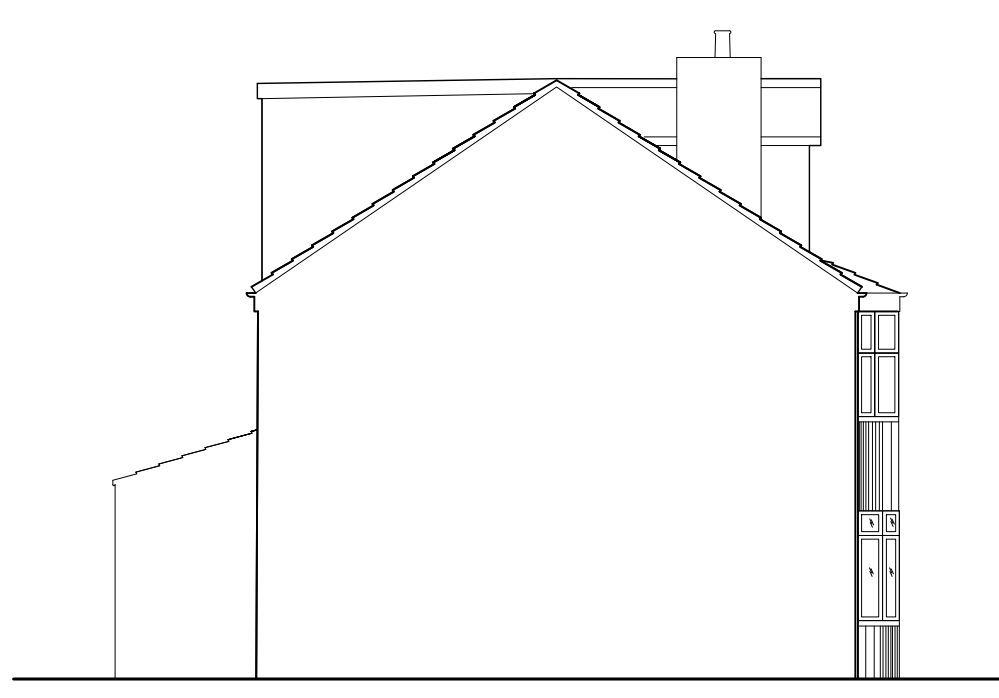

15 PROPOSED LEFT SIDE ELEVATION
SCALE:1:100

Project No. JC 888



Revisions

PLANNING NOTES

THE FOLLOWING ELEMENTS ARE PERMITTED DEVELOPMENT AND DO NOT REQUIRE PLANNING PERMISSION:


1. THE SINGLE STOREY SIDE EXTENSION MEETS GPDO, CLASS A.
2. THE REAR DORMER - 24m² AND HIP TO GABLE CONVERSION - 10m², MEET GPDO, CLASS B
3. THE PORCH - 3m², MEETS GPDO, CLASS D

• ALL MATERIALS ARE TO MATCH THOSE OF THE EXISTING BUILDING

• GABLE/SIDE WALLS TO BE LOCATED ENTIRELY WITHIN THE PROPERTY OF No. 8

• FOUNDATIONS TO BE ENTIRELY WITHIN THE PROPERTY OF No. 8

• GUTTERING, FASCIA AND RAINWATER PIPES TO BE LOCATED ENTIRELY WITHIN THE PROPERTY OF No. 8

 

Drawn by: AC

Checked by: JC

Scale 1:100

PLANS AND ELEVATIONS

A1.2

Sheet No. © 2021