




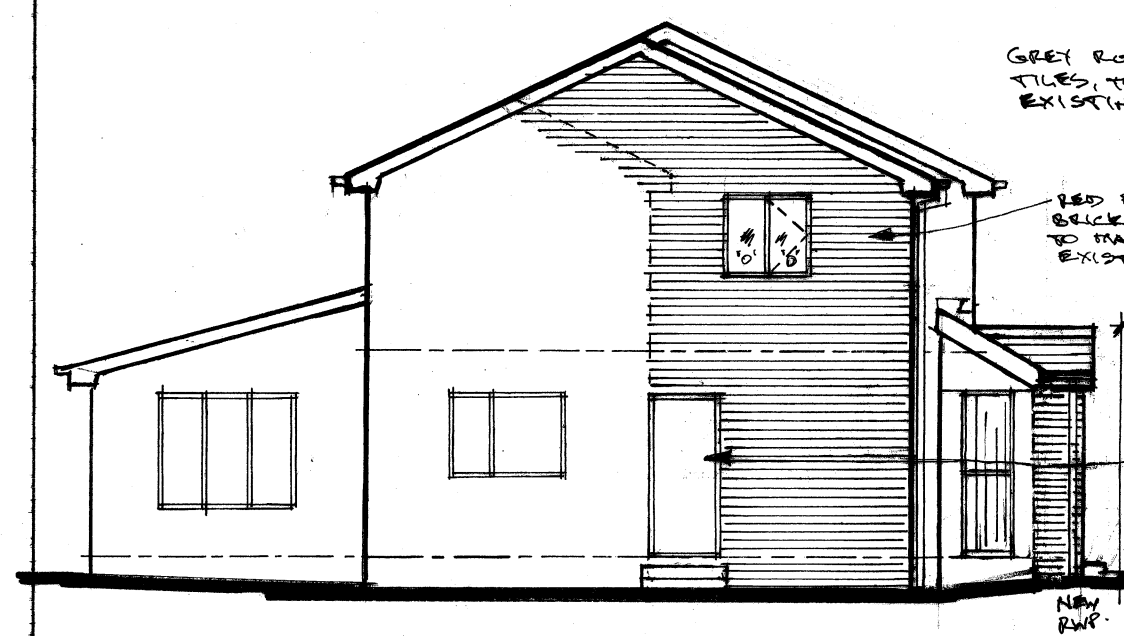


SIDE ELEVATION

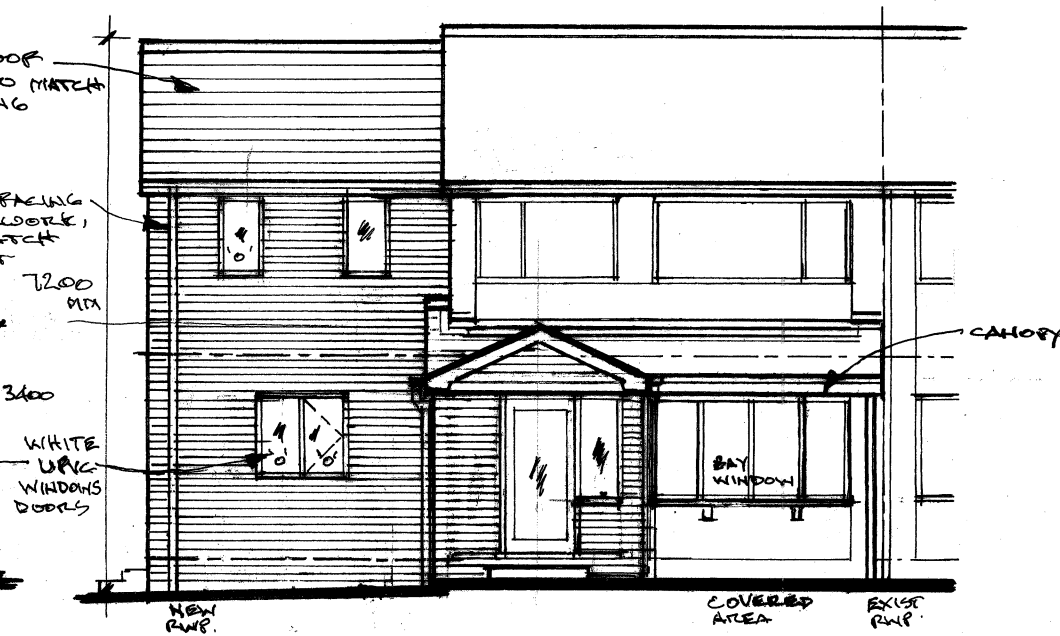


FRONT ELEVATION

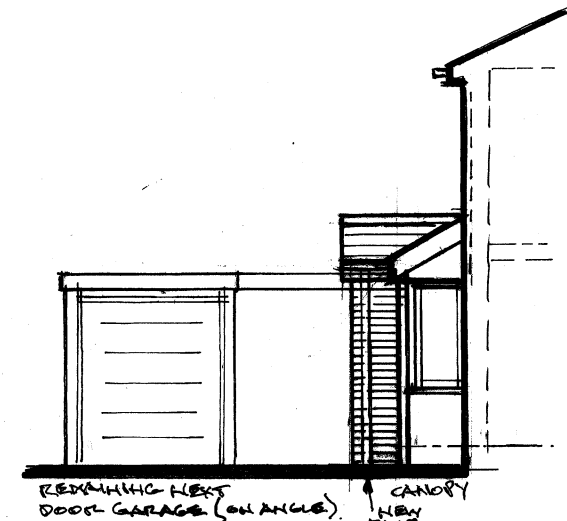


FRONT SIDE ELEVATION

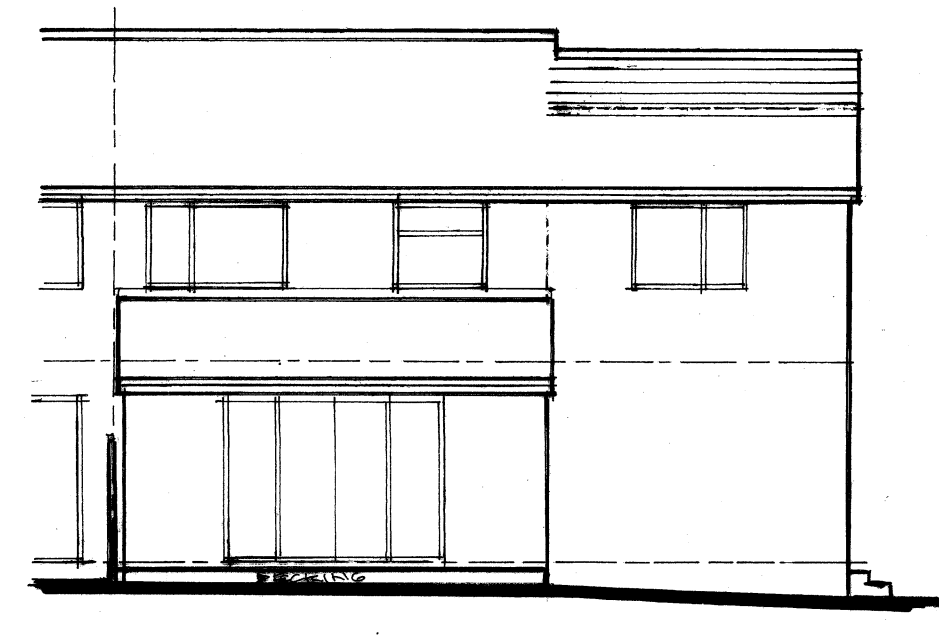

REAR ELEVATION

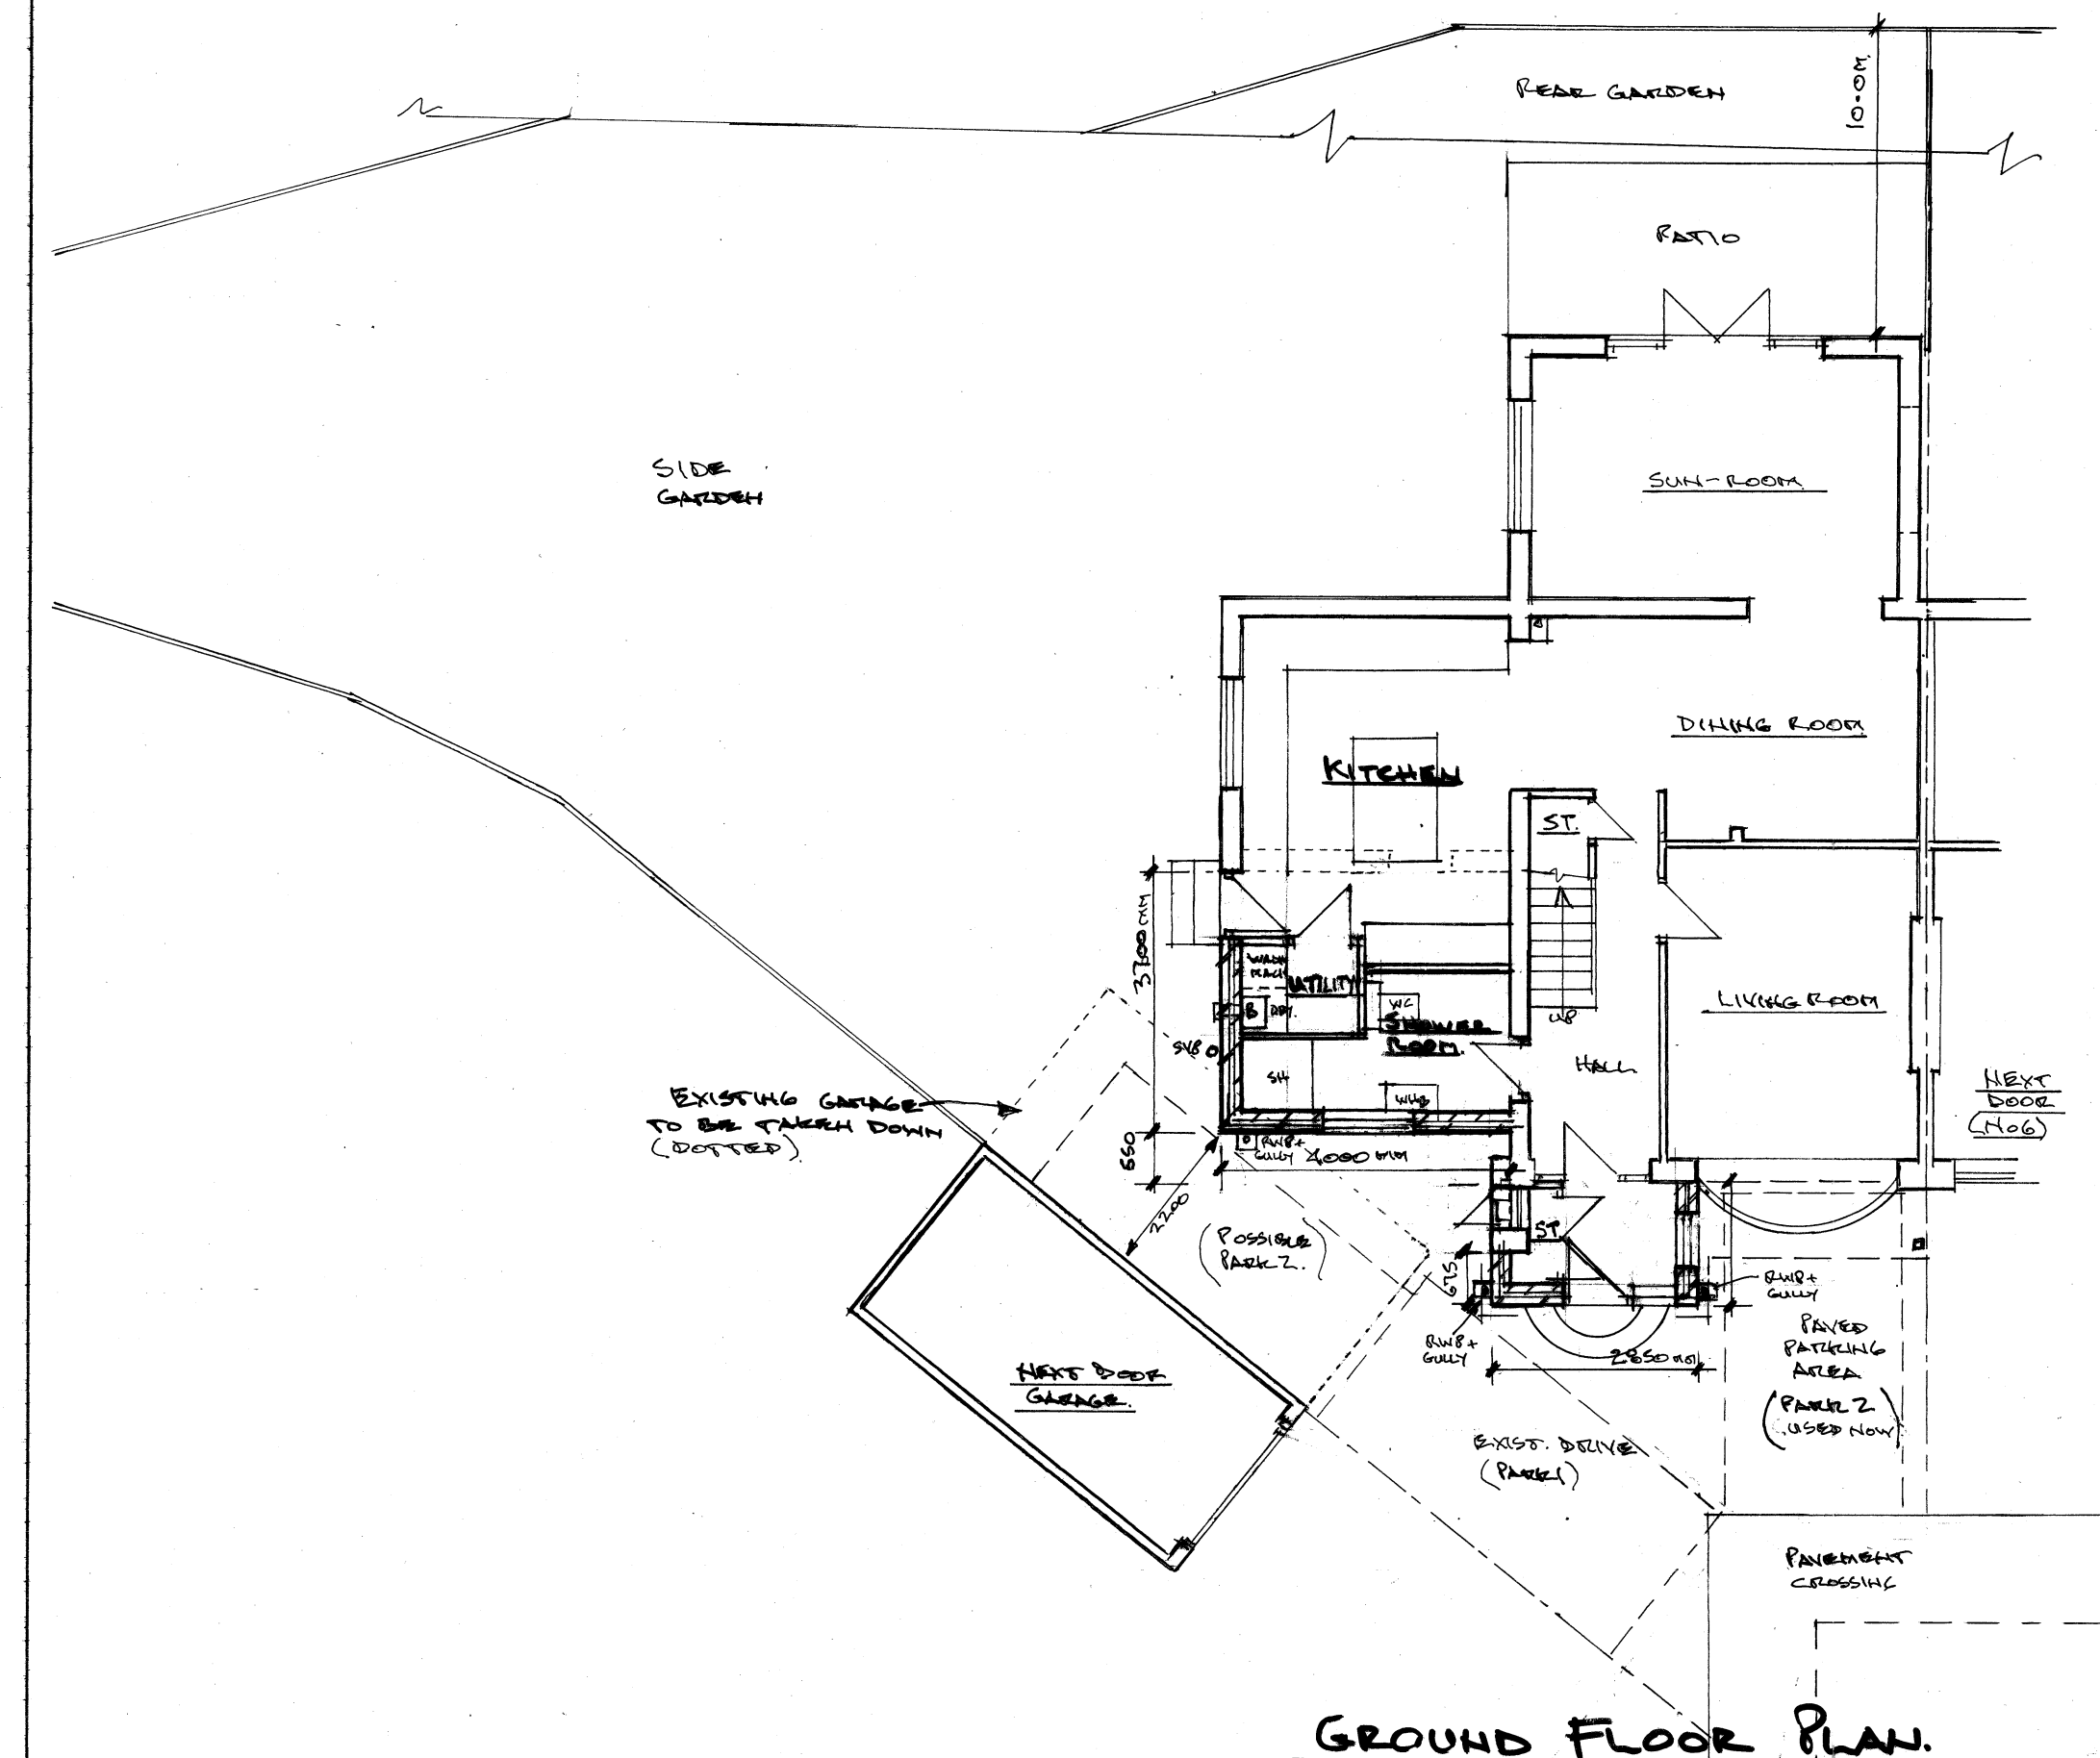

GROUND FLOOR PLAN

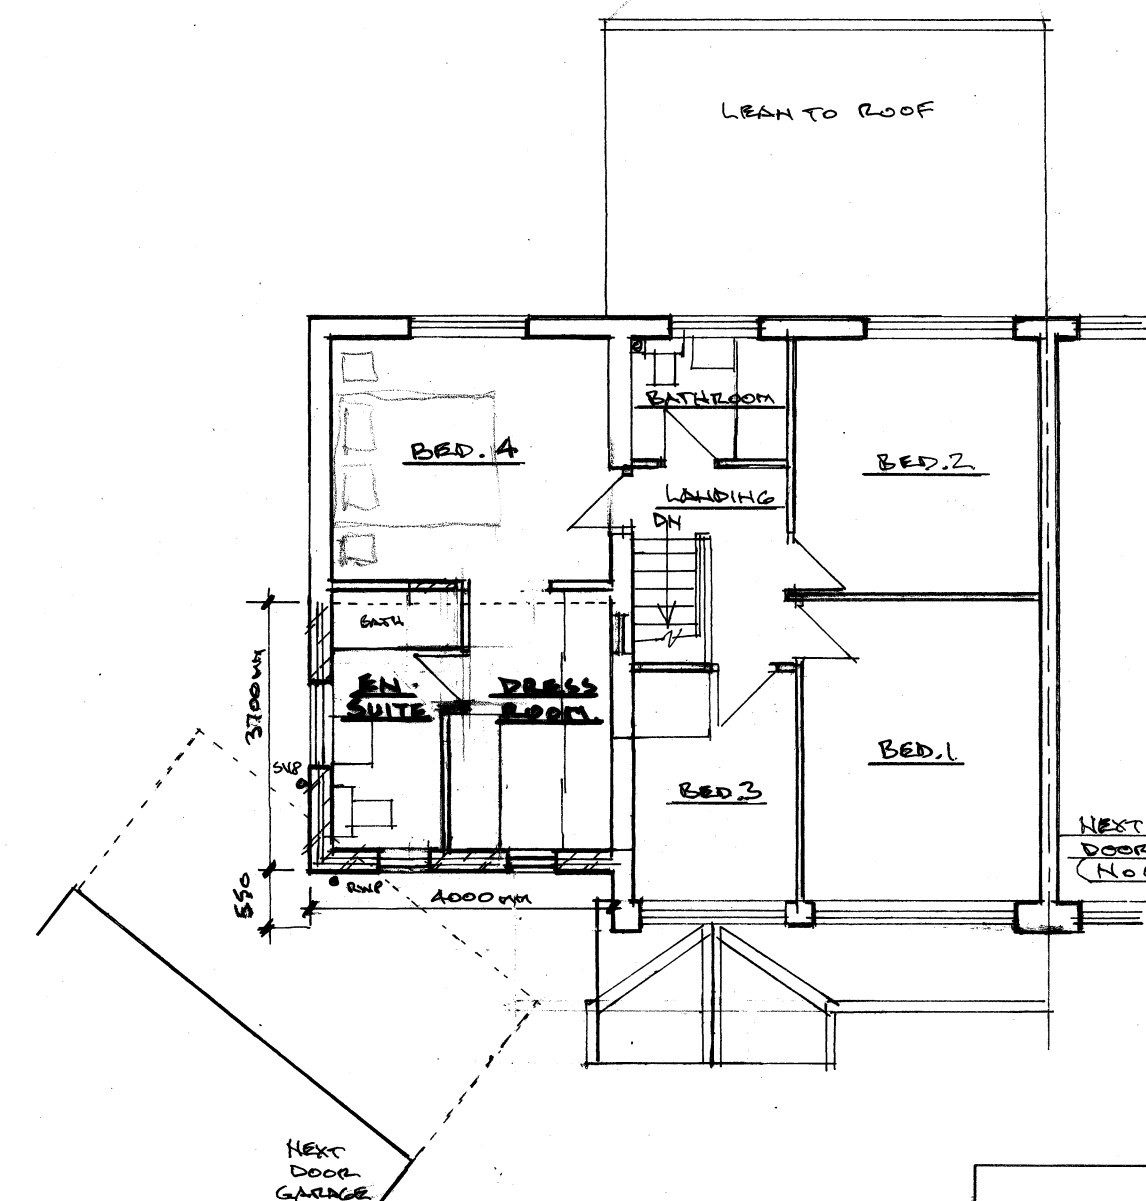

FIRST FLOOR PLAN

|   |                  |                  |                  |
|---|------------------|------------------|------------------|
| Architectural & Building Services<br>NEIL BUTTERWORTH<br>Tel:<br>Mobile: 07785 275483<br>89 Higher Ainsworth Road, Radcliffe,<br>Manchester, M26 4JJ. |                  |                  |                  |
| Job Title PROPOSED TWO/SINGLE STOREY SIDE<br>EXTENSION, FRONT PORCH & ALTERATIONS,<br>AT 8 LEEDS CLOSE, UNSWORTH, BURY,<br>FOR MR & MRS P. VONDROVA.  |                  |                  |                  |
| Drawing Title PLANS & ELEVATIONS ( PROPOSED )   |                  |                  |                  |
| Scale<br>1:100   | Date<br>SEPT. 20 | Drawn by<br>N.B. | Drawing No.<br>2 |