


GROUND FLOOR PLAN

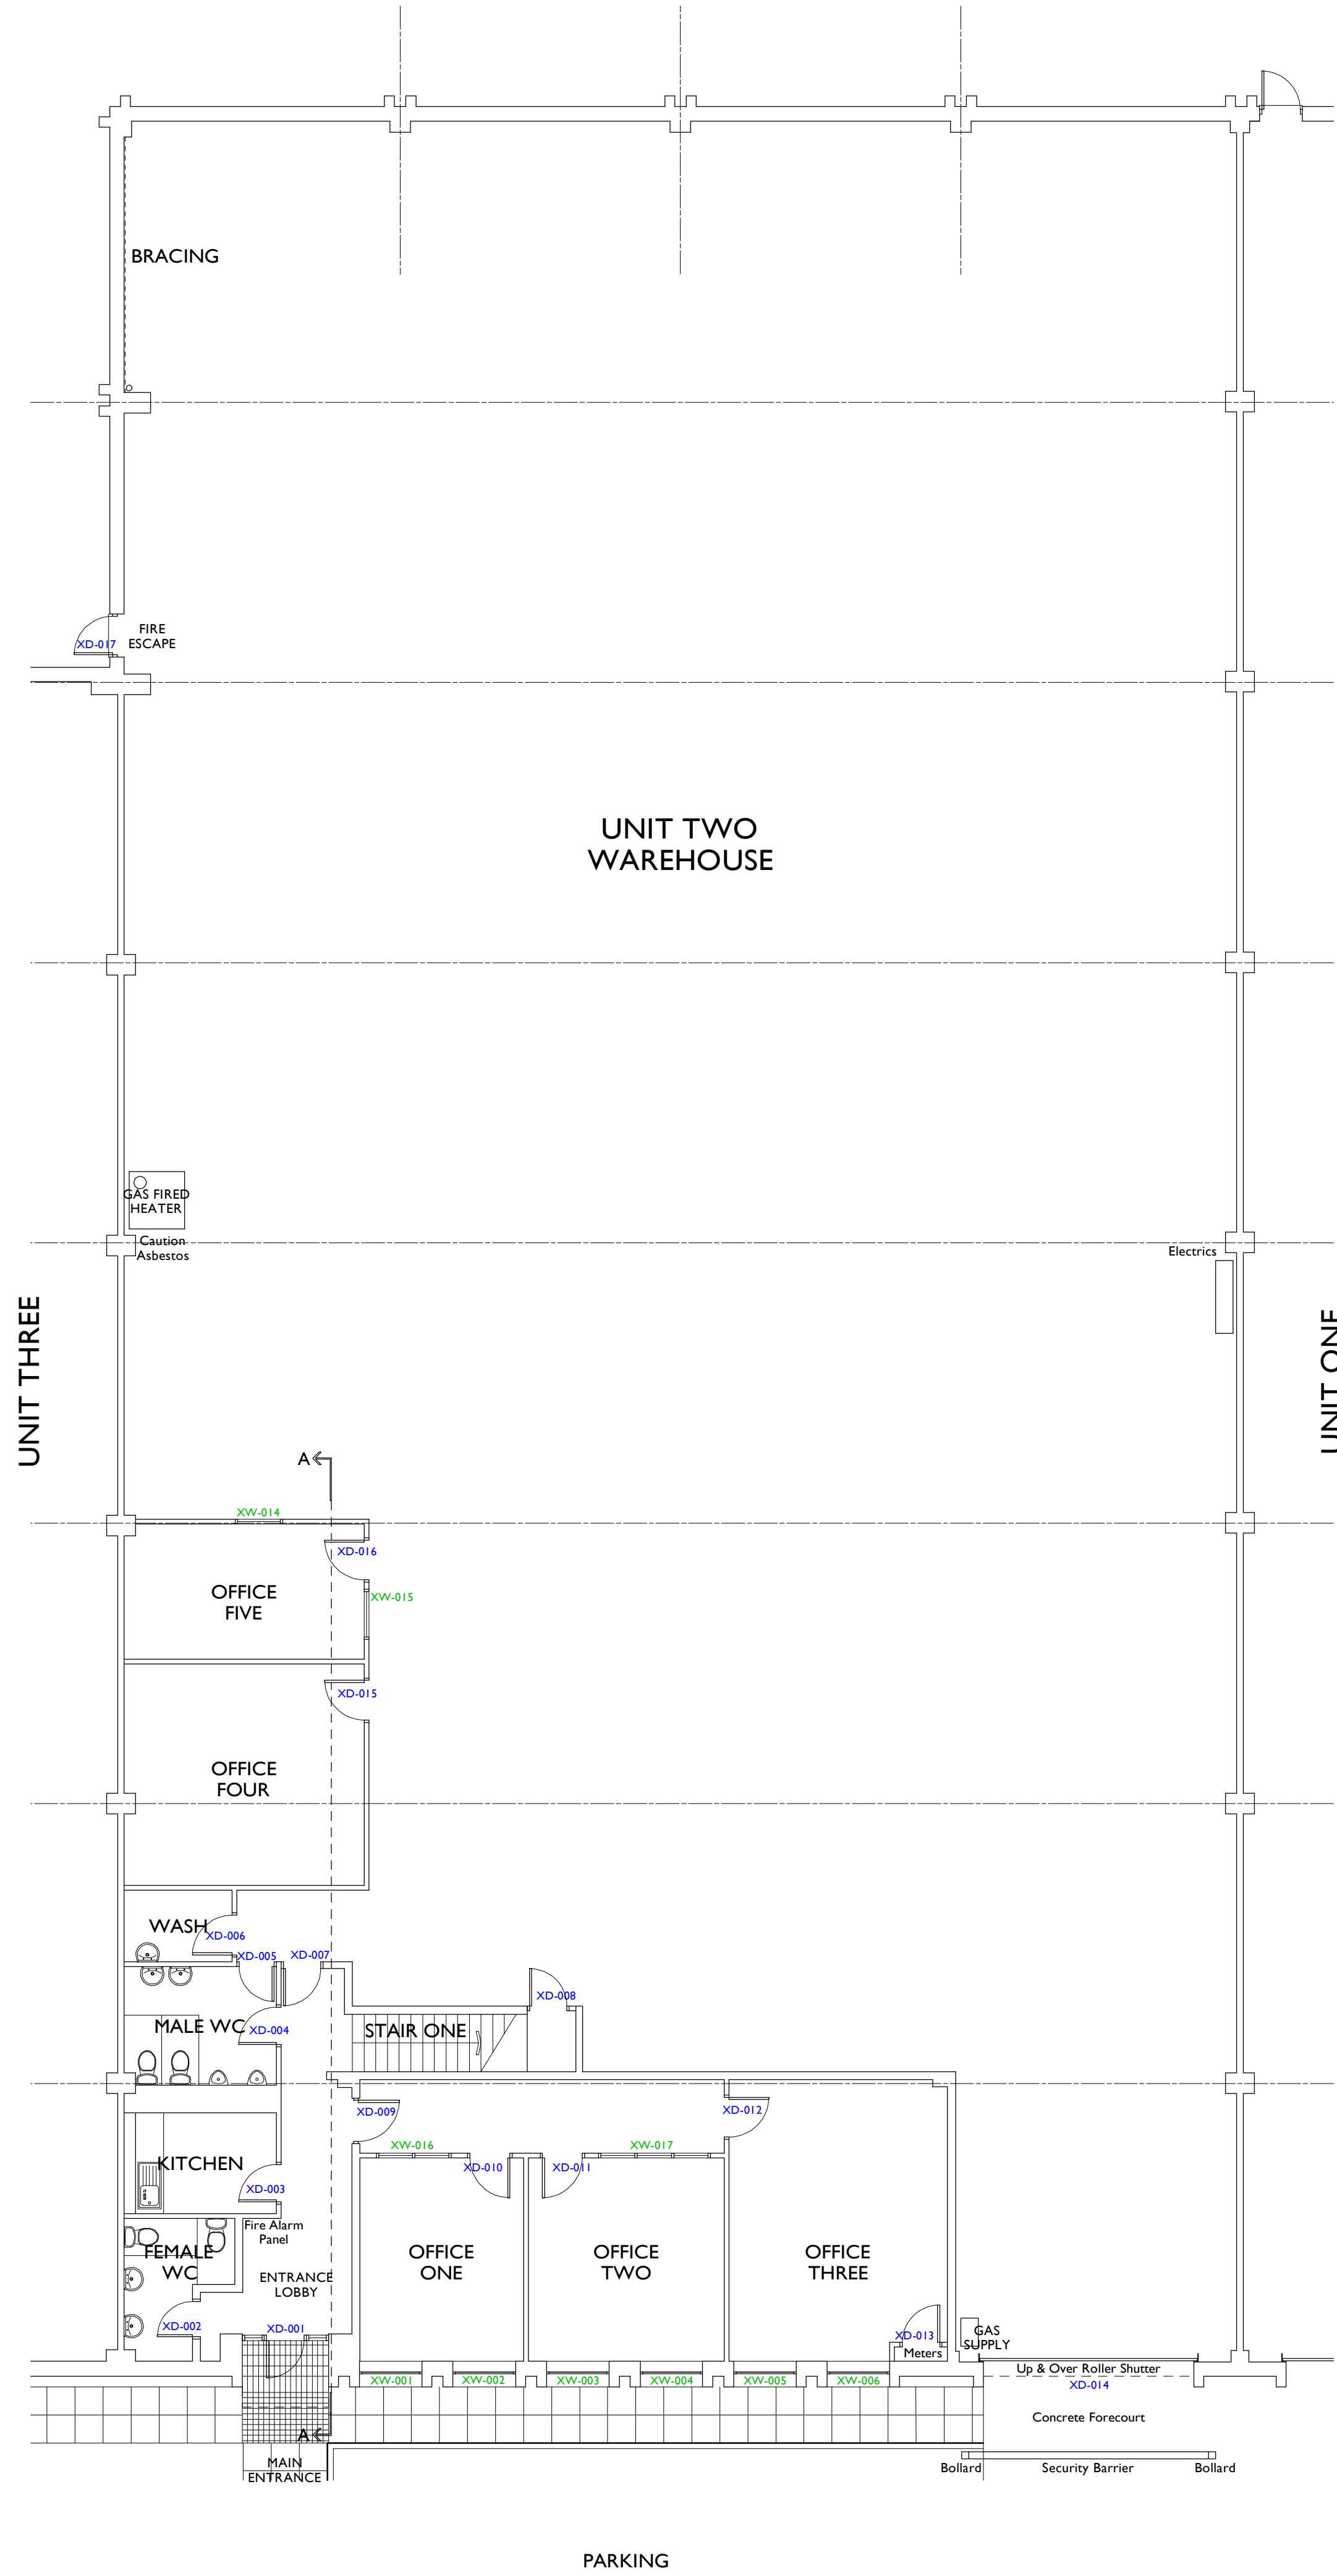

FIRST FLOOR PLAN



COPYRIGHT IN THIS DRAWING REMAINS WITH KITSON ARCHITECTURE LIMITED		
DO NOT SCALE TO ASCERTAIN DIMENSIONS		
Rev.	Description	Date
-	-	-

KEY:

 XD-009	All existing doors referenced
 XW-003	All existing windows referenced
 ND-009	All proposed doors referenced
 NW-003	All proposed windows referenced

Client JLL for Abrdn	
Project UNIT TWO, PARK 17, WHITEFIELD MANCHESTER, M45 8FJ	
Drawing Title PLANS AS EXISTING	
Drawing Number 533-050	Revision -
Status PLANNING	Author EMAK
Scale @ A1 1: 100	Date 09 03 2023

KITSON Architecture Ltd
Suite 22 Carlton Place
28-32 Greenwood Street
Altrincham
Cheshire
WA14 1RZ

0161 637 2764
mail@kitsonarchitecture.co.uk
www.kitsonarchitecture.co.uk



KITSON
ARCHITECTURE