


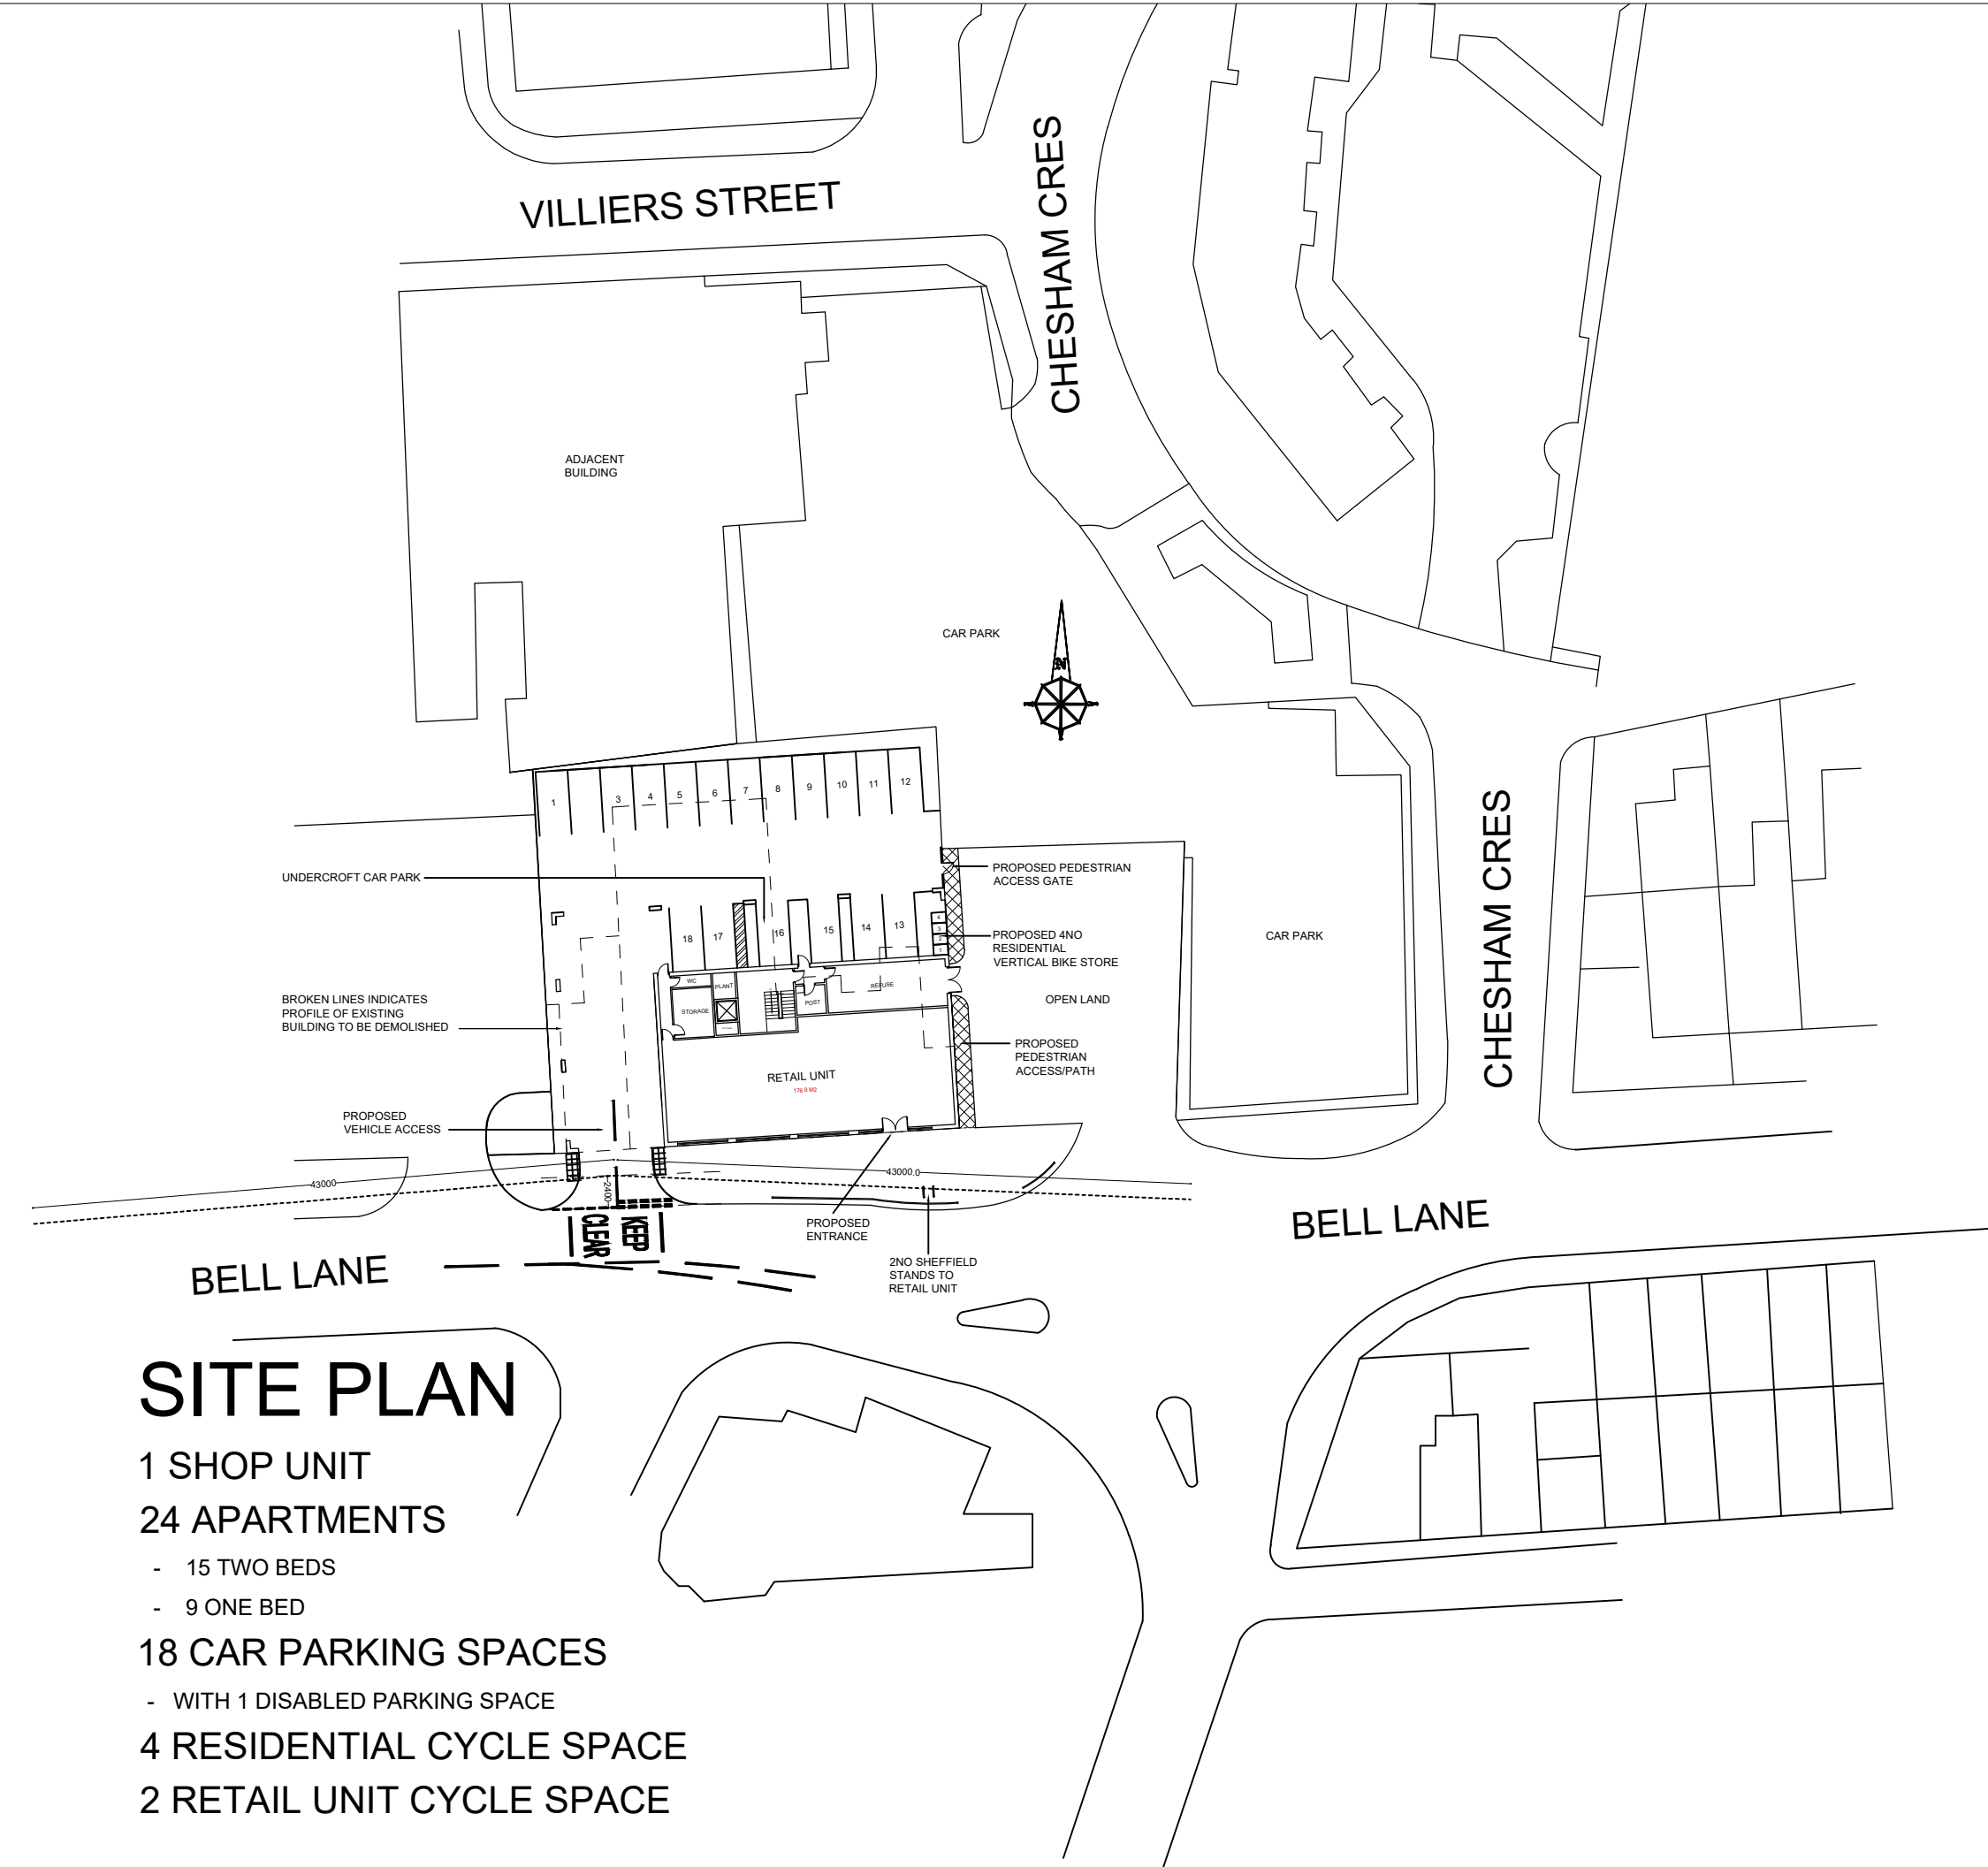

SITE PLAN

1 SHOP UNIT

24 APARTMENTS

- 15 TWO BEDS
- 9 ONE BED

18 CAR PARKING SPACES

- WITH 1 DISABLED PARKING SPACE

4 RESIDENTIAL CYCLE SPACE

2 RETAIL UNIT CYCLE SPACE

REV	DESCRIPTION
A	NUMBER OF APARTMENTS REDUCED TO 24 AND GENERAL AMENDMENTS TO THE SIZE AND MASSING OF THE BUILDING 09.07.21
B	CAR PARKING REVISED, CYCLE SPACES ADDED TO RETAIL UNIT AND RESIDENTIAL APARTMENTS 21.09.21 D.D.
C	RETAIL ENTRANCE REPOSITIONED, FOOTPATH ADDED AND CYCLE STANDS REPOSITIONED 07.03.22 D.D.

PROPOSED SITE PLAN	
PROPOSED RESIDENTIAL DEVELOPMENT	
121-131 BELL LANE, BURY, BL9 6BB	

CLIENT:	SIMON EISENBERG	 NEIL PIKE ARCHITECTS
DWG NO:	PL K987/01	
SCALE:	1/500 @ A3	
DRAWN BY:	R.S.P.	
DATE:	08/02/21	
REV:	B	

MICHIGAN HOUSE, 17-19 CHORLEY NEW ROAD, BOLTON, BL1 4QR		
TEL: 01204 392233 FAX: 01204 528505		
WWW.NEILPIKEARCHITECTURE.CO.UK EMAIL: INFO@NEILPIKEARCHITECTS.CO.UK		

COPYRIGHT OF THIS DRAWING REMAINS WITH THE ARCHITECT. DO NOT SCALE FROM THIS DRAWING. WORK TO FIGURED DIMENSIONS. CHECK ALL DIMENSIONS ON SITE. IN THE EVENT OF ANY DISCREPANCY REFER QUERY TO THE ARCHITECTS.