




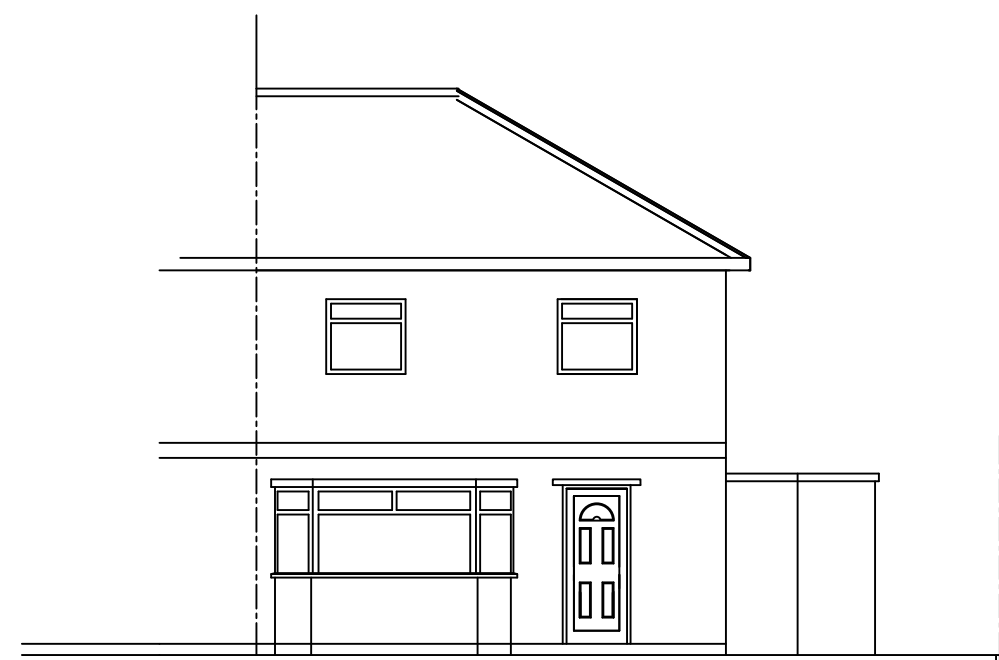


EXISTING SOUTH (Front) ELEVATION

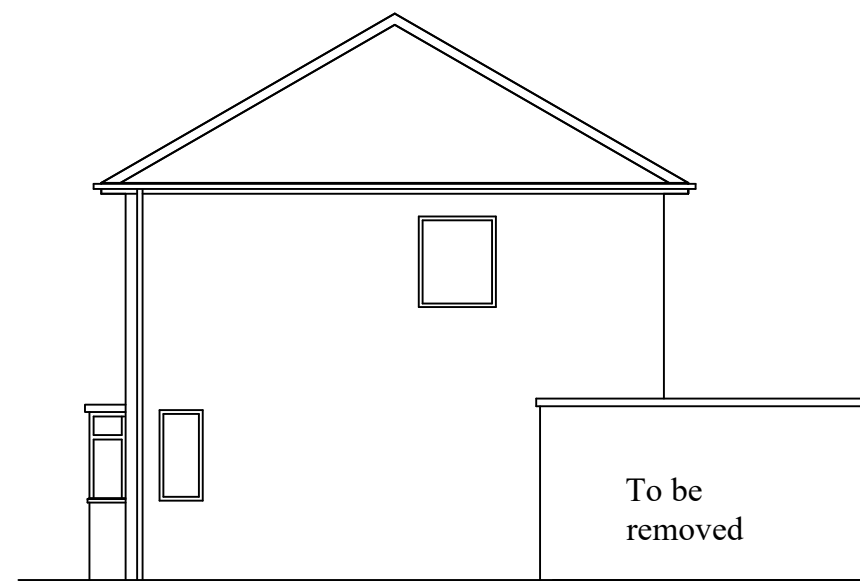

EXISTING EAST (Side) ELEVATION

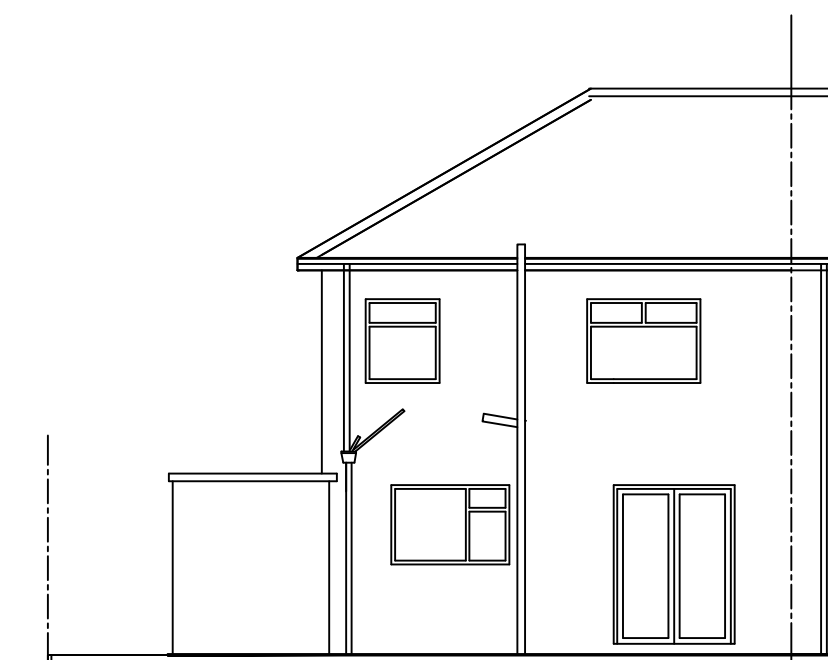


EXISTING NORTH (Rear) ELEVATION

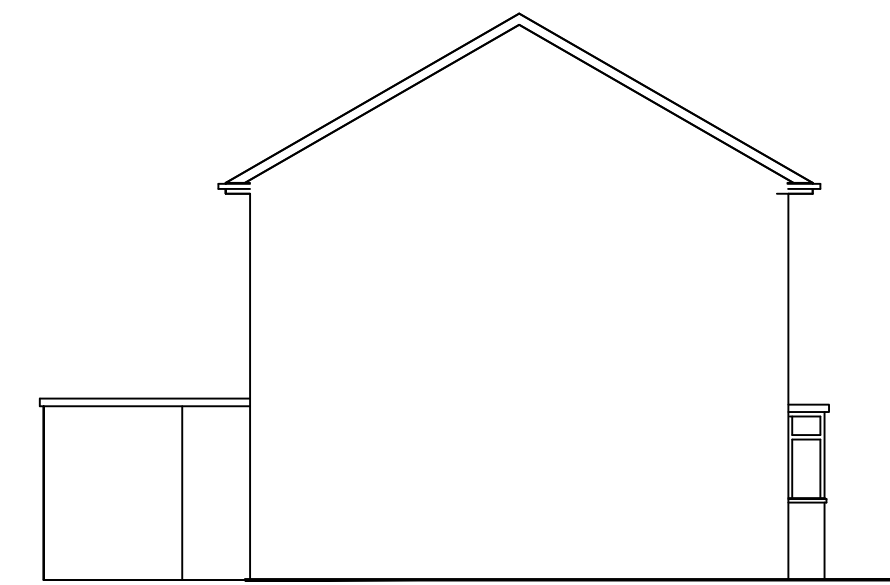

EXISTING WEST (Side) ELEVATION



PROPOSED SOUTH (Front) ELEVATION

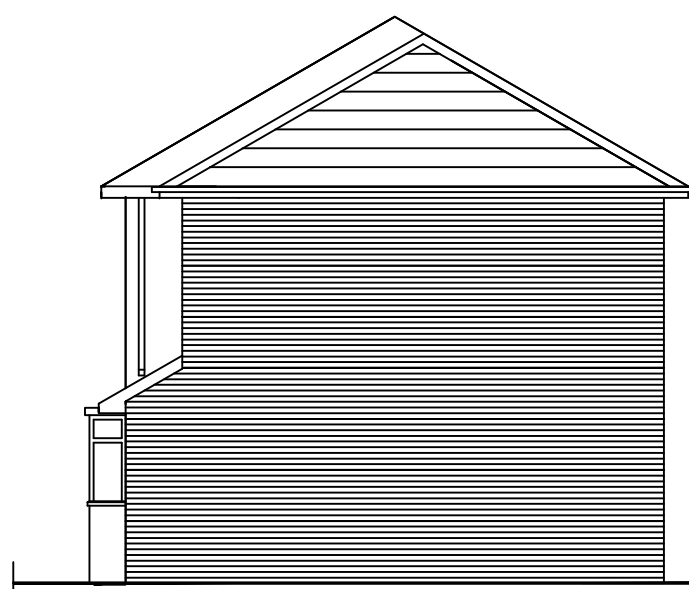


PROPOSED EAST (Side) ELEVATION

Roof tiles & brickwork
are to match existing
in color, texture &
exposure rating


Obscure glazed
windows to bathroom




PROPOSED NORTH (Rear) ELEVATION

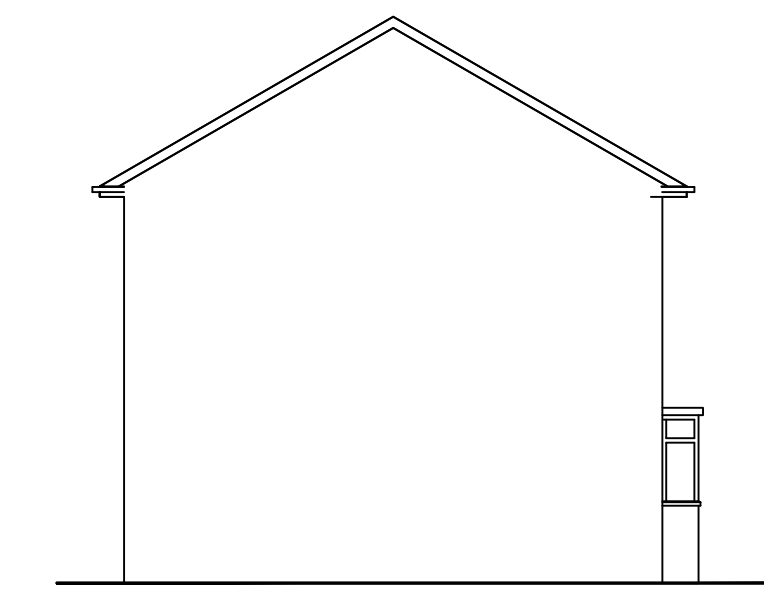


PROPOSED WEST (Side) ELEVATION

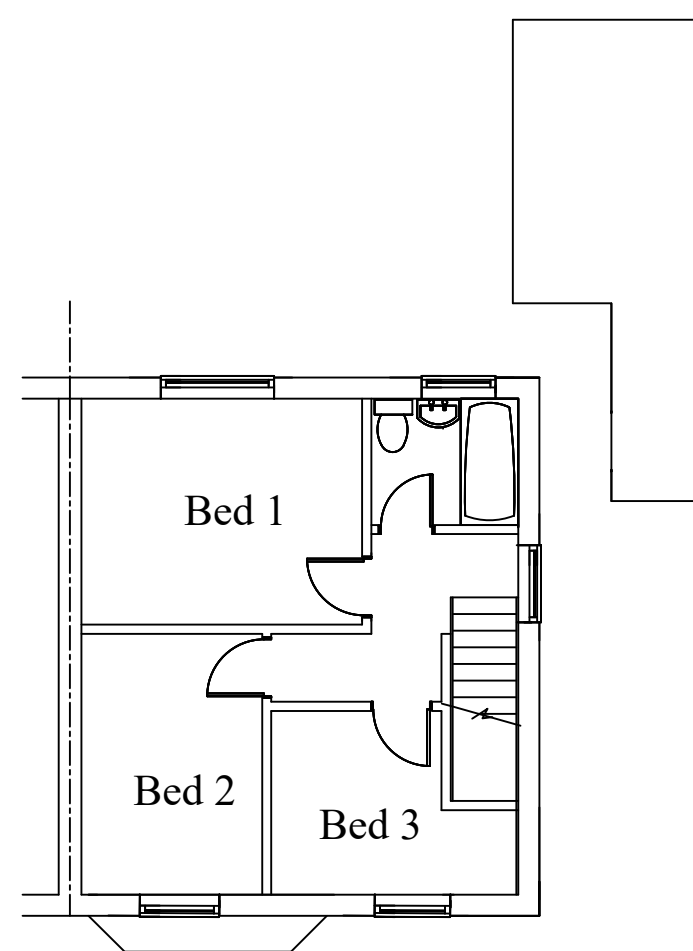


EXISTING FIRST FLOOR

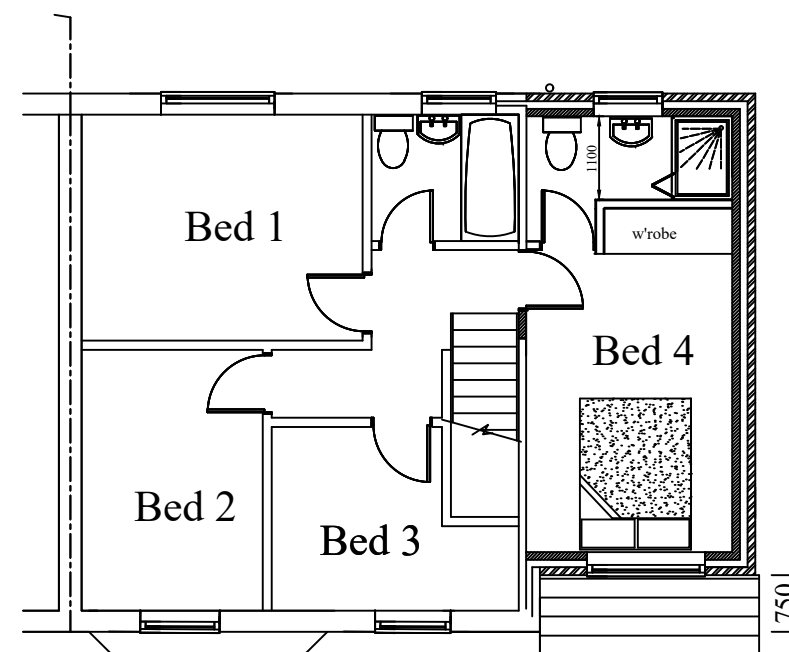


PROPOSED FIRST FLOOR

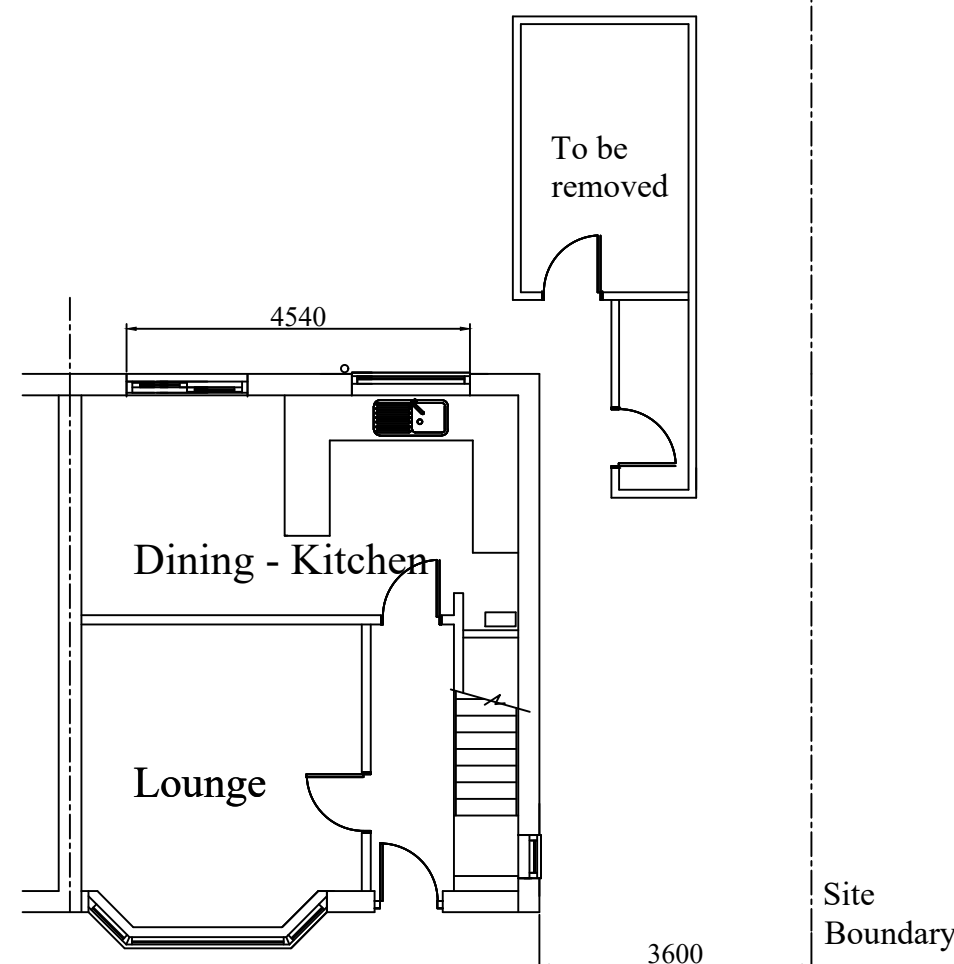


EXISTING GROUND FLOOR

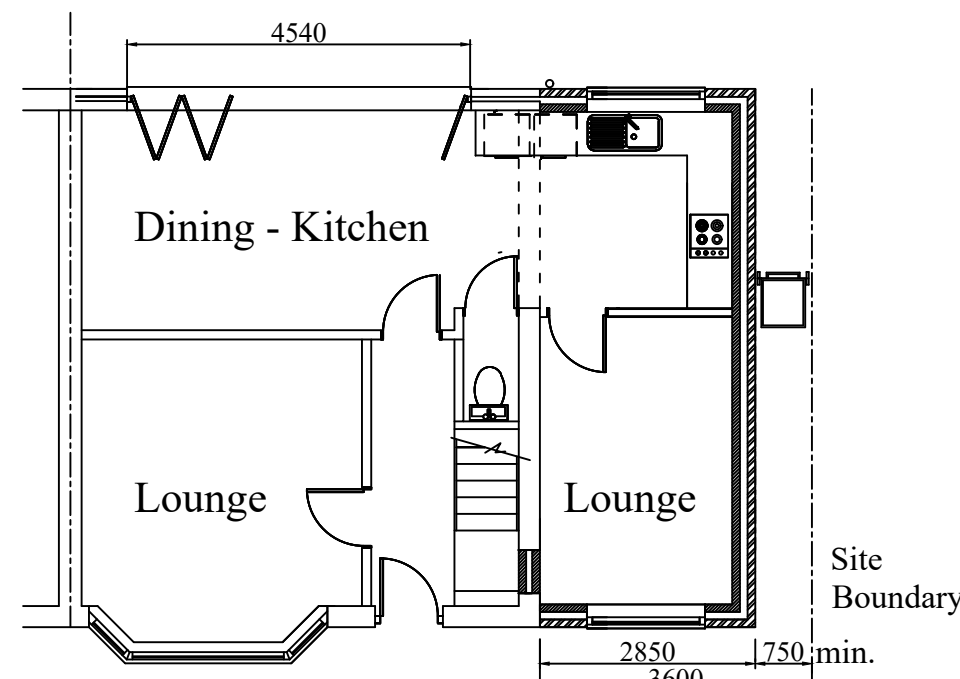

PROPOSED GROUND FLOOR

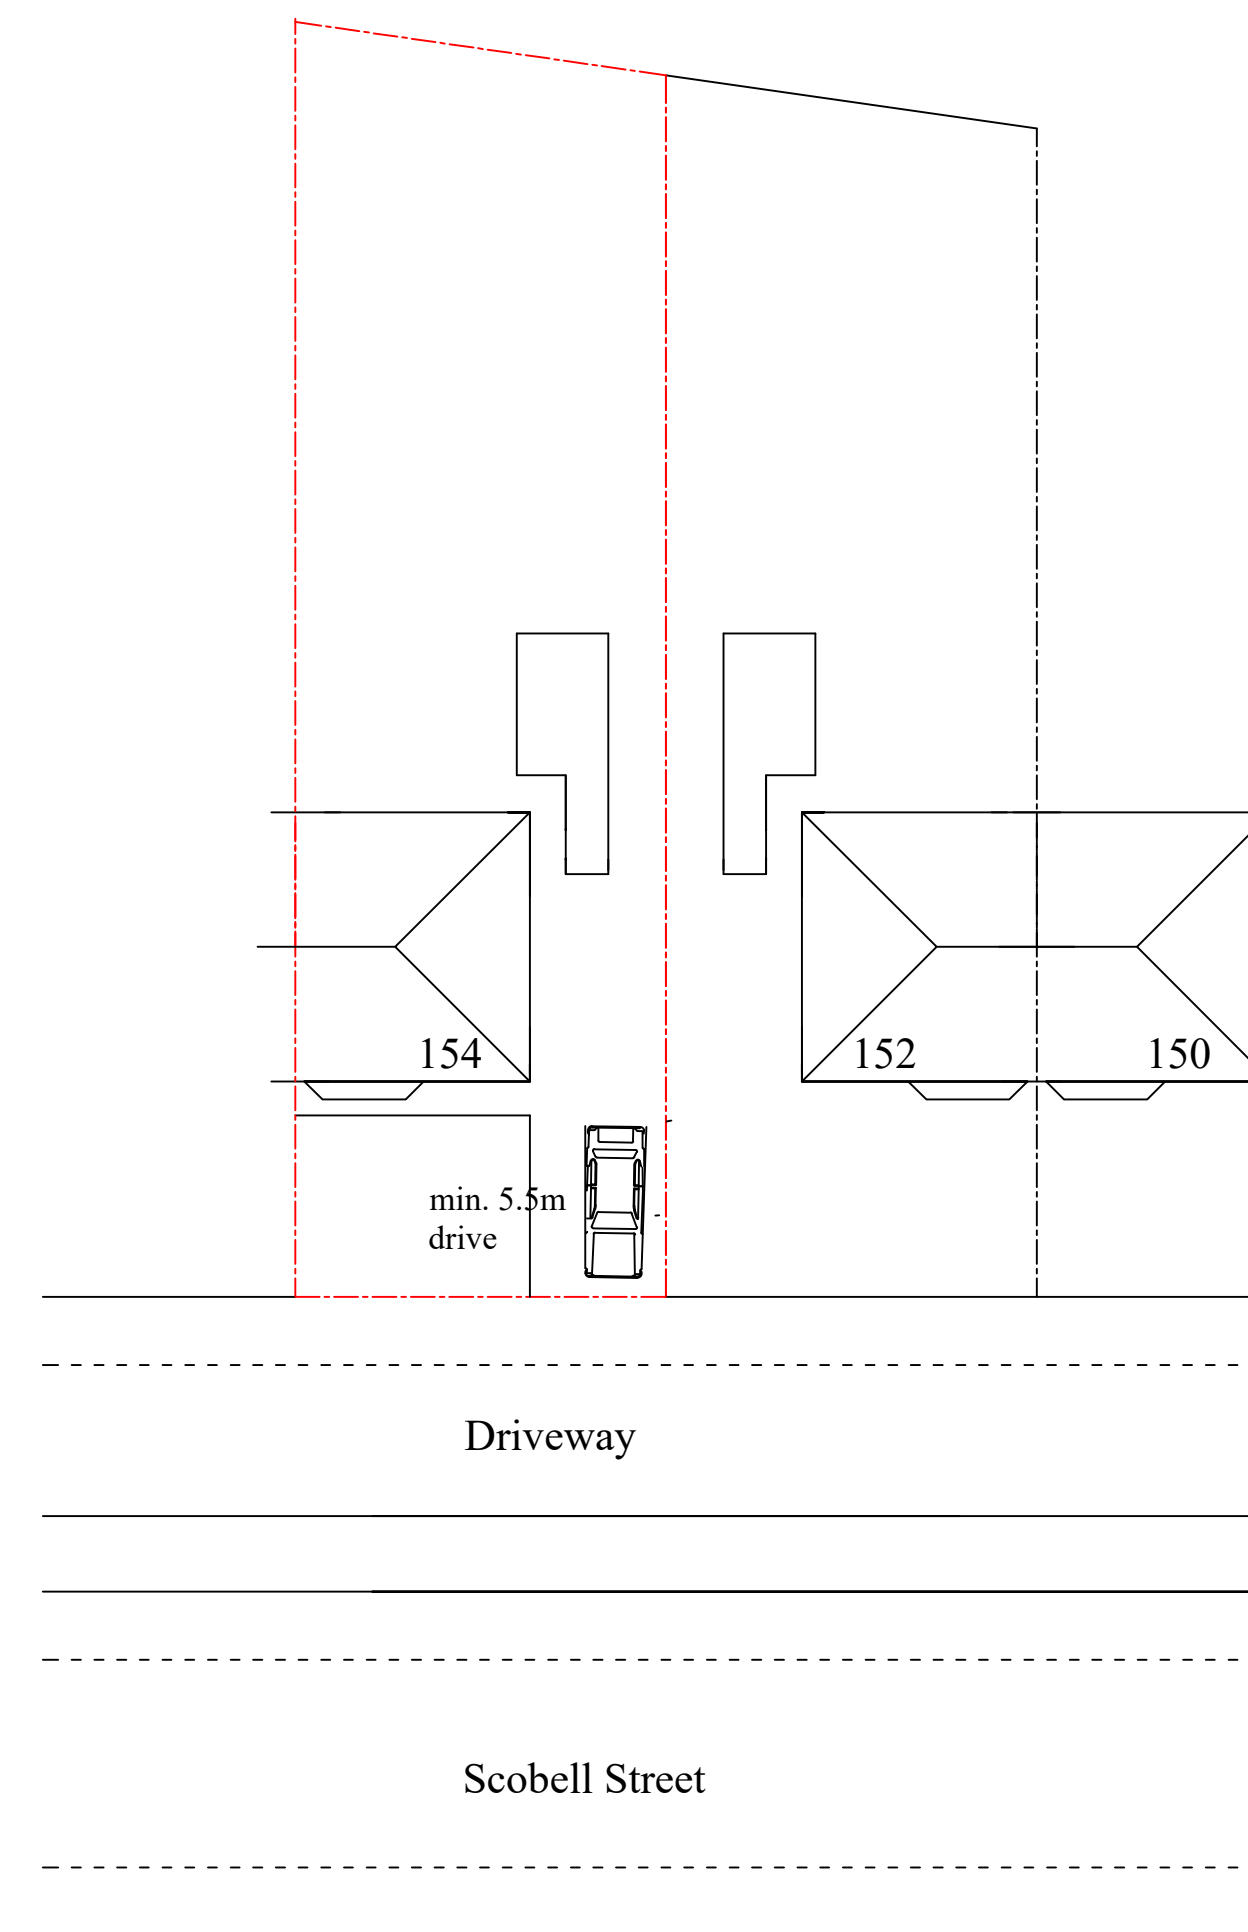

EXISTING SITE PLAN

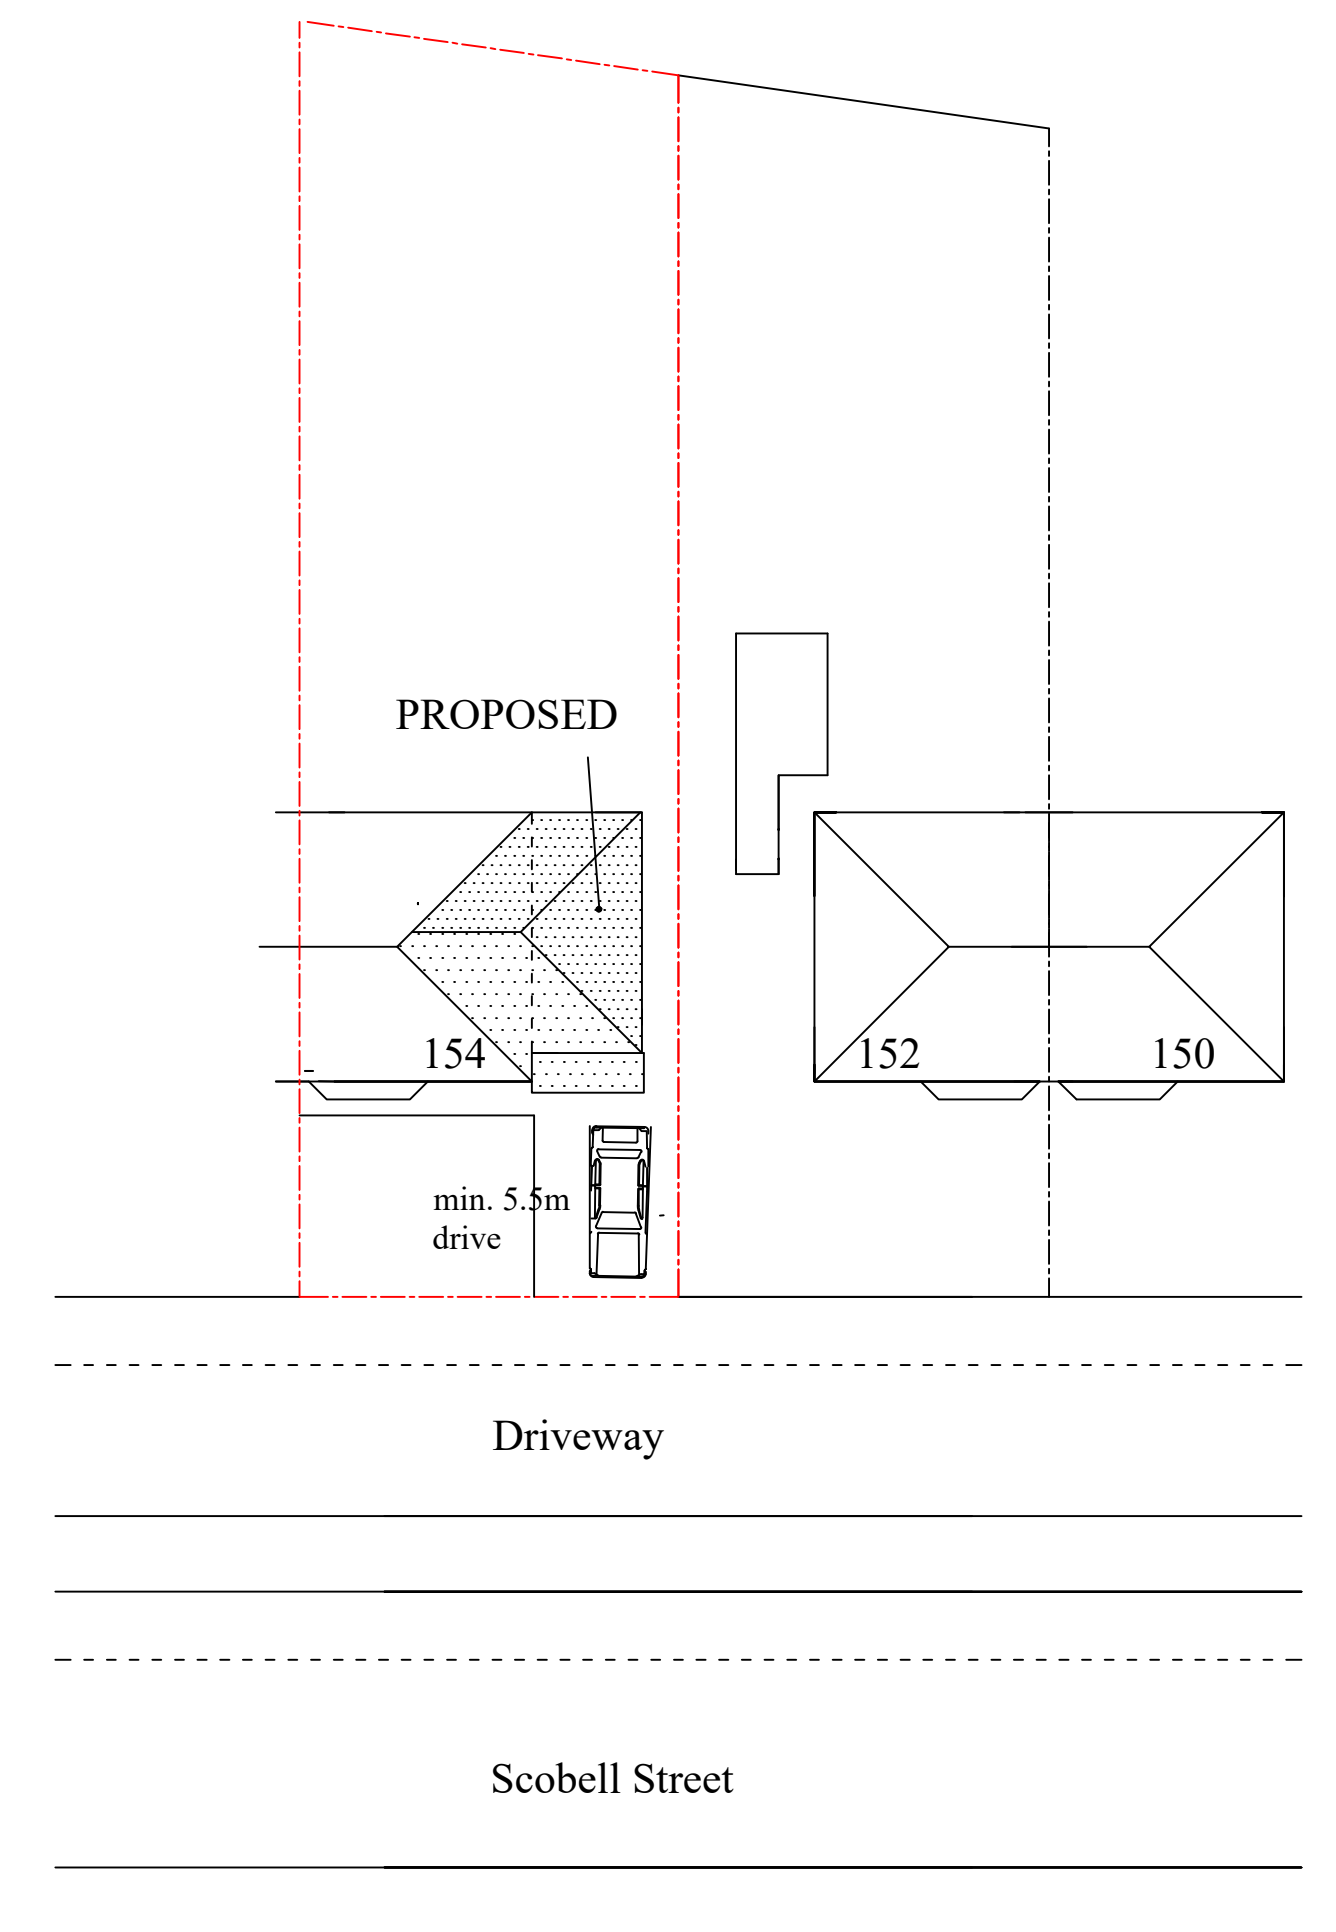

PROPOSED SITE PLAN

PROPOSED EXTENSION TO
154 SCOBELL STREET
TOTTINGTON
BURY BL8 3ED

Scale 1:100

SS 01