




EXISTING SIDE ELEVATION
SCALE 1:100

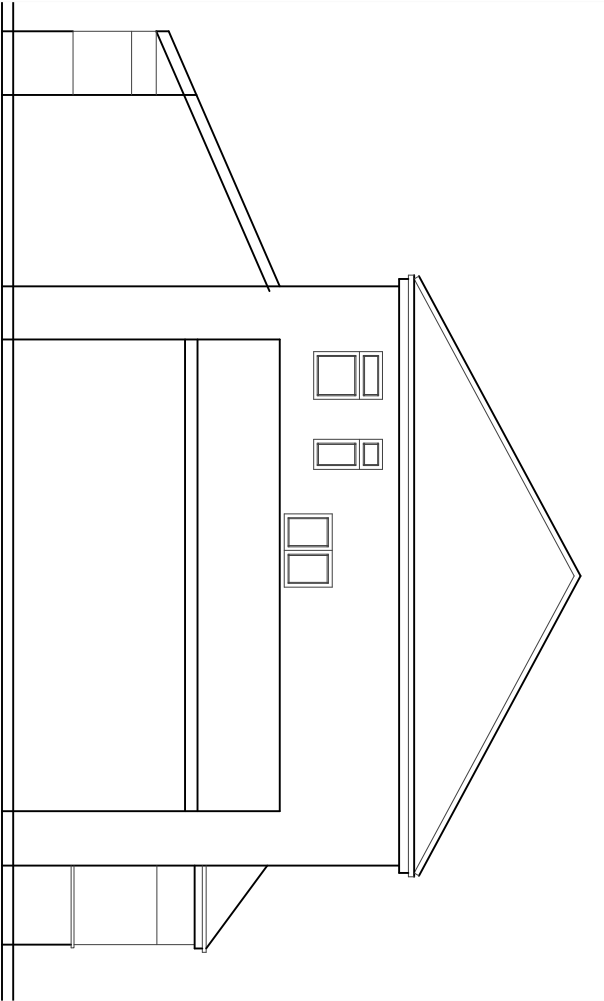


EXISTING FRONT ELEVATION
SCALE 1:100

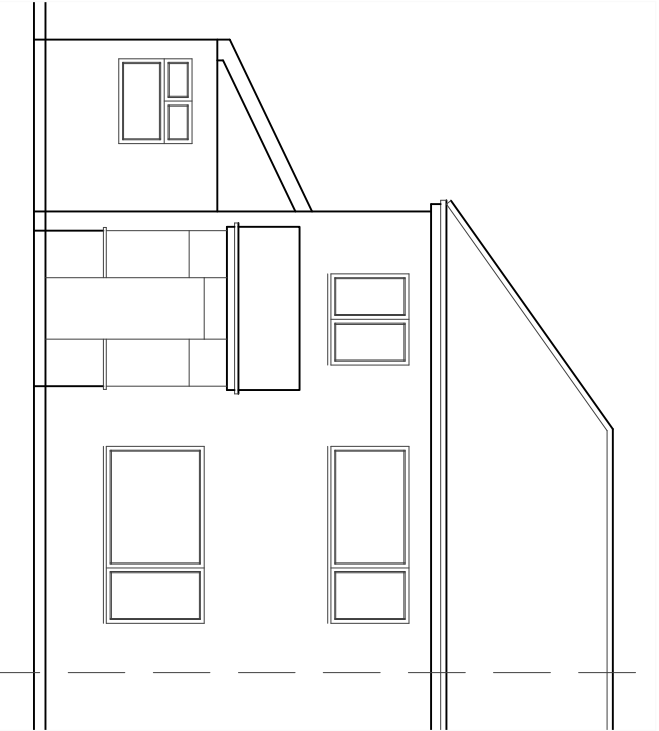


EXISTING FIRST FLOOR PLAN
SCALE 1:100

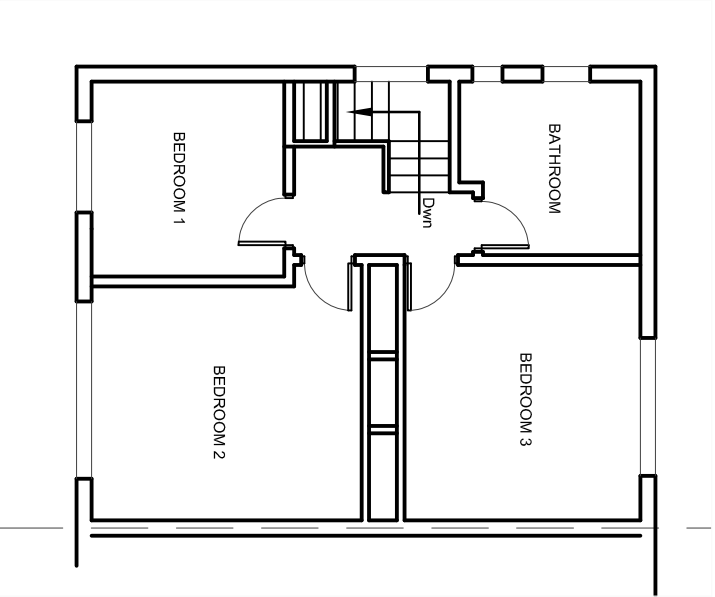


EXISTING SIDE ELEVATION
SCALE 1:100

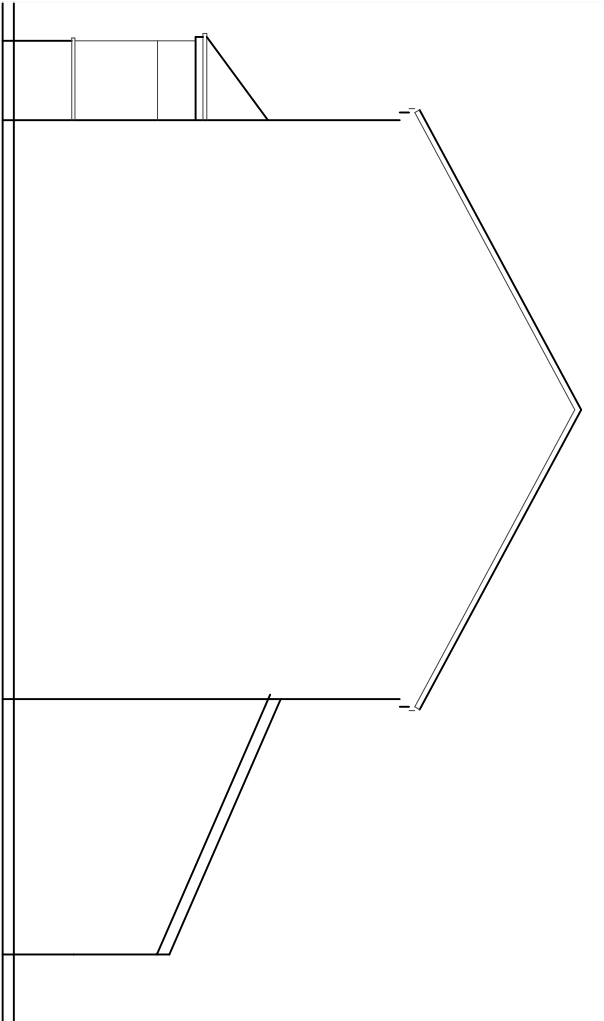


EXISTING REAR ELEVATION
SCALE 1:100

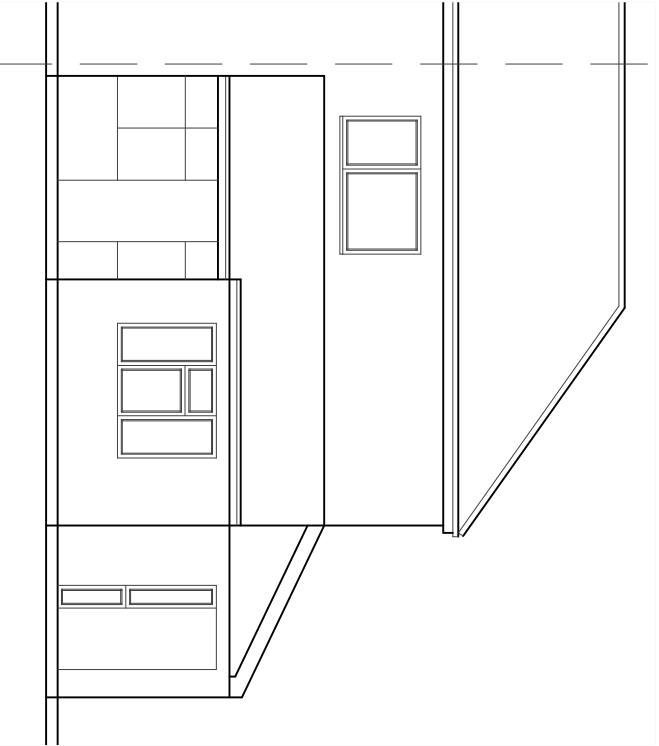


PROPOSED FRONT ELEVATION
SCALE 1:100

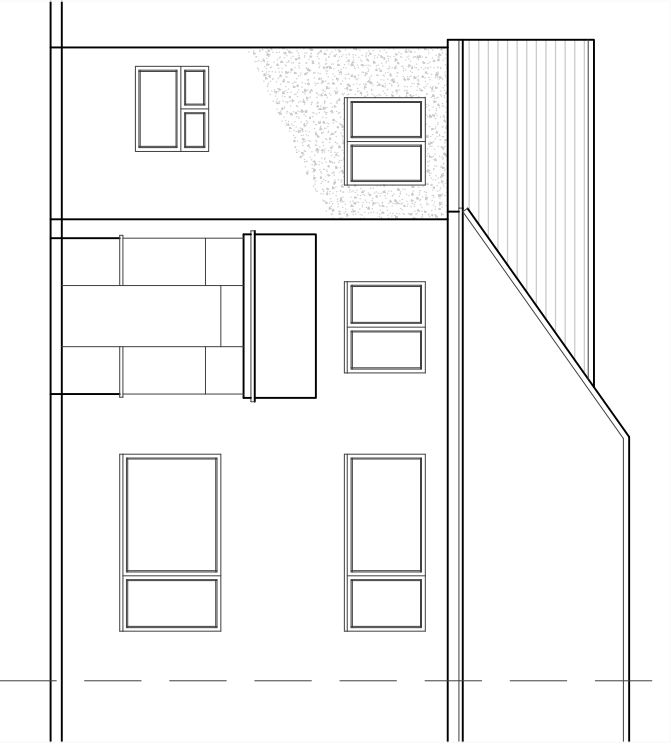


PROPOSED FIRST FLOOR PLAN
SCALE 1:100

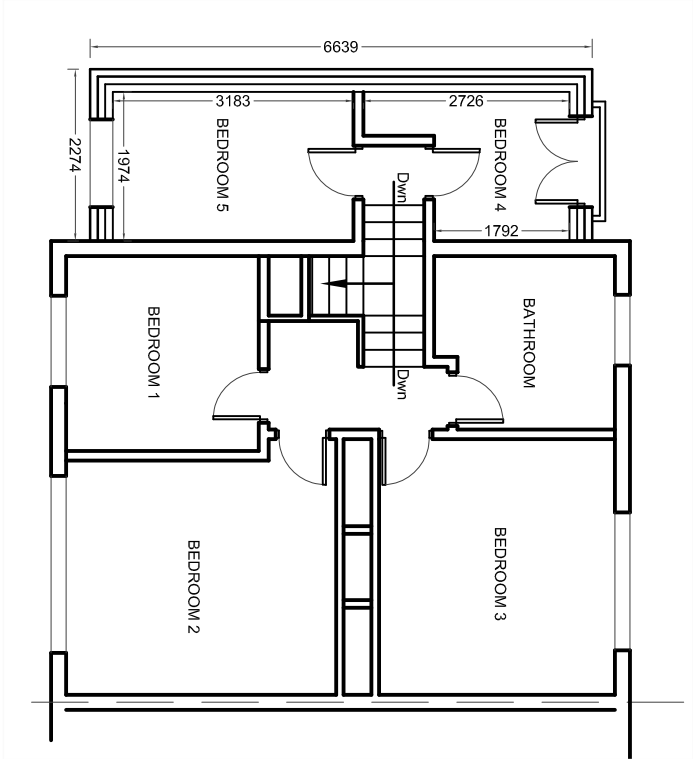

PROPOSED SIDE ELEVATION
SCALE 1:100

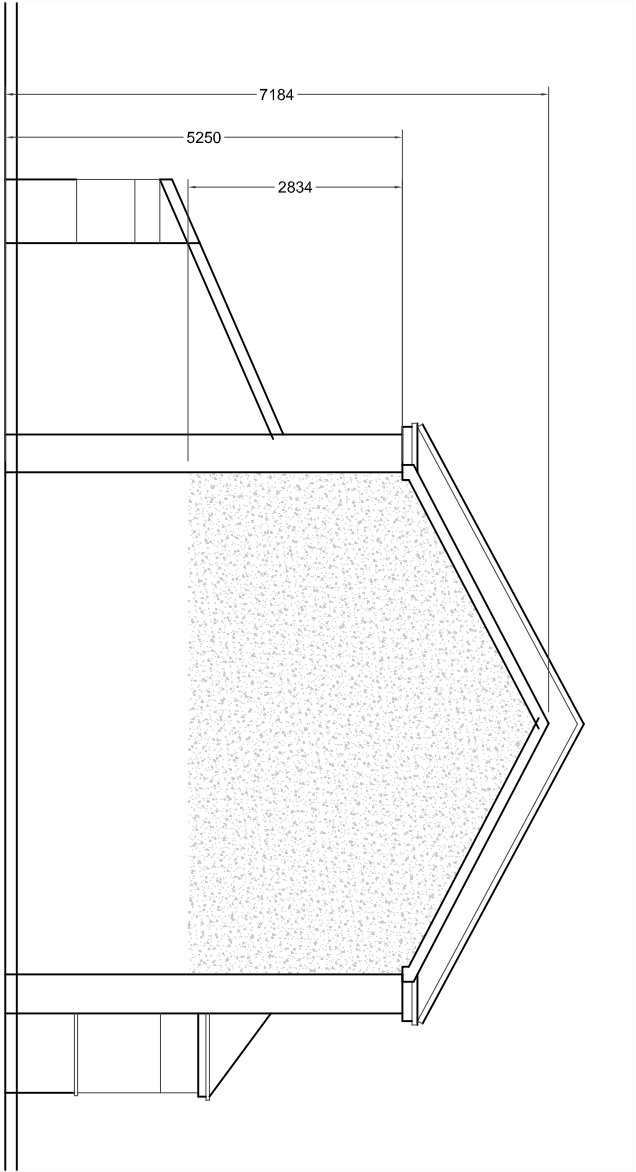

PROPOSED REAR ELEVATION
SCALE 1:100

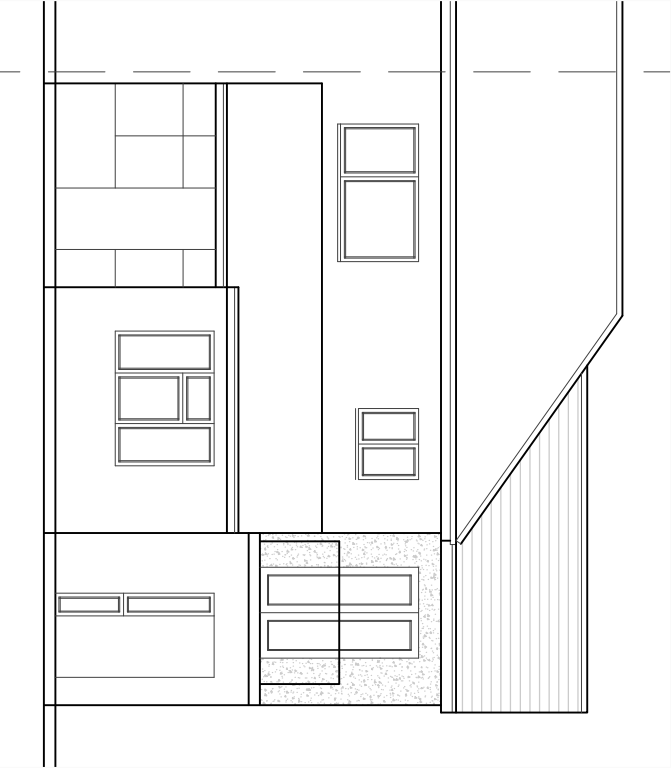

This drawing is the copyright of the ARCHITECTURAL CONSULTANT and no reproduction is allowed without prior permission. All Drawings must be checked and verified prior to commencement of work on site. All dimensions are in millimetres. Anyone using this drawing e.g. Contractor, Client, Supplier is to check all dimensions on site prior to carrying out work or ordering of materials. DO NOT SCALE FROM THIS DRAWING.			
DRAWING ISSUE:		Drawing No.	Client
☐ DRAFT PROPOSALS		5300/001	Mrs PAUL BARNES
☐ PLANNING APPROVAL			SAS RETROFIT ROAD
☒ BUILDING REGULATIONS			RESIDENTIAL
☐ TENDERING			
☐ CONSTRUCTION			
Drawn By		Project	Scale
Z.S.		PROPOSED FIRST FLOOR SIDE ELEVATION	See DWG @A3
Checked By		Drawing Title	Revision
Z.S.		EXISTING & PROPOSED PLANS AND ELEVATIONS	A
Date			
Email: zahn@zahn.co.uk Tel: 07749595733			