

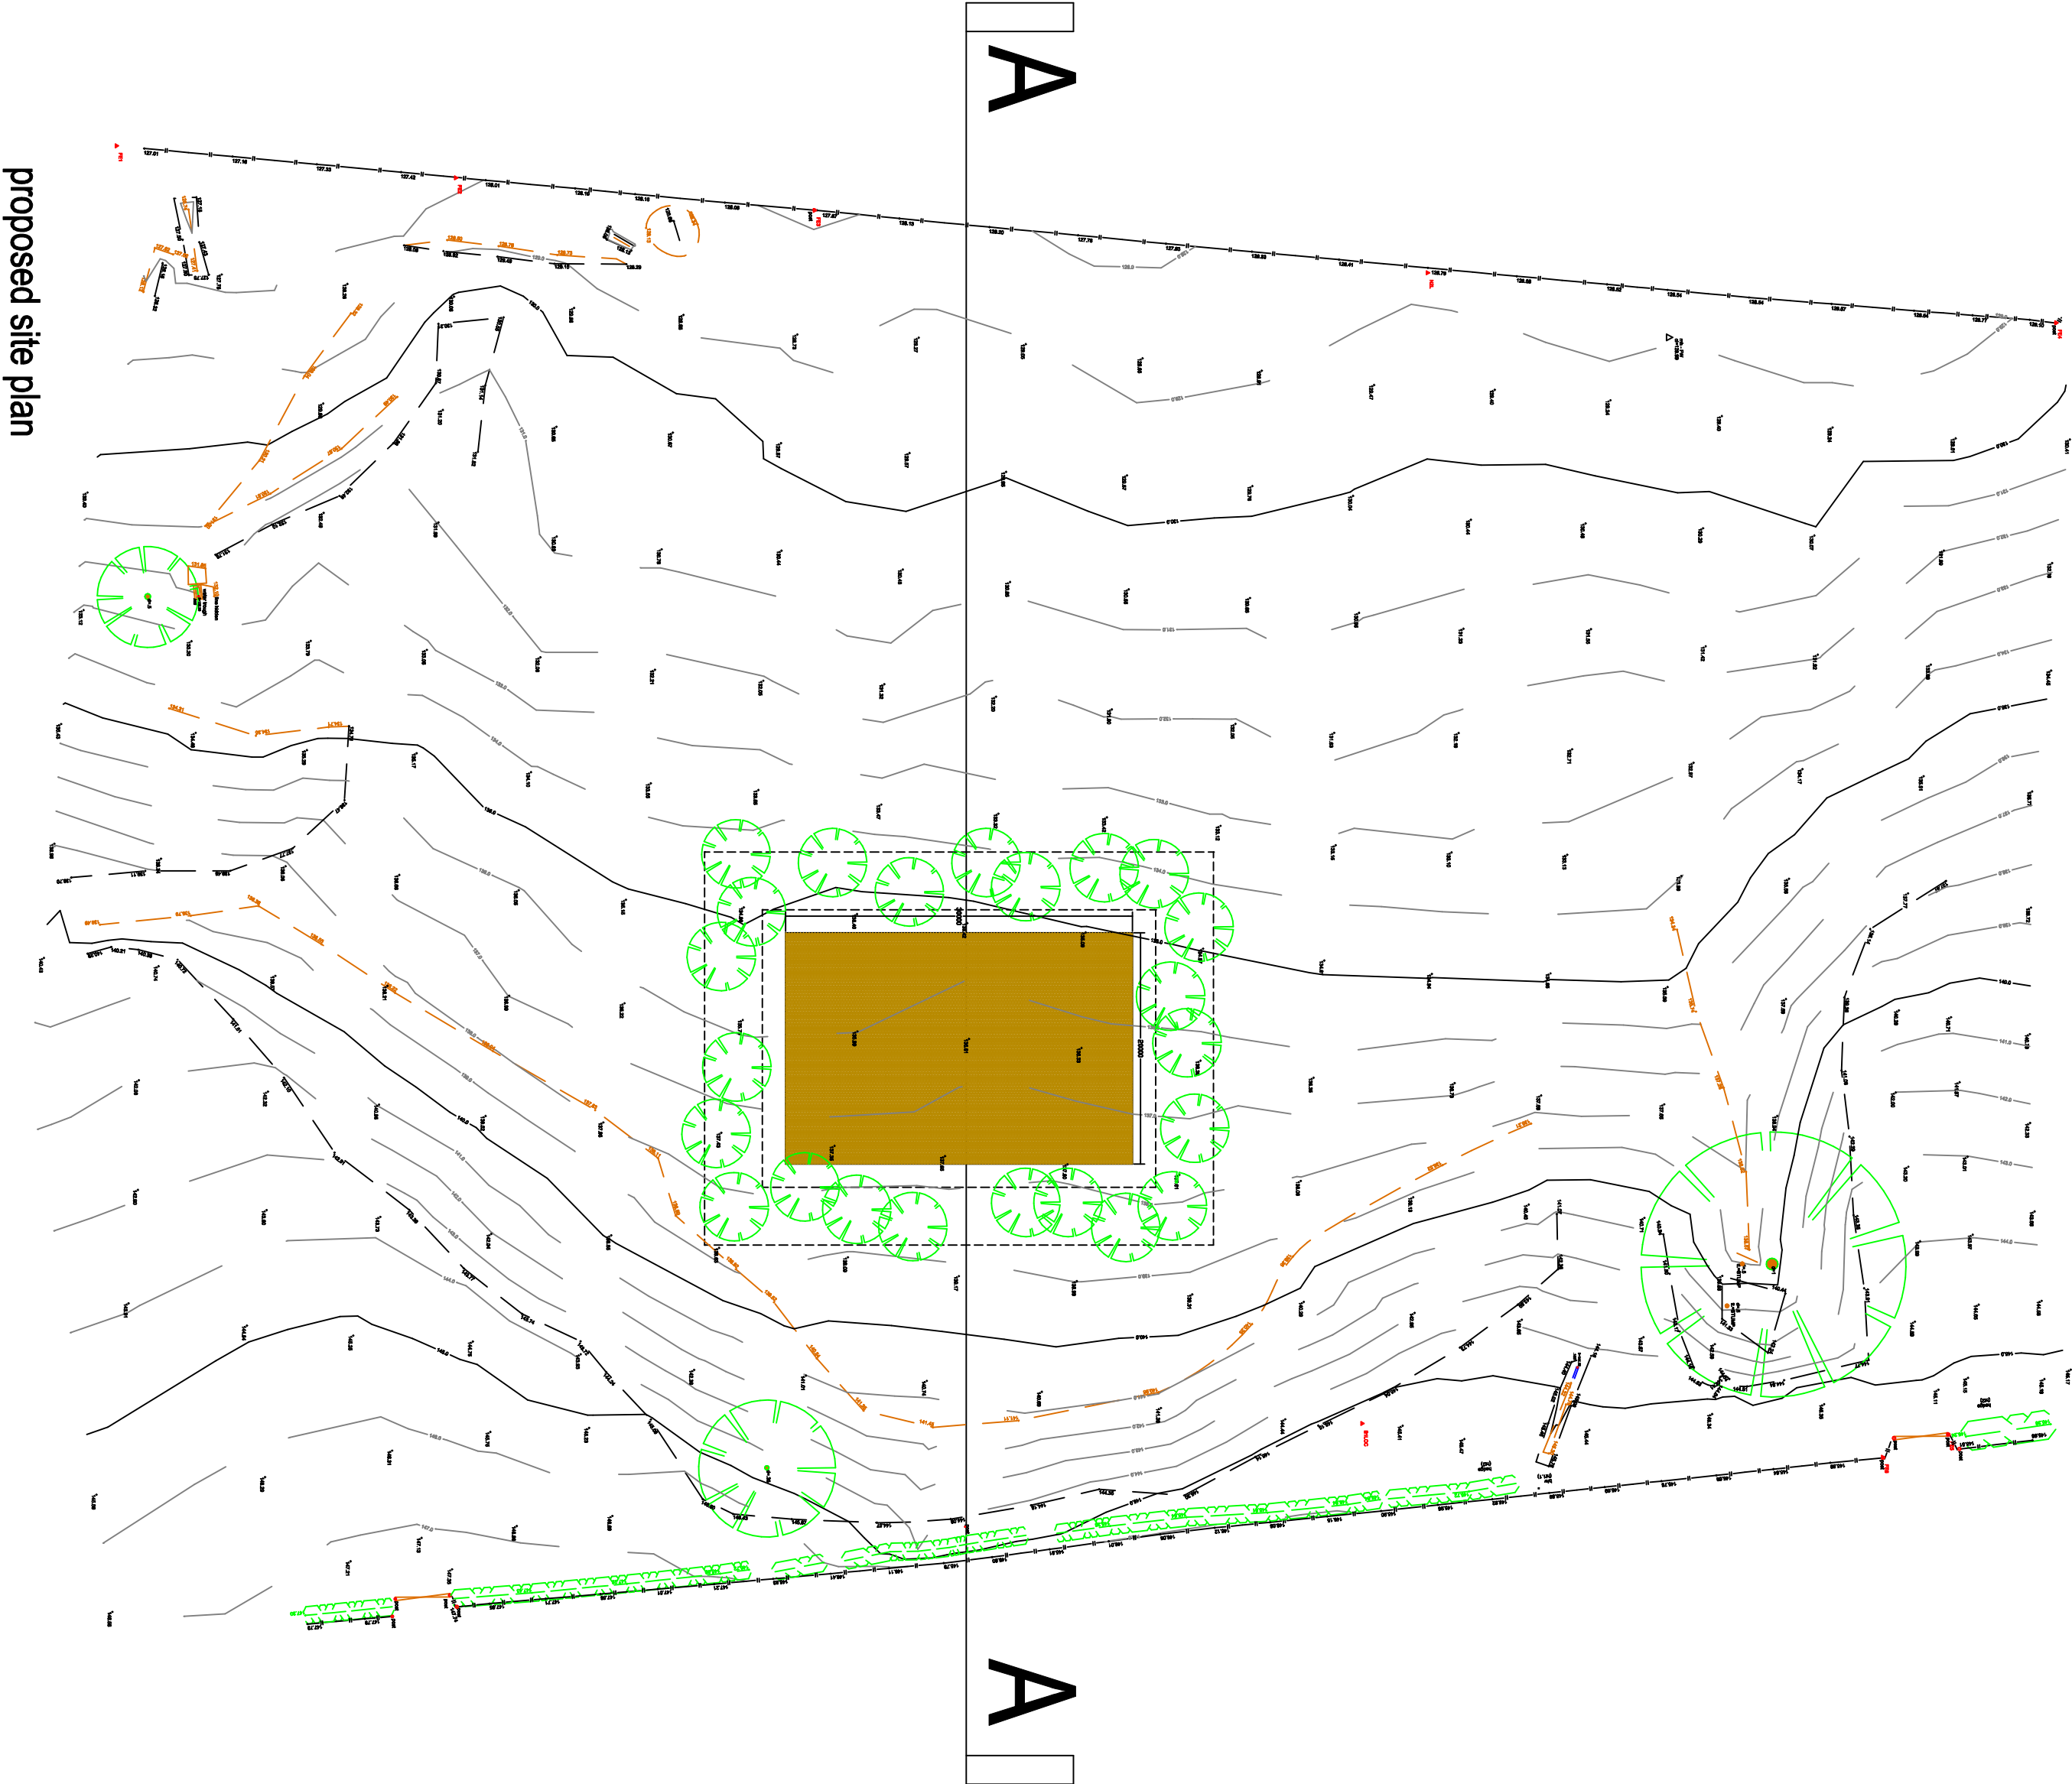


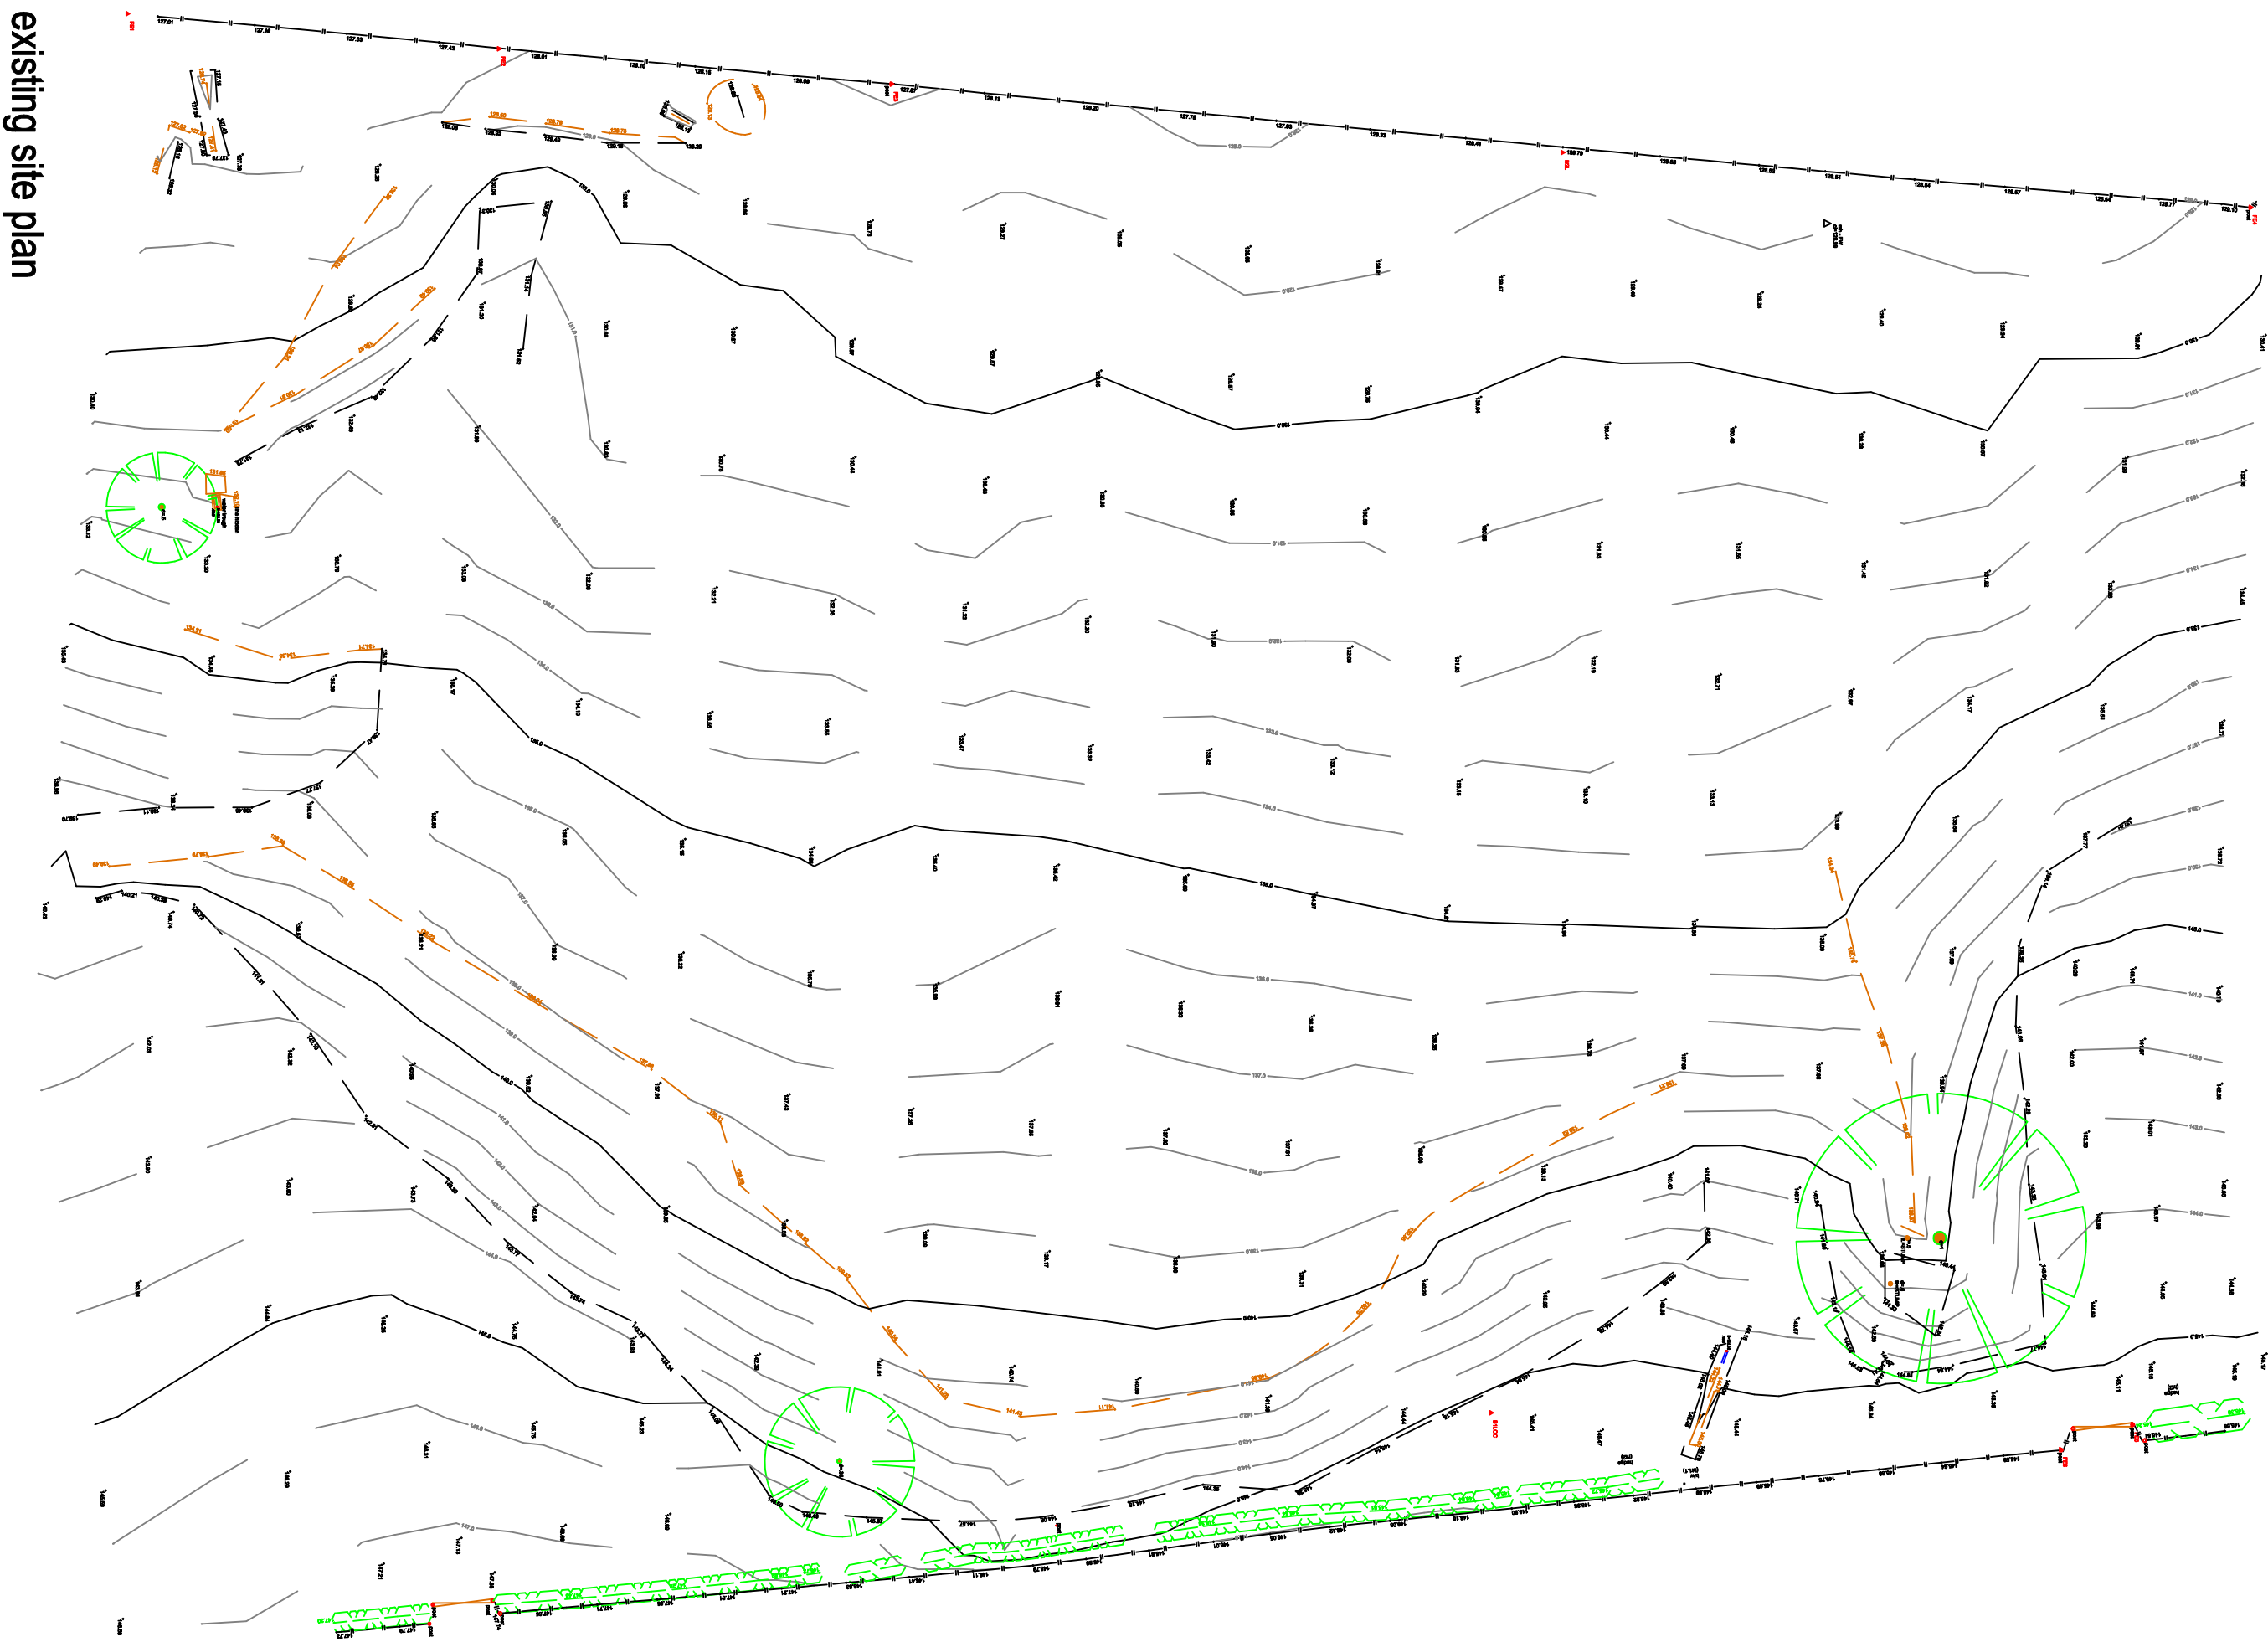

existing site plan

proposed site plan

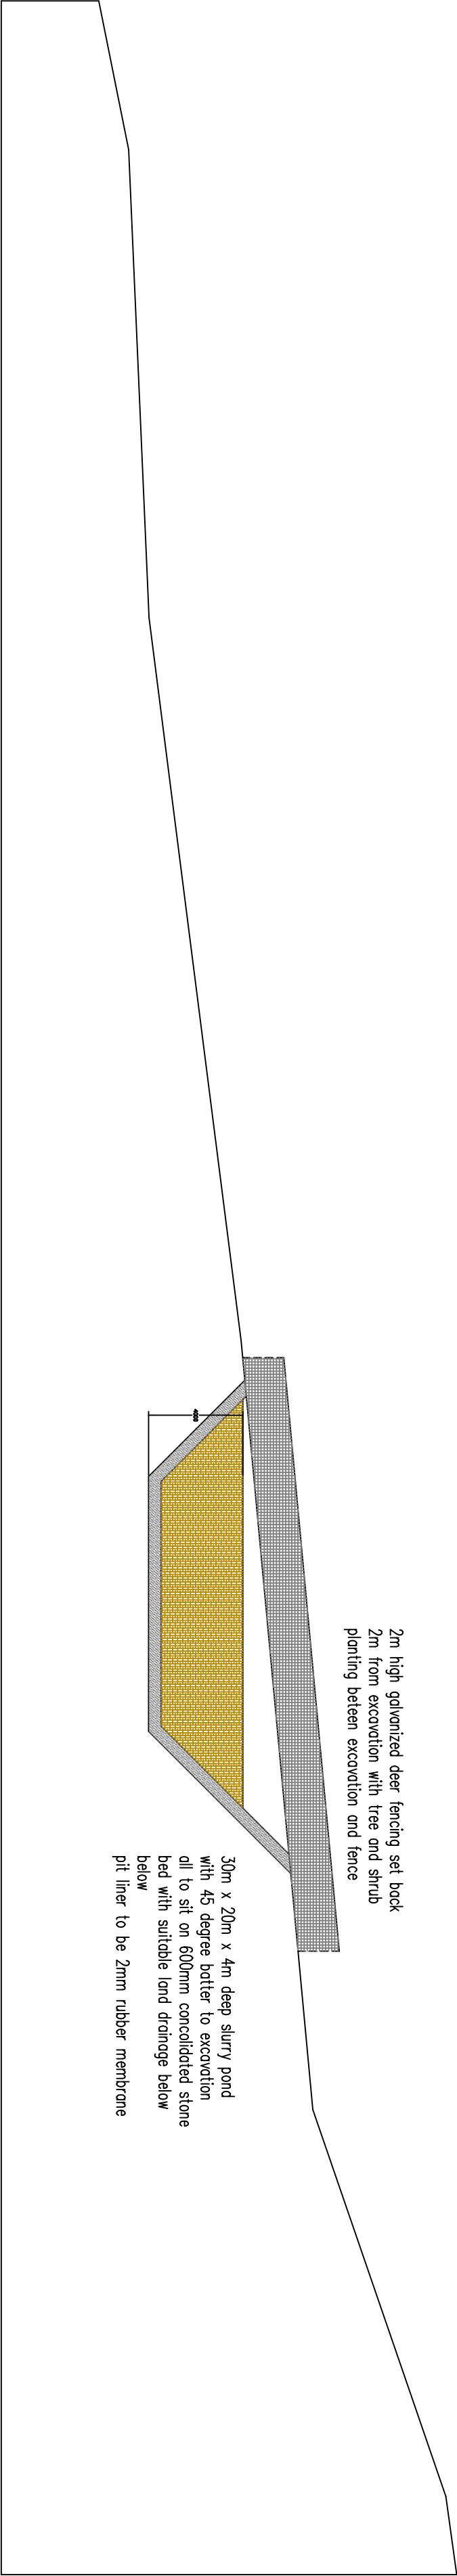

proposed section along line A-A

proposed cow manure slurry pond
with associated security fencing on
agricultural land at

**Sheephey Farm
Shuttleworth
Bury**

scale 1:500 @ A1

0m 50m
linear scale 1:500 @ A1

drawing number JB-18-10-24-A

Rae Connell Associates Building Design and Planning Consultants
214 Burnley Road Bacup Lancashire O1706 873000